




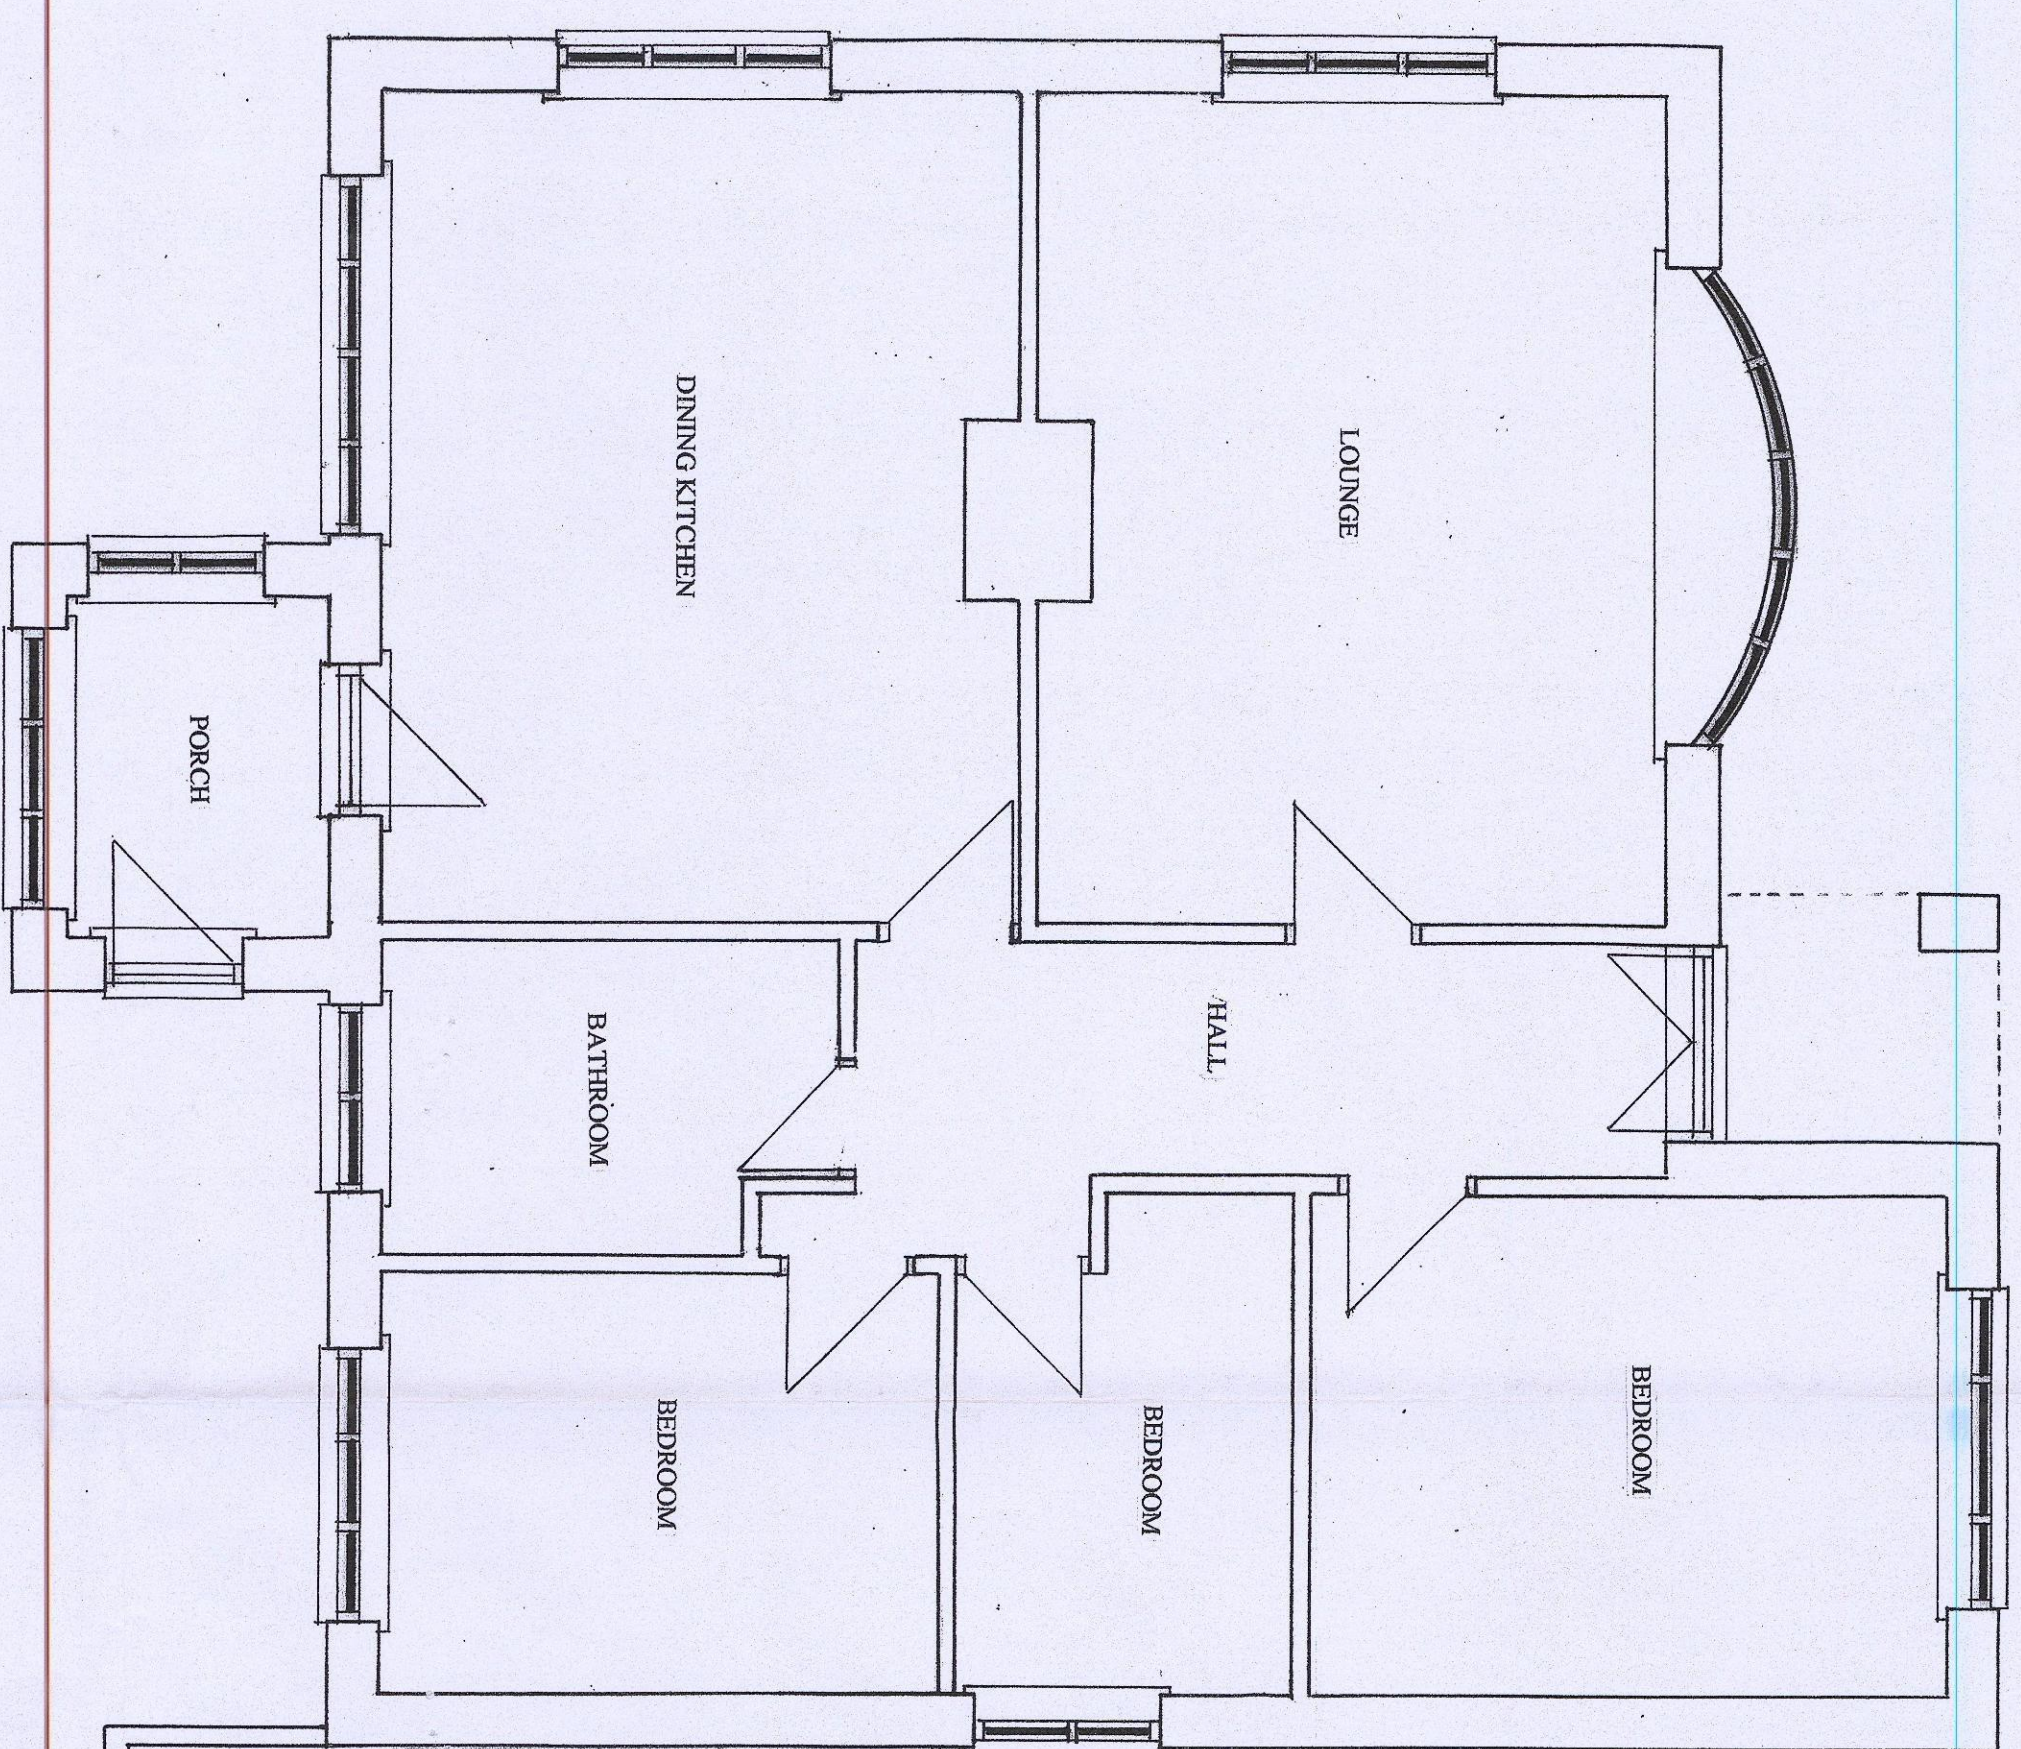


SCALE 1:50

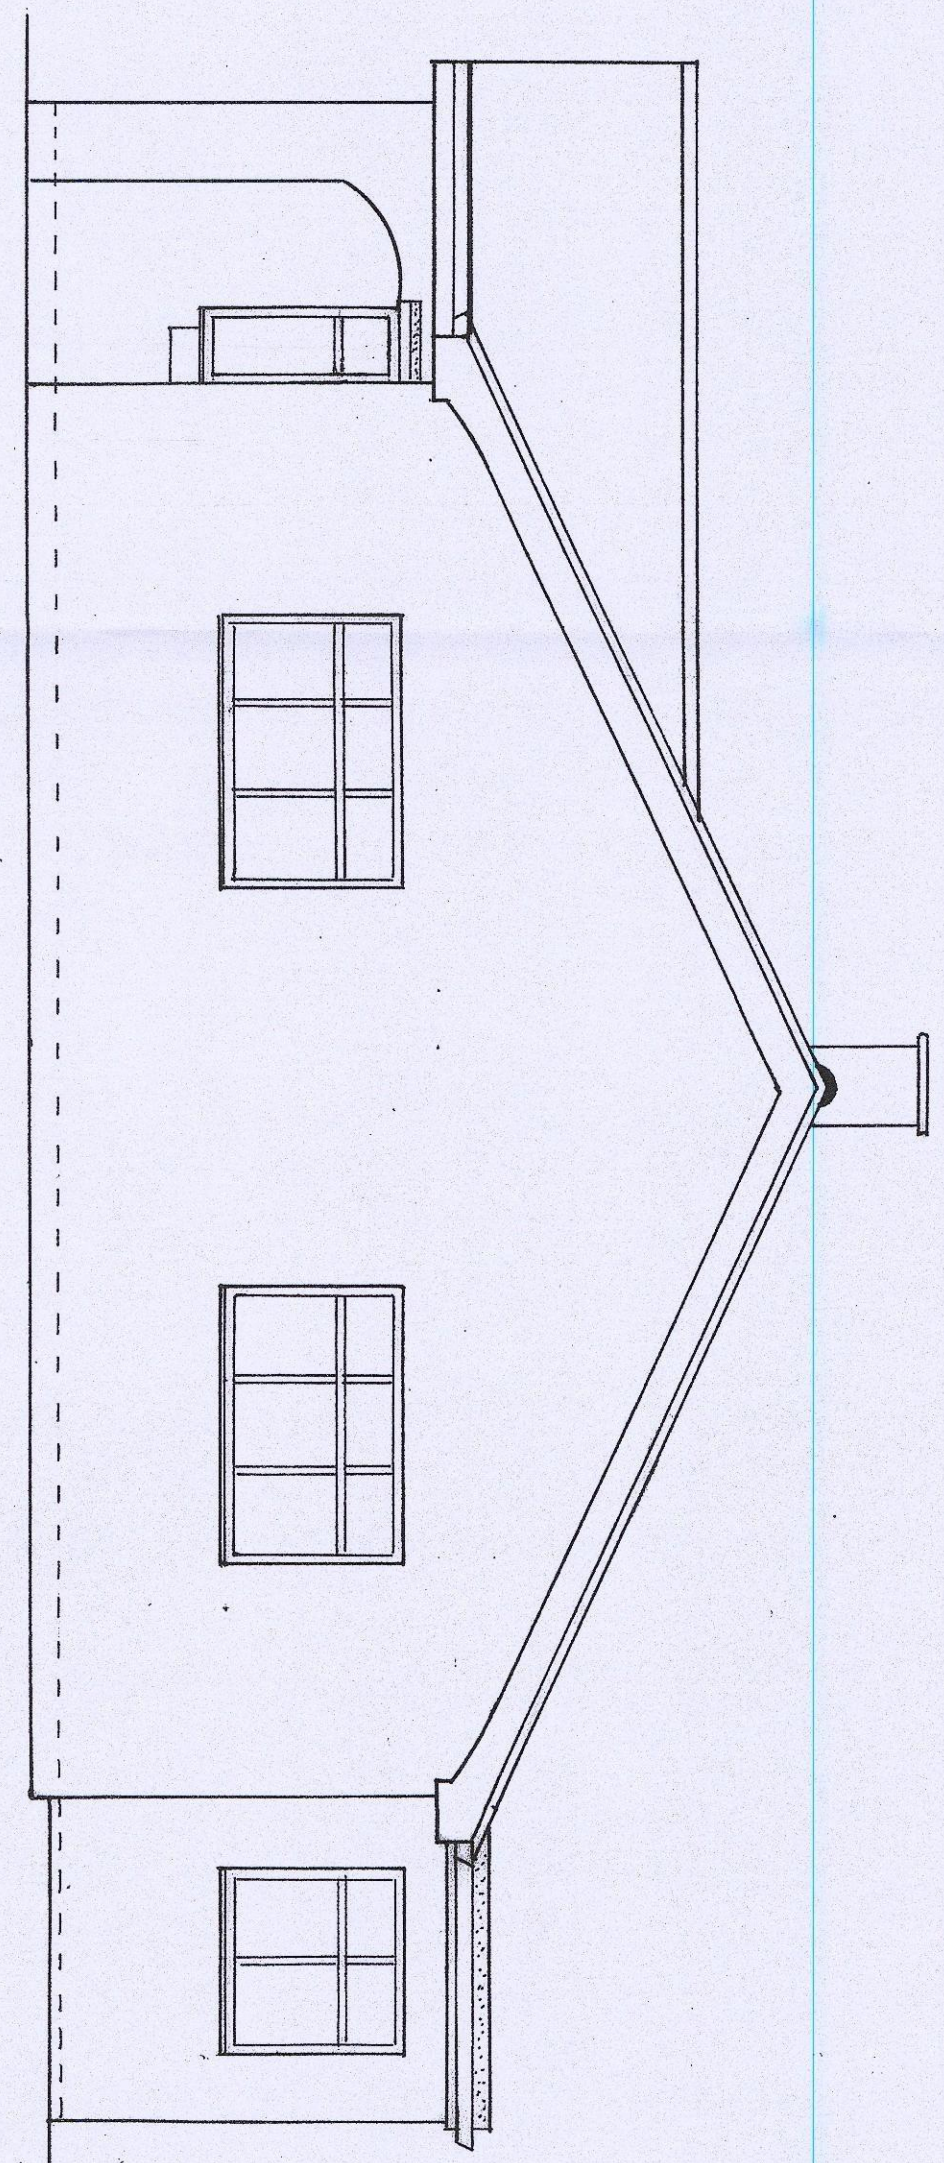

EXISTING SIDE ELEVATION A

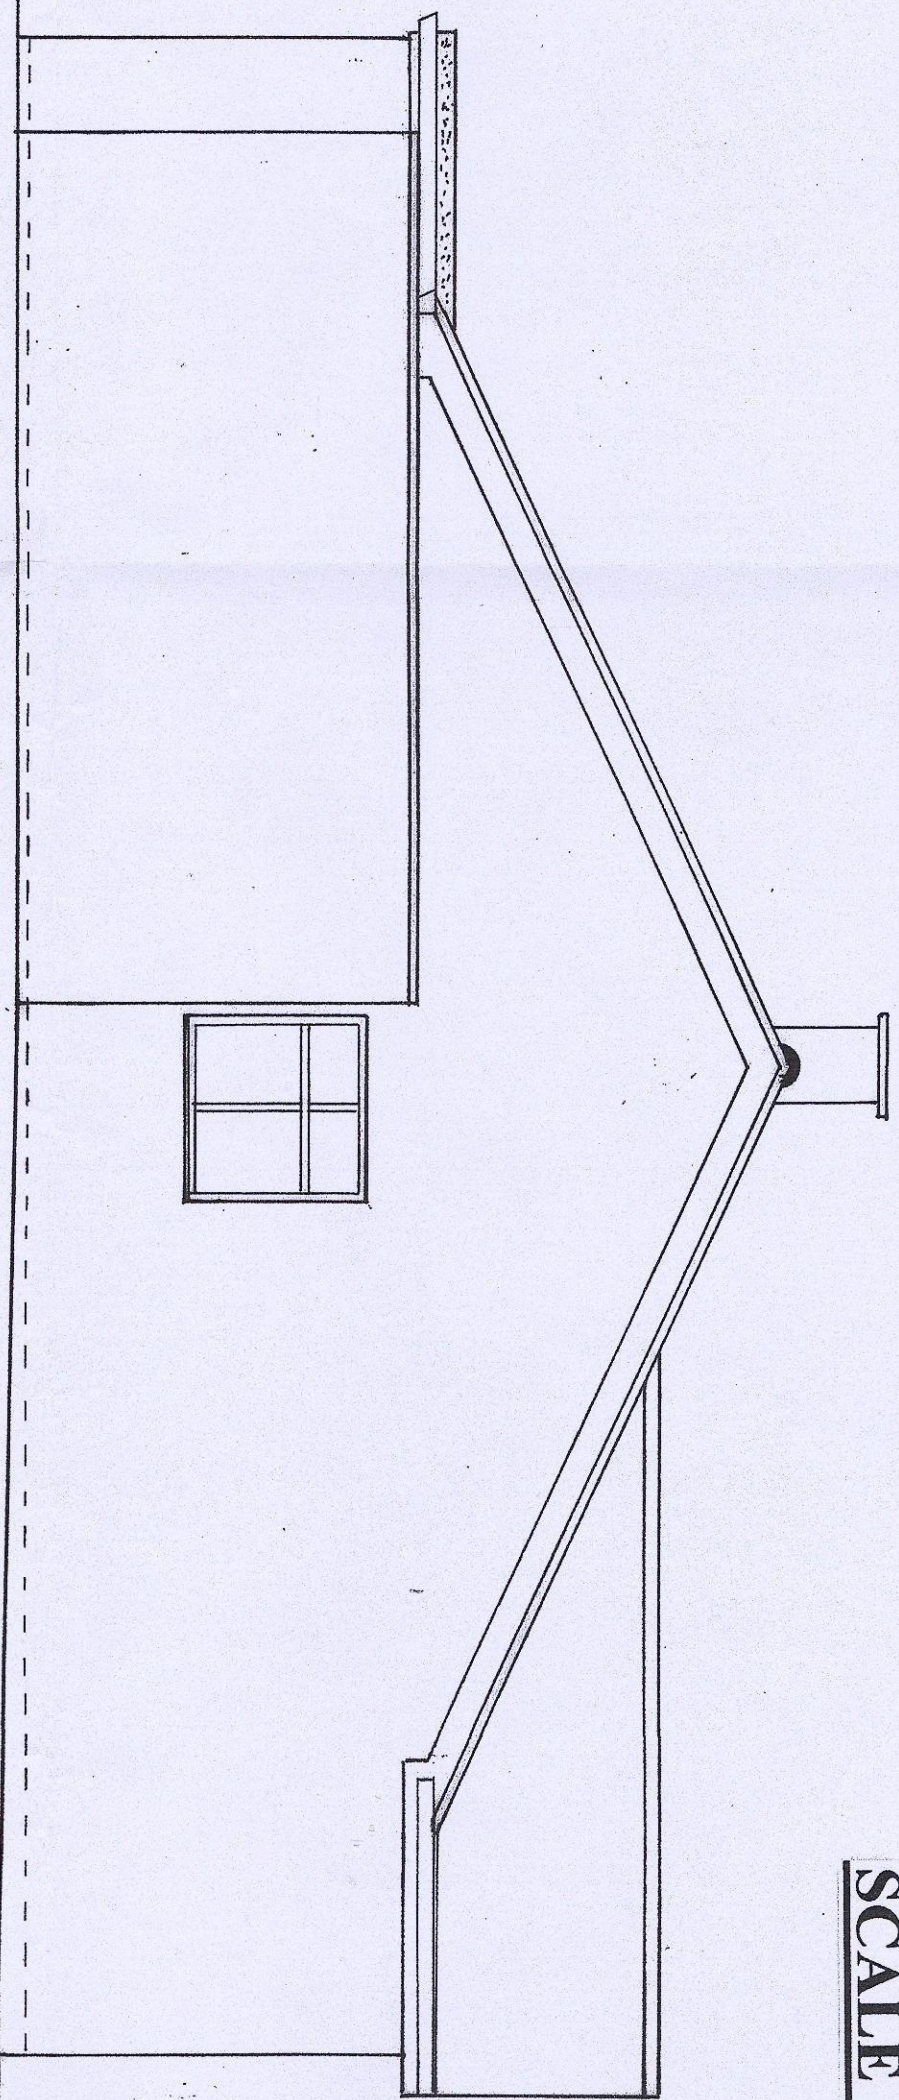

EXISTING SIDE ELEVATION B

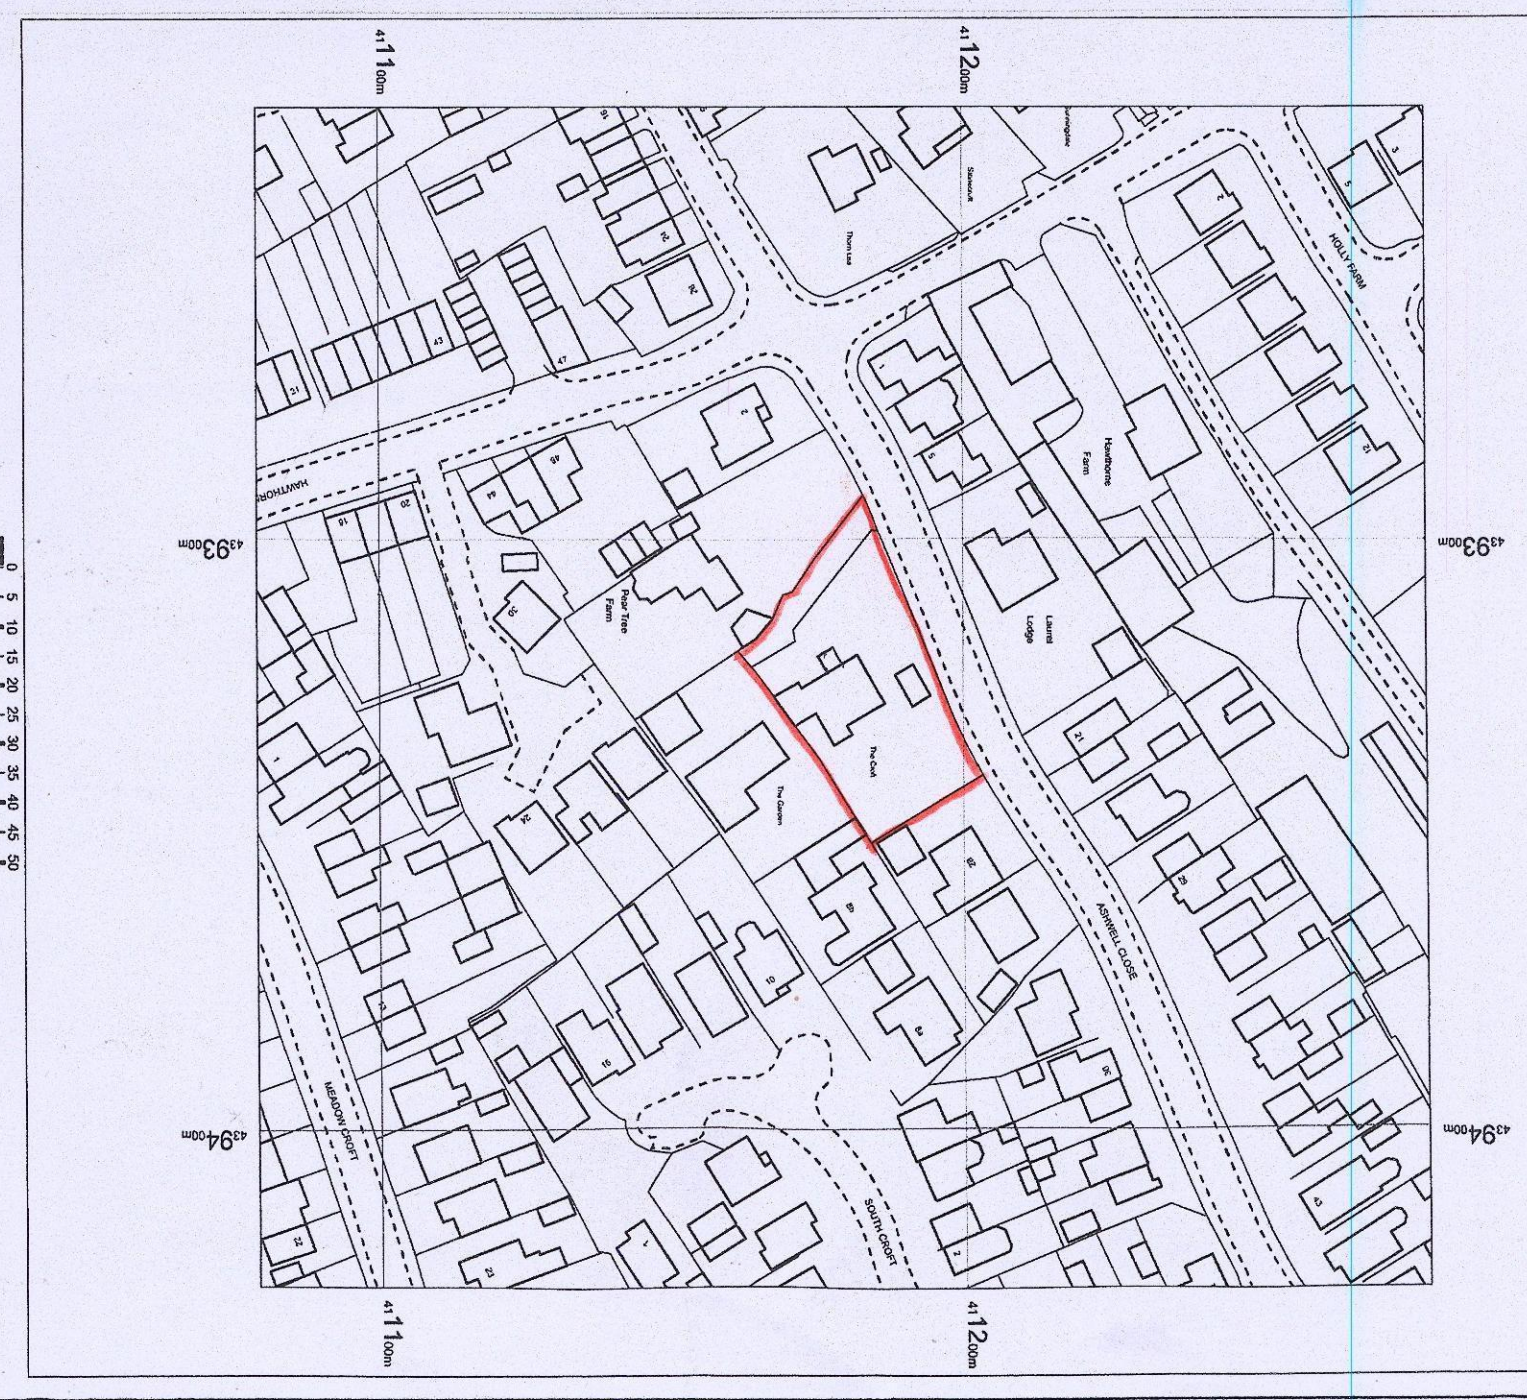


SCALE 1:50

OS MasterMap 1:250,000 (1000) scale
© Crown Copyright and database rights 2016 OS
www.blackwellplanning.co.uk
1:1250 scale print at A4. Centre: 438927 E, 411179 N
OS Licence: 100015980




BLACKWELL'S
www.blackwellplanning.co.uk
TEL: 0113 245 2923
map@blackwell.co.uk

EXISTING FLOOR LAYOUT

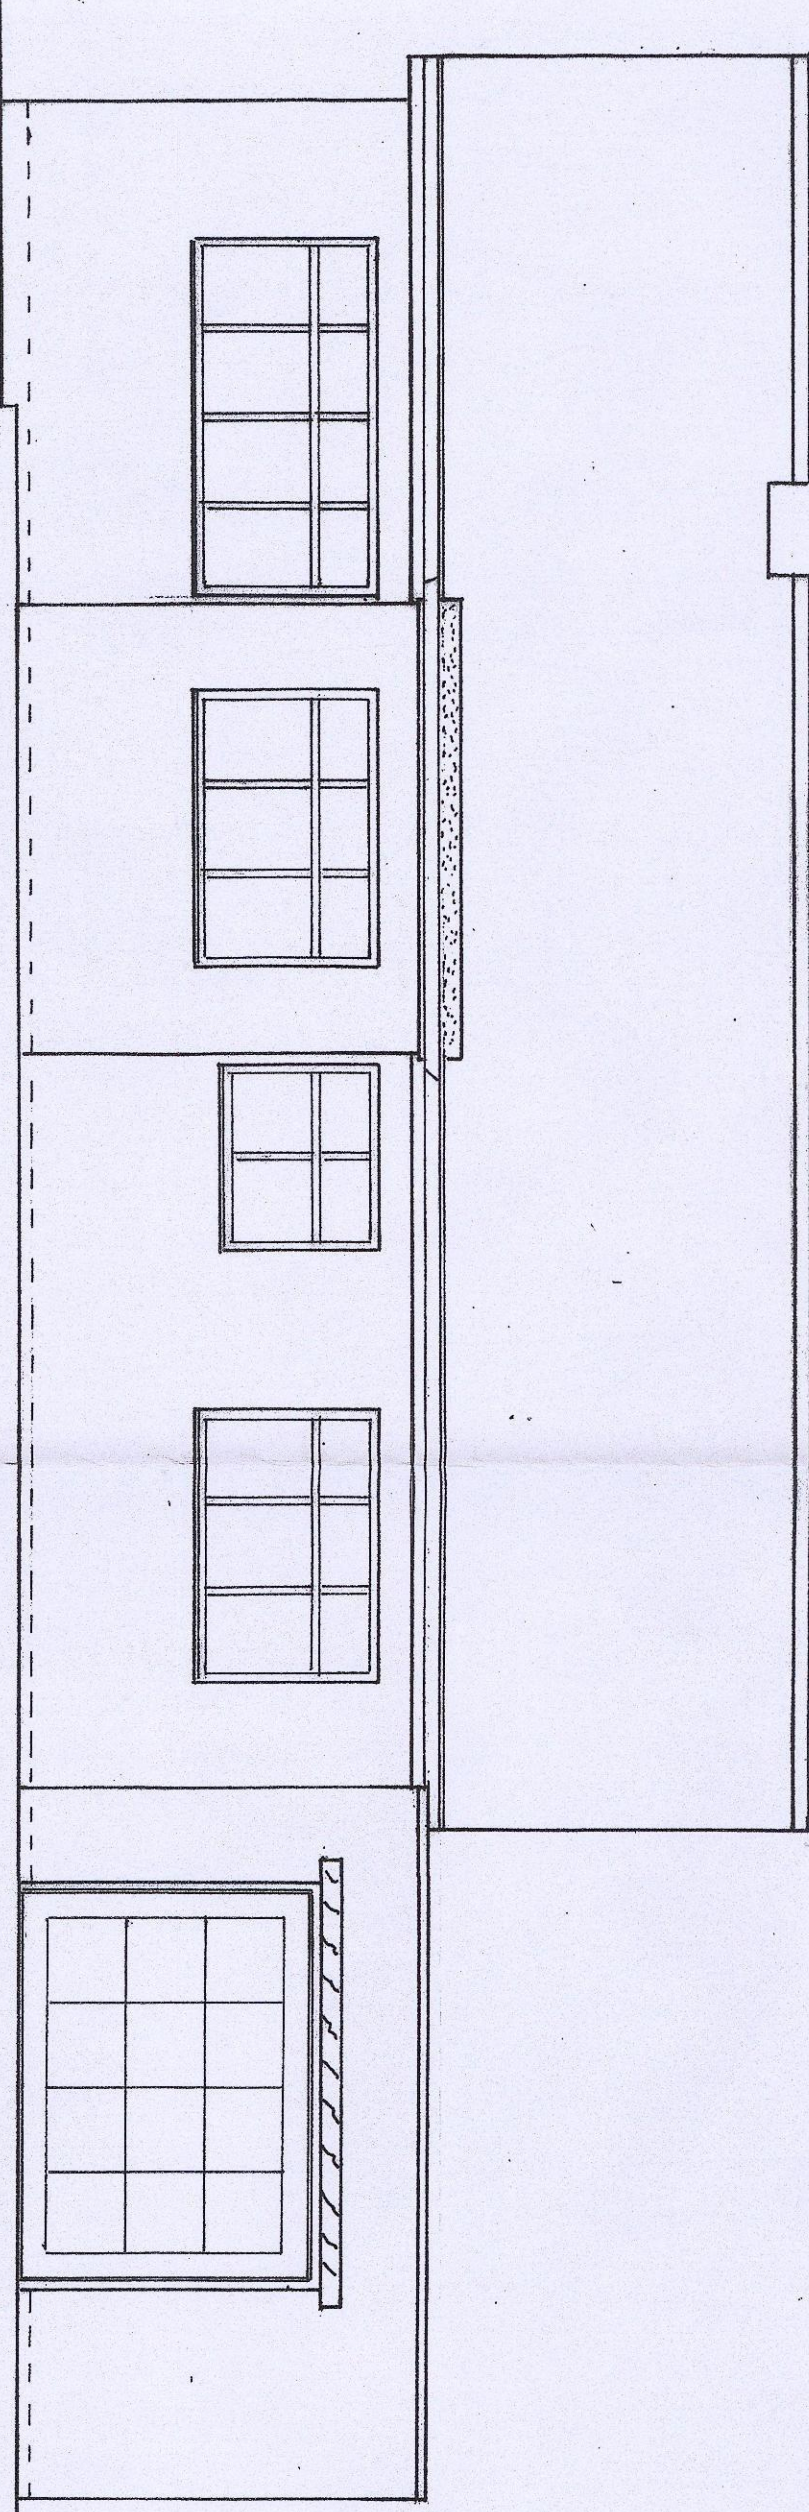


EXISTING REAR ELEVATION

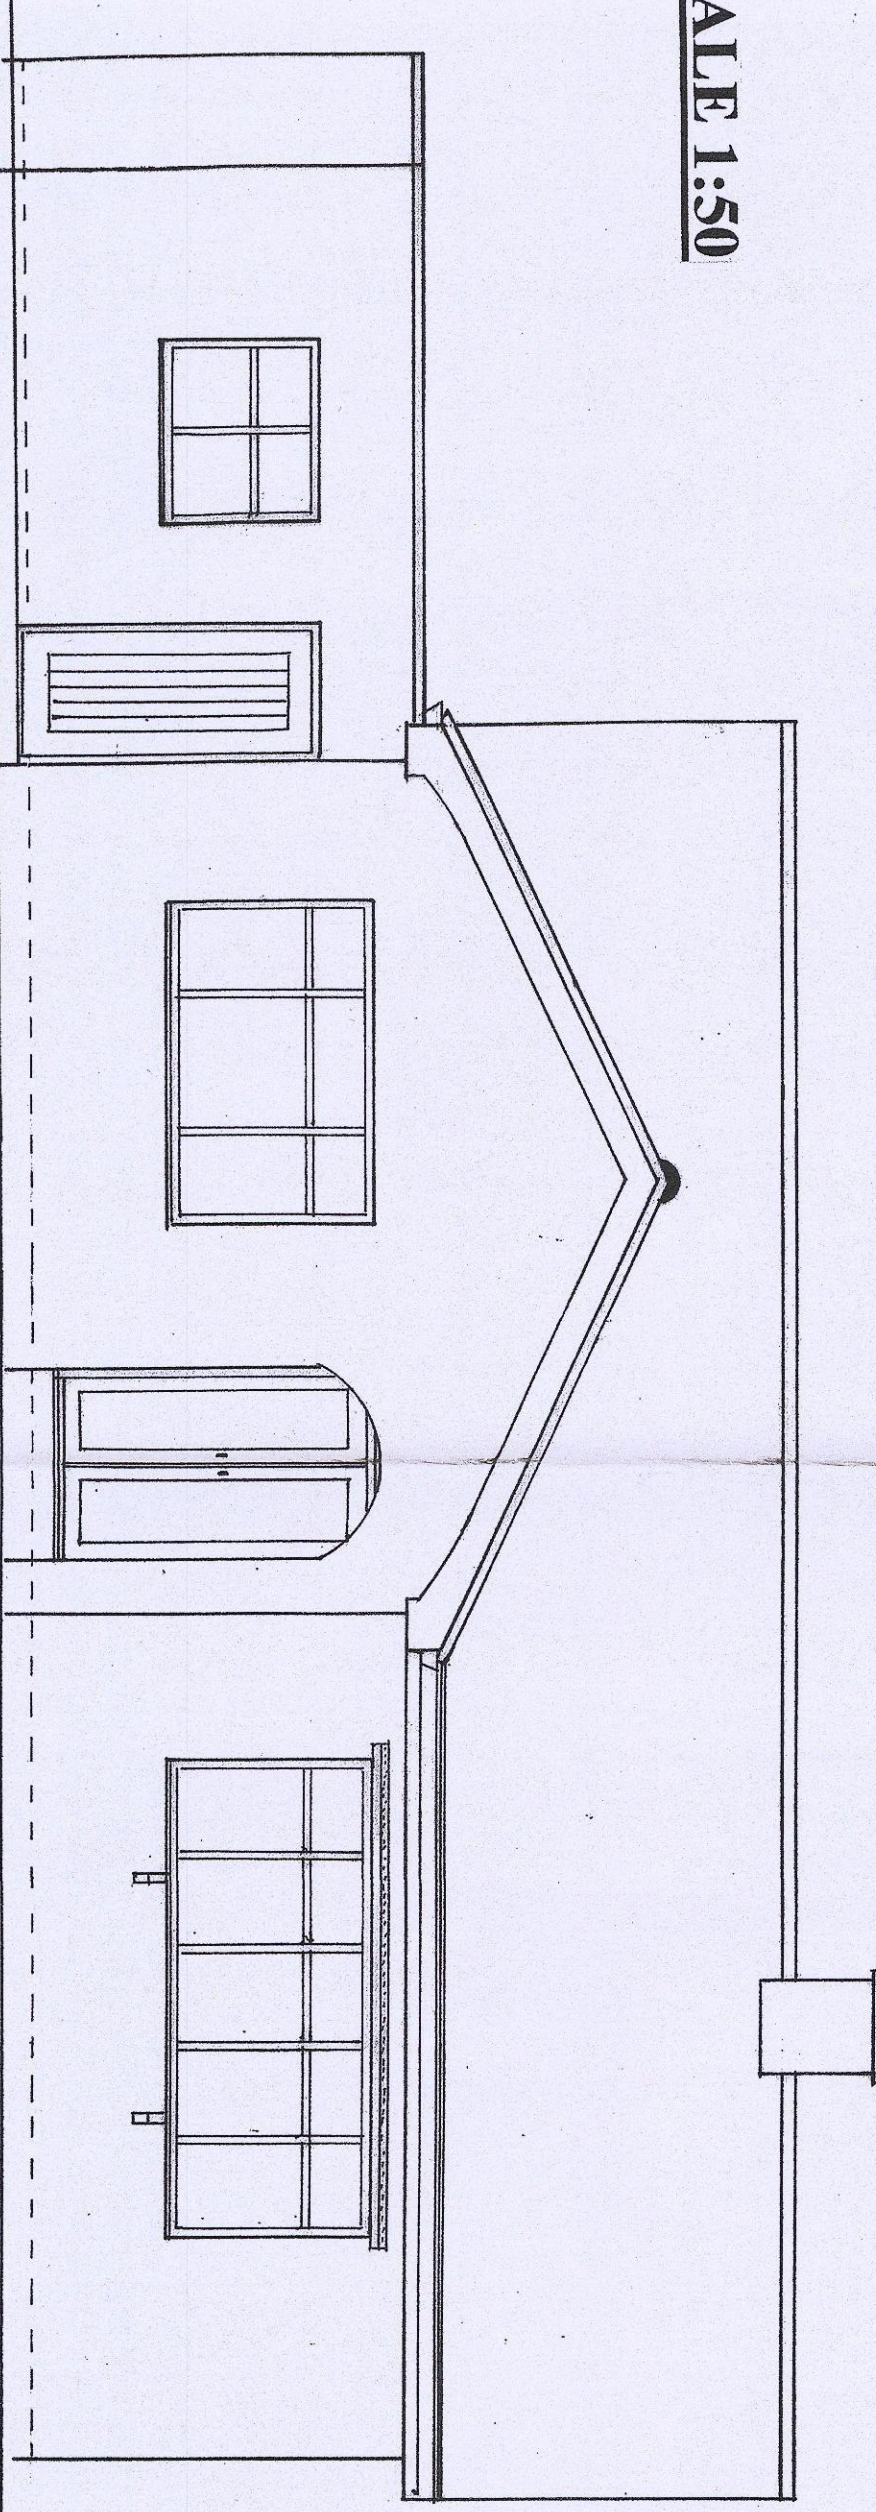

EXISTING FRONT ELEVATION

SCALE 1:50

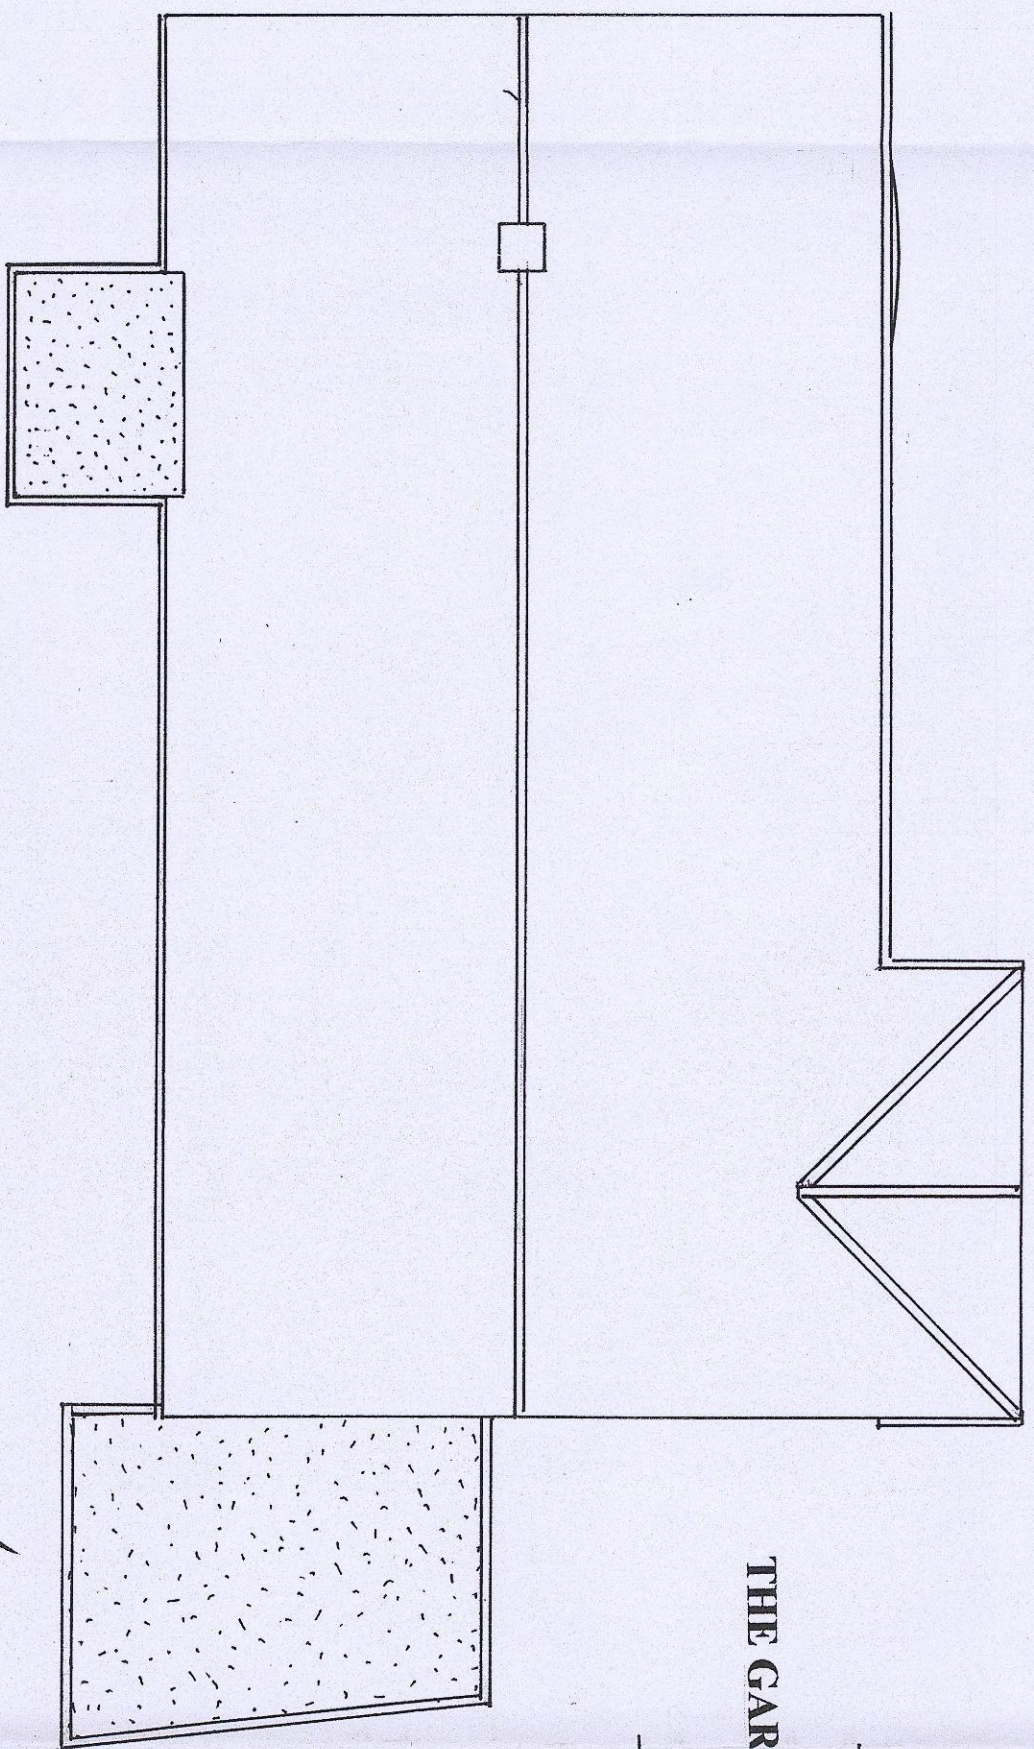

EXISTING ROOF LAYOUT

SCALE 1:100

PROPOSED EXTENSION

DENOLITION OF EXISTING AND REBUILDING OF PORCH

PEAR TREE FARM

THE GARDENS

THE CROFT


ASHWELL CLOSE



PROPOSED BLOCK PLAN


SCALE 1:250

SCALE 1:50

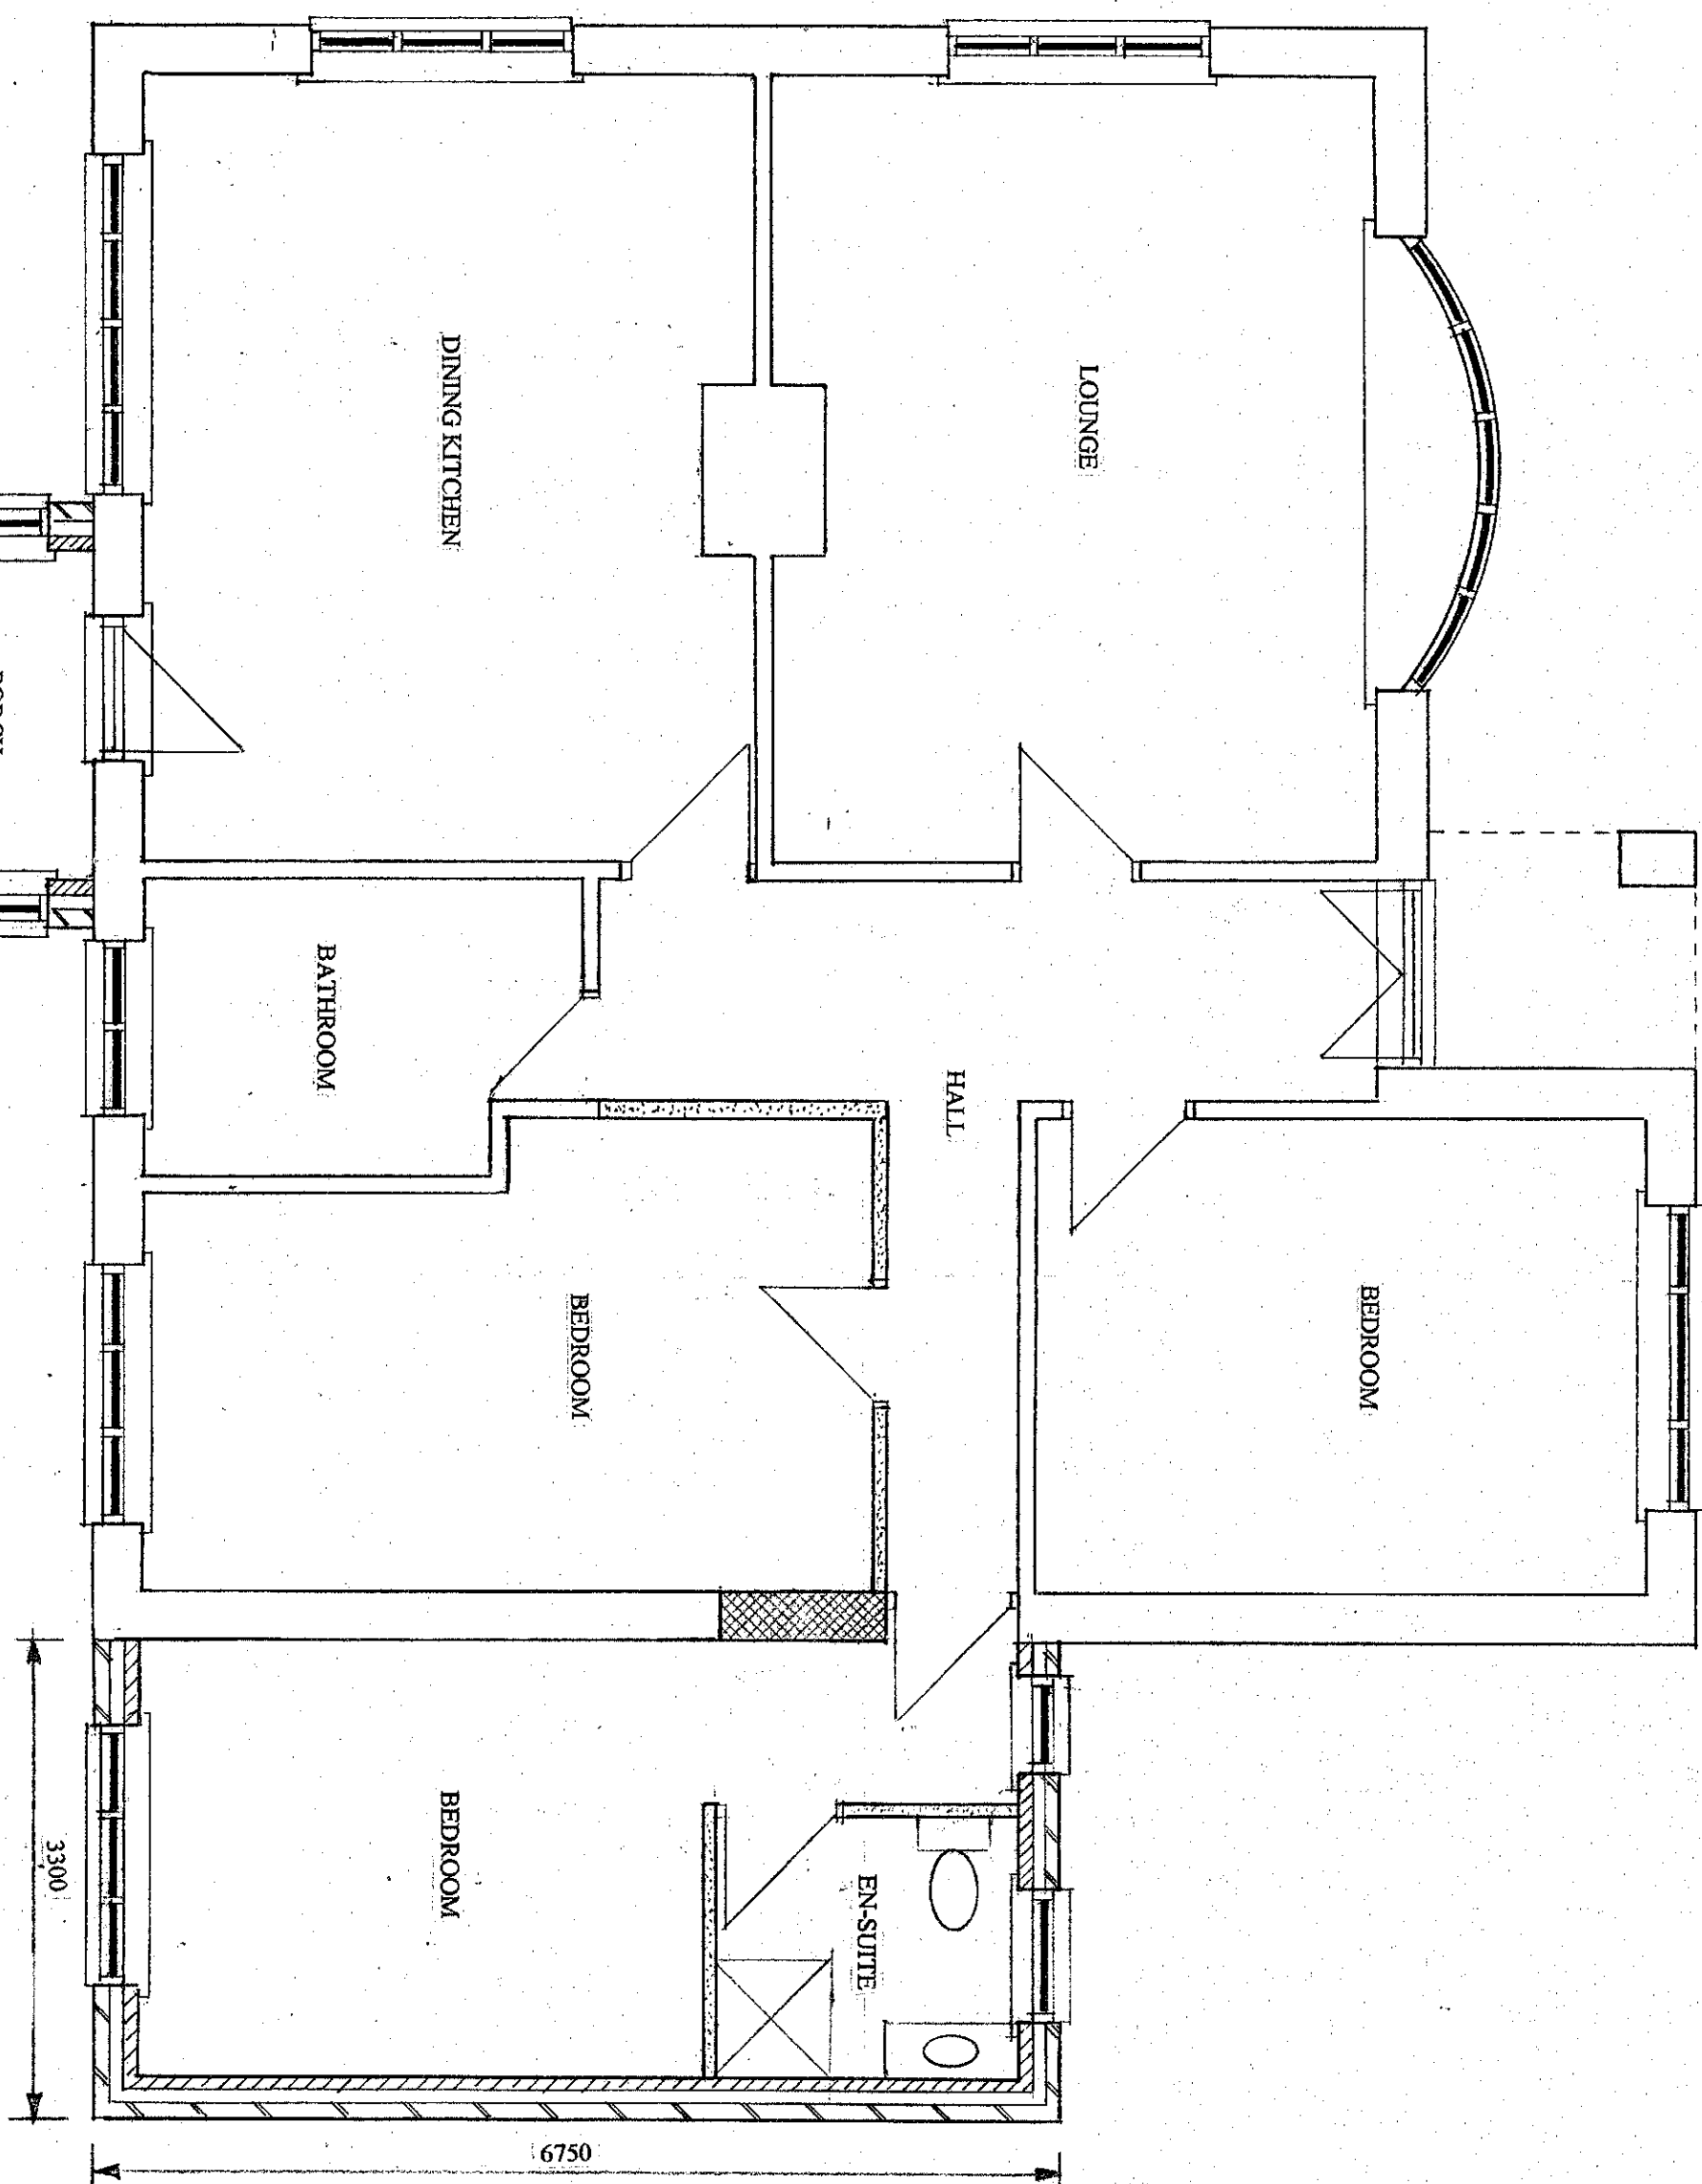


PROPOSED FLOOR LAYOUT


SCALE 1:50

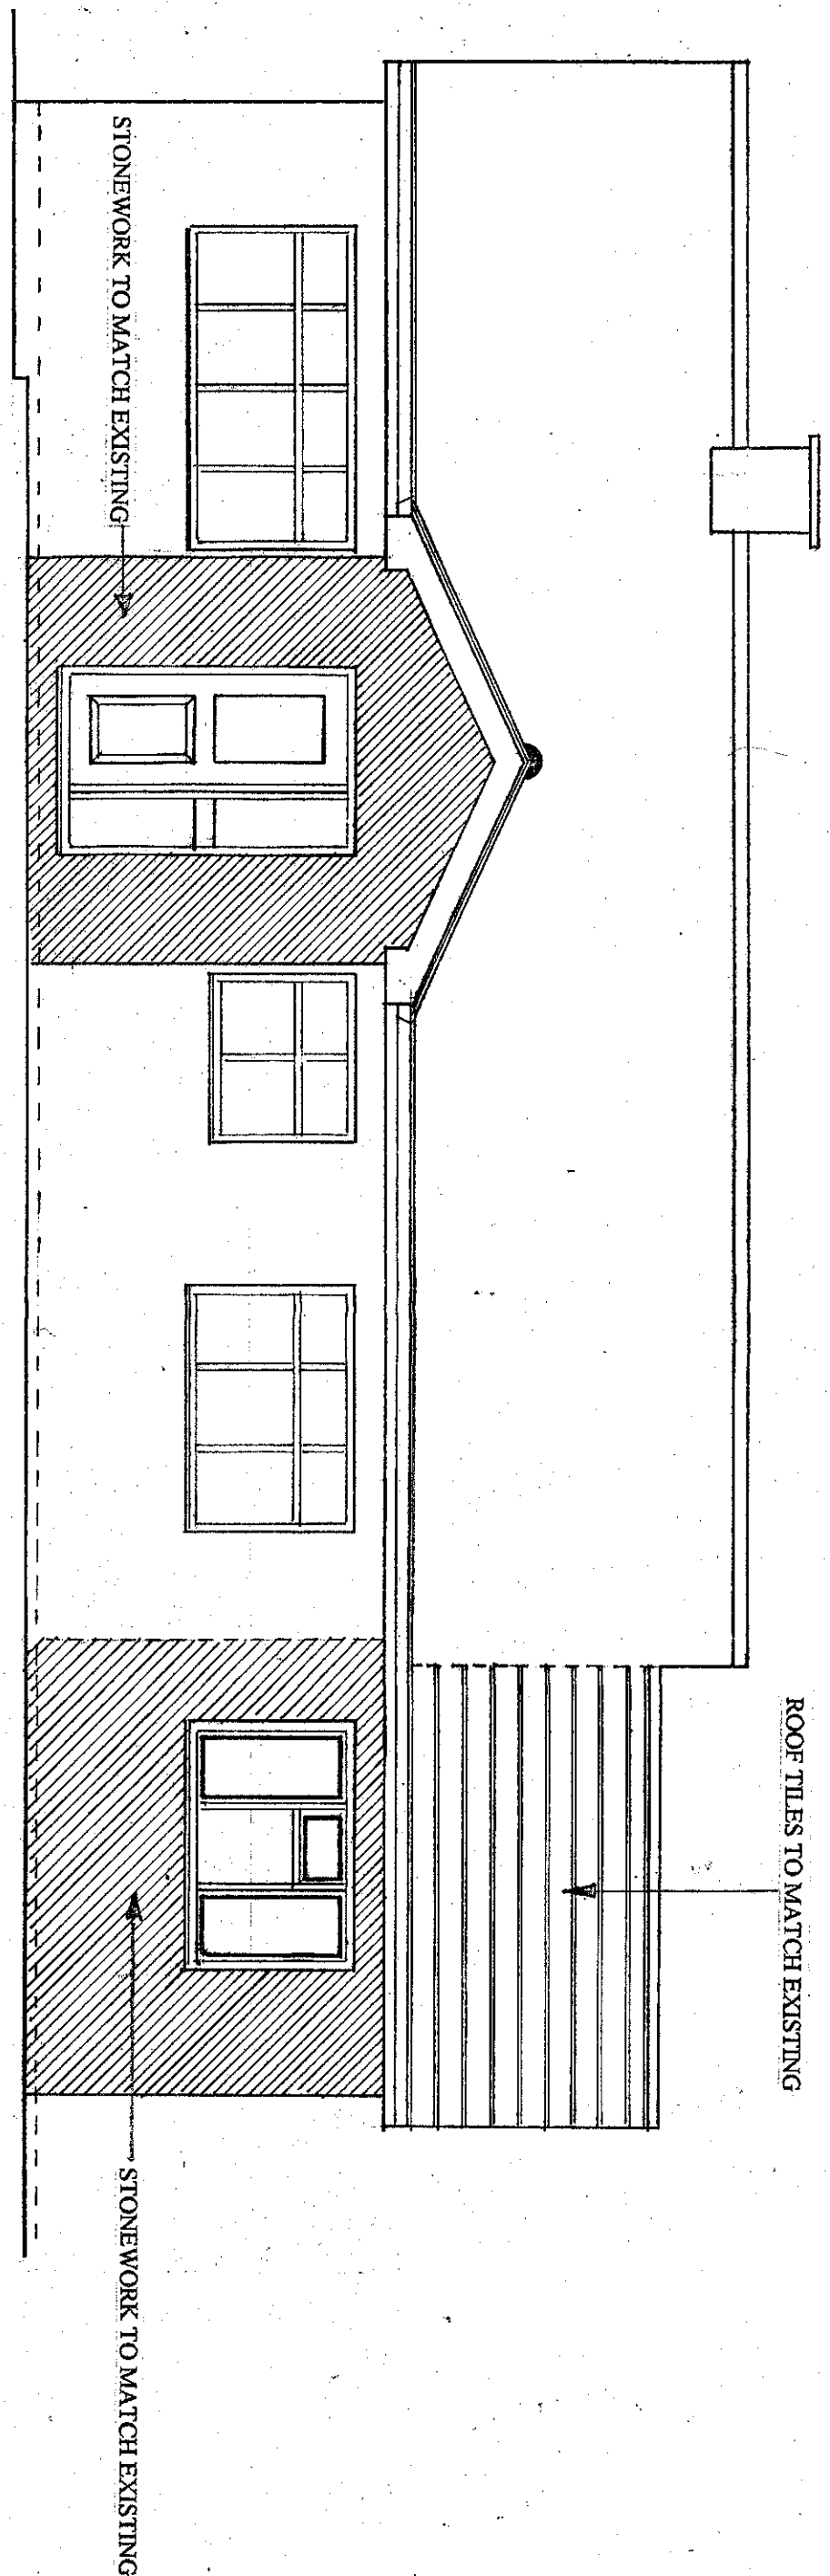

PROPOSED REAR ELEVATION

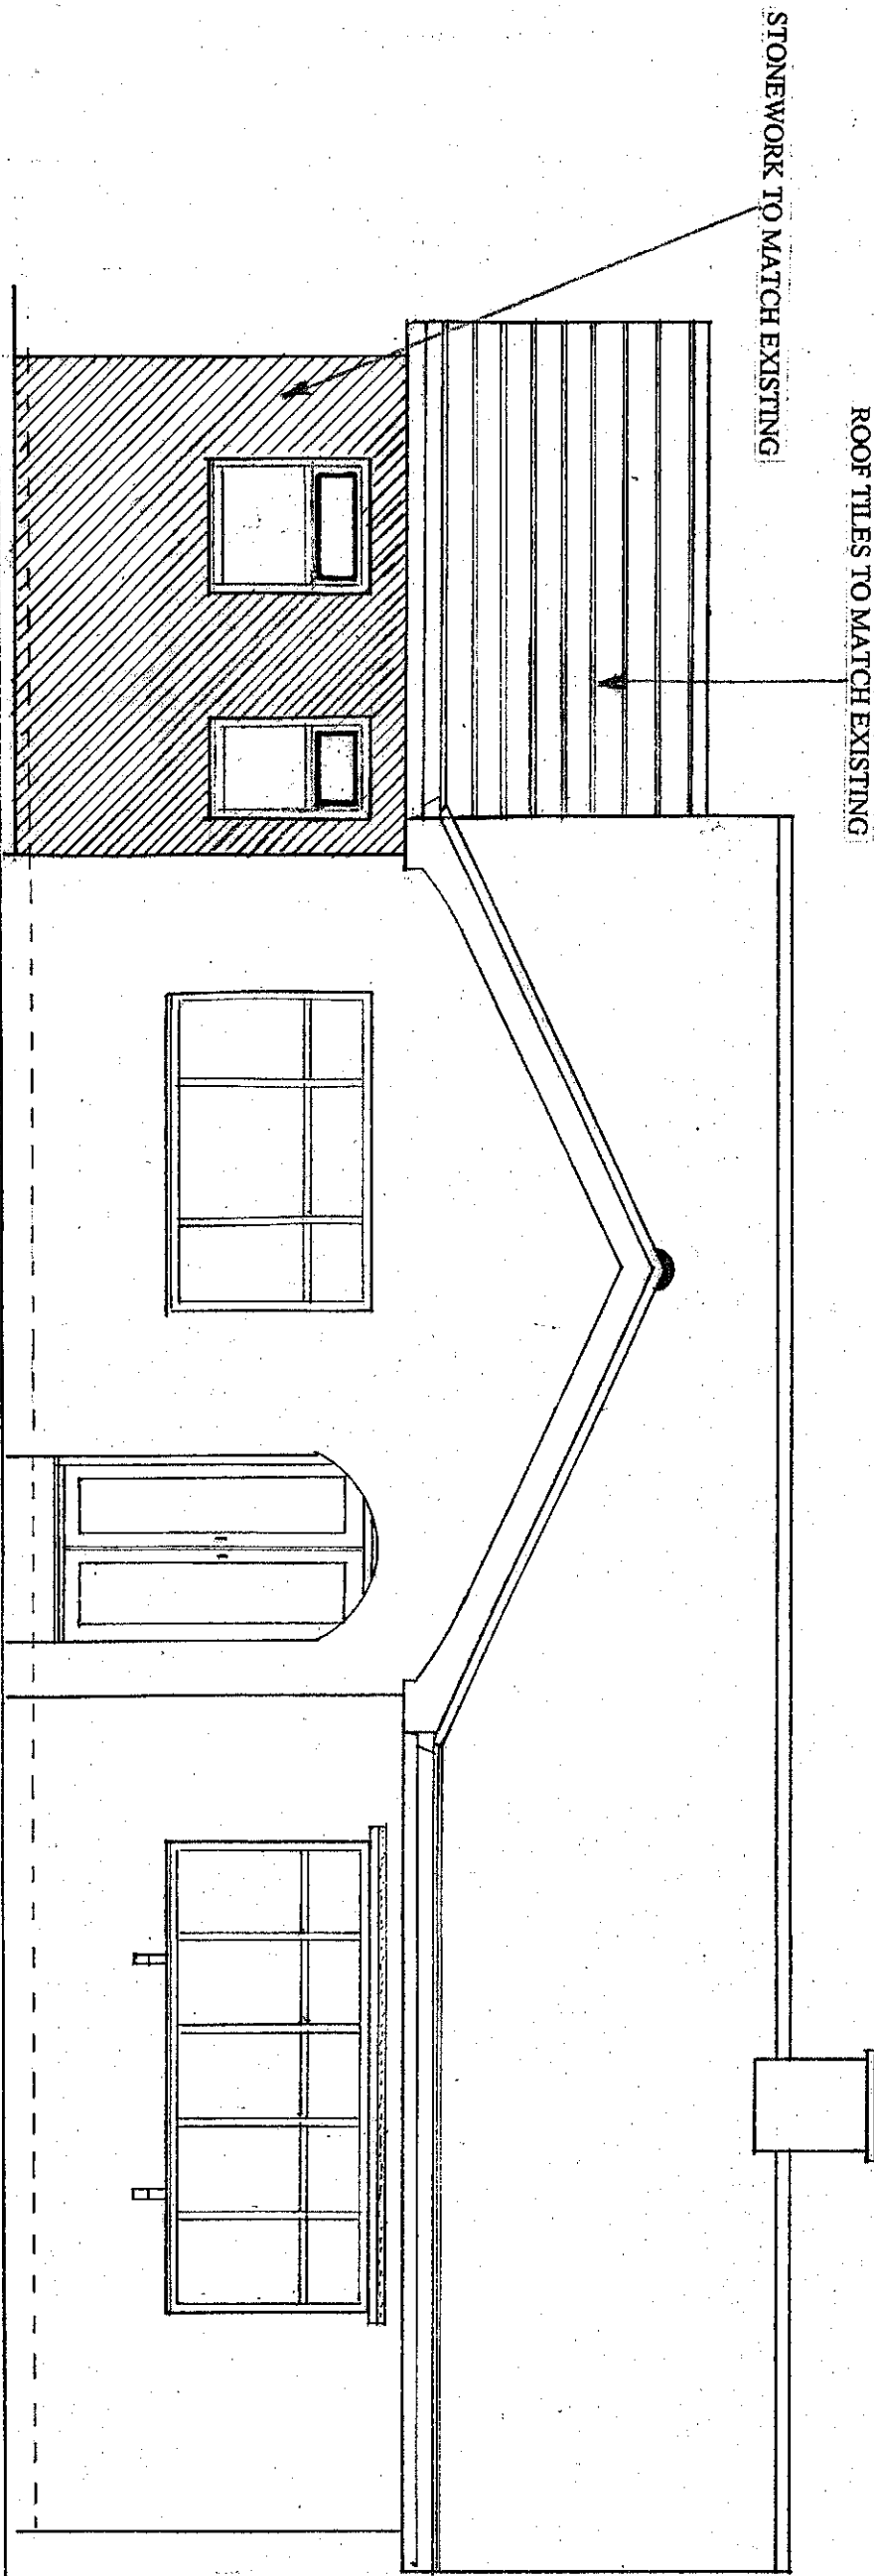


PROPOSED FRONT ELEVATION

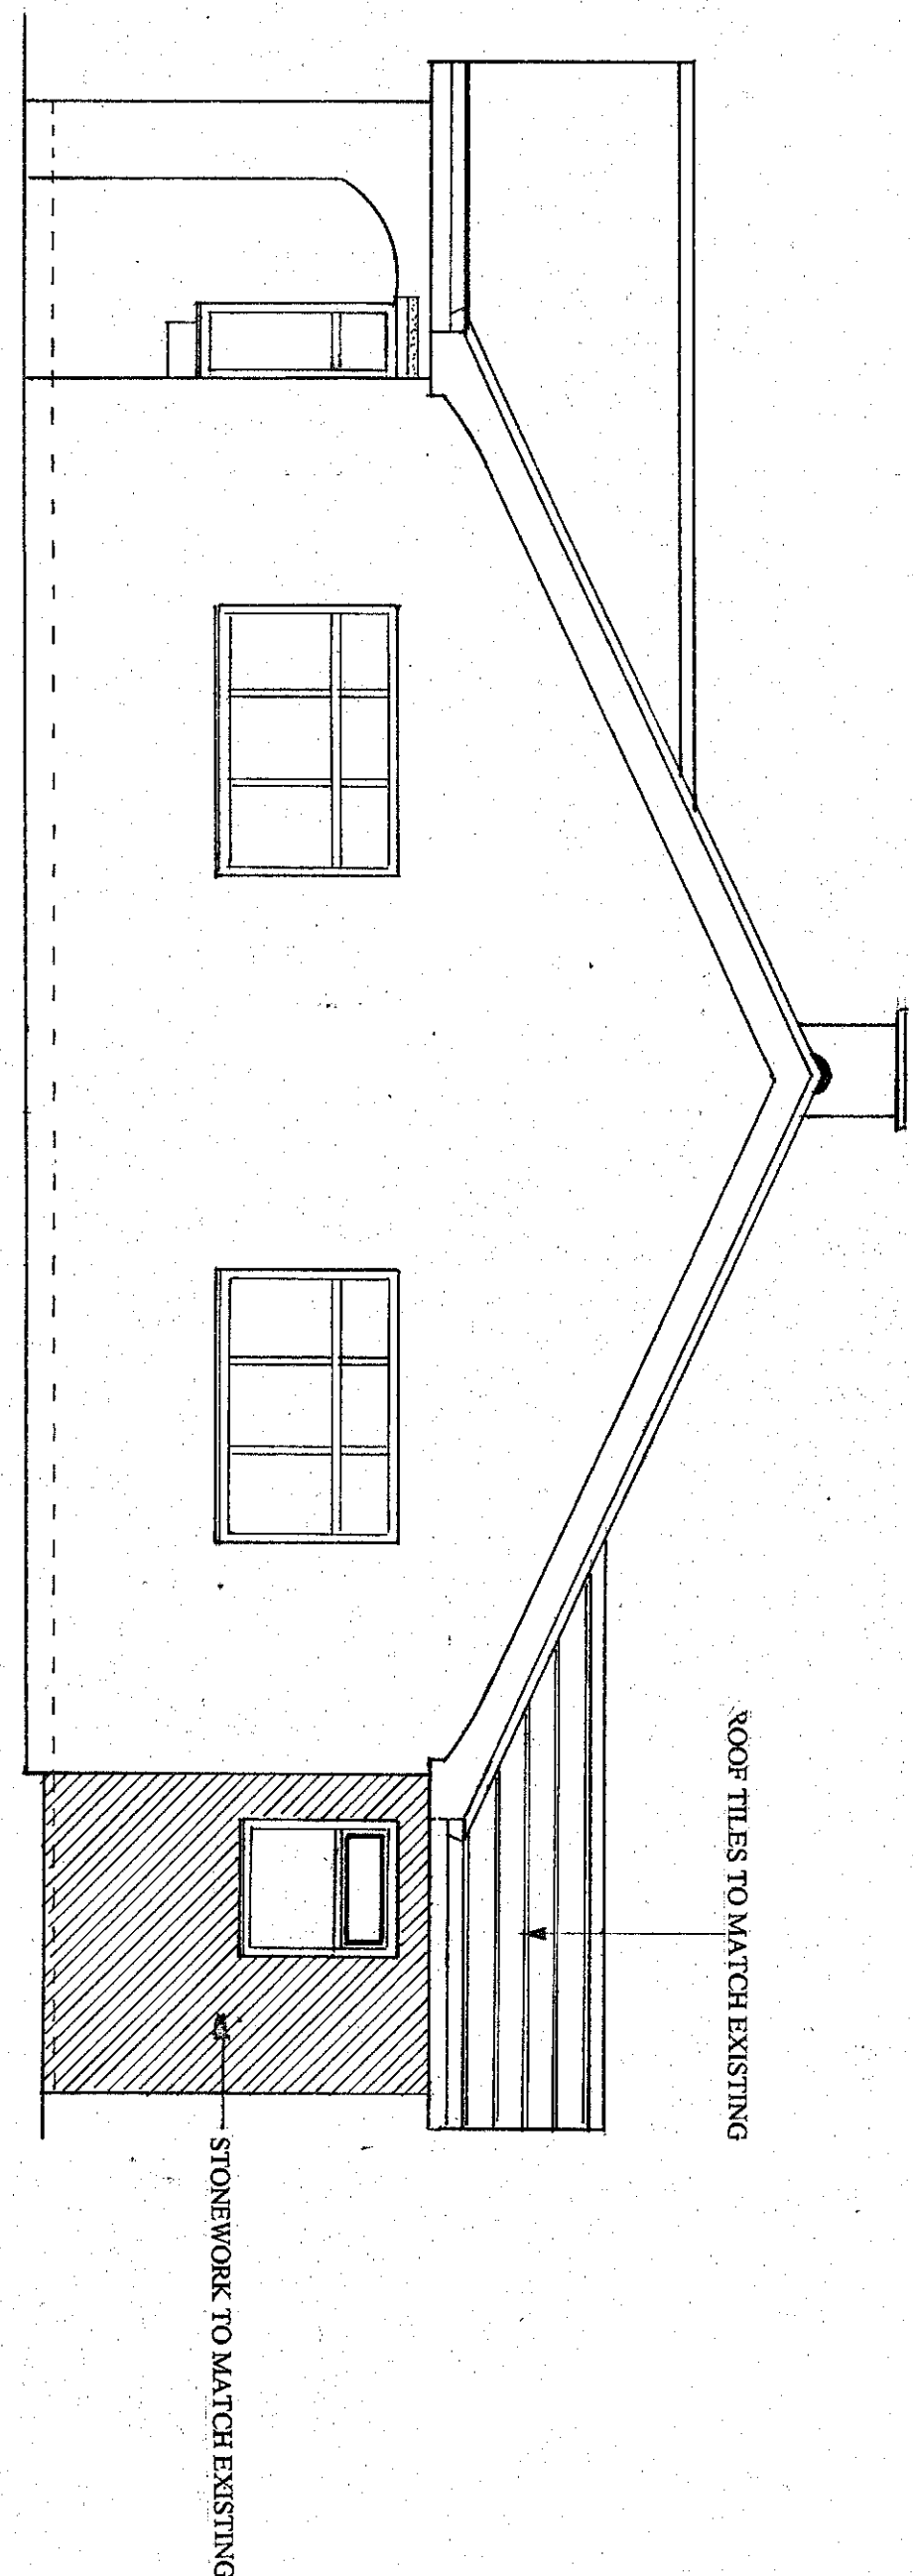


PROPOSED SIDE ELEVATION A

SCALE 1:50

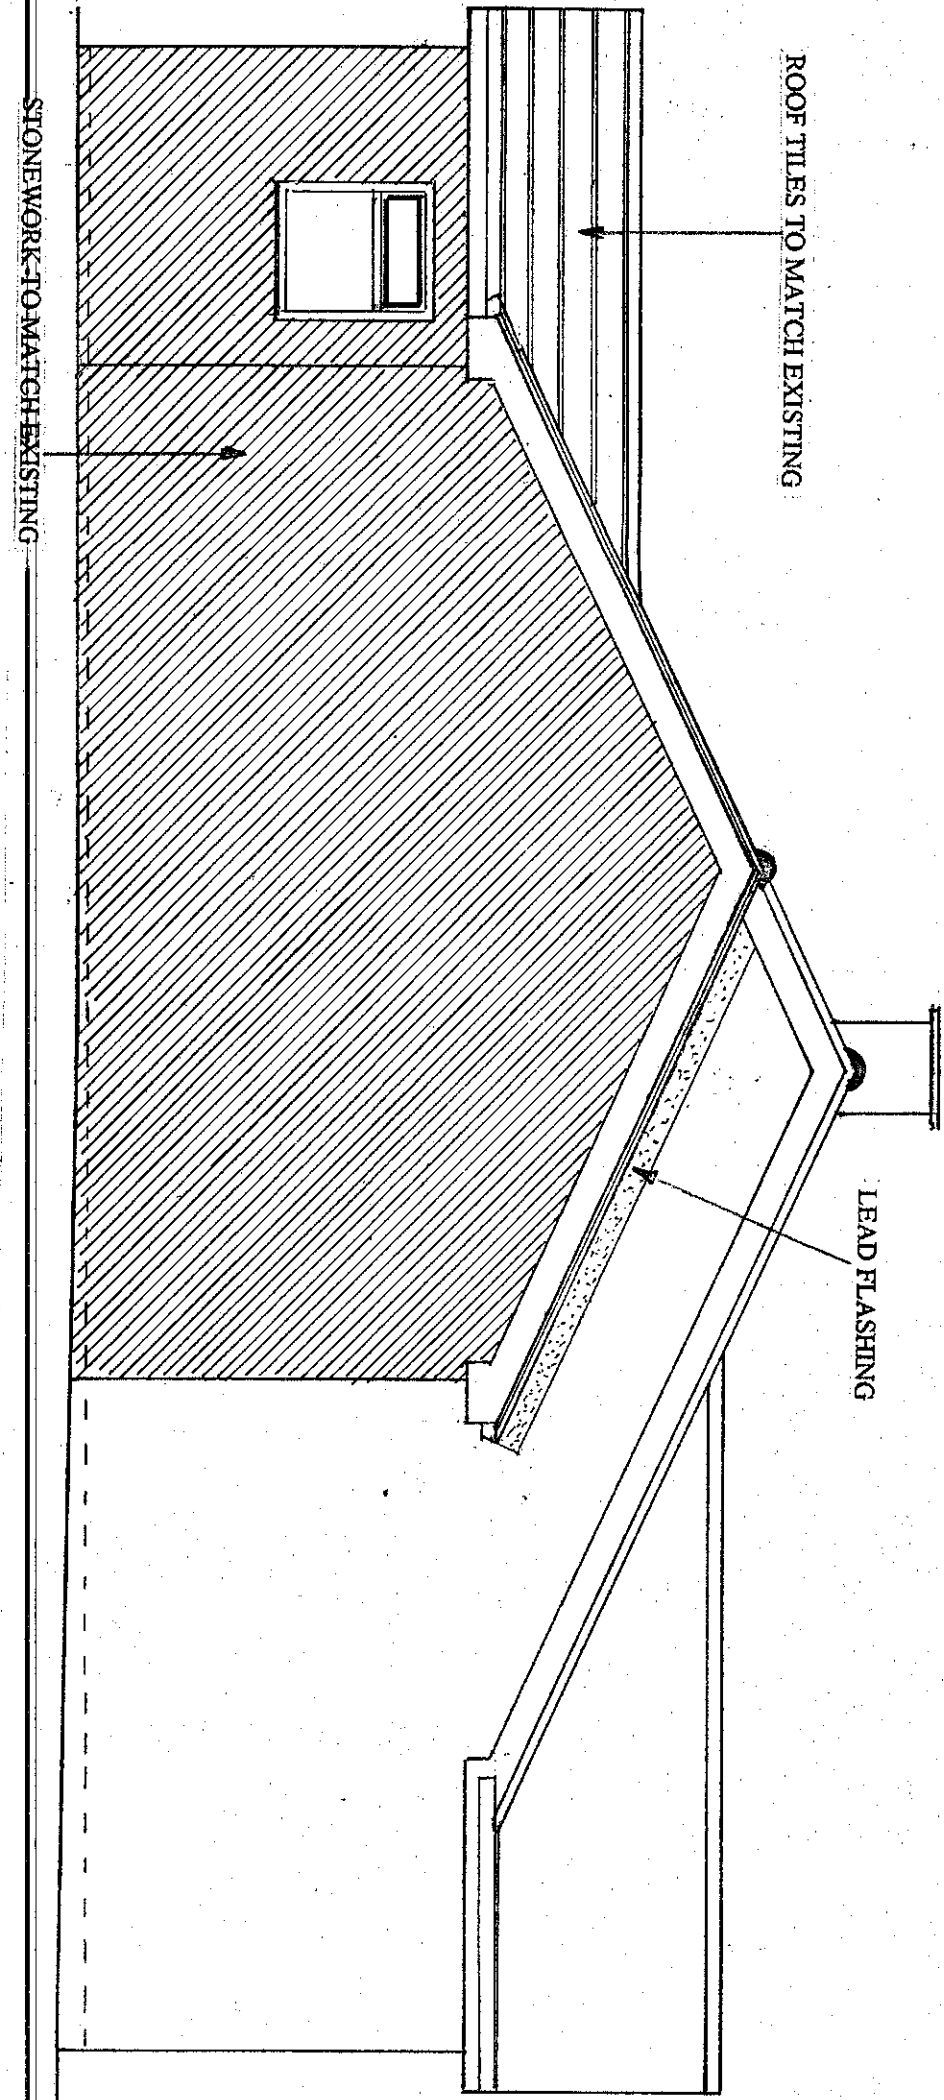

PROPOSED SIDE ELEVATION B

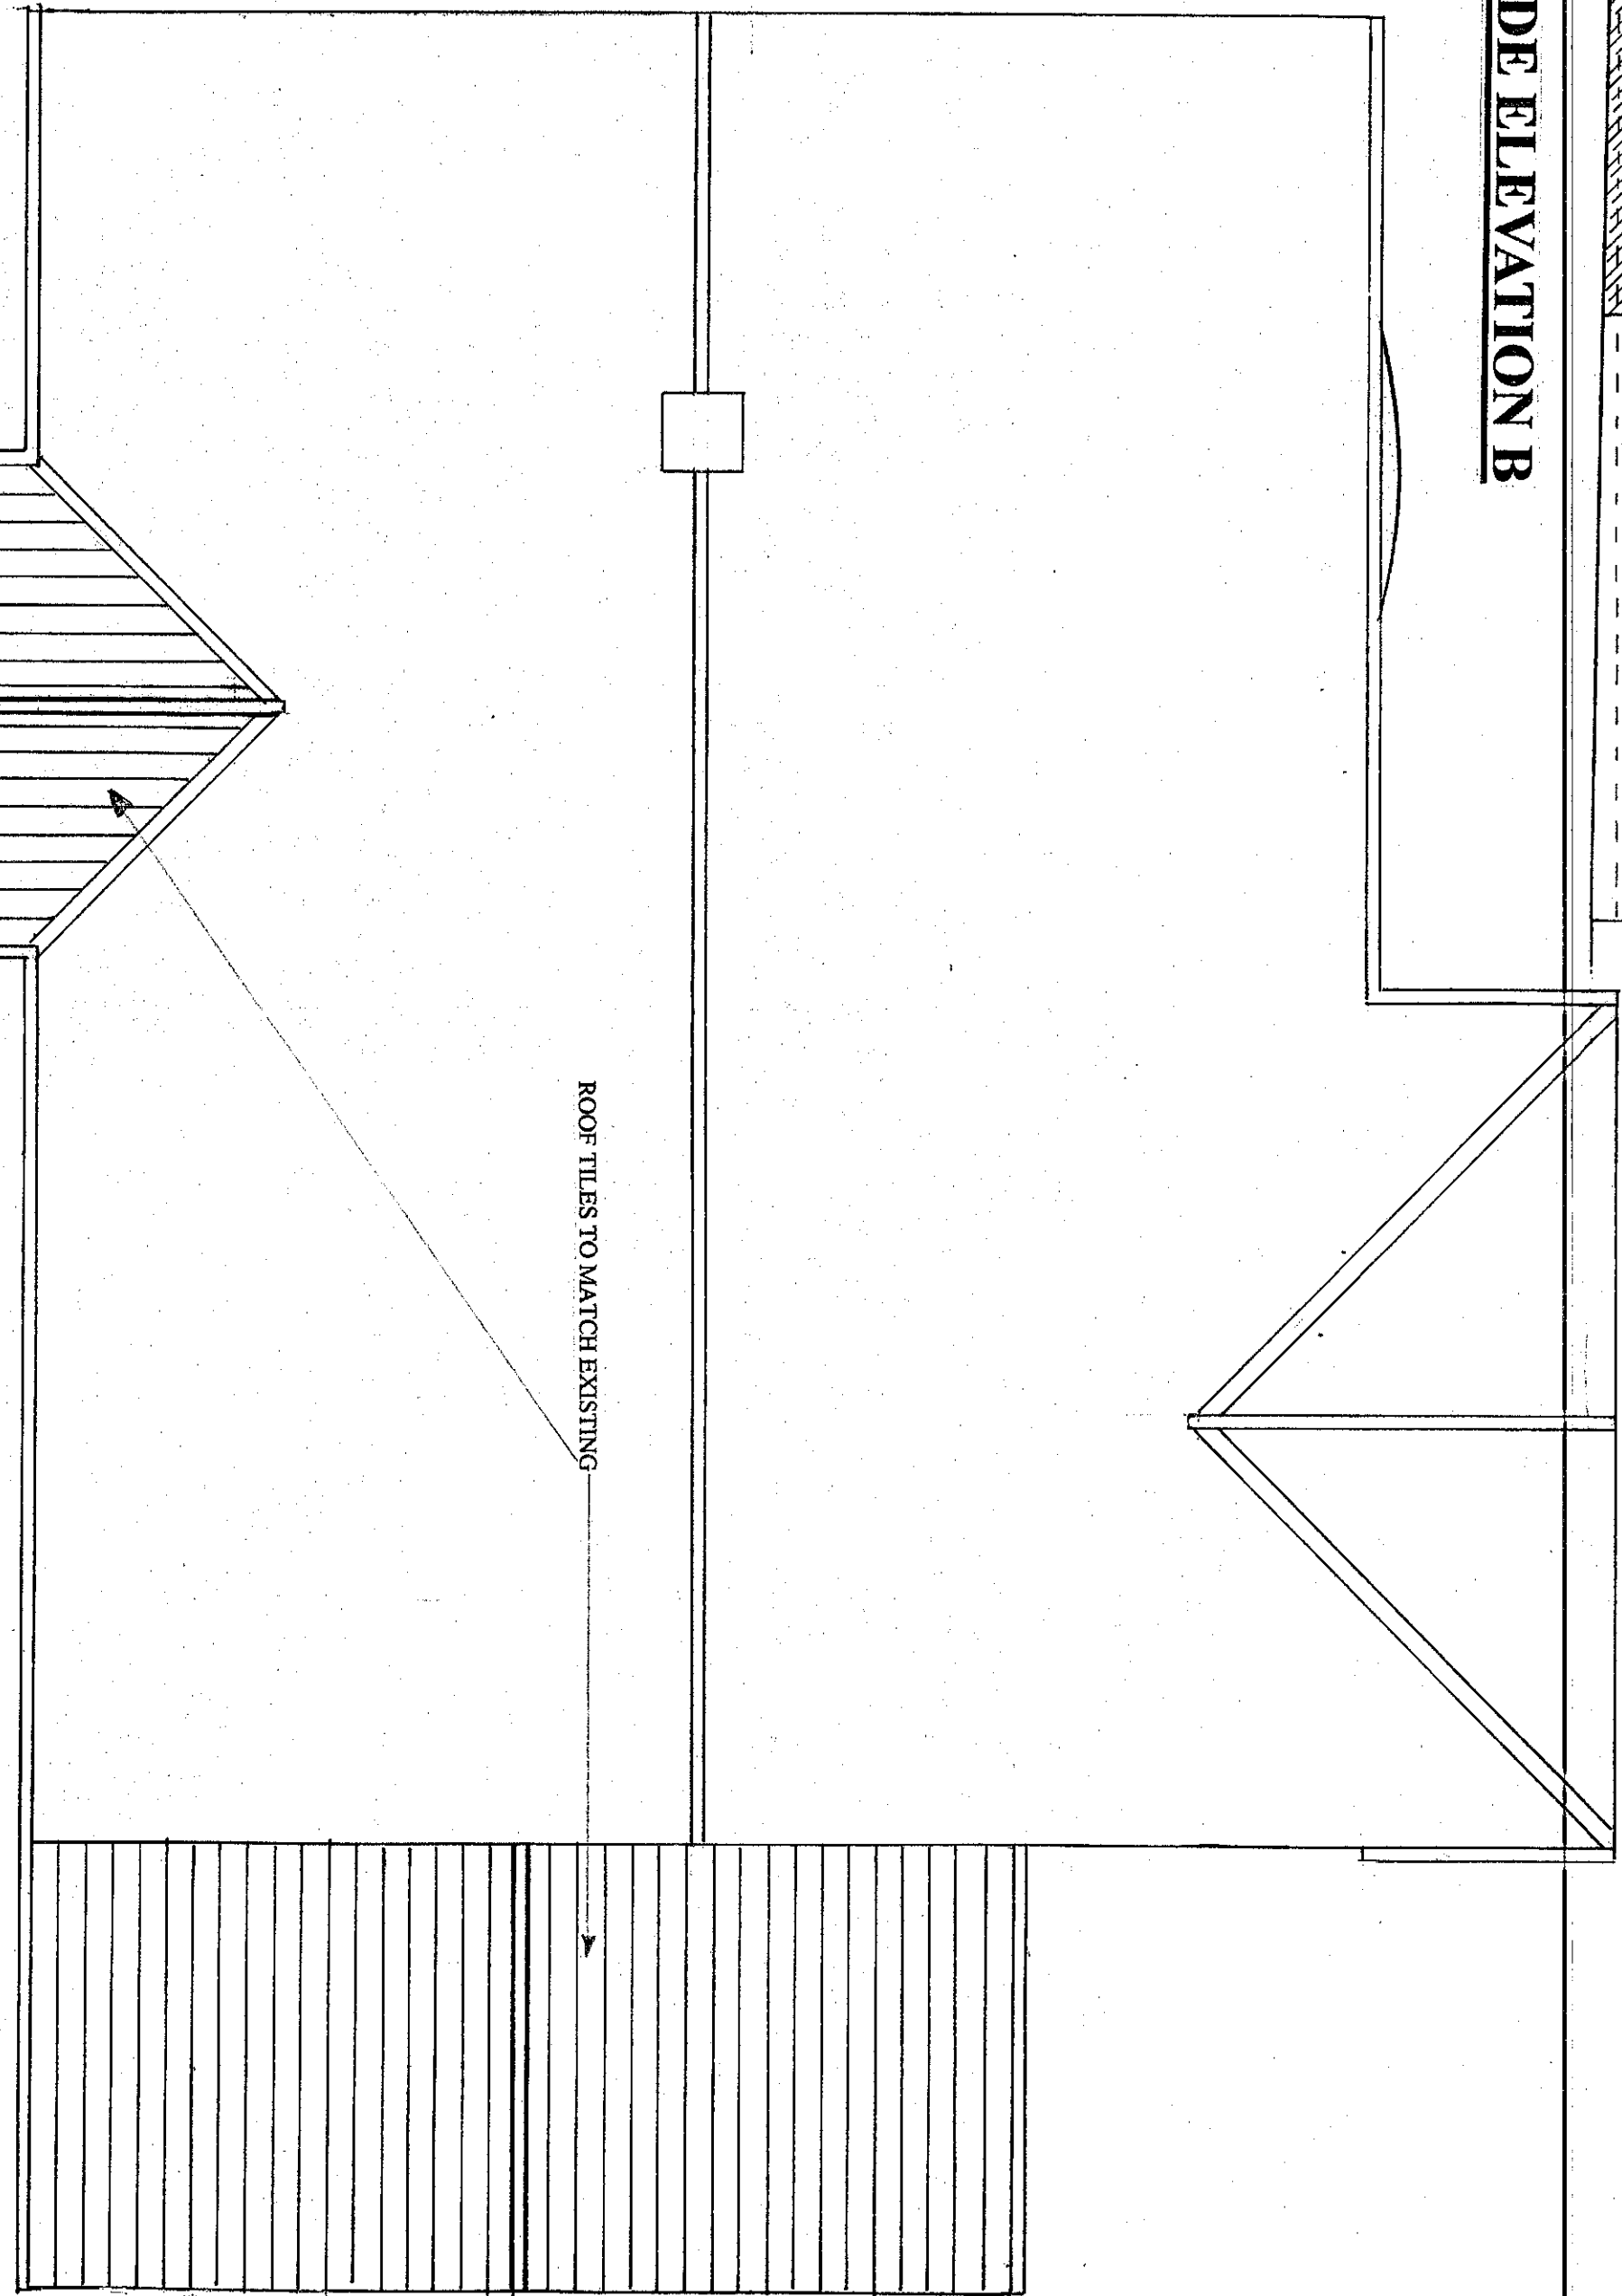

PROPOSED ROOF LAYOUT

SCALE 1:50