




Drawing No.	Rev No.
MHW001 -003	

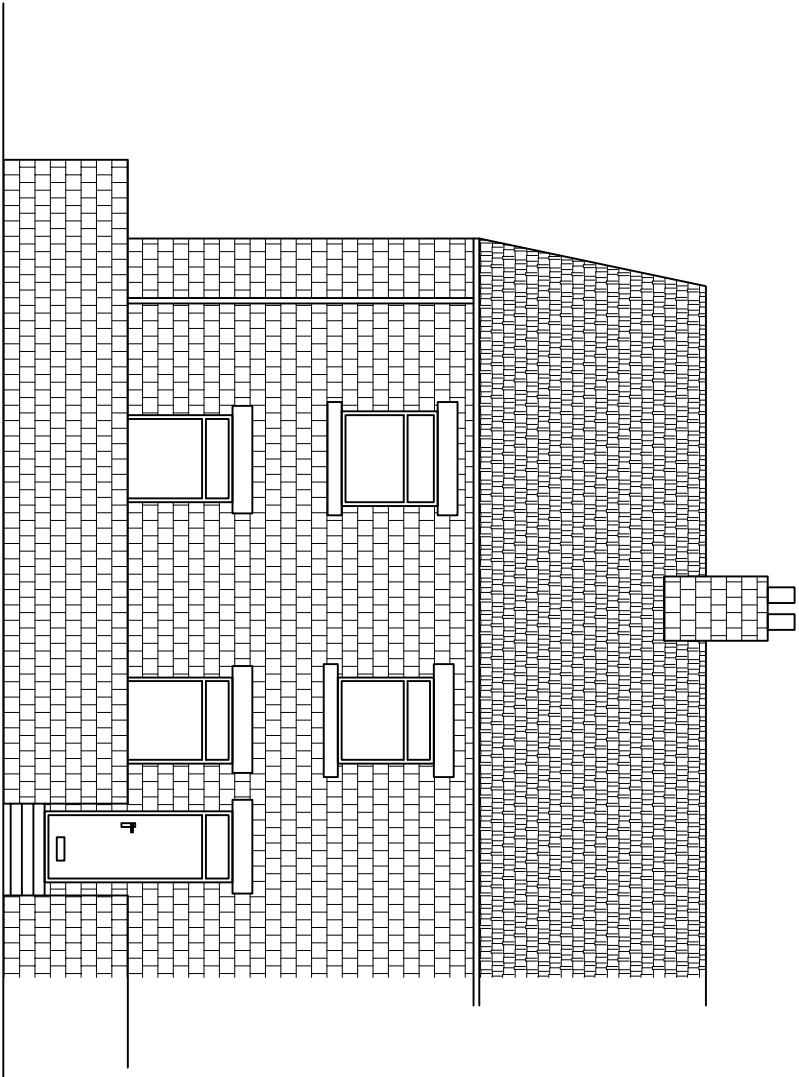

PROPOSED FRONT ELEVATION
SCALE 1:100 AT A3

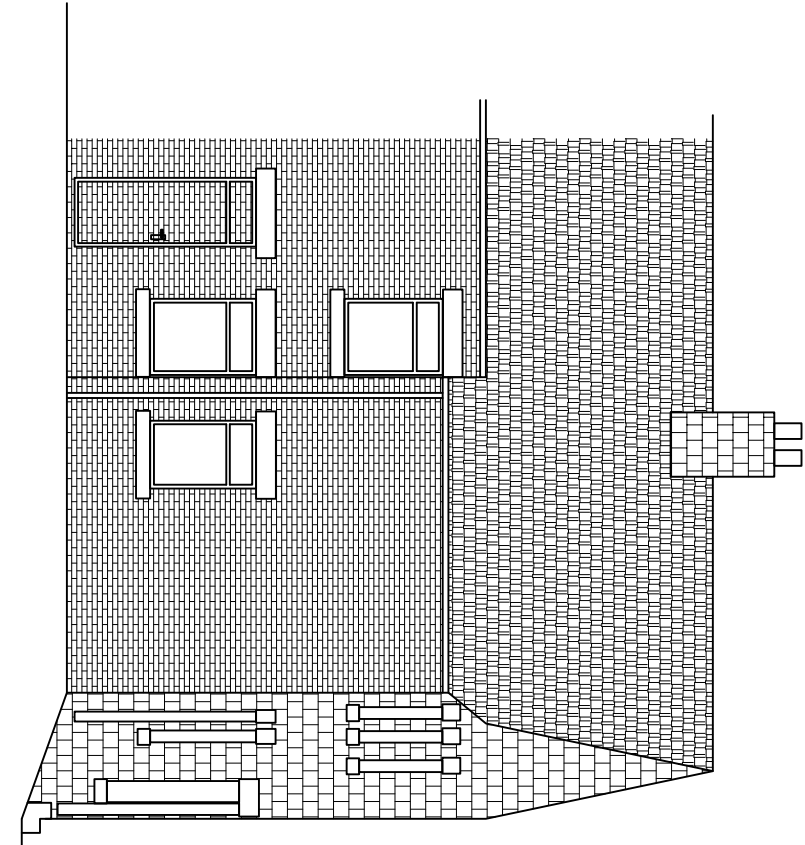

PROPOSED REAR ELEVATION
SCALE 1:100 AT A3

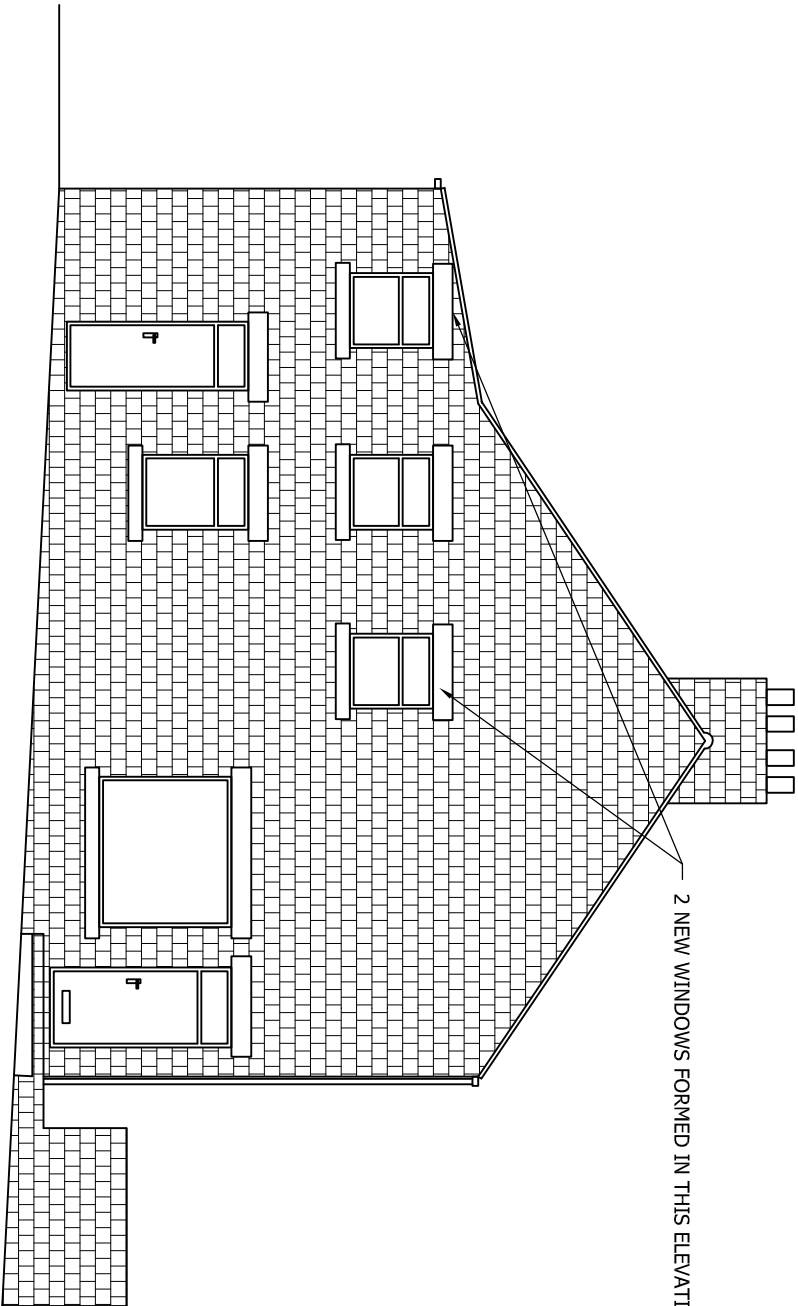

PROPOSED END ELEVATION
SCALE 1:100 AT A3

DO NOT SCALE: Contractor to check all dimensions and report any omissions or errors

NOTES

Rev	Description	By	CHK	App	Date
-----	-------------	----	-----	-----	------

JRB DESIGNS LTD
166 Churchfield Lane
Barton
Barnsley
S75 5EA
Tel: 01226 383542
Fax: 01226 380078
Mob: 07970 541132
Email: join@jrbdesigns.co.uk

This drawing is copyright. © Jrbdesigns Ltd.

Client

MR H WILSON

Drawing Title

PROPOSED ELEVATIONS

Address

2 BOND STREET
WOMBWELL
BARNSELEY

Project Title:

PROPOSED CONVERSION OF
& DWELLING TO 2 DWELLINGS

Purpose of Issue:

PLANNING

Drawing Status

FIRST ISSUE

Scale at A3	Drawn By	Date
AS SHOWN	JRB	17/07/2008
Checked By	Approved By	Date
HW	HW	17/07/2008
Project No.	Drawing No.	Revision
MHW001	003	-

APPROVAL ☒ INFORMATION ☐ TENDER ☐ CONTRACT ☐ CONSTRUCTION ☐