



Rev	Description	Date

Boundary

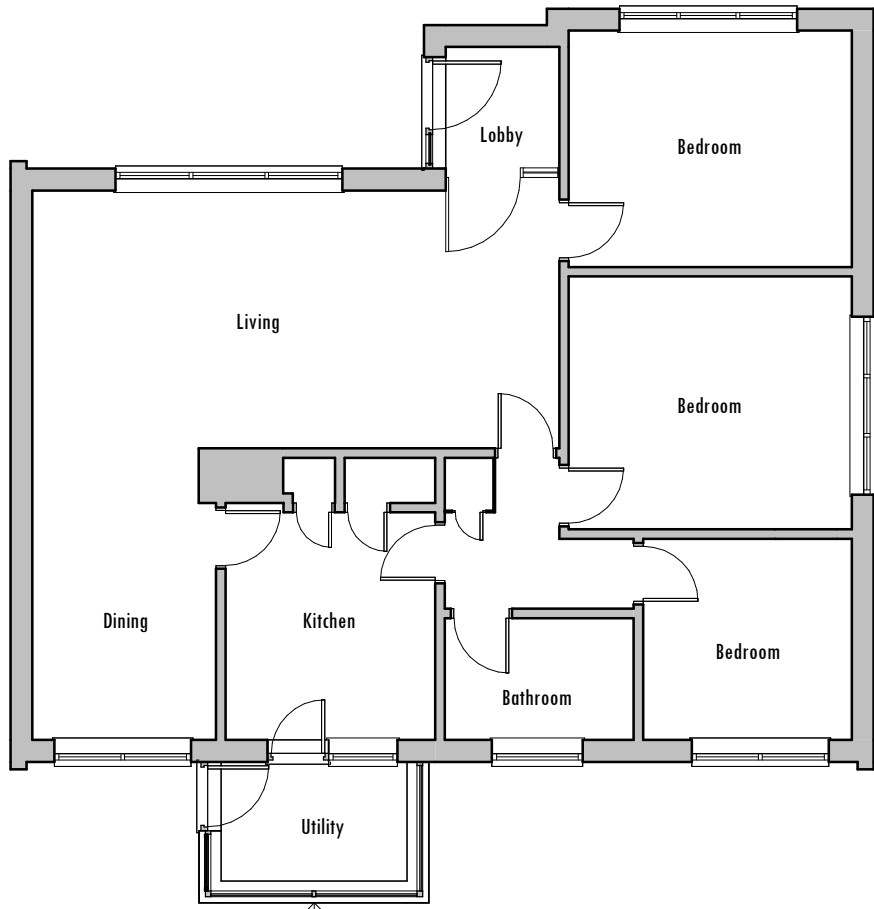


Plan

1 : 100

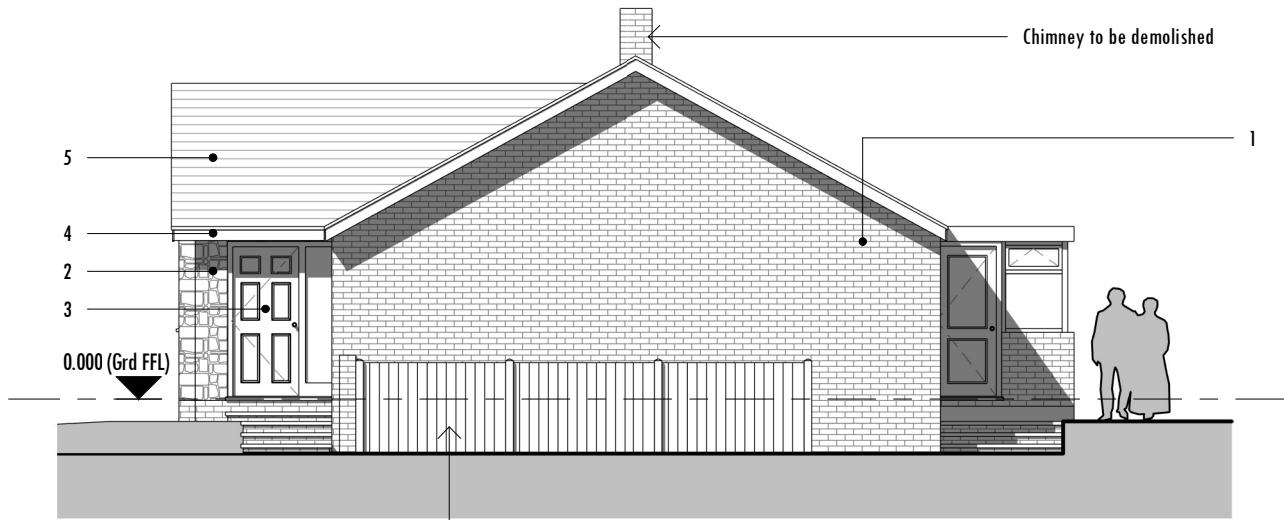

Side Elevation

1 : 100

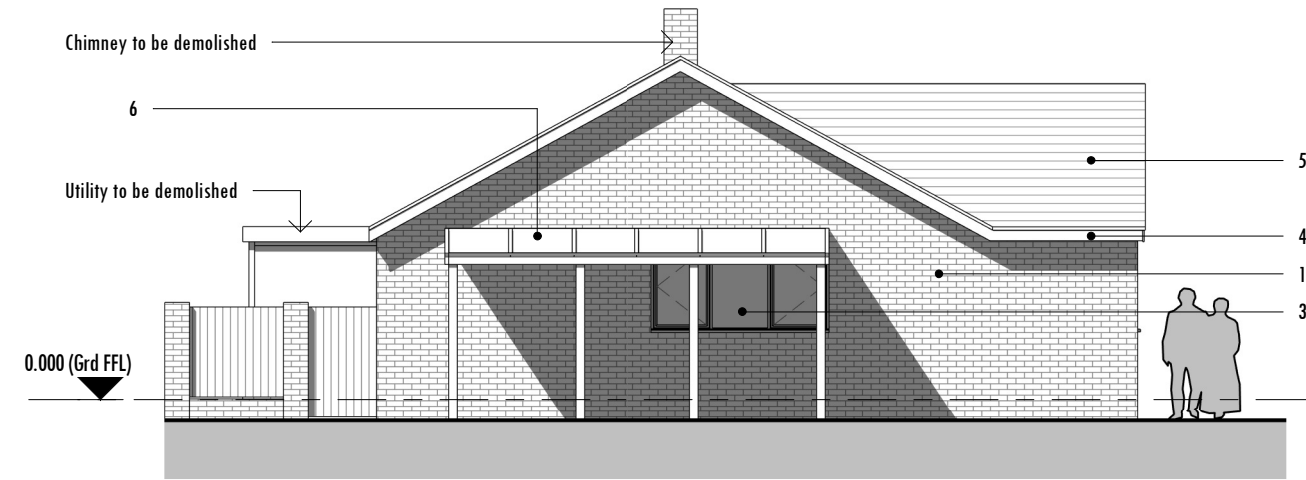


Side Elevation

1 : 100



Front Elevation

1 : 100

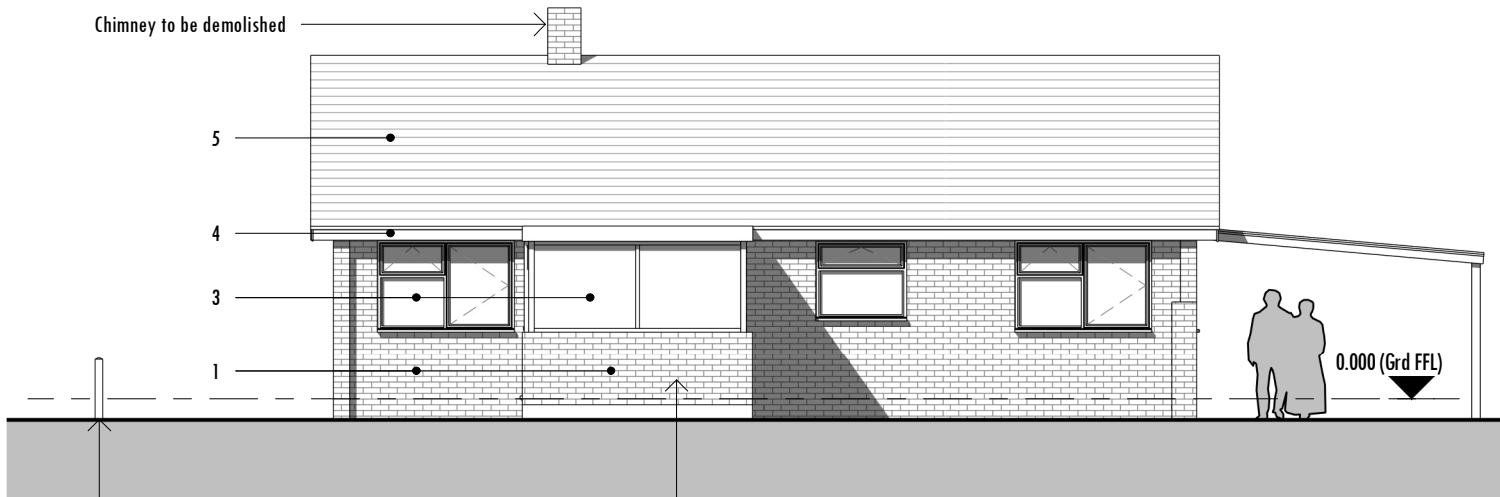


Rear Elevation

1 : 100

Materials Key

Ref	Material
1	Brick Masonry - Stretcher Bond Colour: Buff
2	Coursed Stone Masonry Colour: Buff
3	uPVC Double Glazed Doors & Windows Colour: White
4	uPVC Guttering, Fascia & Fall Pipes Colour: White
5	Concrete Interlocking Tiles Colour: Grey
6	Polycarbonate Sheeting Colour: Translucent

 

VISUAL SCALE 1:100 @ A3

