



This drawing has been produced for PLANNING purposes only and should not be used for any other purpose. The client is responsible for ensuring that the drawing is accurate and that it is used for the intended purpose. The client is responsible for ensuring that the drawing is accurate and that it is used for the intended purpose.

PLANNING STATUS

 

Proposed Extensions

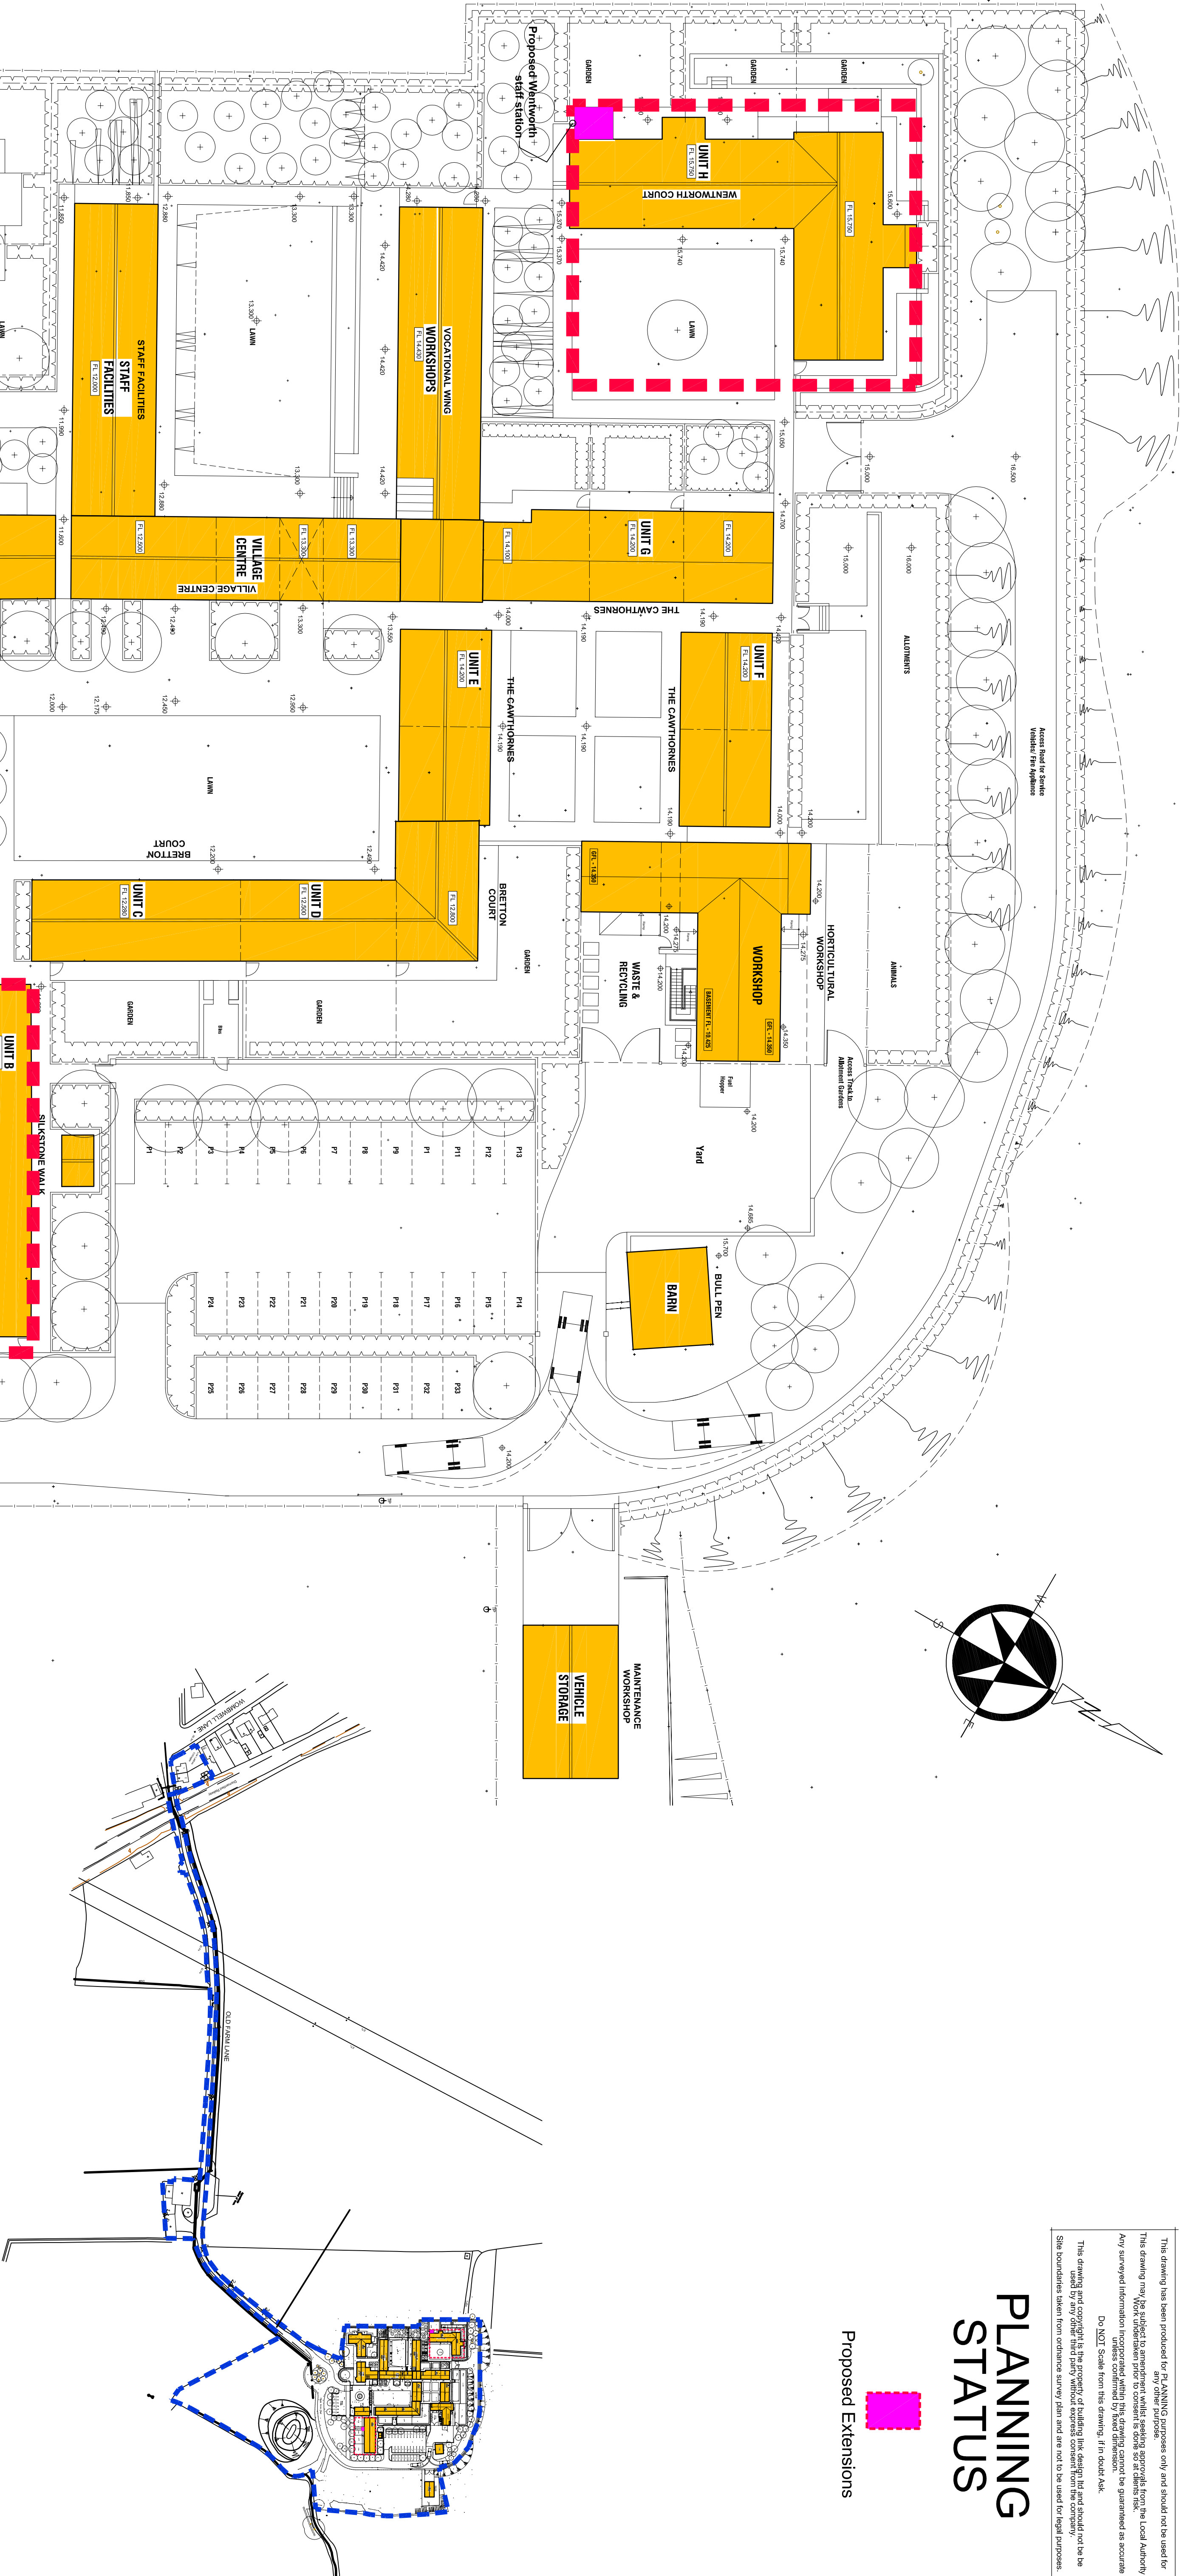

LOCATION PLAN
Scale 1:2500 @ A1

- B - Prop. Cawthorne Staff station omitted
- A - location plan added/ site plan changed
- Amendments



project
PROPOSED STAFF STATIONS
LOW LAITHES VILLAGE
OLD FARM LANE
BARNSLEY, S73 8SU

drawing
SITE & LOCATION PLAN

date 07/13 drawn D.O. checked S.M.

scale as shown @ A1 drawer no 2337-01B

buildinginkdesign

15 Thorne Road, Doncaster, DN1 2HG
Tel: (01302) 321199 Fax: (01302) 730166
Email: info@buildinginkdesign.co.uk
www.buildinginkdesign.co.uk
Building Link Design Limited
Company reg. 4377549

bld
ARCHITECTS

BLOCK PLAN
Scale 1:250 @ A1

