


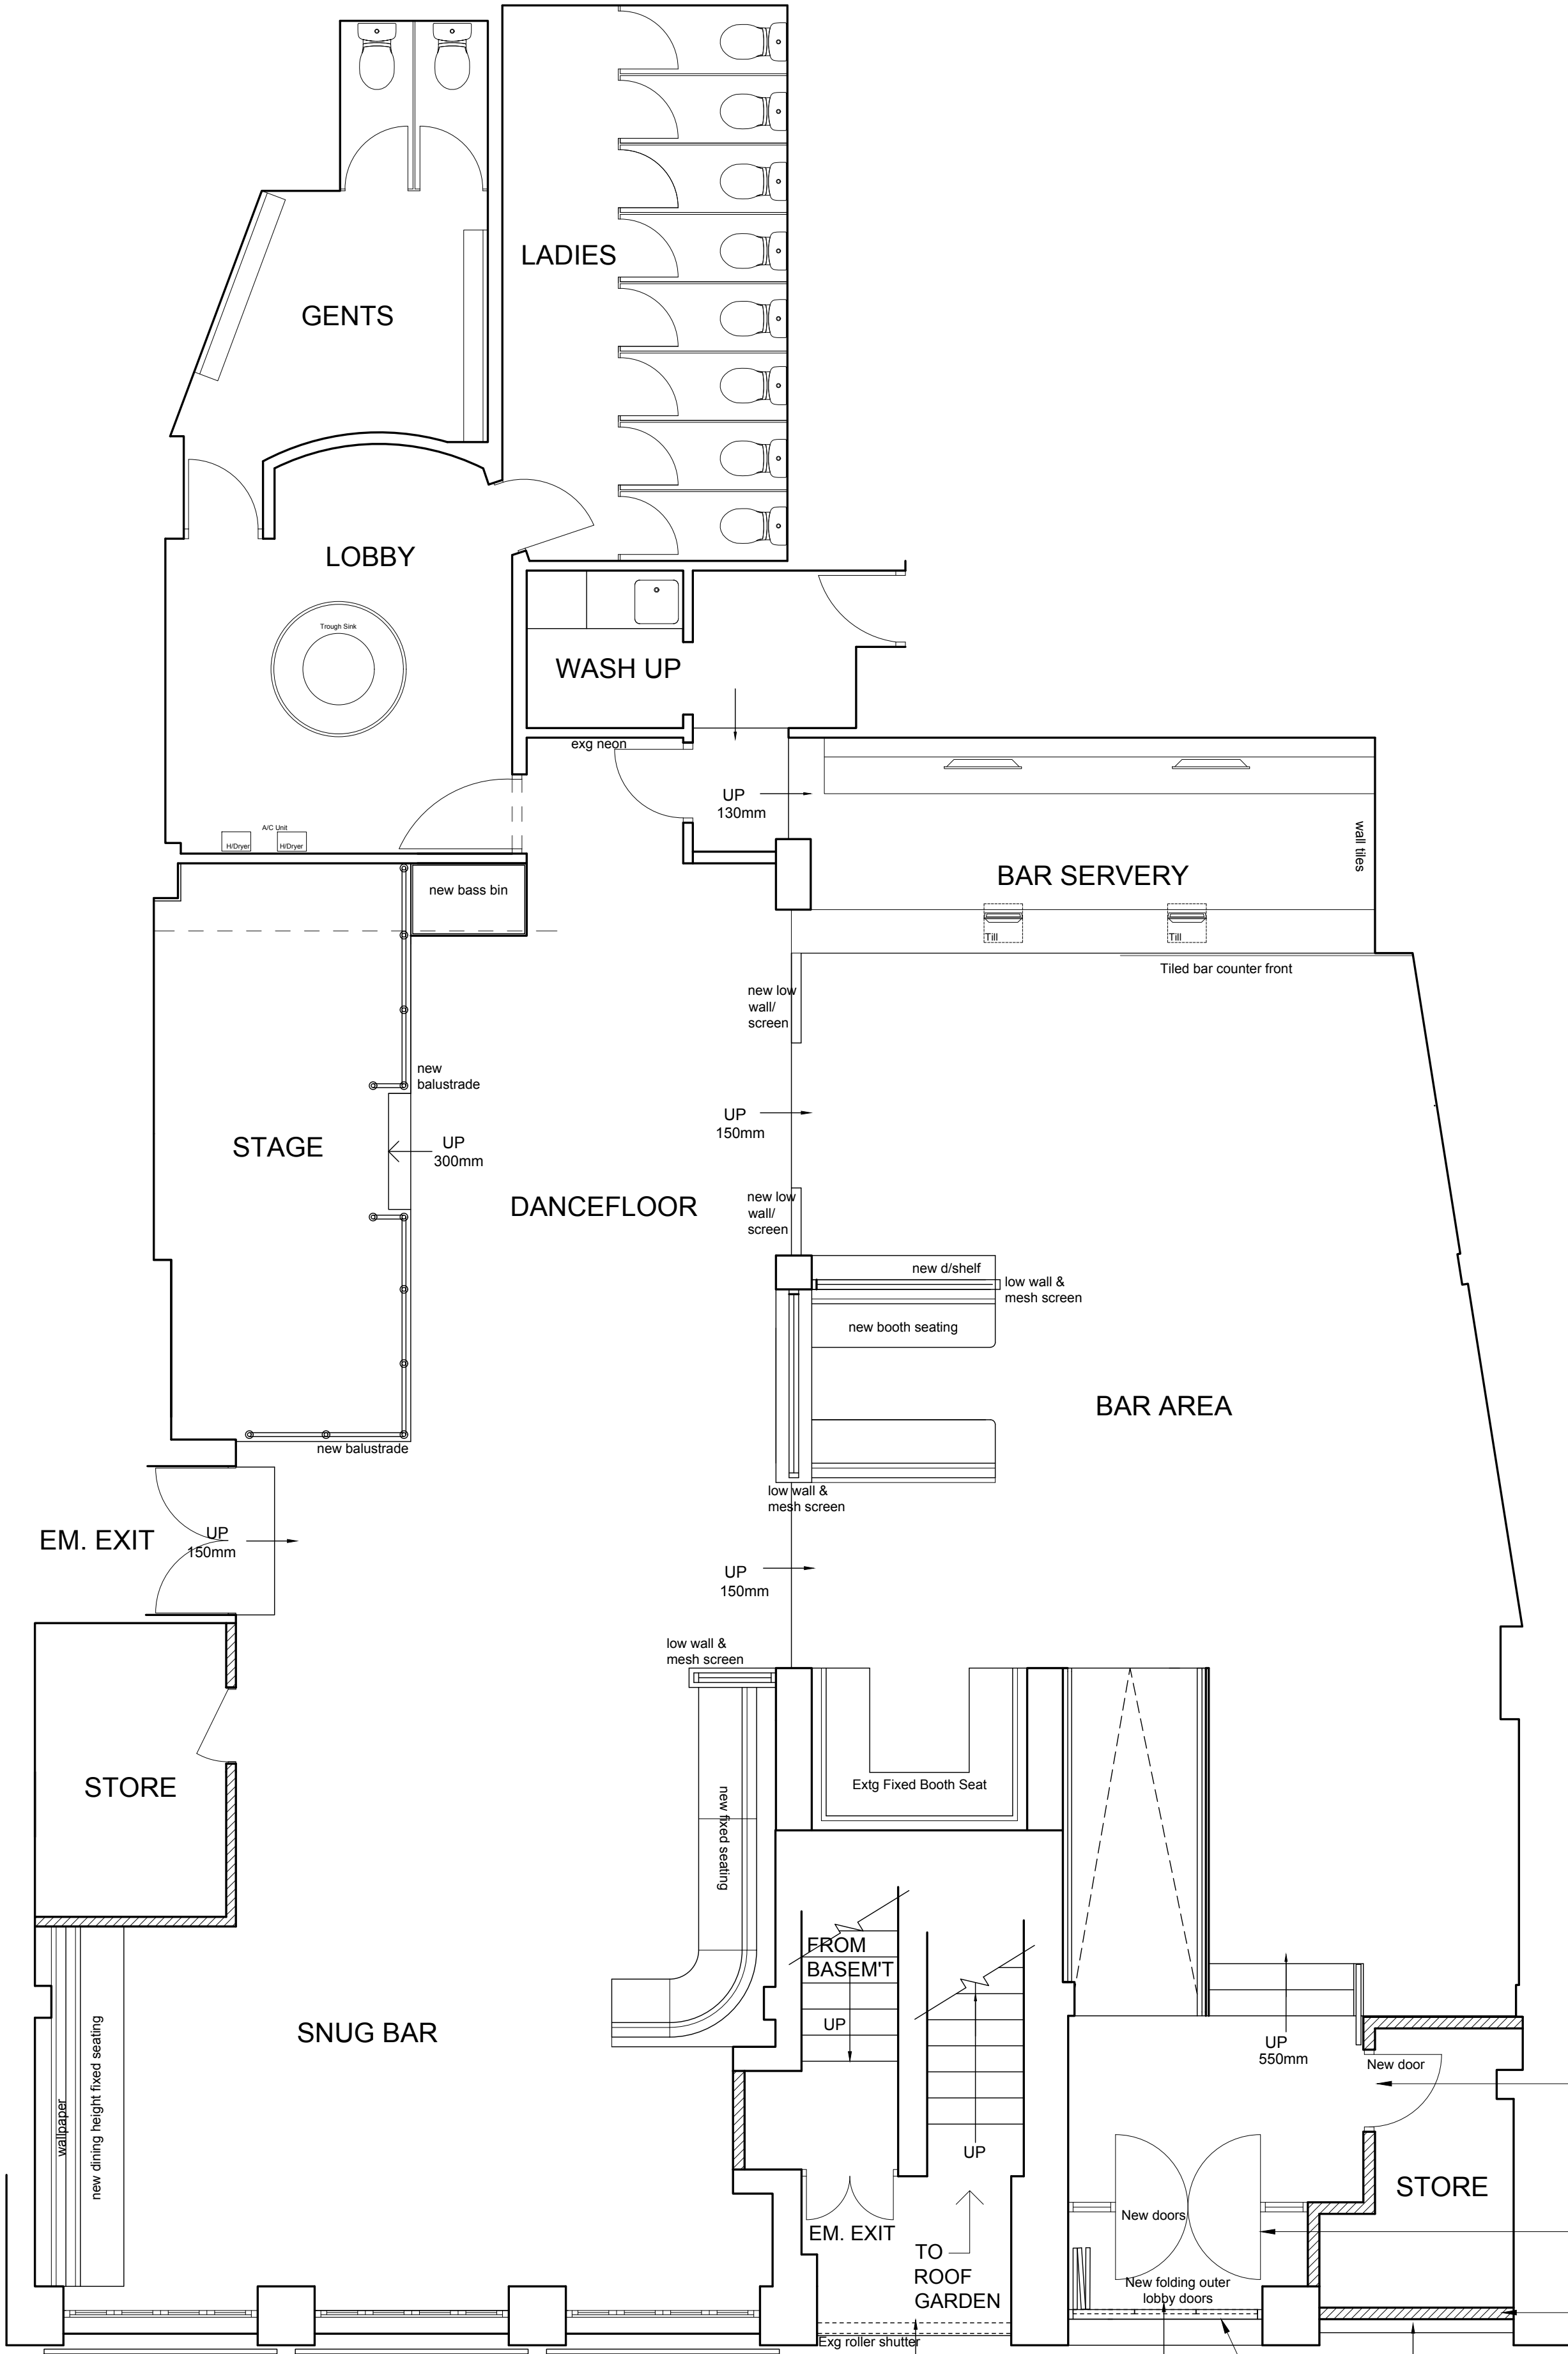


Form new store room with studwork wall & lockable door,

New pair of glazed entrance doors / side screens, timber frame construction.

2x sets of existing aluminium doors removed, blocking up the right hand entrance doorway at the external step position, finished externally with painted rendered finish.

New folding triple outer entrance doors, timber frame, set under the bulkhead of the existing recess.

 

This drawing, design & all information contained herein remains the sole copyright of CONCORDE BGW & reproduction in any form is strictly forbidden unless permission is obtained in writing.

- NOTES:
- Do not scale from this drawing, all dimensions must be checked on site. The contractor must verify all site dimensions, drawings, details & specifications. Any discrepancies must be reported to CONCORDE BGW prior to any commencement of work.
  - Figured dimensions to take preference over those scaled.
  - All specified items are to be installed in accordance with the manufacturers recommendations & instructions.

© Copyright

DISCLAIMER

A full and accurate measured survey has not been undertaken by Concorde BGW at this site. This drawing has been produced from information provided by others. Any dimensions indicated are for information only and must be checked on site prior to the commencement of any works

Indicates areas of new structure

Indicates wall to be removed

Rev: Date: Init: Note: © Copyright

Stage: PLANNING

Client: STONEGATE GROUP

Project address:  
SOHO SOCIAL  
16-18 SHAMBLES STREET  
BARNSELEY  
S.YORKS.  
S70 2SW

Title: PROPOSED GROUND FLOOR PLAN

Scale: 1:50 Dwg size: A1

Drawn by: JL Date: AUG '23

Drawing no: 4851-101-05 Rev: -

CONCORDE  
BGW GROUP

London  
TOS Albert House  
256-260 Old Street  
Shoreditch, London  
EC1V 9DD

Doncaster  
Palmer Street  
Hyde Park  
Doncaster  
DN4 5DD

Nottingham  
Unit 3, The Glade  
Business Centre  
Forum Road  
Nottingham  
NG5 9RW

01302 361 024

concordebgw.com