


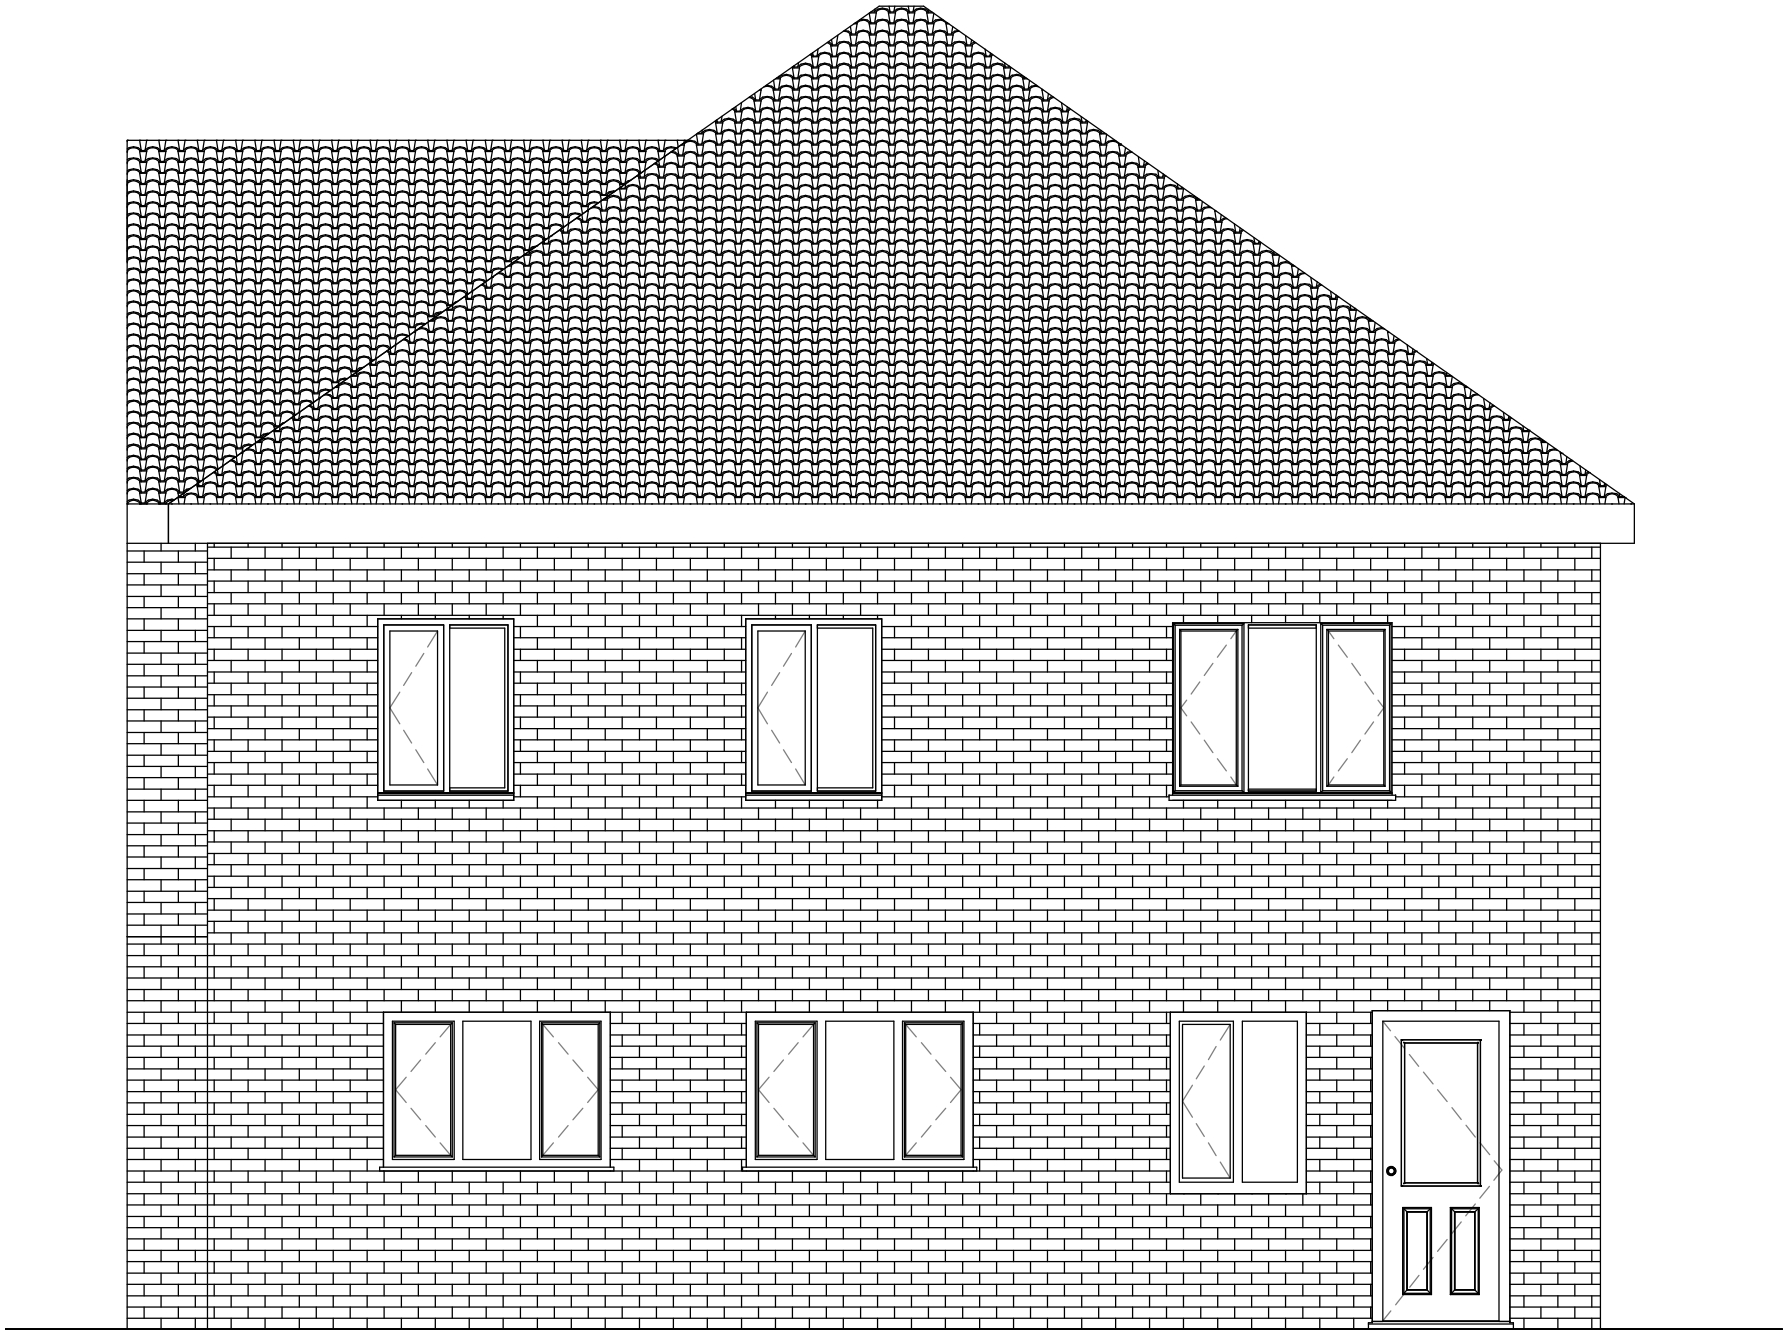

1

PROPOSED REAR ELEVATION

1 : 50

						Client Jackie Downing	Job Title Proposed Side and Rear Extension with Double Detached Garage to No. 2 Park Ave, Barnsley.	 E2A Designs 5 Woodroyd Gardens Barnsley, S. Yorks, S73 0HB 0789 406 5744	Drawing Title Proposed Rear Elevation		
									Drawing Status PLANNING		
	Job No 426		Drawing No P-08		Issue -						
	-	18/10/21	CY	CY	CY		Scale at A3 AS SHOWN				
Planning Issue											
	Issue	Date	By	Chkd	Appd						