


front elevation

existing level entrance
with ramp

* Toughened & clear


NOTE Insulated steel profiled plastic coated sheet
finish roof to match existing. All abutments to be
fitted in strict accordance with specialist
manufacturers details.

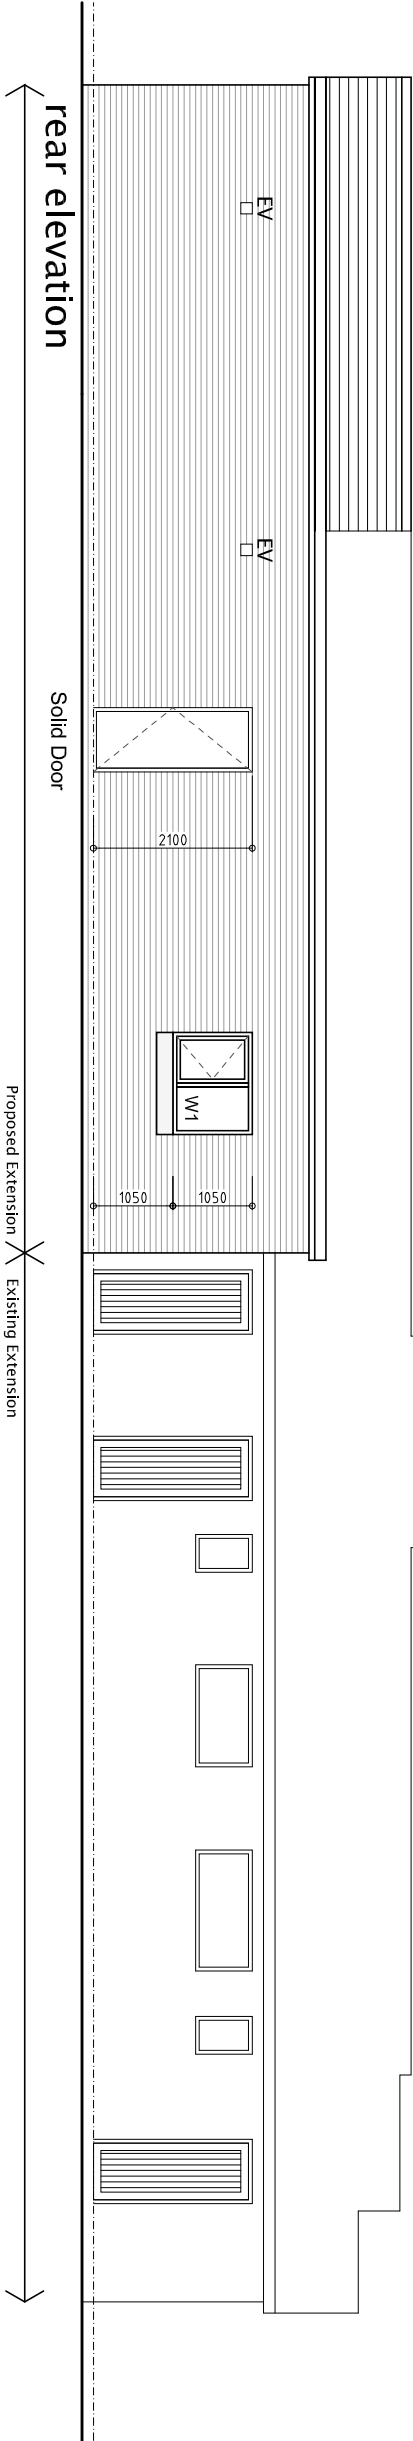

rear elevation


Solid Door

Proposed Extension X Existing Extension

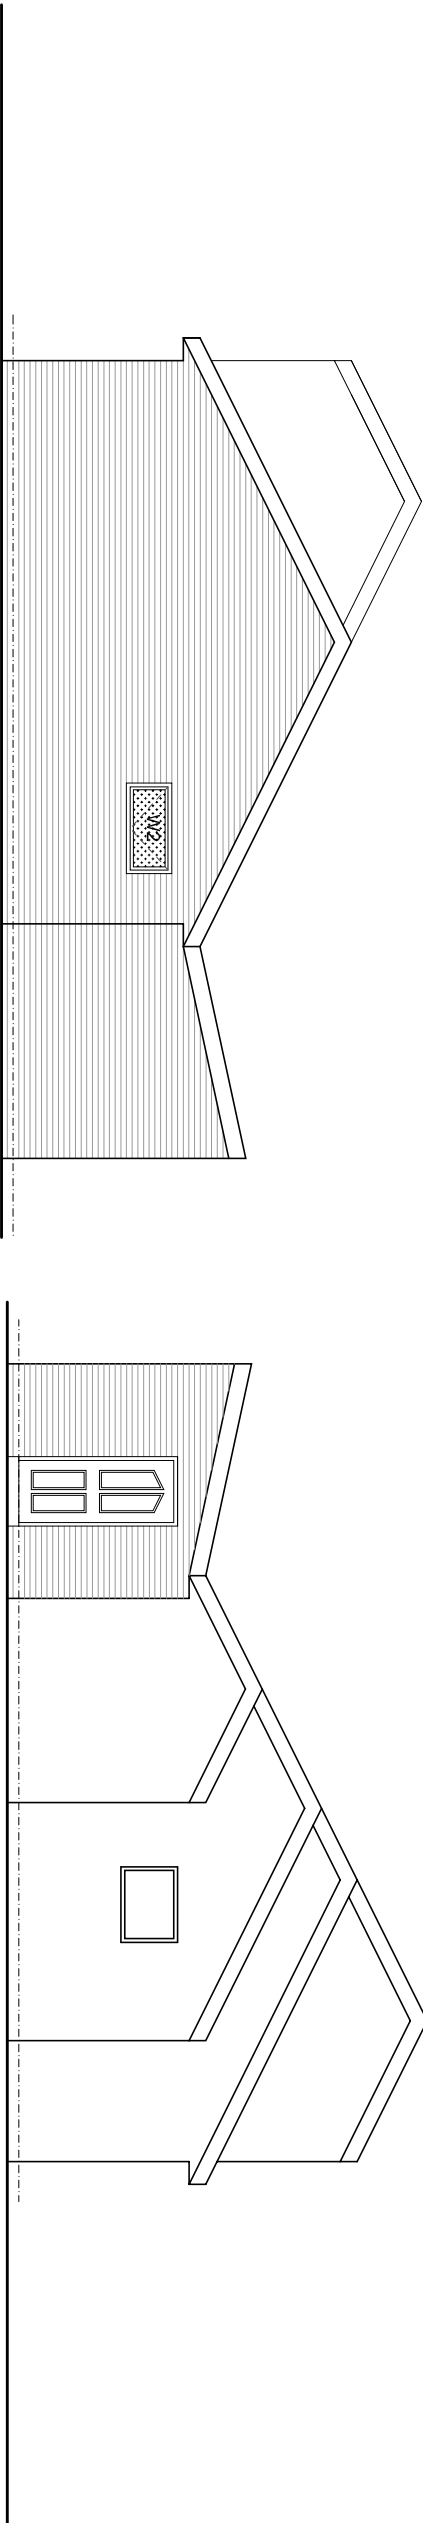

side elevation 1

Proposed Extension

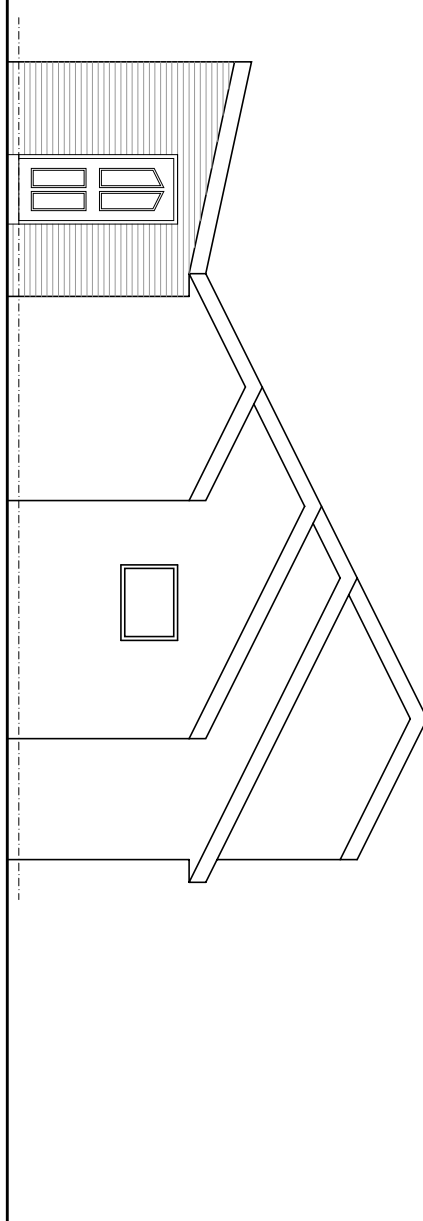

side elevation 2

Proposed Extension X Existing Extension

CLIENT
MR BAXTER
PROJECT
PROPOSED EXTENSION TO
HOUGHTON MAIN WMC

DRAWING OF
PROPOSED ELEVATIONS
MARKETING NAME

drawing no	rev	date
C11:302:02	—	APR 11
scale	drawn	checked by
1:100	mrh	checked date

bpas is a trading name of mbas ltd

BPAS
architectural technologists
chartered environmentalists
code for sustainable homes assessors
domestic energy assessors
non domestic energy assessors
sap assessors
14 nether avenue
grenoside, sheffield
Tel: 0114 2570044
carbon efficient solutions in the built environment