




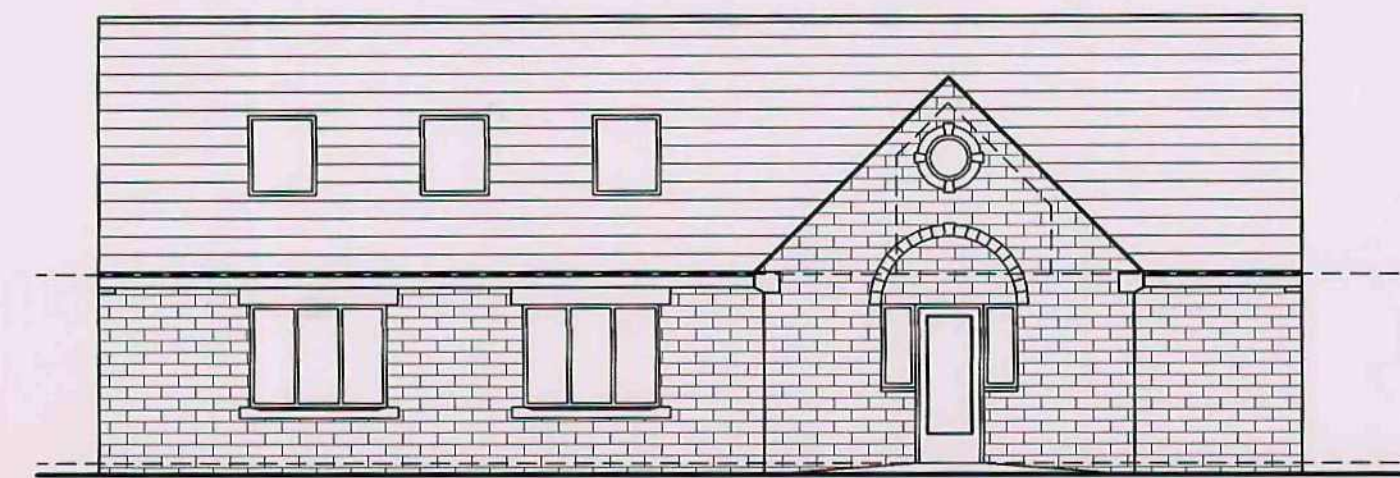


FRONT ELEVATION

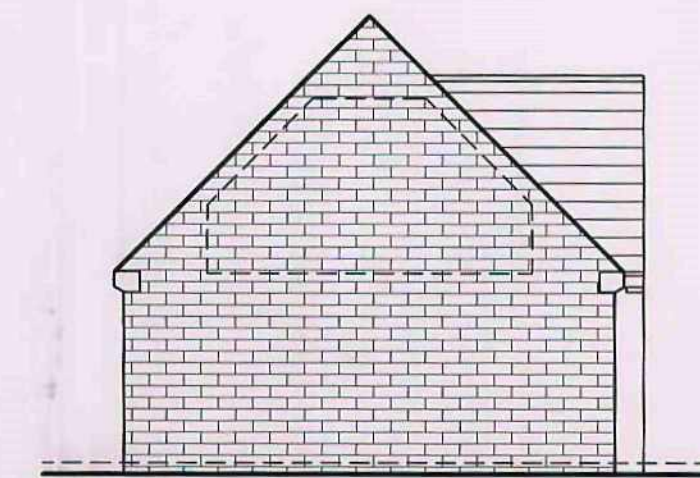


SIDE ELEVATION

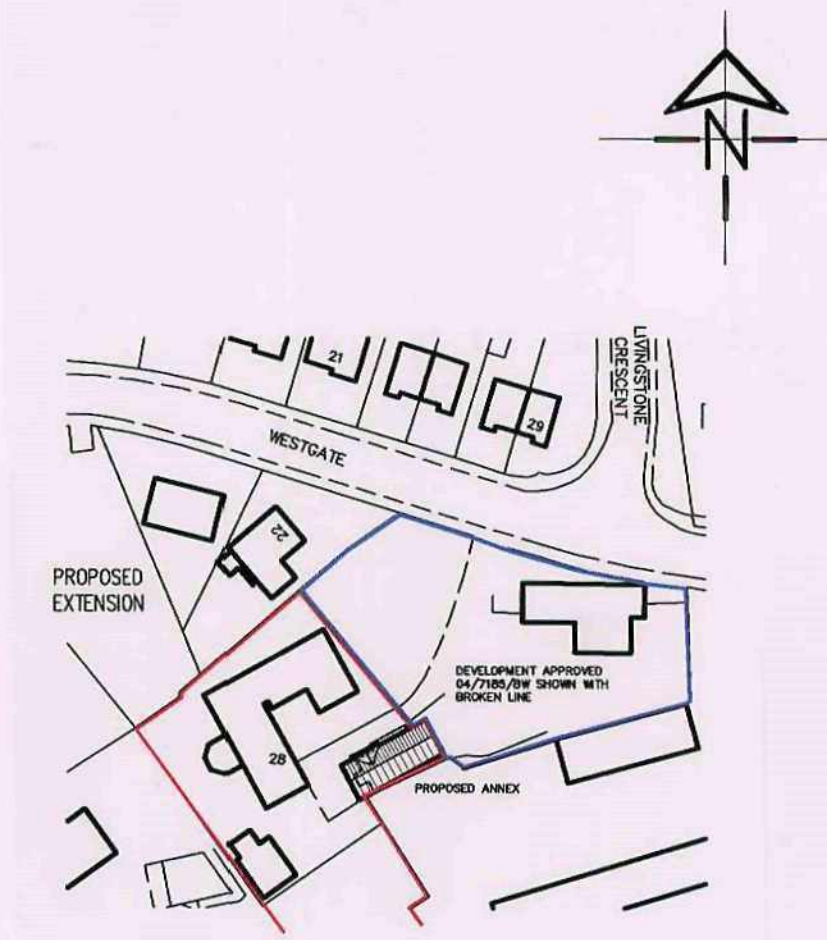


LOCATION PLAN  
SCALE 1:1250

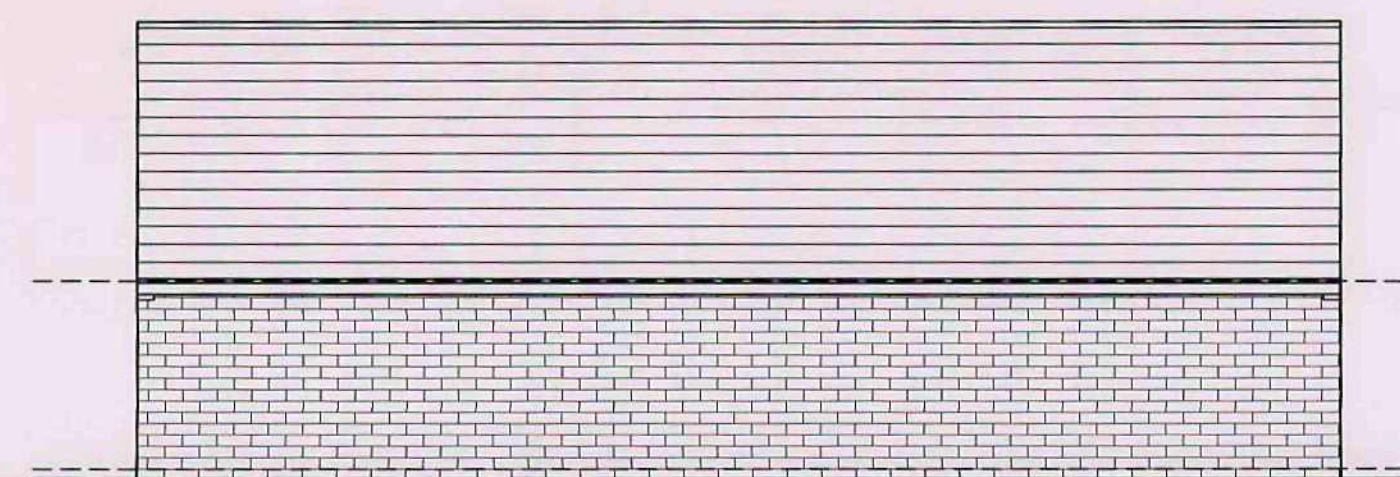

REAR ELEVATION

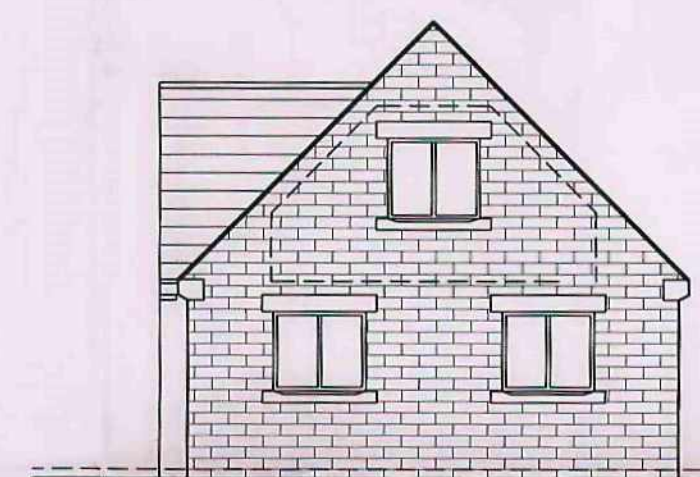

SIDE ELEVATION

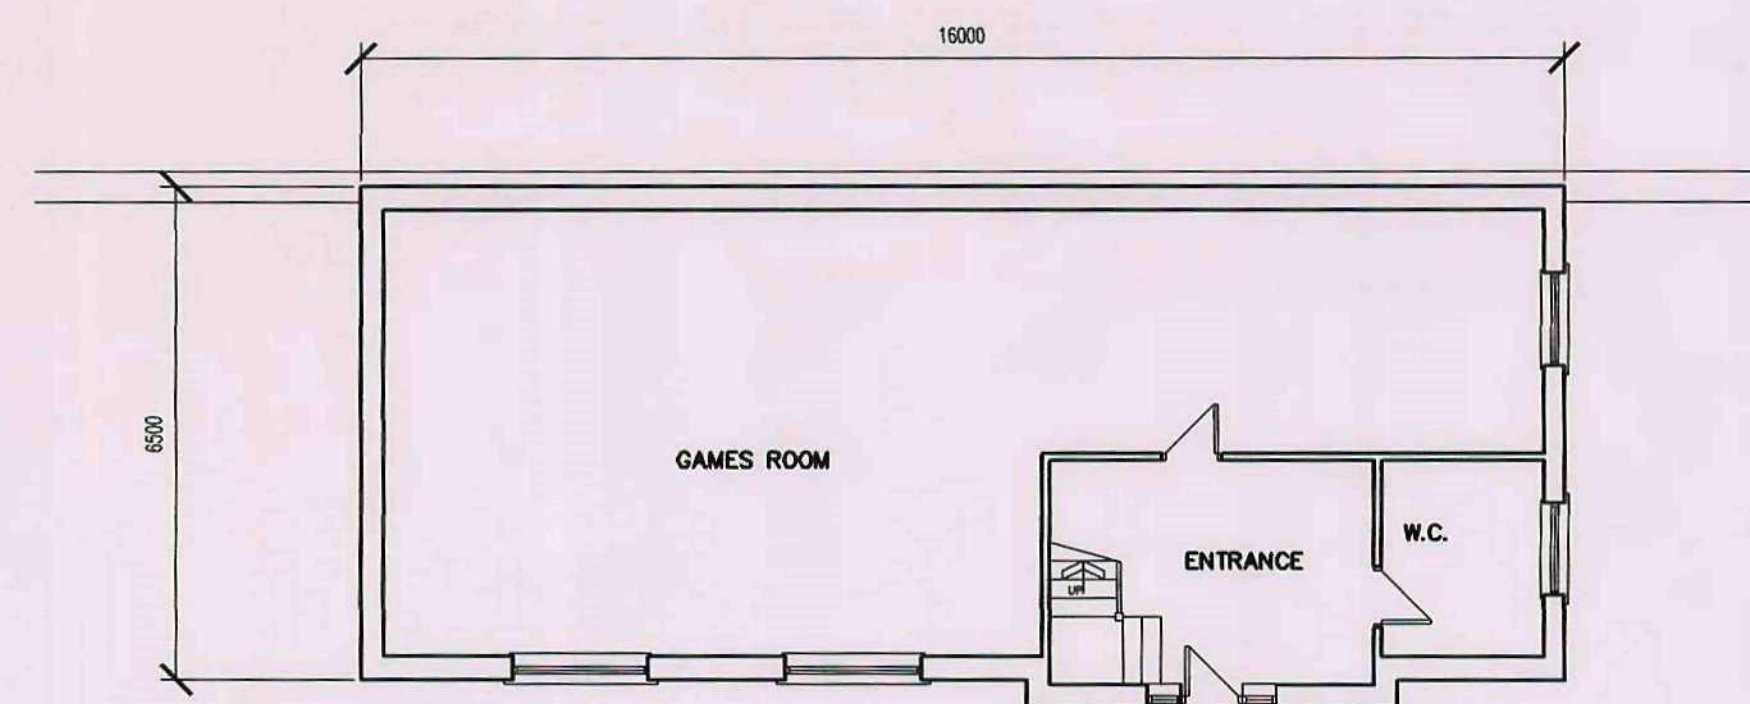

GROUND FLOOR PLAN



FIRST FLOOR PLAN

**CMR**  
24 Apr. 2008

|   |        |                            |  |                                                        |              |             |  |
|---|--------|----------------------------|--|--------------------------------------------------------|--------------|-------------|--|
| <b>White Agus Partnership</b><br>128B, NEW ROAD, STAINCROSS, BARNSELY, S75 6PP<br>CHARTERED SURVEYORS AND BUILDING DESIGN CONSULTANTS |        |                            |  | PHONE/FAX: 01226 208482<br>E mail: agus@btinternet.com |              |             |  |
| Project: PROPOSED ANNEX<br>28, WESTGATE, MONK BRETTON, BARNSELY.                                                                      |        |                            |  | Client: MR P. THACKRAY                                 |              |             |  |
| Drawing Title: PLANS AND ELEVATIONS                                                                                                   |        |                            |  | Date: APRIL 2008                                       | Scale: 1:100 |             |  |
|   |        |                            |  | Ref: 03-091                                            | Dwg. No. 14  | Rev. B      |  |
| Date   | Suffix | Description                |  | Date                                                   | Suffix       | Description |  |
| 15-04-08   | A      | SIZE OF BUILDING INCREASED |  |                                                        |              |             |  |
| 17-04-08   | B      | BUILDING SIZE REDUCED      |  |                                                        |              |             |  |