

REVISION:	DATE:	DESCRIPTION:




EAST ELEVATION



WEST ELEVATION



SOUTH ELEVATION

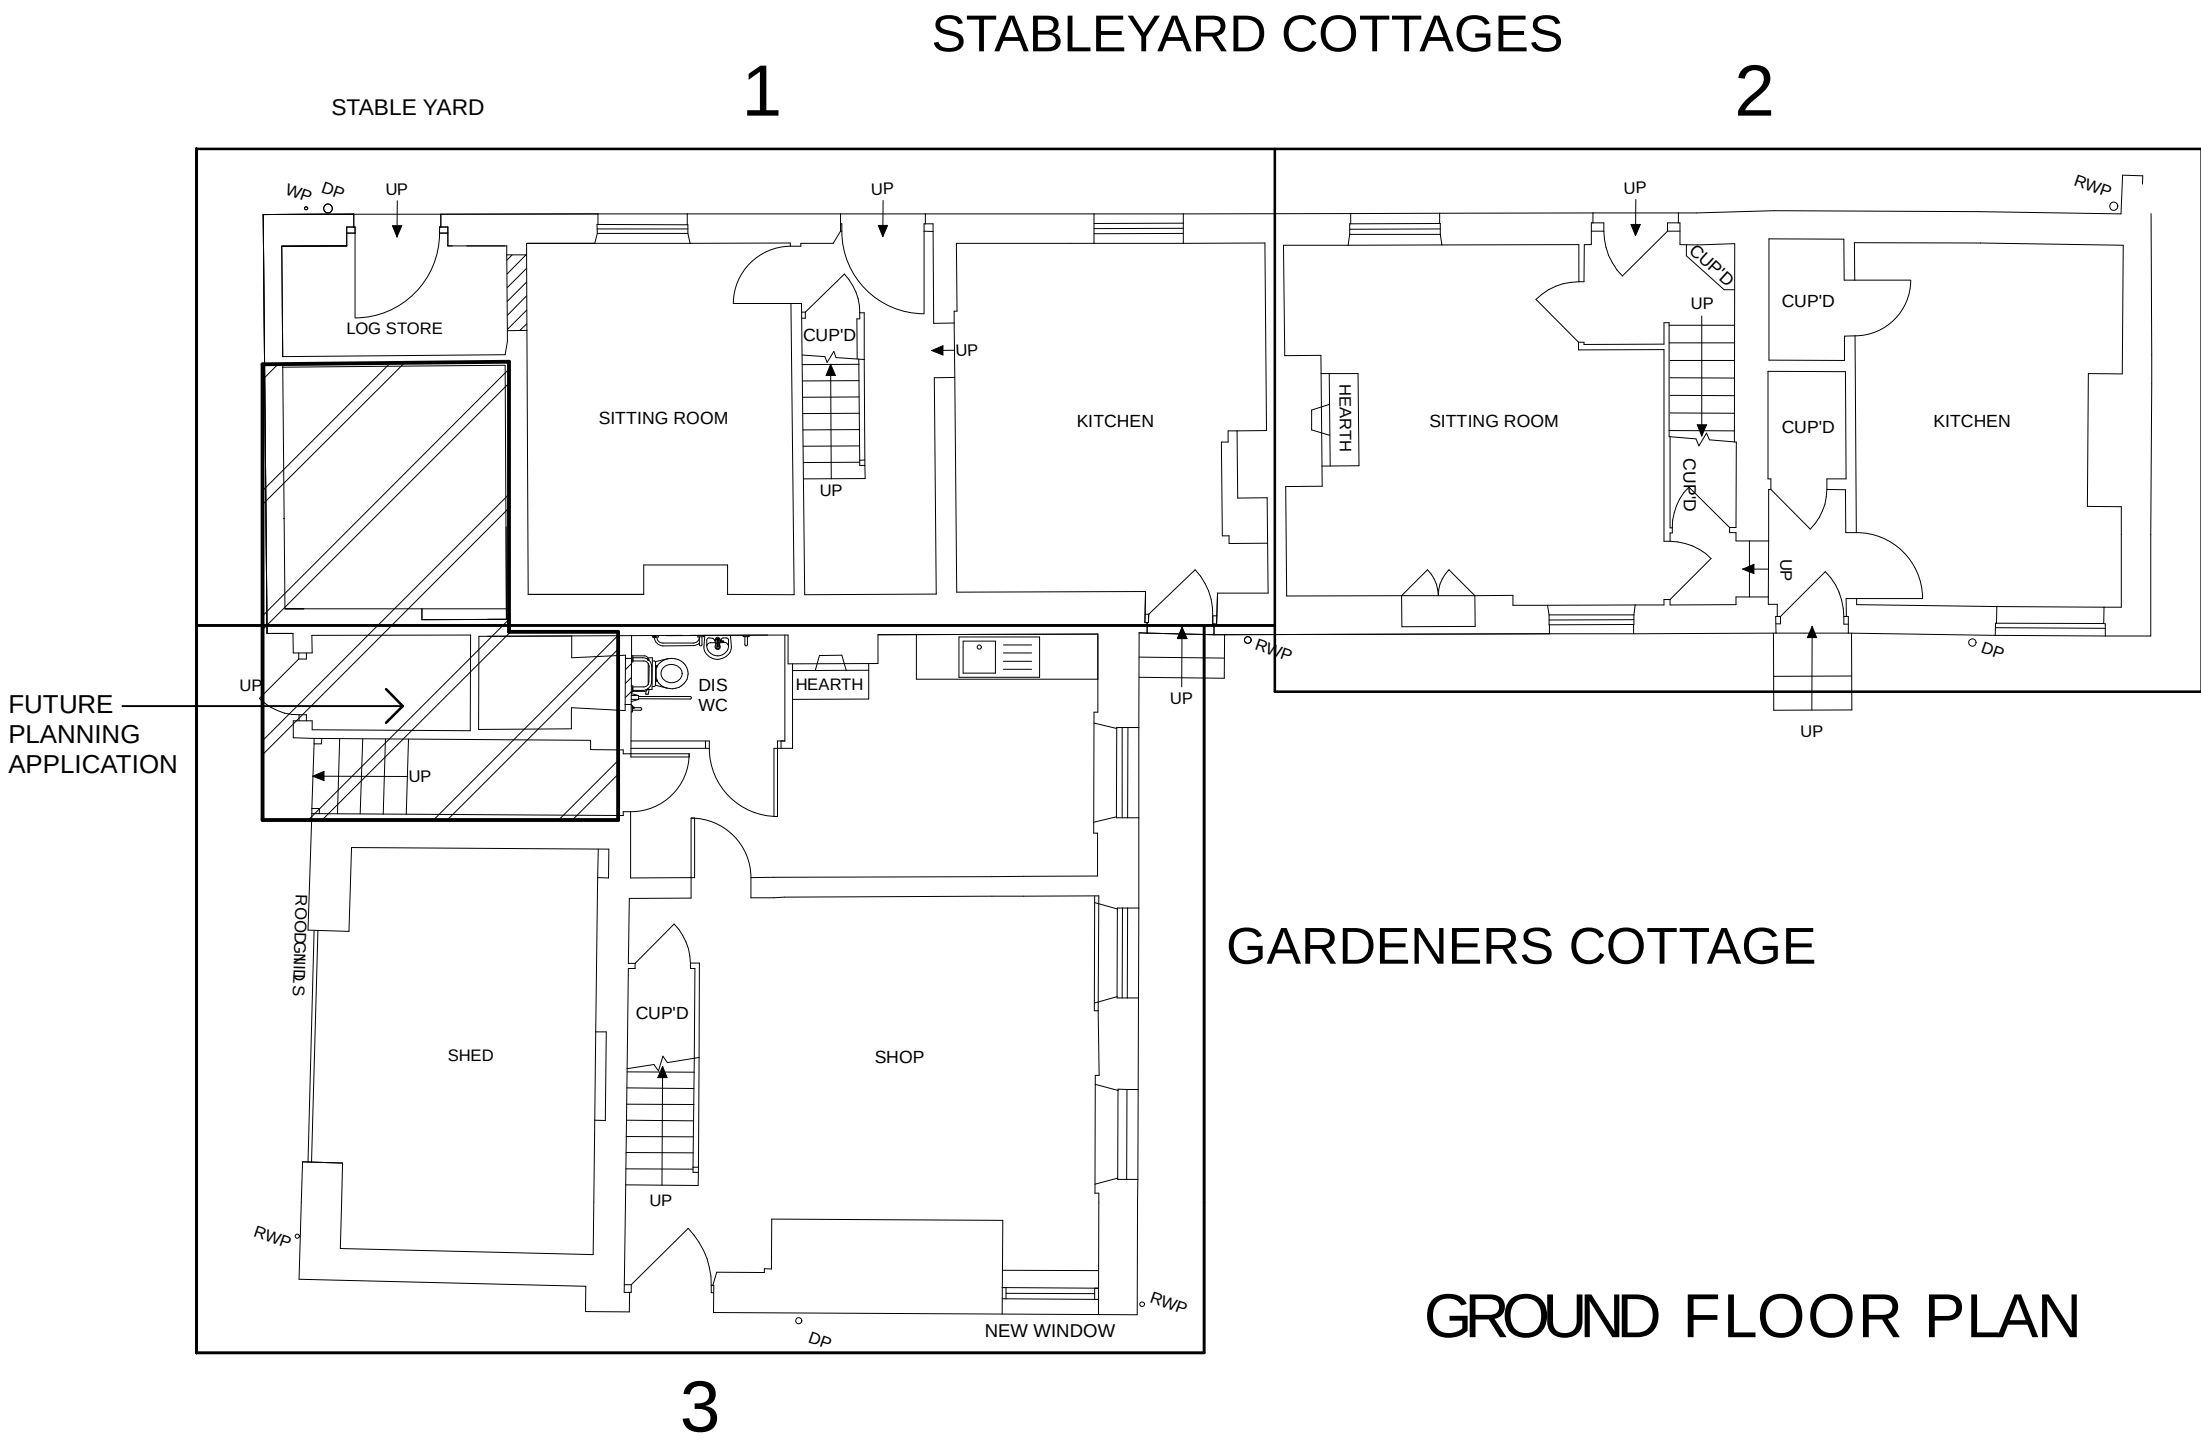

PLANNING AND
LISTED BUILDING

DRAWING TITLE GARDENERS COTTAGE - PROPOSED PLANS & ELEVATIONS		
JOB DESCRIPTION: CANON HALL PARK, BARNSELEY		
DRAWING SCALE: 1:100 @ A1	DATE: JANUARY 2016	DRAWING REF: 2577.107
BAART HARRIES NEWALL ARCHITECTS		
1 WILDERHOPE HOUSE FOUNTNEY GARDENS BELLE Vue SHREWSBURY STS JULU Fax: 01743 364544 Tel: 01743 361261		