




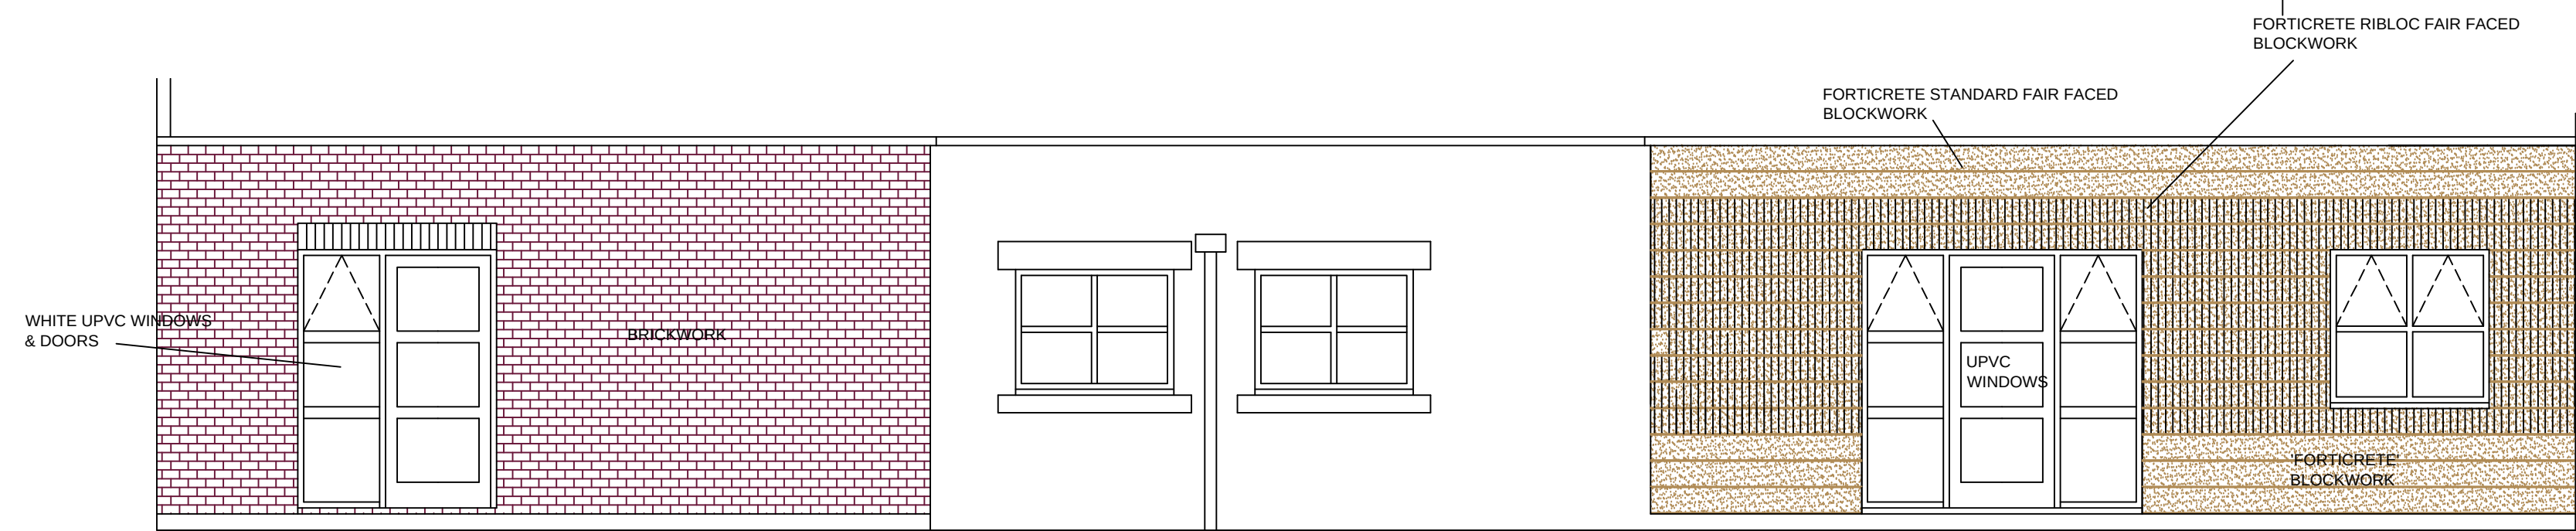


NORTH ELEVATION

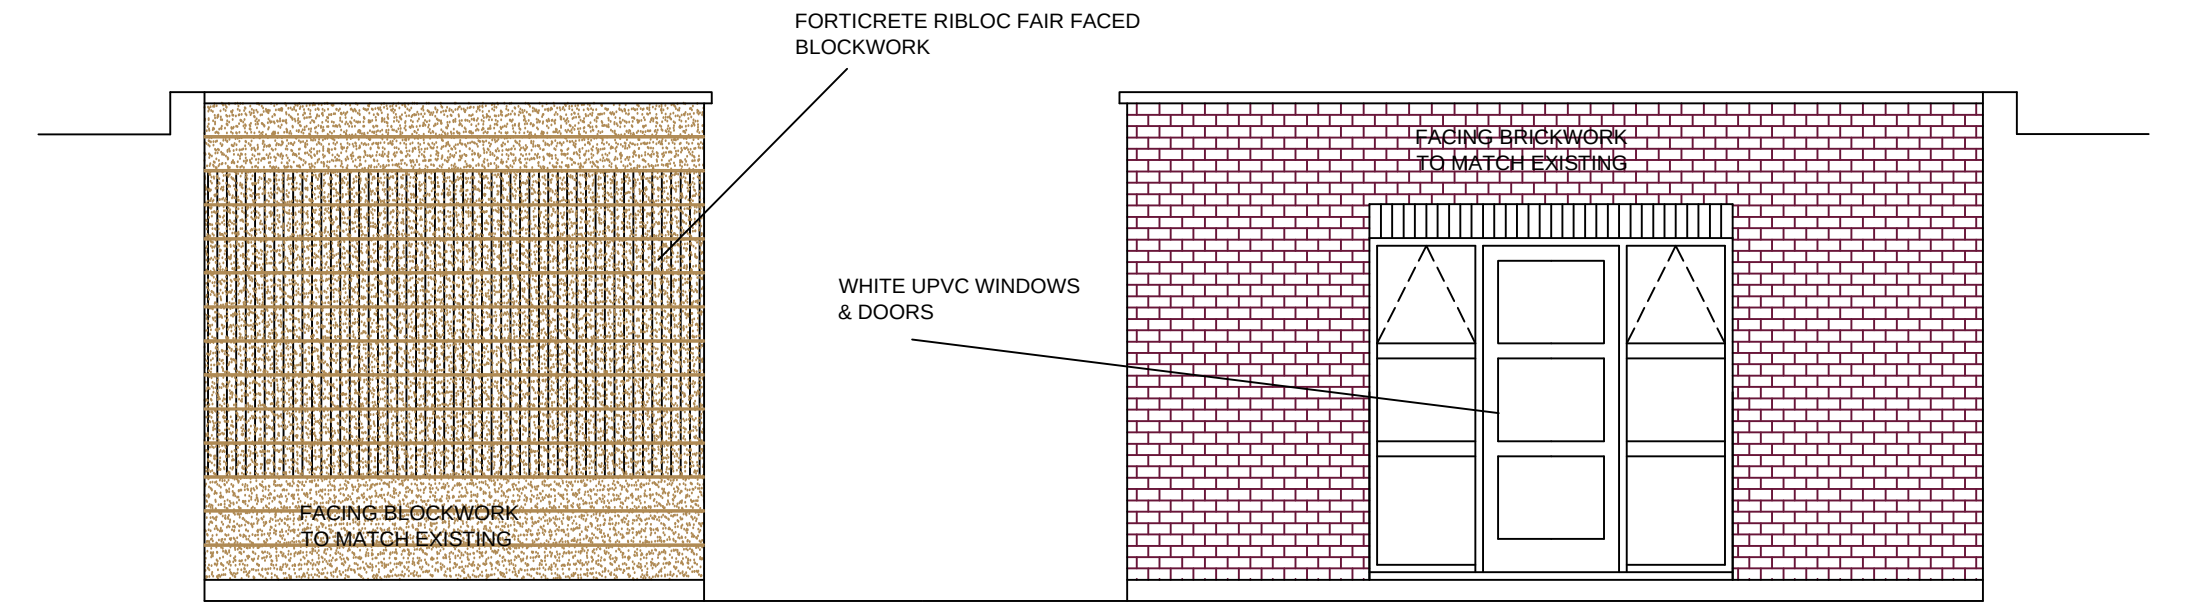

EAST ELEVATION

WEST ELEVATION

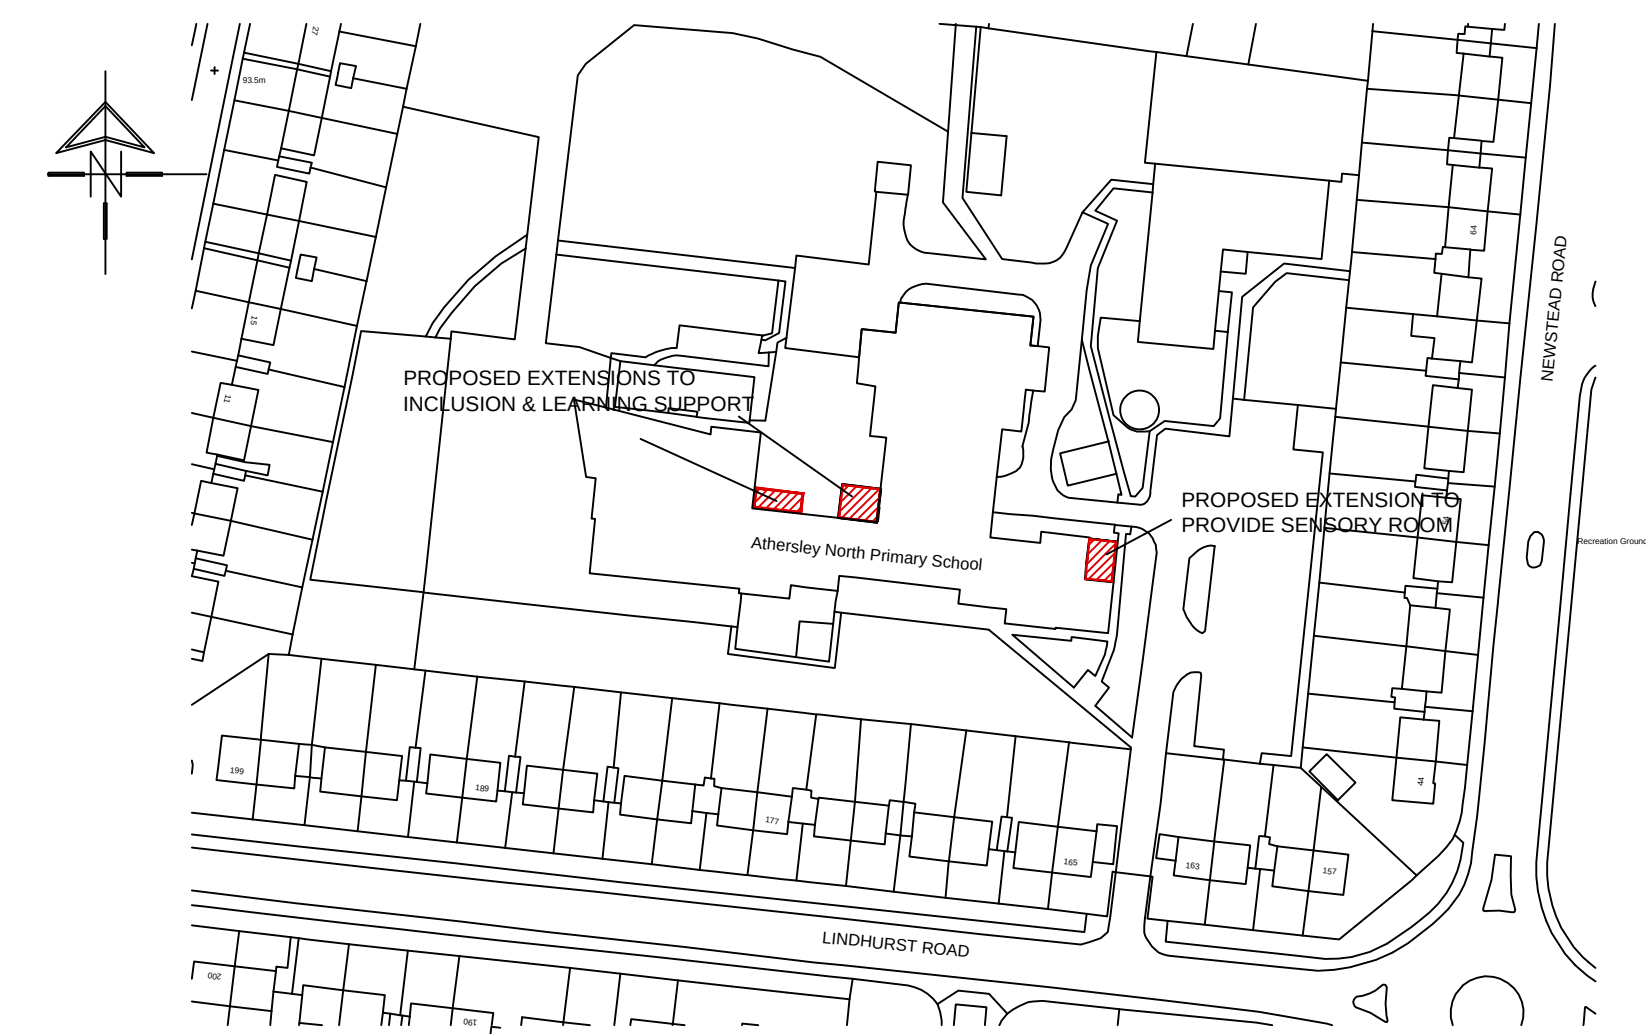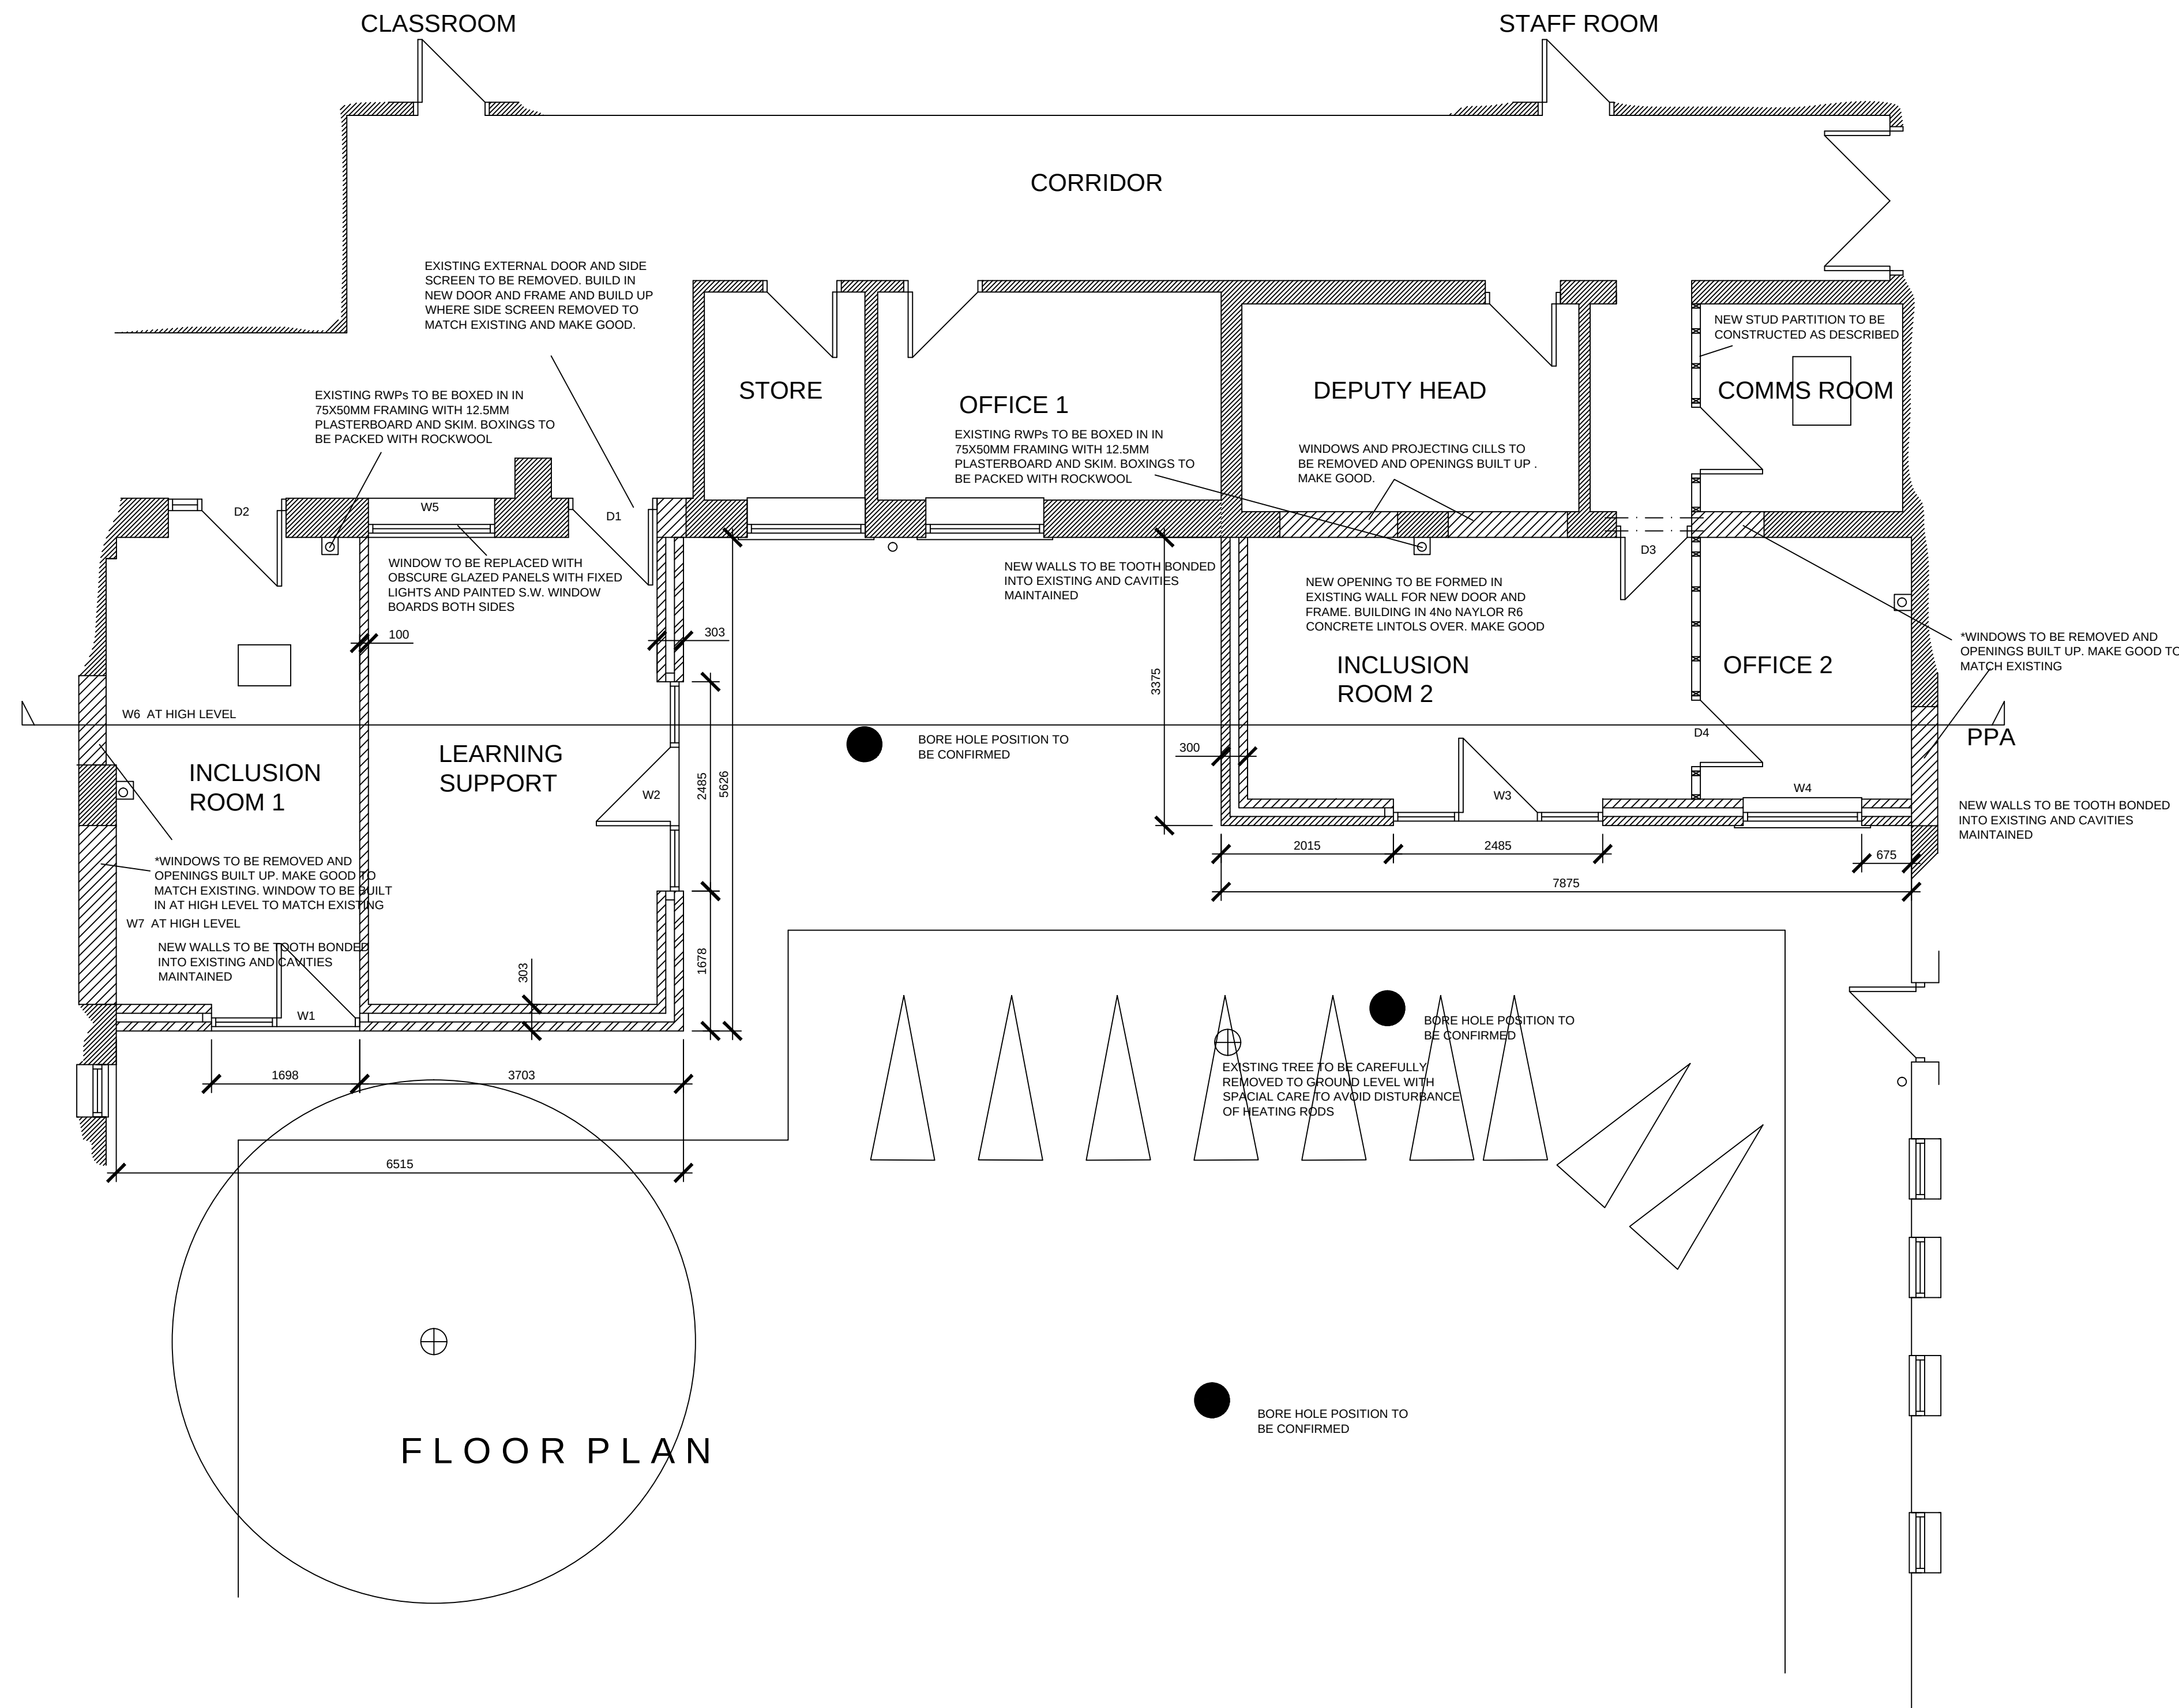

LOCATION PLAN
SCALE 1:1250



 White Agus PARTNERSHIP			8 MORSTON BUSINESS PARK, WHALEY ROAD, BARUGH GREEN, BARNSELEY, S75 1HQ			Phone: 01226 208482 Fax: 01226 283030 Email: info@whiteaguspartnership.co.uk Web: www.whiteaguspartnership.co.uk			
ARCHITECTURAL SERVICES AND SURVEYORS									
Project. PROPOSED EXTENSIONS AT ATHERSLEY NORTH PRIMARY SCHOOL LINDHURST ROAD, BARNSELEY						Client. ATHERSLEY NORTH PRIMARY SCHOOL			
Drawing Title. LEARNING SUPPORT & INCLUSION PLANS AND ELEVATIONS REVISED SCHEME AUGUST 2014						Date. AUGUST 2014		Scale. 1:50 : 1:100 @ A1	
						Ref. 14-019		Dwg. No. 05	Rev.
Date		Suffix	Description			Date		Suffix	Description