


PROPOSED DETAILS AT 1:100

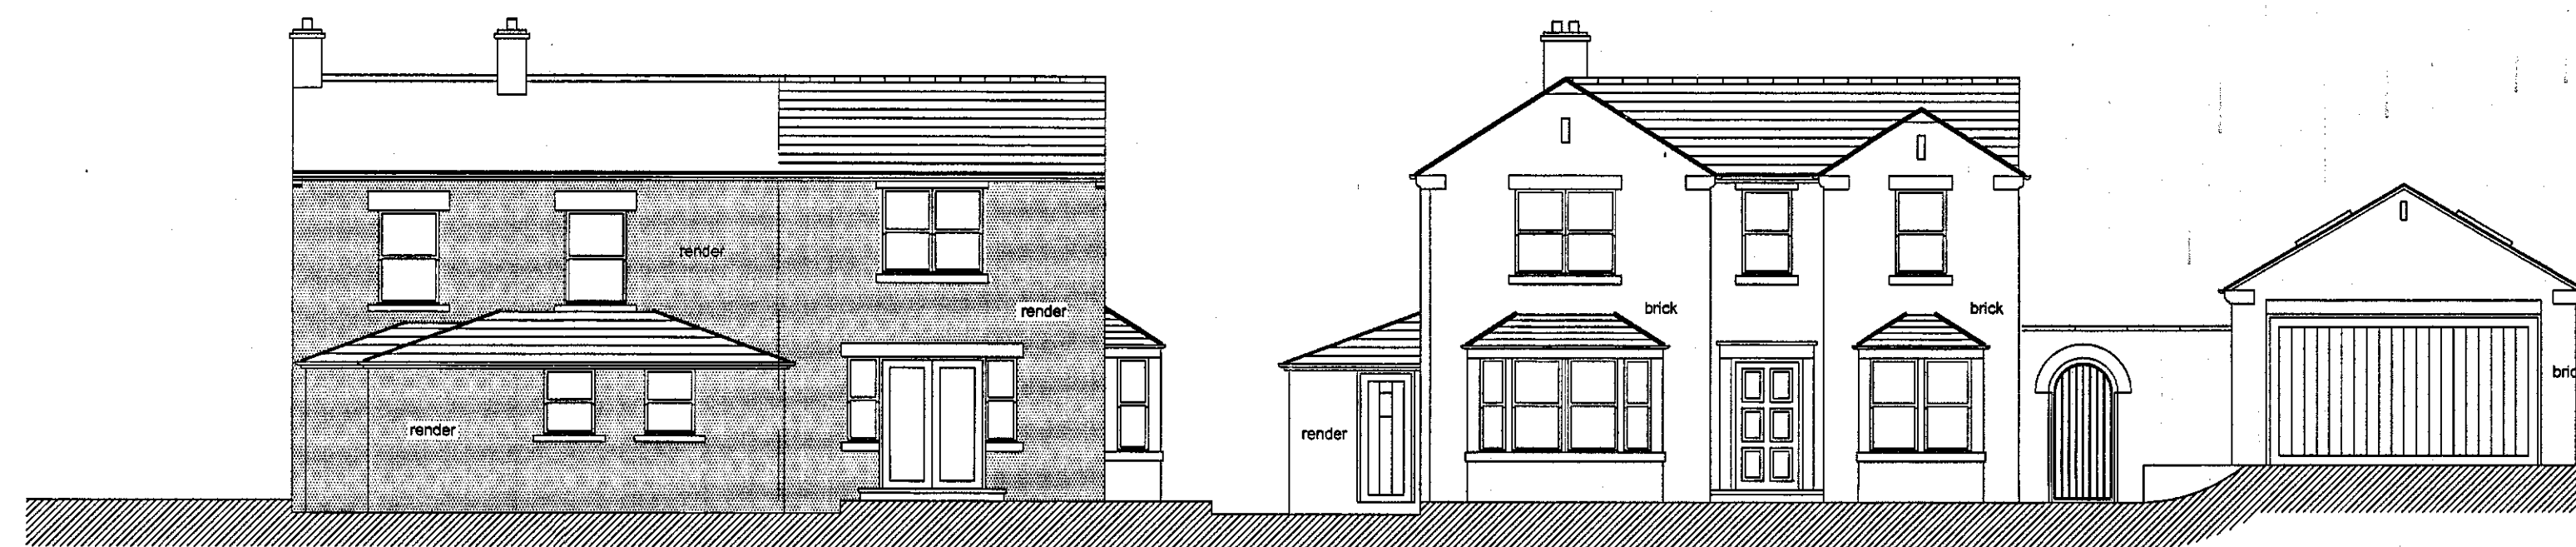


north elevation 1:100

west elevation 1:100




east elevation 1:100


south elevation 1:100

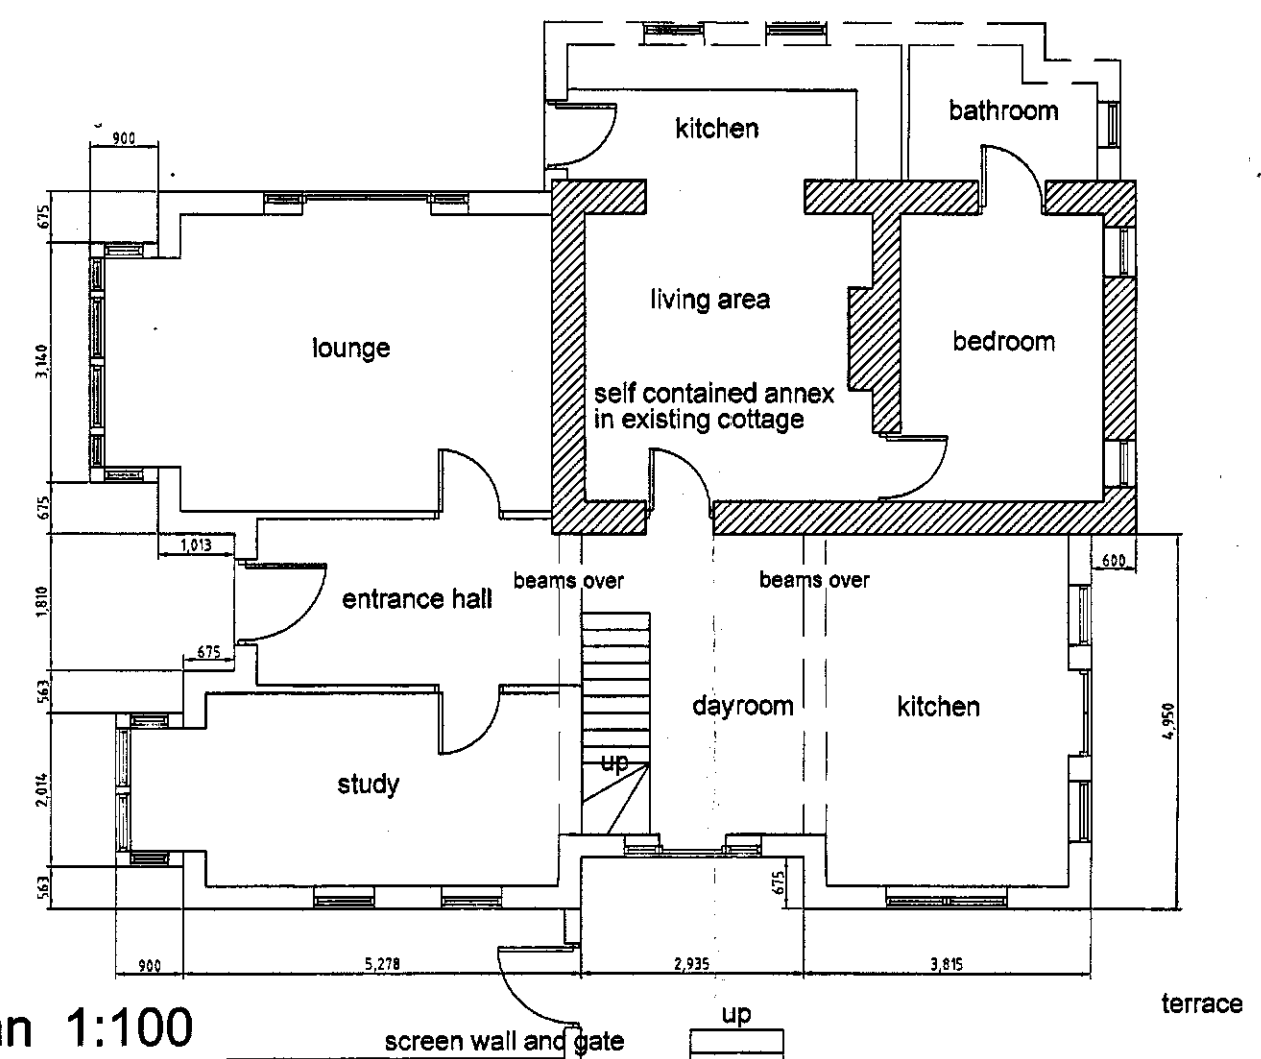

ground floor plan 1:100

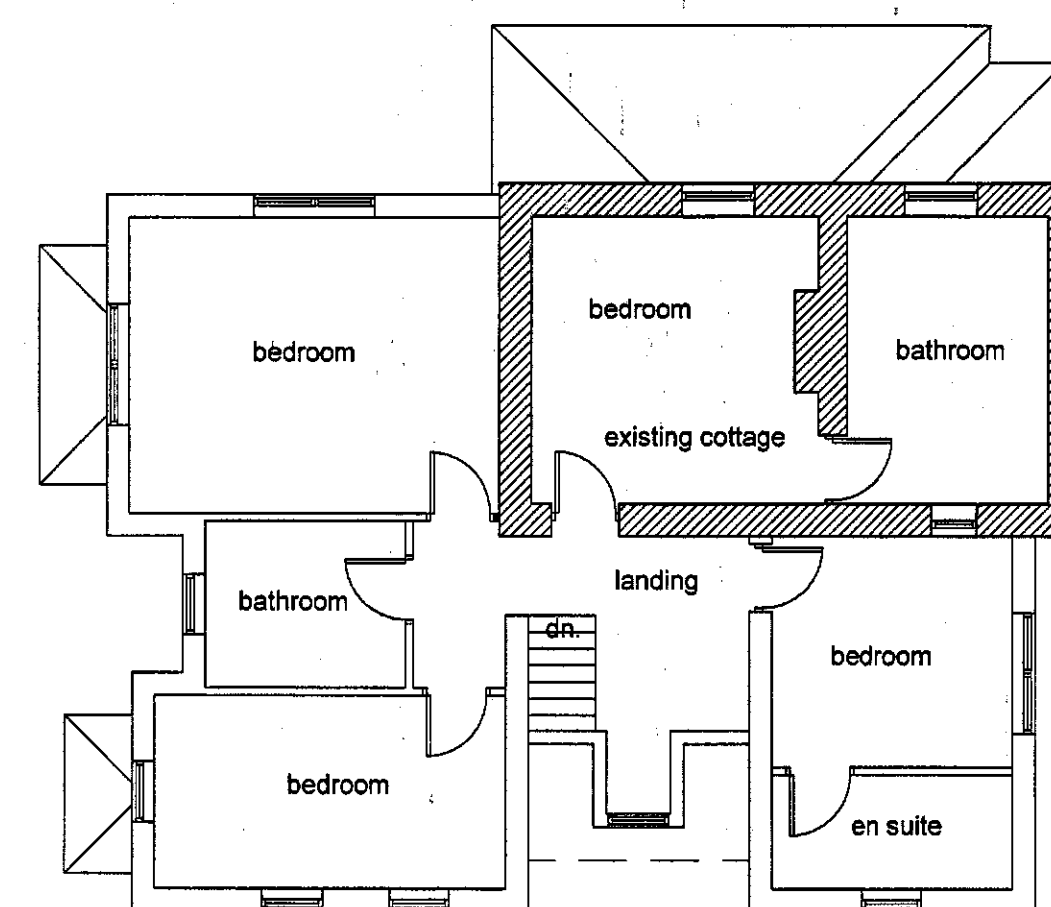


first floor plan 1:100

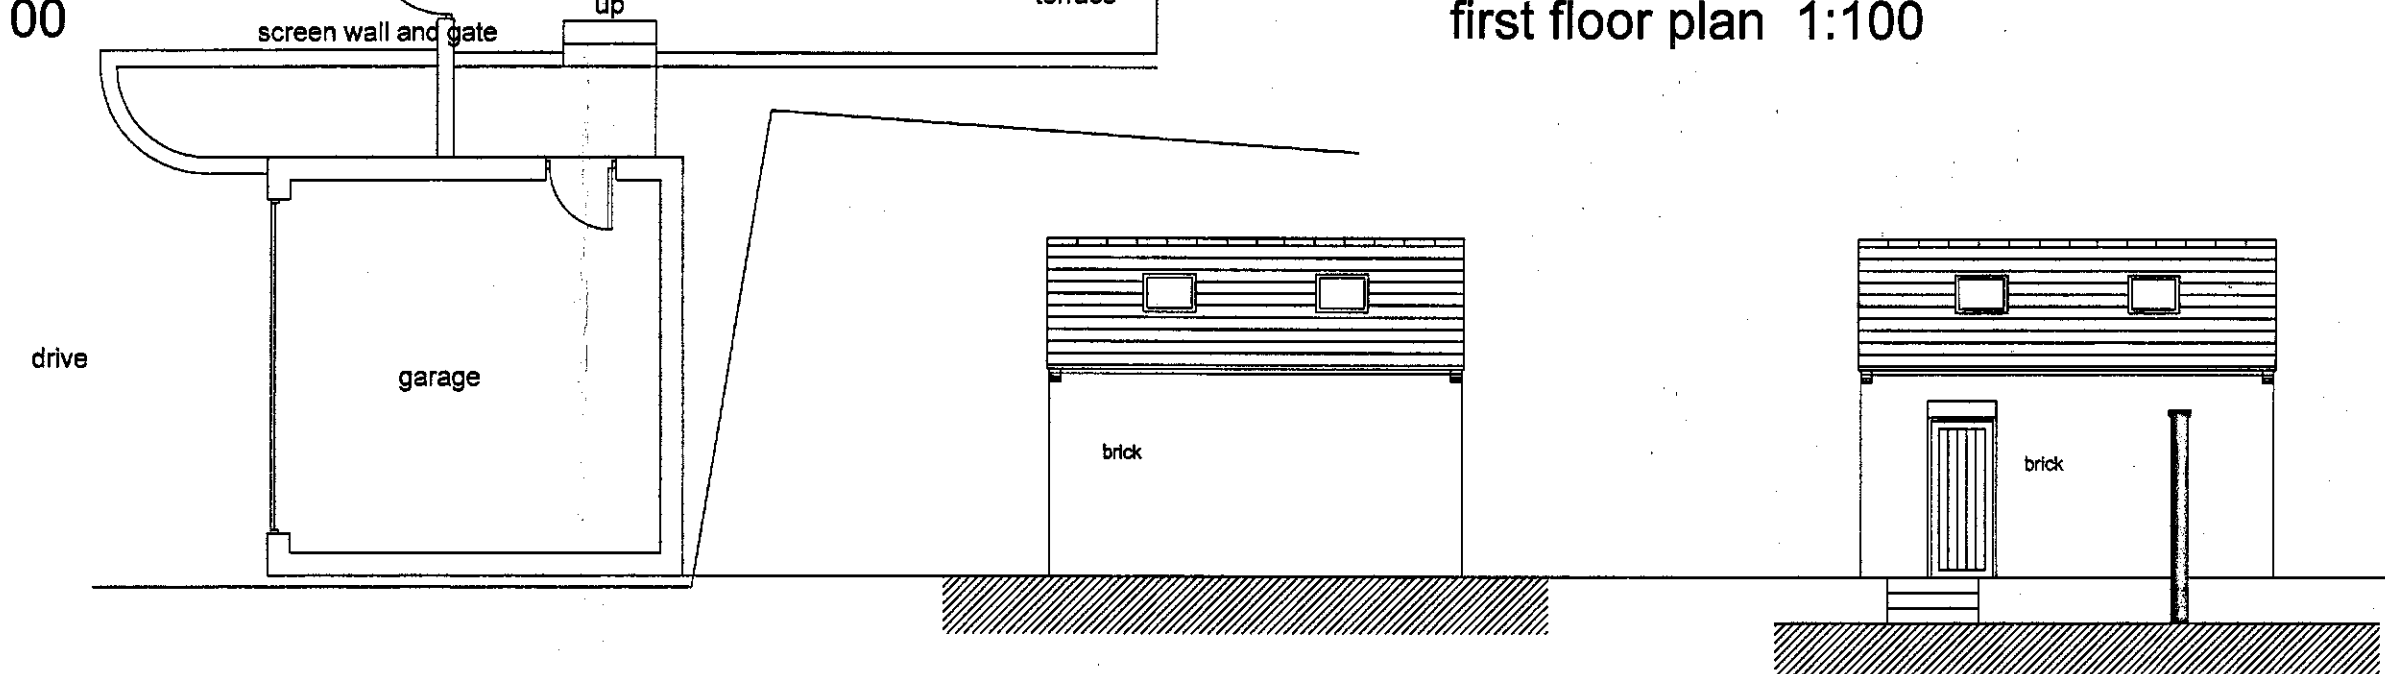

south elevation garage


north elevation garage

EXISTING DETAILS AT 1:100

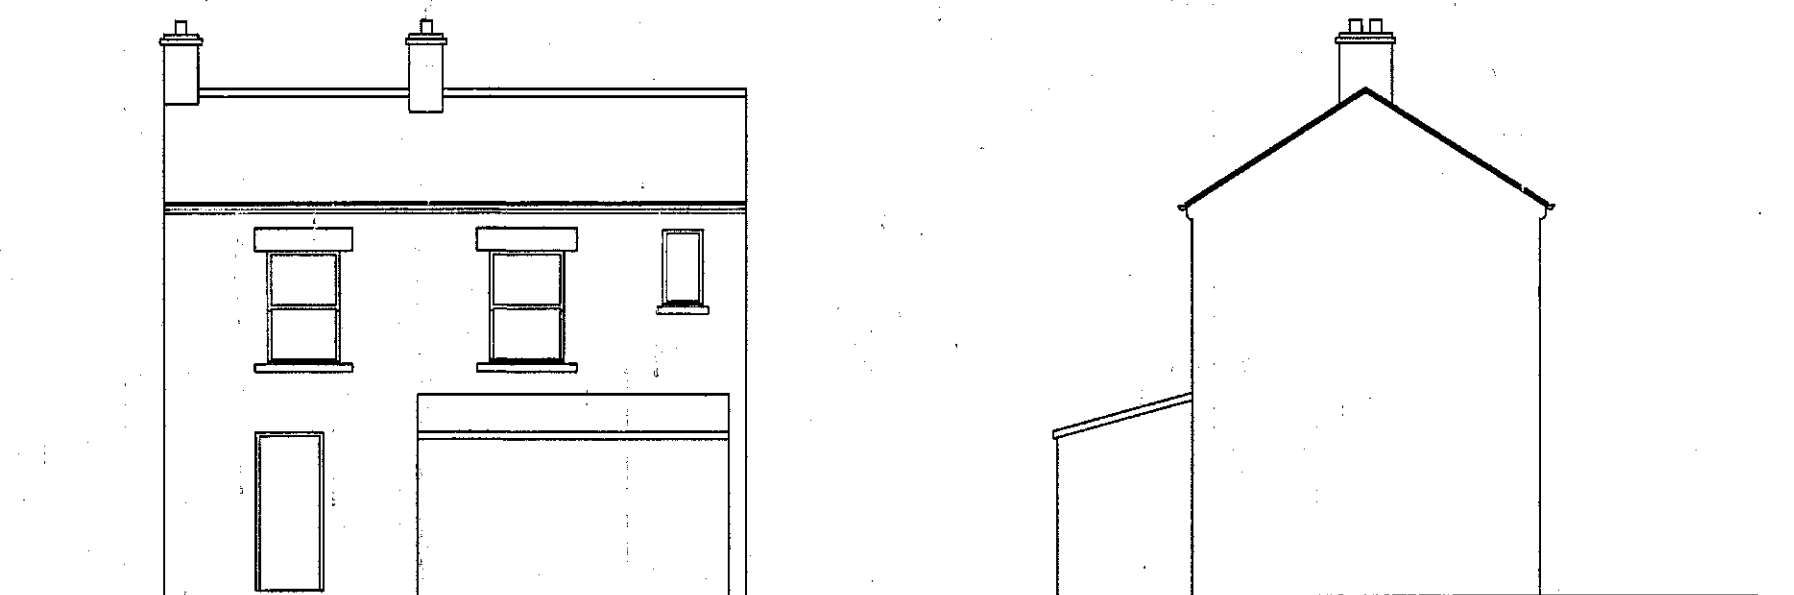


north elevation 1:100

west elevation 1:100

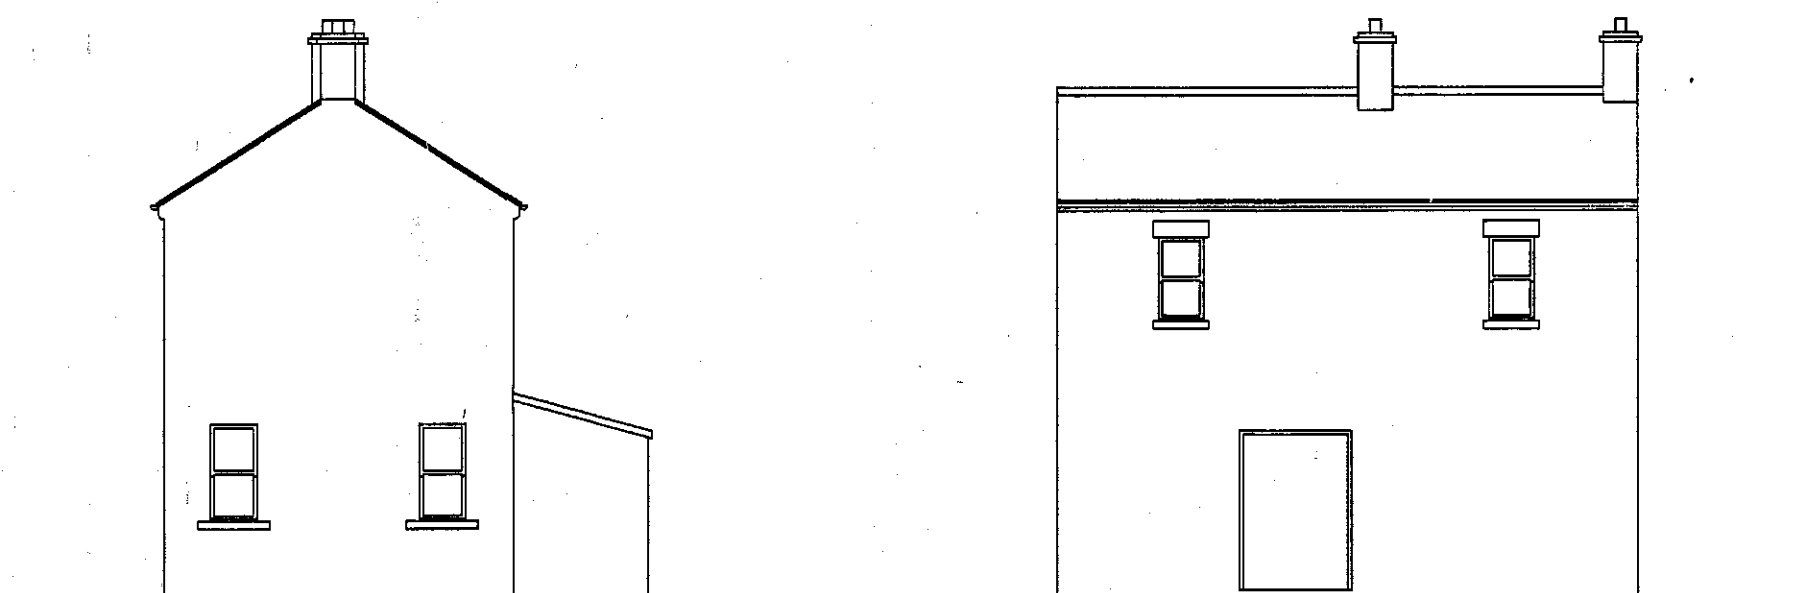


east elevation 1:100


south elevation 1:100

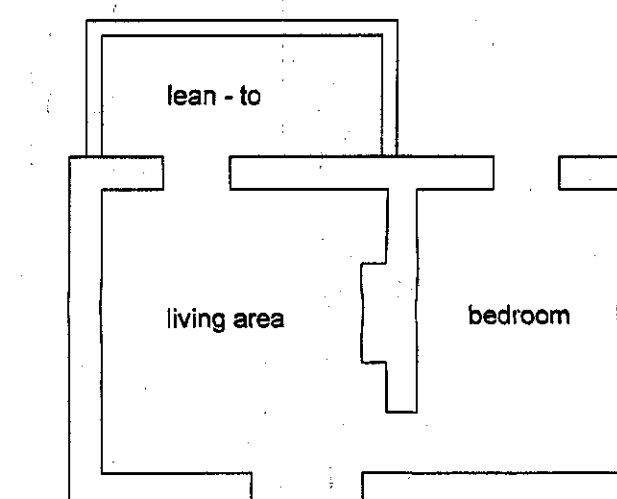


ground floor 1:100

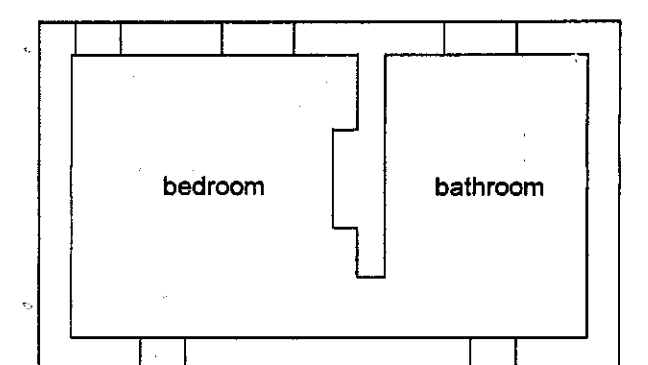


first floor 1:100

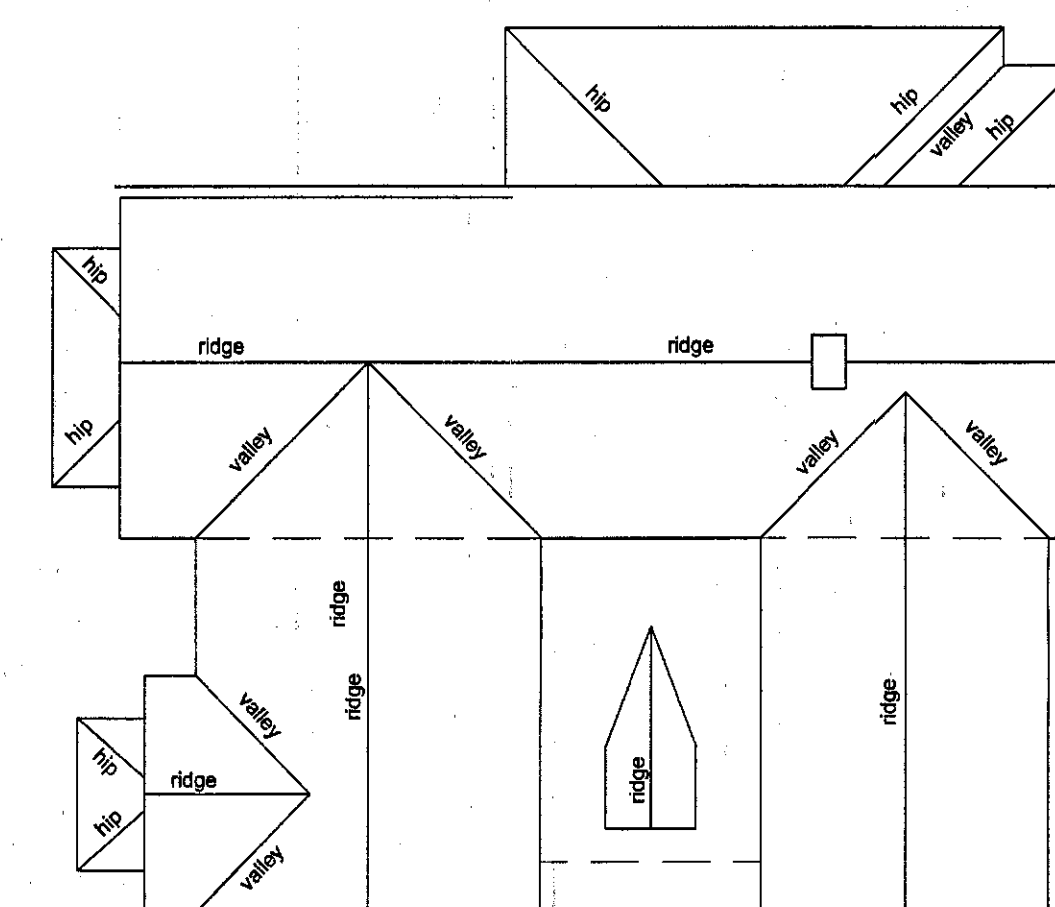

proposed roof plan 1:100

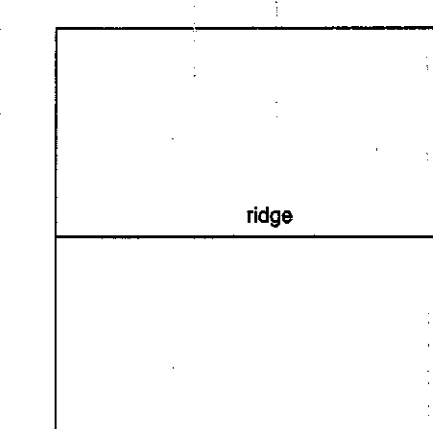

- 1) This drawing and the design and details depicted thereon are the copyright of Peter Dimberline Chartered Architect.
- 2) All dimensions on this drawing are to be checked by the Contractor and any discrepancies are to be reported to the Architect.
- 3) Do not scale critical dimensions off this drawing.
- 4) Contractor to ensure that all Health & Safety requirements (CDM Regulations) in relation to this project will be complied with.

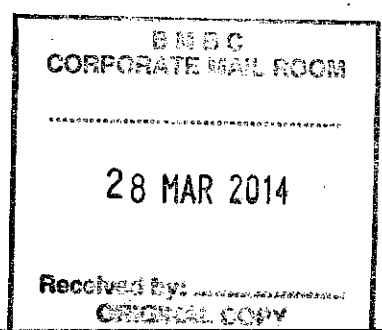

REVISIONS

PETER DIMBERLINE Dip Arch, RIBA
CHARTERED ARCHITECT

**2 TIPSEY COURT, STAINCROSS
BARNSELY, S75 6FZ**

tel/fax (01226) 390947
email: pdimberline@tiscali.co.uk

CLIENT
Mr and Mrs Carney

PROJECT
Proposed extension to existing cottage

LOCATION
30 Hill Top Lane, off Redbrook Road,
Barnsley

DRAWING
Existing and proposed details

SCALES 1:100 DATE Dec.'12

DRWG No. 2012/024/02 DRAWN BY PD

REV.