




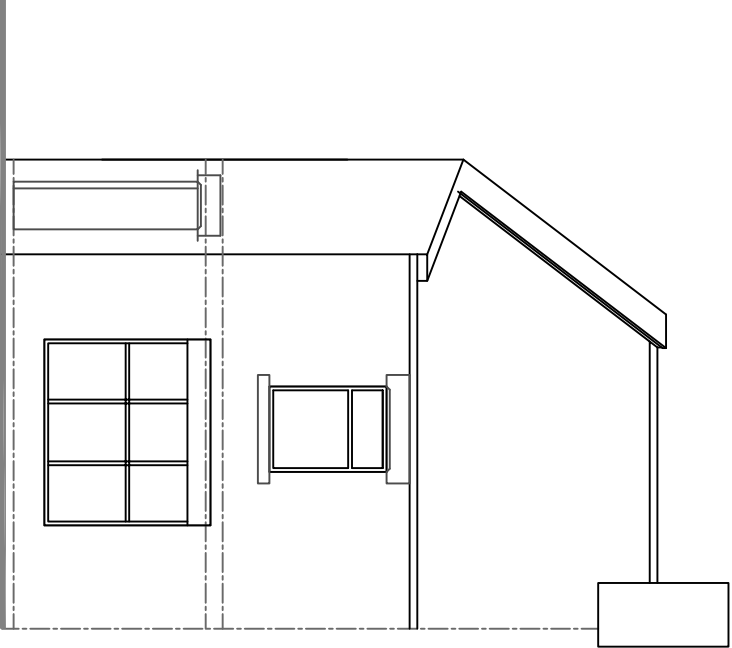

front elevation


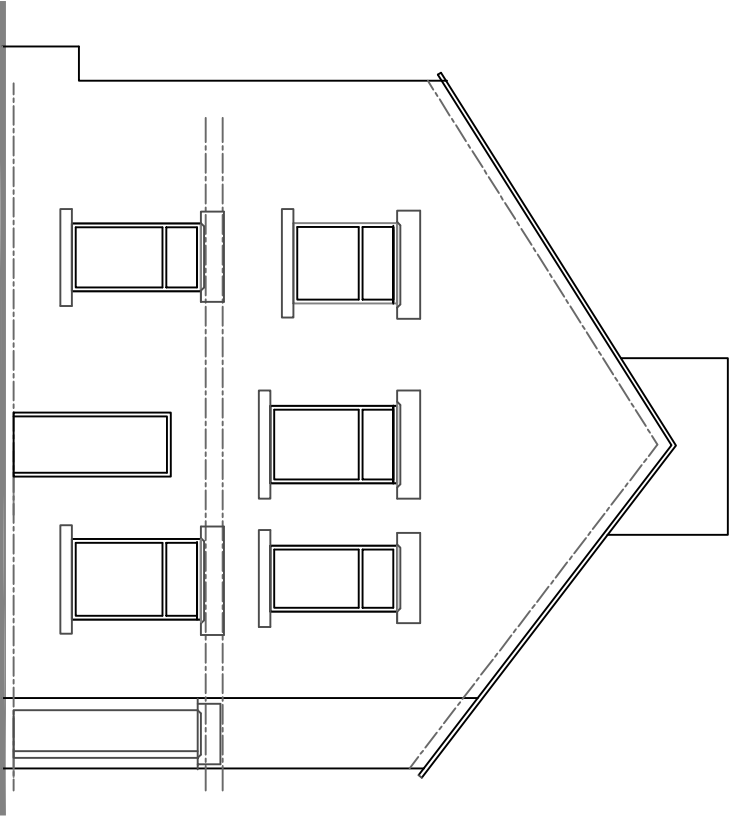


side elevation

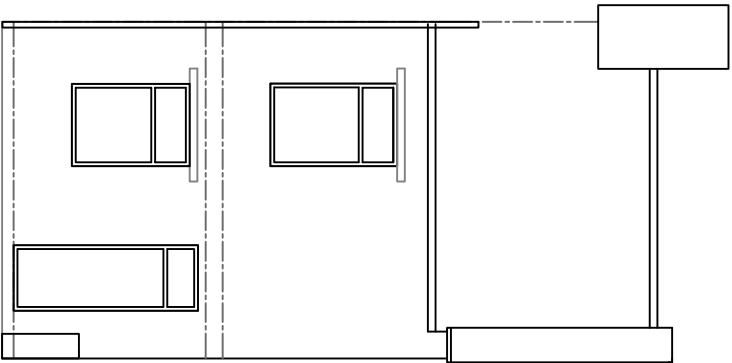


rear elevation


Scale 1 to 100 @A3

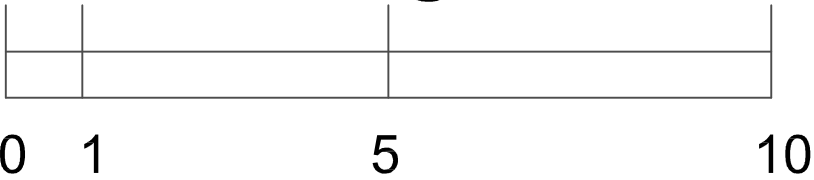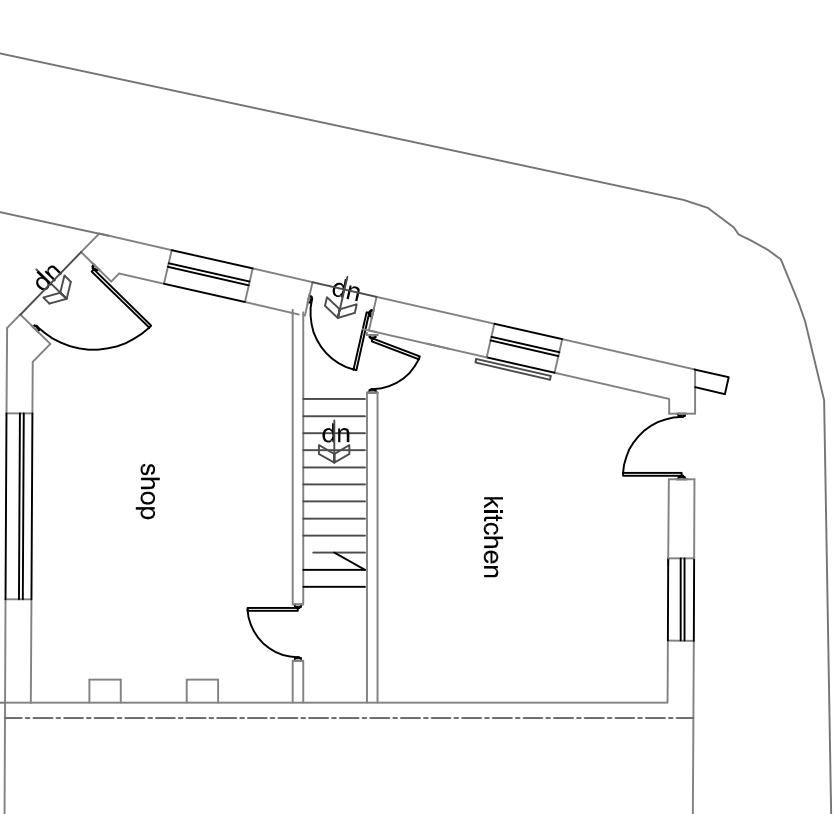

ground floor plan

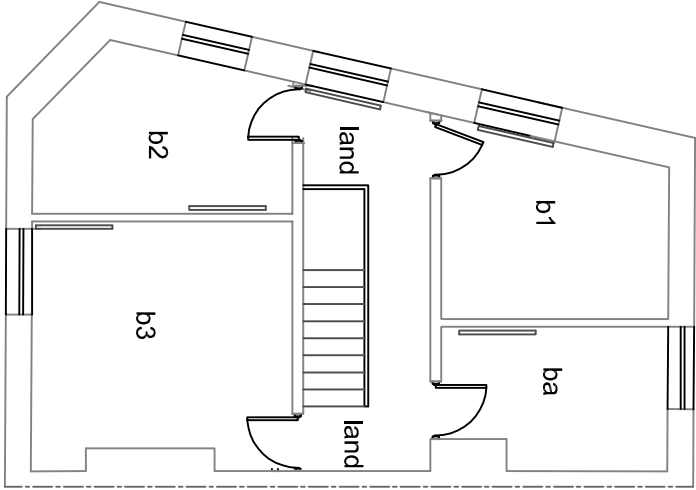

first floor plan

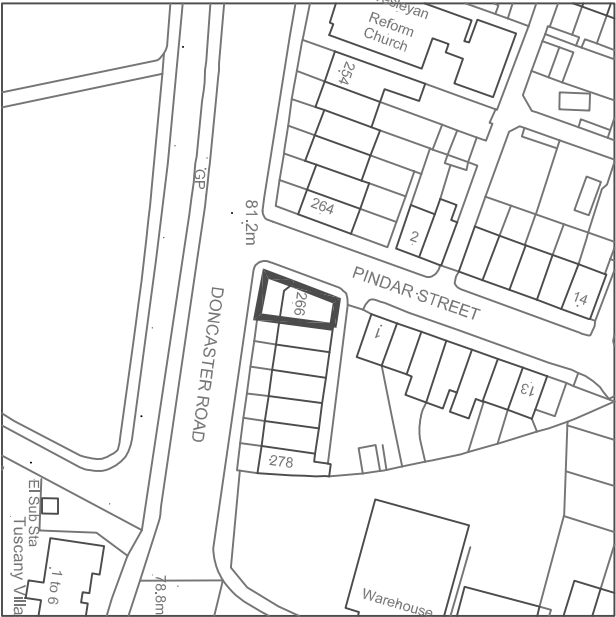

location plan 1 : 1250

Do not scale, work only to figured dimensions.
This drawing is the property of the District Building Surveyor and is to be used only for the purpose of the Building Regulations and to the satisfaction of the District Building Surveyor. This drawing is prepared for Local Authority Building Planning and is not to be used for any other purpose without the written consent of the District Building Surveyor.
J MURRAY
4 BROOKSIDE CLOSE, HACKETTHORPE
SHEFFIELD S12 4LE 0114 241 0602
CLIENT
KEYSTONE
asset management ltd
conversion to hmo
266 Doncaster Rd
Barnsley, S70 3QS

TITLE
plans as existing
DATE 27/2/2013 SCALE 1:100

DRAWING No.
266d/13/01

REVISION
Preliminary issue