


Drawing No.	Rev No.
MBR001 -005	

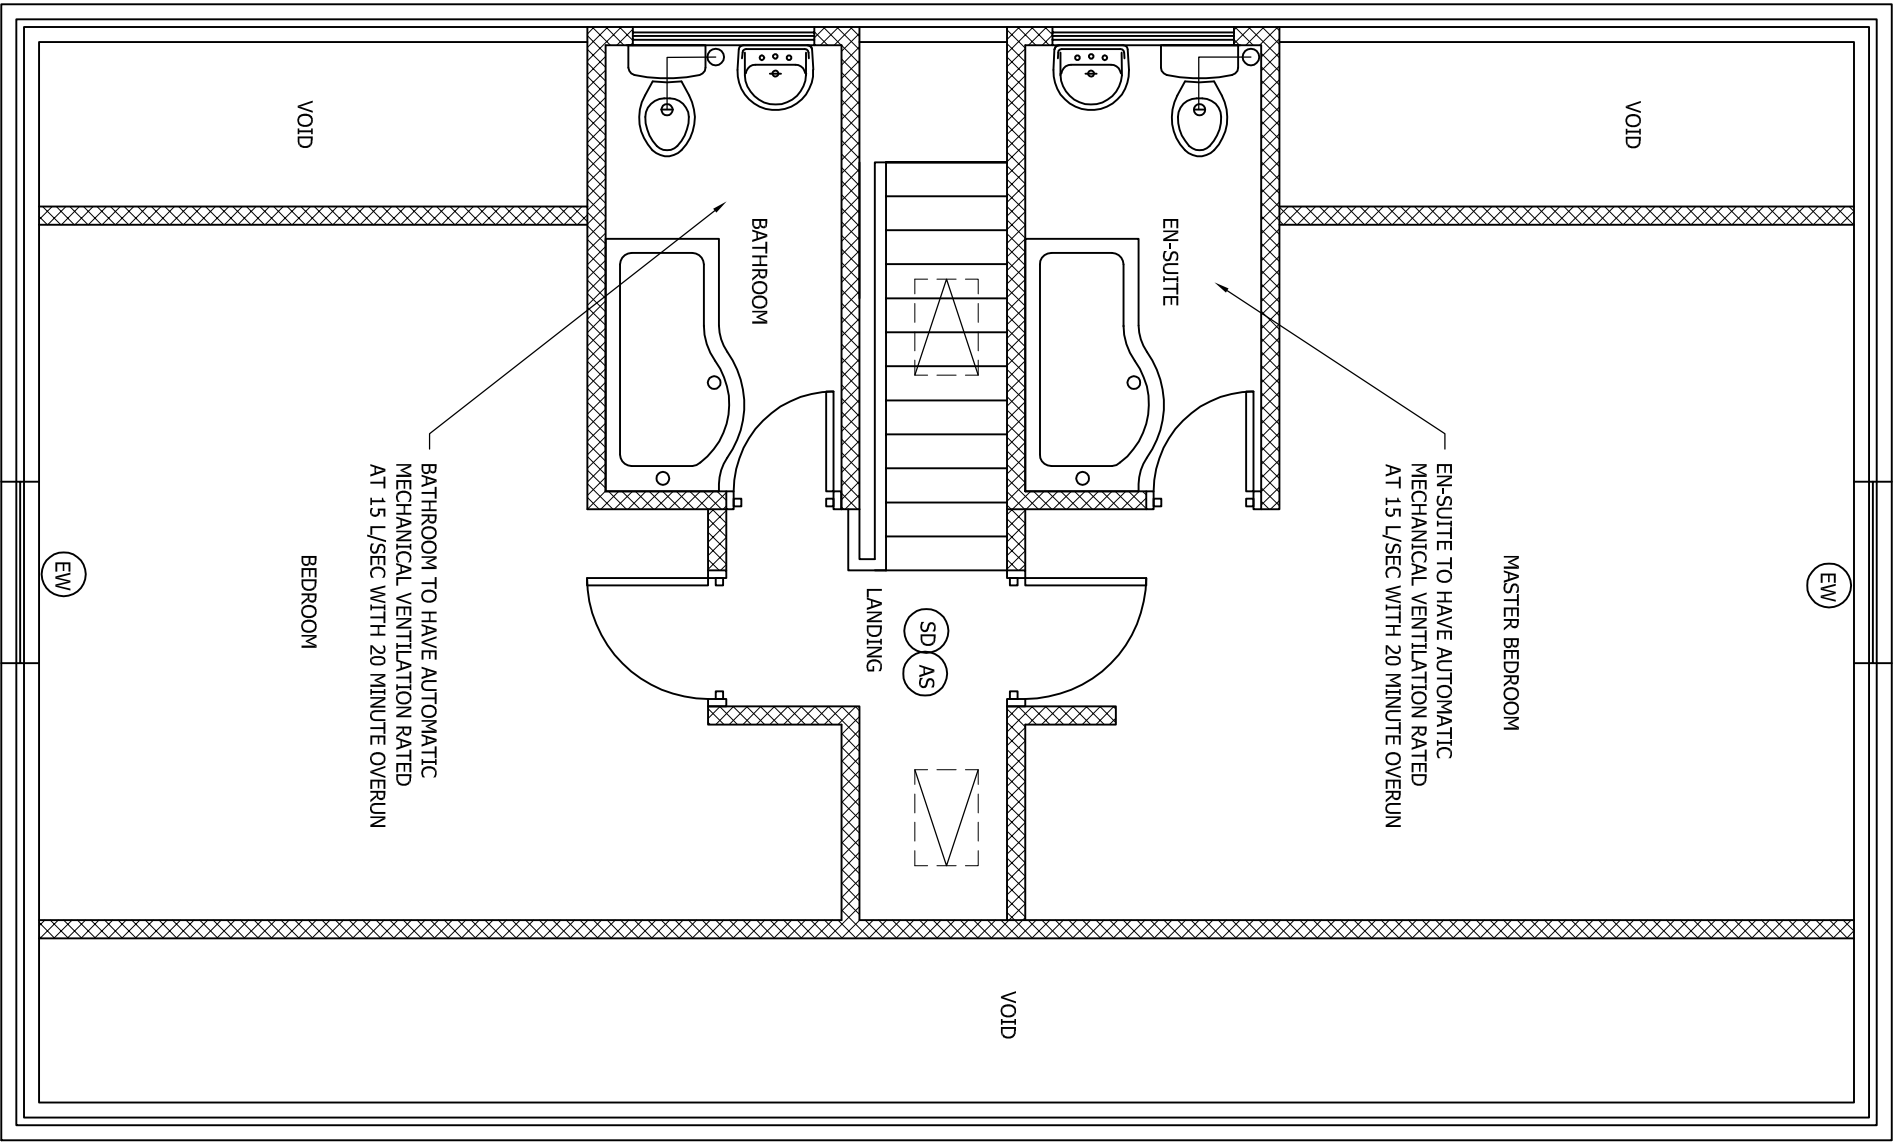

- SYMBOL KEY
- SD SMOKE DETECTOR
 - HD HEAT DETECTOR
 - AS ALARM SOUNDER
 - EW ESCAPE WINDOW
 - BF BOILER FLUE

DO NOT SCALE: Contractor to check all dimensions and report any omissions or errors

NOTES

Rev	Description	By	Chk	App	Date
-----	-------------	----	-----	-----	------

JRB DESIGNS Ltd
1 Saville Road
Cudworth
Barnsley
S72 8LT
Tel: 01226 383542
Fax: 01226 380078
Mob: 07970 541192
Email: joine@jrbdesigns.co.uk
This drawing is copyright. © Jrbdesigns Ltd.

Client
MR B ROFFEY

Drawing Title
PROPOSED PLAN FF

Address
**61 DARTON LANE
DARTON
BARNSELEY
S75 5AL**

Project Title:
**CHANGE OF USE FROM
GARAGE TO DWELLING**

Purpose of Issue:
PLANNING

Drawing Status			
FIRST ISSUE			
Scale at A3			
AS SHOWN	JRB	Date	10/02/2011
Checked By	BR	Approved By	Date
10/02/2011	BR	10/02/2011	
Project No.	MBR001	Drawing No.	005
		Revision	-

APPROVAL: ☒ INFORMATION ☐ TENDER ☐ CONTRACT ☐ CONSTRUCTION ☐

PROPOSED FIRST FLOOR PLAN
SCALE 1:50 AT A3