


GENERAL NOTES

THE DRAWINGS ARE PRODUCED FOR THE PURPOSES OF OBTAINING PLANNING & BUILDING REGULATION APPROVAL, & ARE NOT INTENDED AS COMPREHENSIVE CONSTRUCTION DRAWINGS. ALL INFORMATION SHOWN ON THESE DRAWINGS, INCLUDING BUT NOT LIMITED TO, DIMENSIONS, MATERIALS, FINISHES, ETC., ARE FOR INFORMATION ONLY. THE CONTRACTOR SHALL BE RESPONSIBLE FOR OBTAINING ALL NECESSARY APPROVALS & PERMITS PRIOR TO THE COMMENCEMENT OF WORK. THE CONTRACTOR SHALL PROPERLY TAKE INTO ACCOUNT EVERYTHING NECESSARY FOR THE PROPER EXECUTION OF THE WORKS, & TO THE SATISFACTION OF THE LOCAL AUTHORITY BUILDING CONTROL OFFICER IN ALL RESPECTS, WHETHER OR NOT INDICATED ON THE DRAWINGS OR IN THE SPECIFICATION ALL WORK TO BE INSPECTED & APPROVED BY THE LOCAL AUTHORITY BUILDING CONTROL OFFICER AT THE APPROPRIATE STAGES BEFORE COVERING UP OR PROGRESSING WITH THE WORKS.


WORKMANSHIP & MATERIALS ARE TO COMPLY WITH THE BUILDING REGULATION 7 & THE BS 8000 SERIES OF CODES OF PRACTISE. ALL MATERIALS ARE TO BE NEW & SHALL BE SUITABLE FOR THE PURPOSE THAT THEY ARE USED FOR, & SHALL BE FIXED, APPLIED OR MIXED IN ACCORDANCE WITH ALL MANUFACTURERS' INSTRUCTIONS.

LEGAL BOUNDARIES TO BE CONFIRMED BY THE OWNER BEFORE WORK COMMENCES. THE BOUNDARIES SHOWN ARE BELIEVED TO BE ACCURATE, BUT IT IS THE RESPONSIBILITY OF THE PARTIES SHARING THE BOUNDARIES TO AGREE THE POSITION BEFORE THE WORK COMMENCES, AS NEITHER THE AGENT NOR THE BUILDER CAN BE HELD RESPONSIBLE FOR ESTABLISHING THE BOUNDARIES. NO PART OF THE CONSTRUCTION OR WORK SHOULD CROSS THE BOUNDARY WITHOUT THE WRITTEN AUTHORITY FROM THE ADJOINING OWNER. THE CONTRACTOR SHALL INSURE PRIOR TO THE COMMENCEMENT OF ANY WORK THAT THE CLIENT HAS BEEN ADVISED THAT THE ADJOINING PROPERTY IS NOT A PART OF THE ADJOINING PROPERTY, PARTY WALL SUBROGS MAY NEED TO BE APPOINTED BY BOTH PARTIES IN THIS RESPECT.


ANY DEVIATION FROM THE APPROVED PLANS MUST BE AGREED WITH THE RELEVANT LOCAL AUTHORITY BUILDING CONTROL OR PLANNING OFFICER.

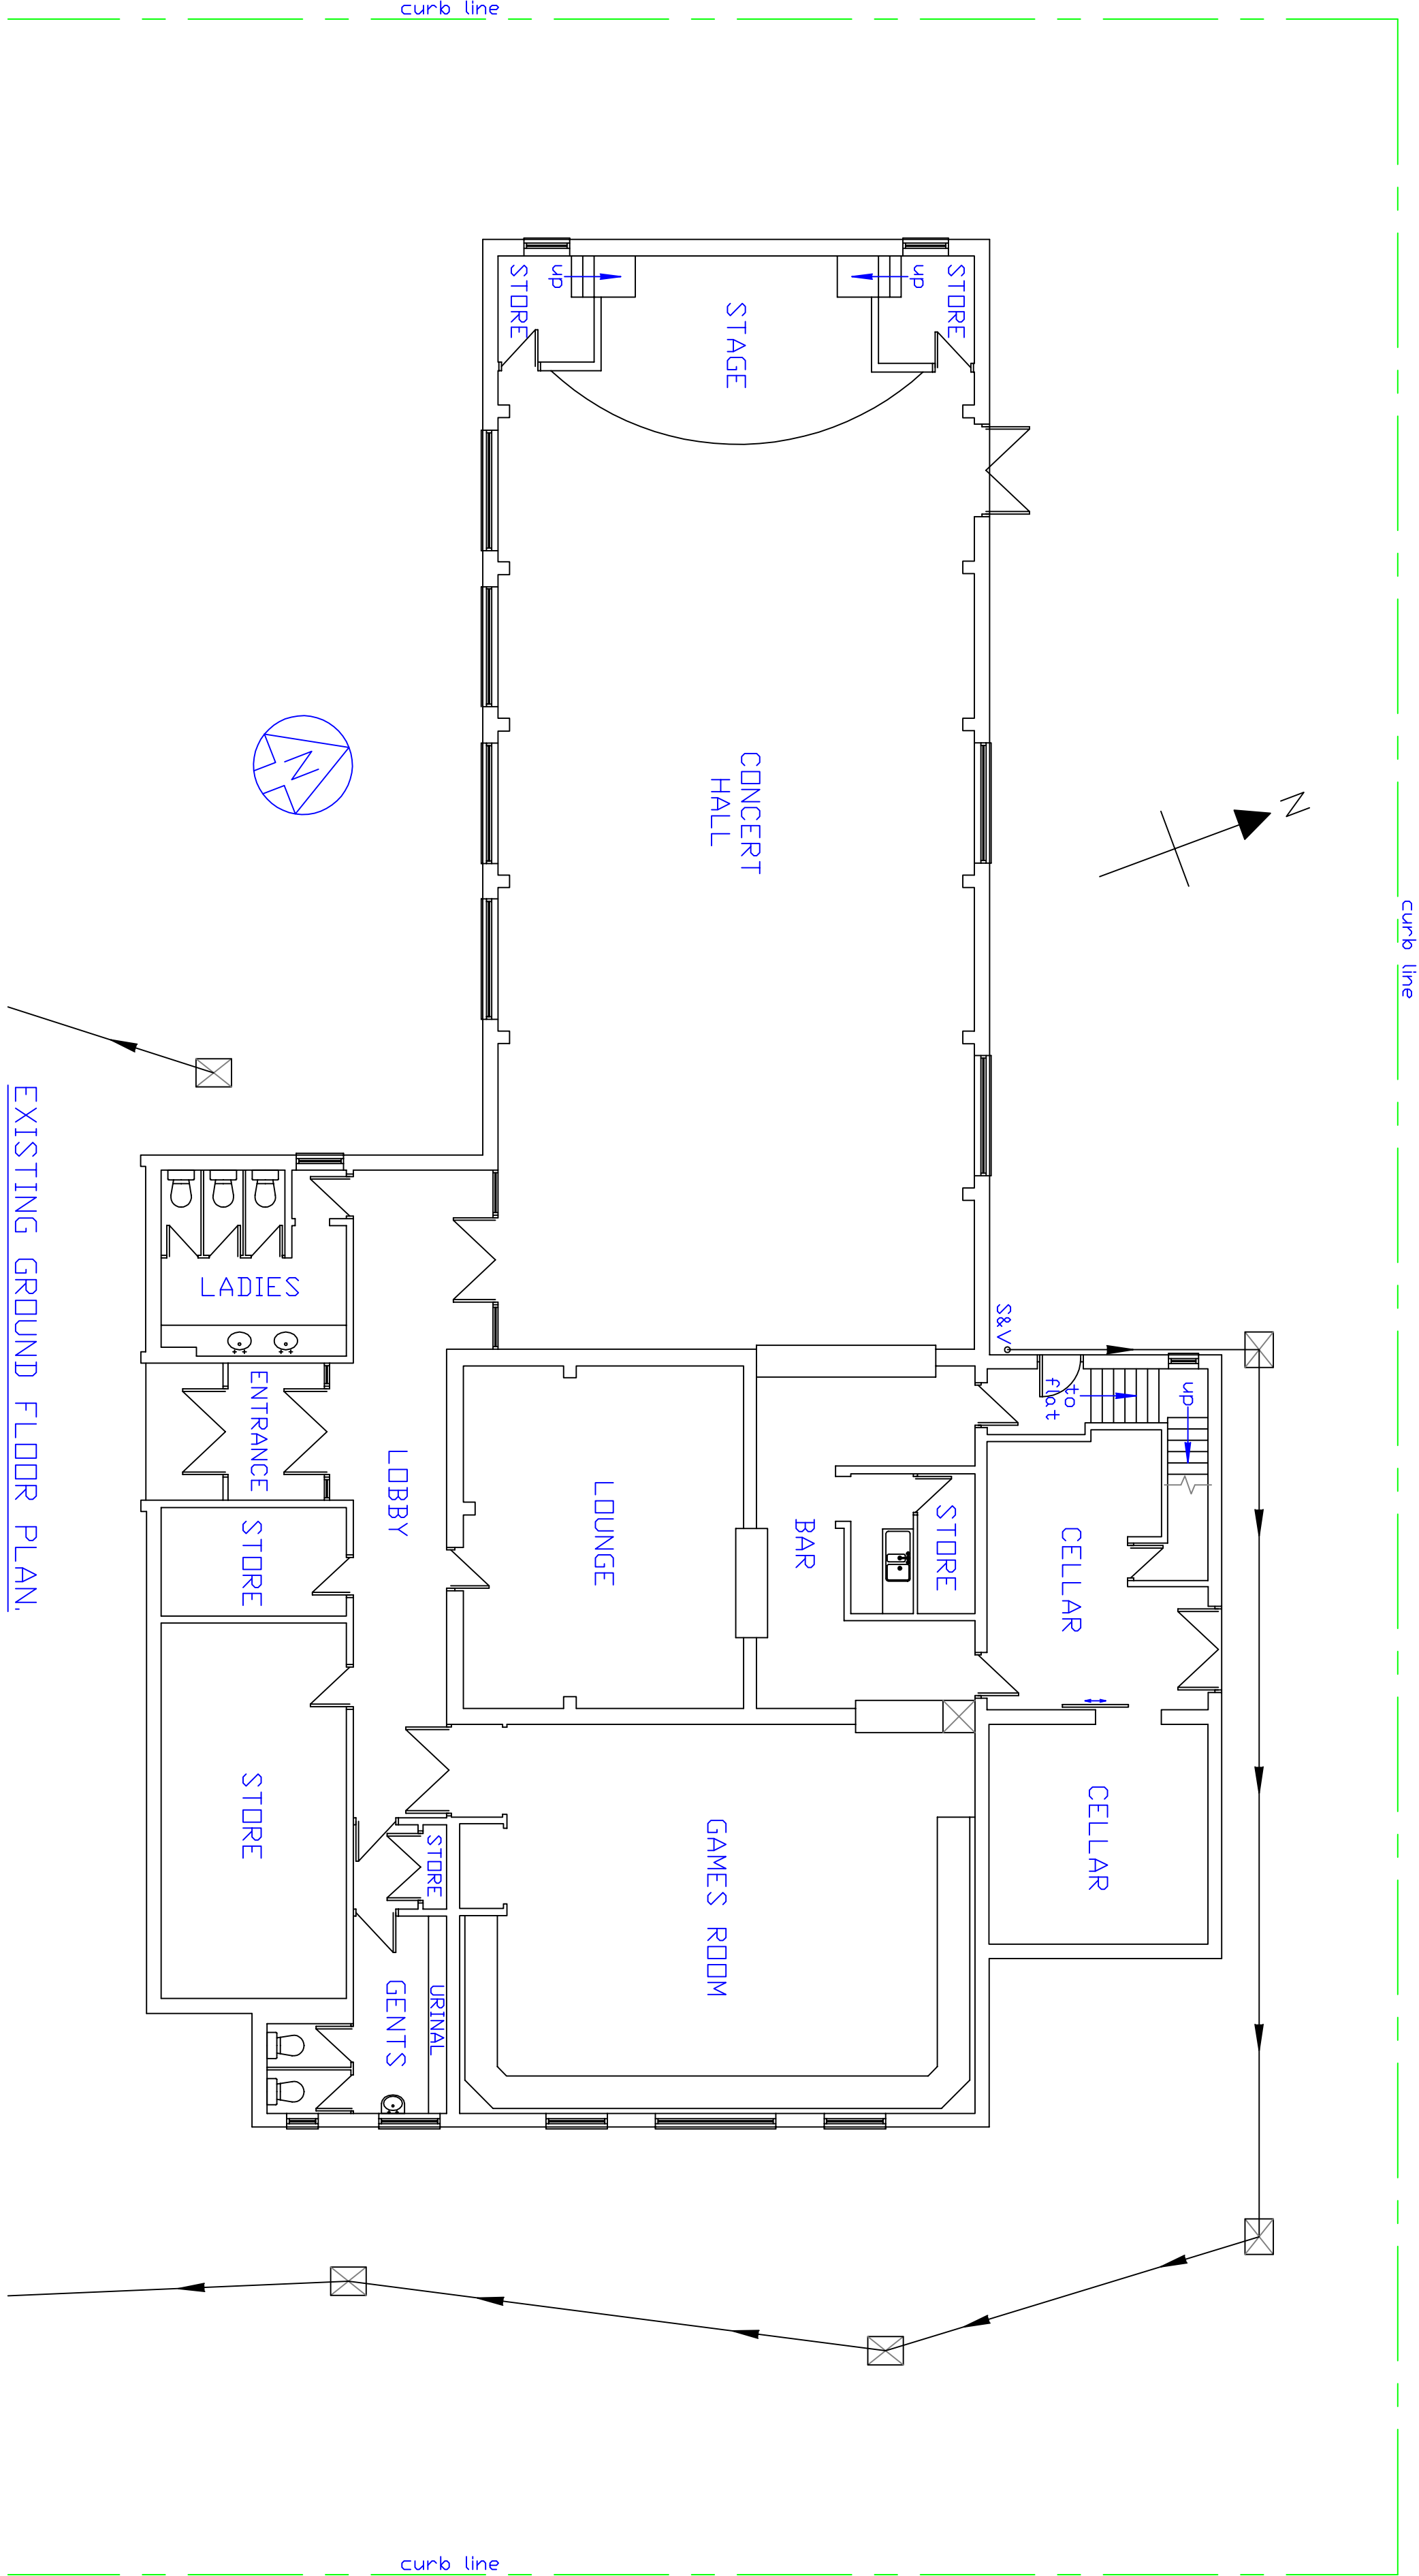


EXISTING GROUND FLOOR PLAN.

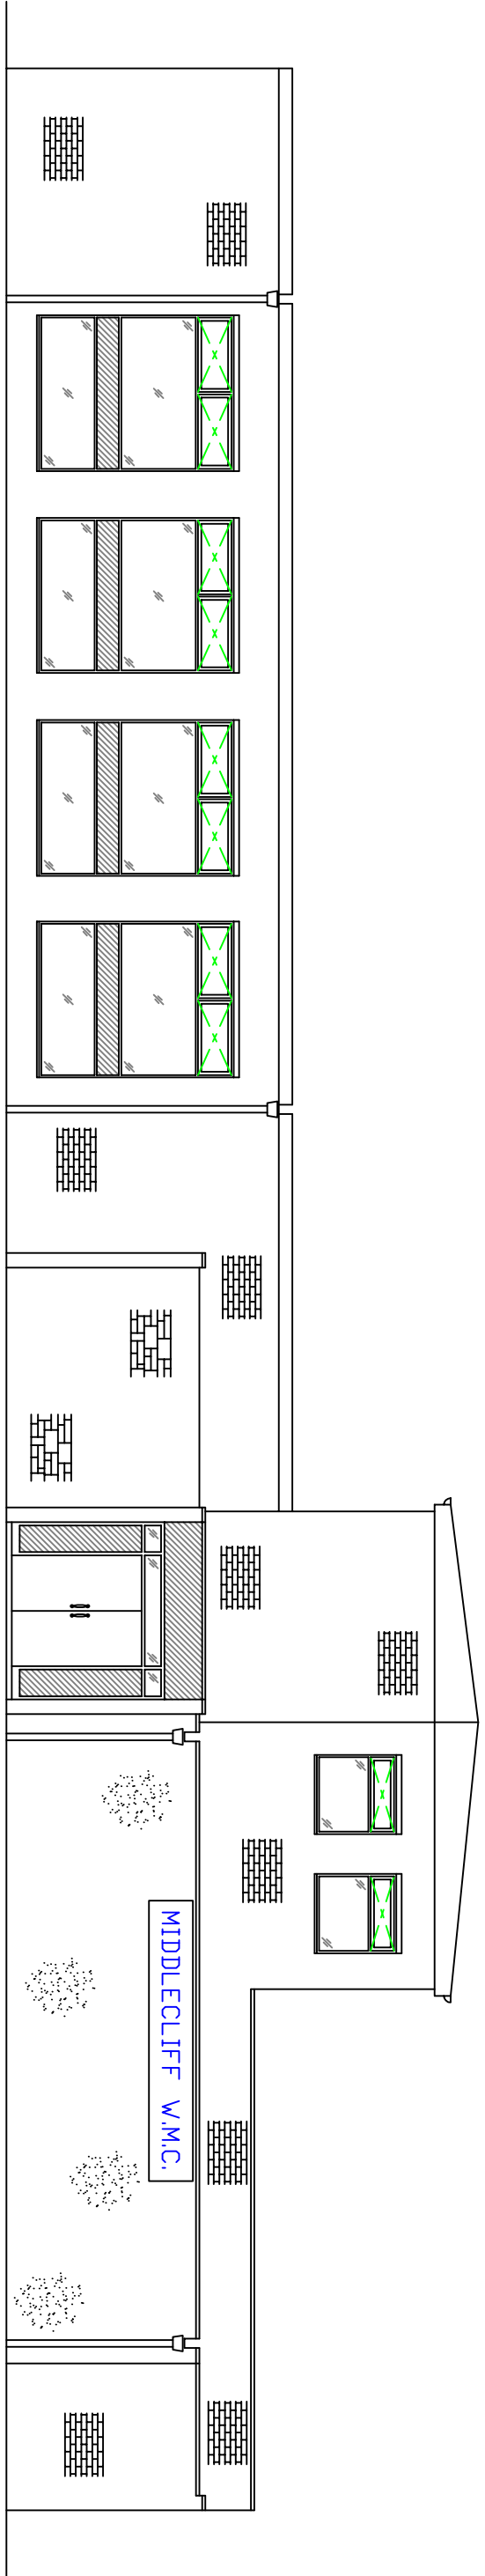


EXISTING FRONT ELEVATION.
SDOUTH FACING.

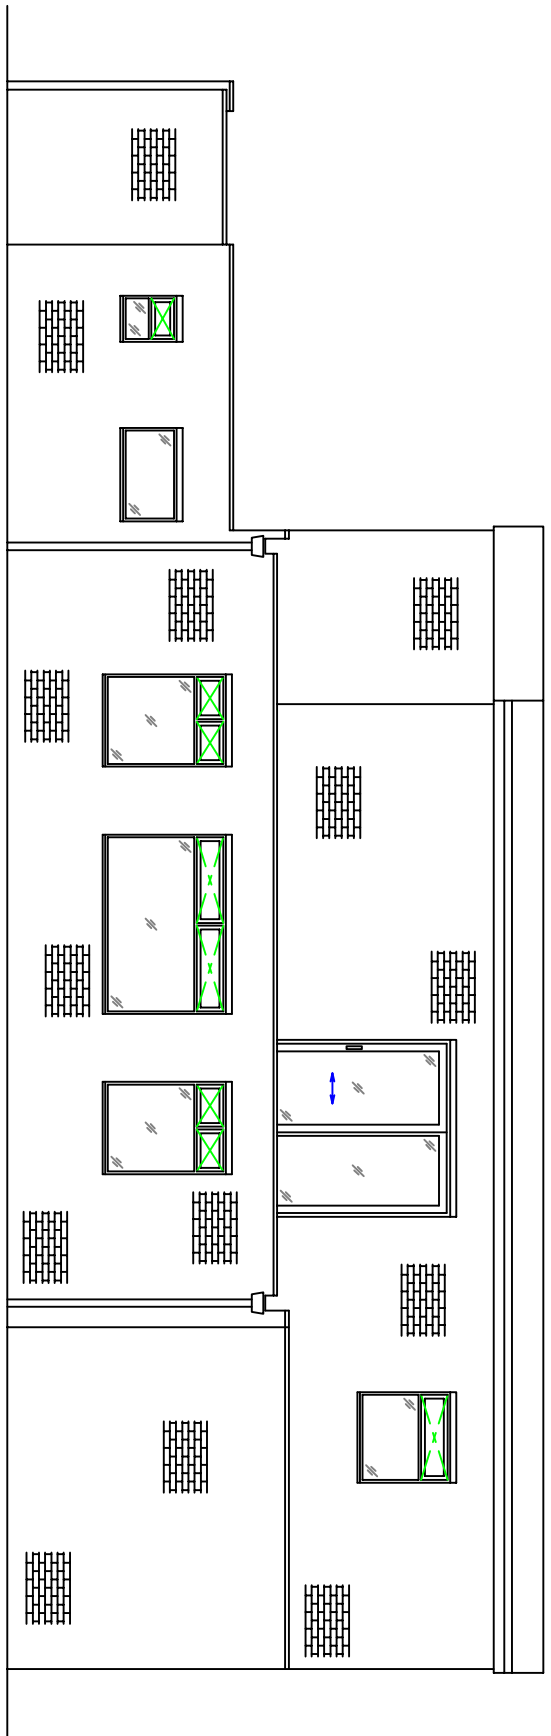

EXISTING SIDE ELEVATION.
EAST FACING.

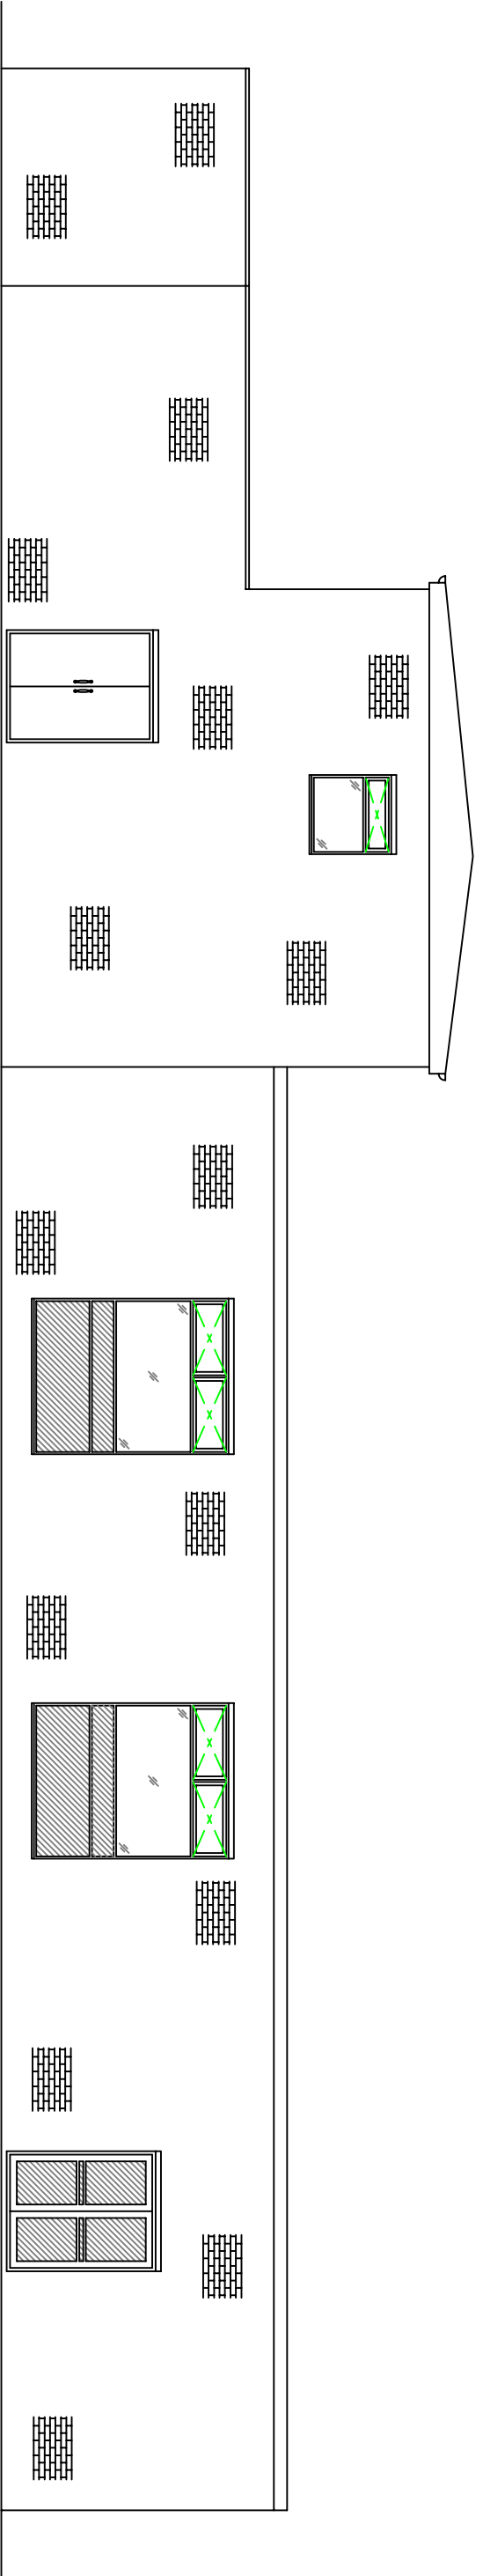

EXISTING REAR ELEVATION.
NORTH FACING.

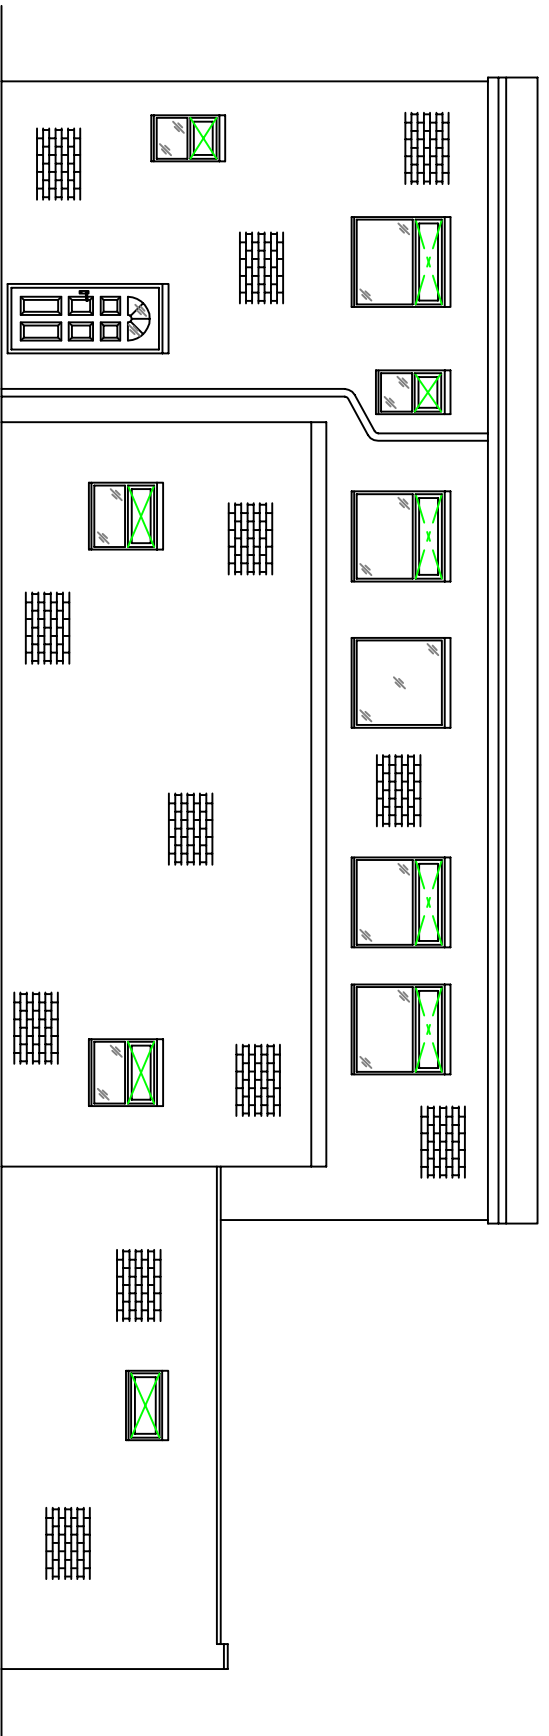

EXISTING SIDE ELEVATION.
WEST FACING.

DO NOT SCALE
THIS DRAWING IS COPYRIGHT ©

NOTES

REVISION


D E S I G N
28, Lovers Wing
Southwell
Notts
NG25 0JS
TEL : 07771 676788
E-MAIL: godesignplanning@aol.com

CLIENT
Mr. R. Morley

PROJECT
Middlecliff W. M. C.
2, Middlecliff Lane,
Barnsley, S72 0HX

TITLE
Proposed Ground Floor
Conversion of Main Hall
into 8 HMs with
Communal Area.
Existing

DRAWN BY
G. D'Shea

AI

CHECKED BY

SCALE
1:100

DATE
27/11/13

DWG No.
MLL2-001

REV