






Plan

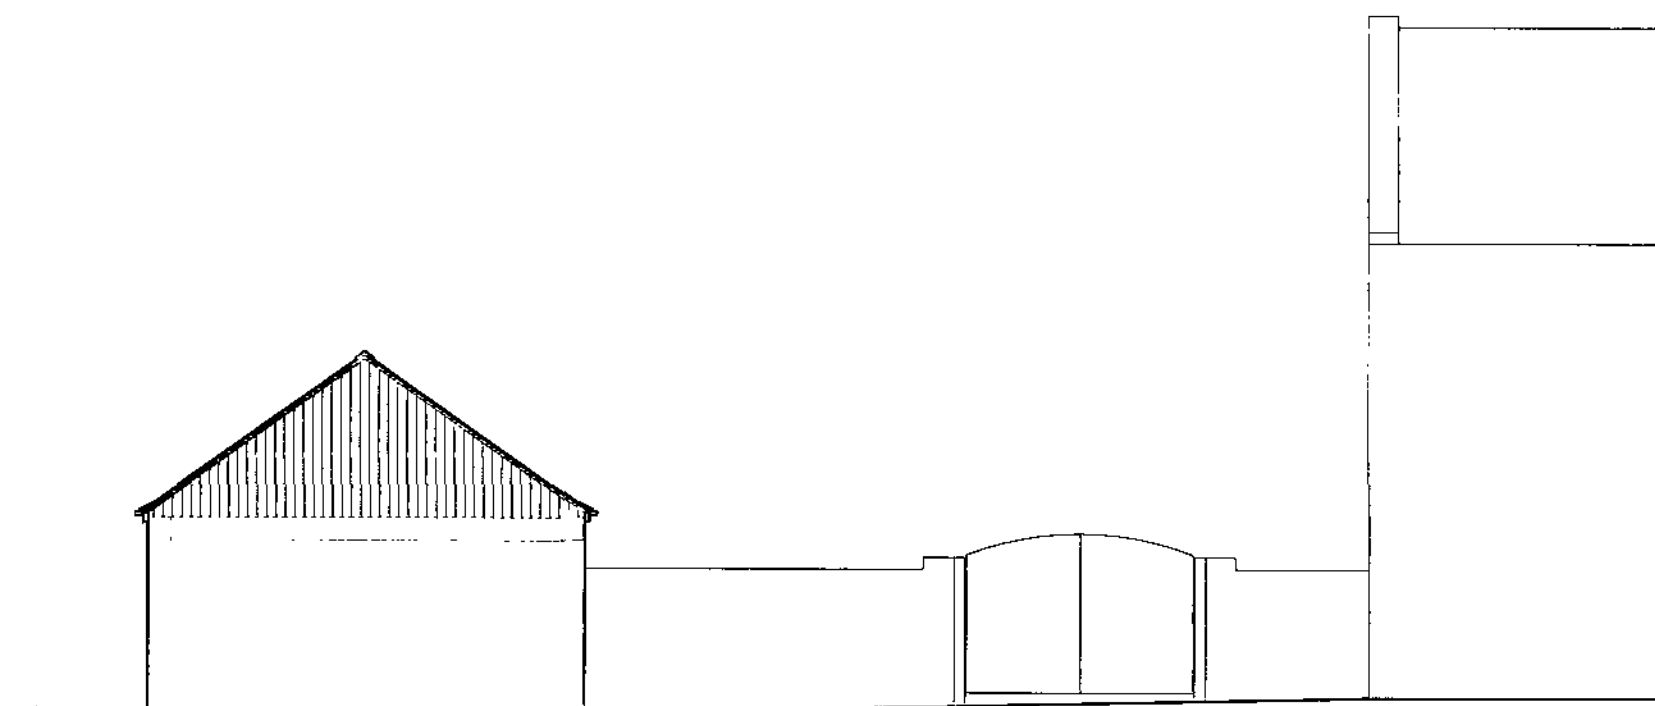


West Elevation

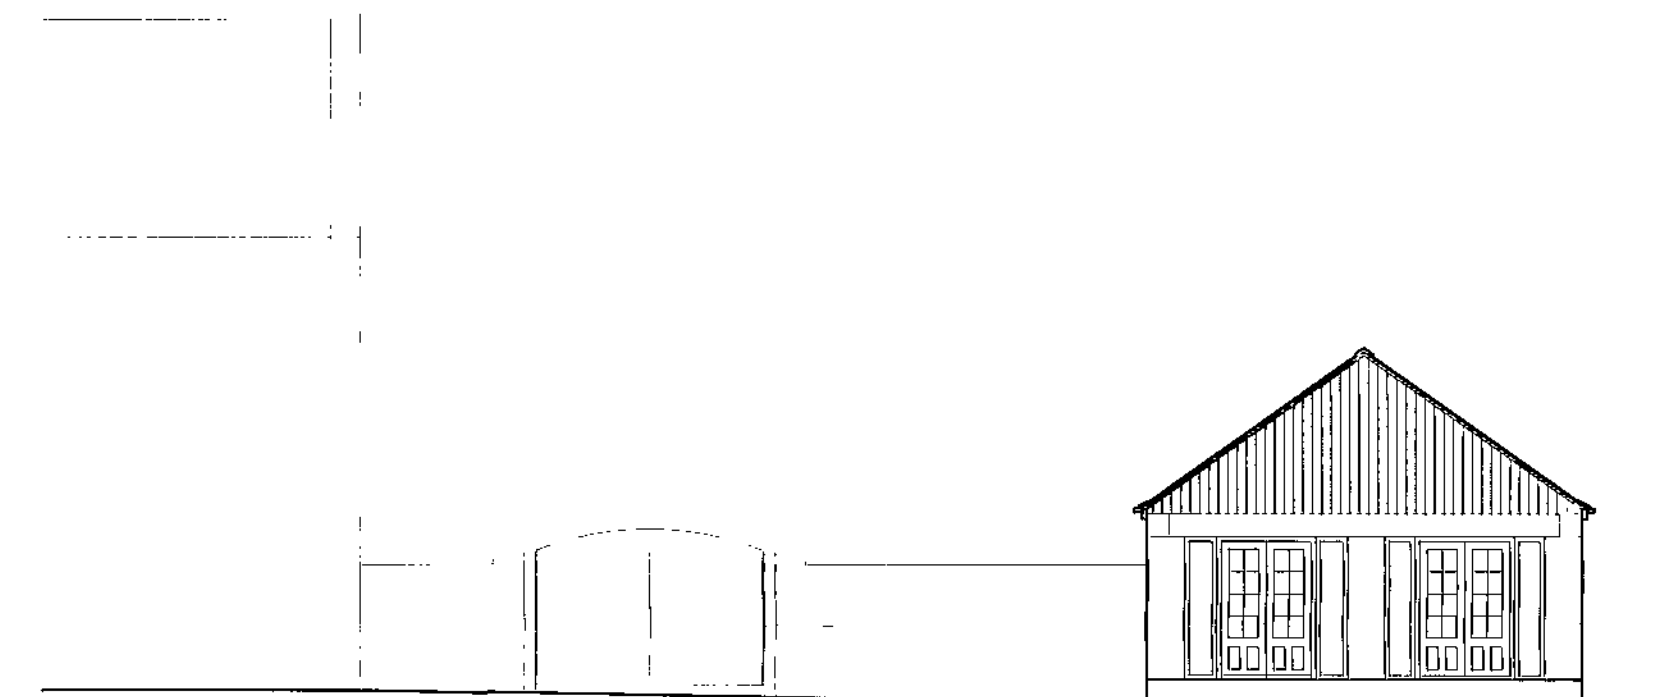


East Elevation

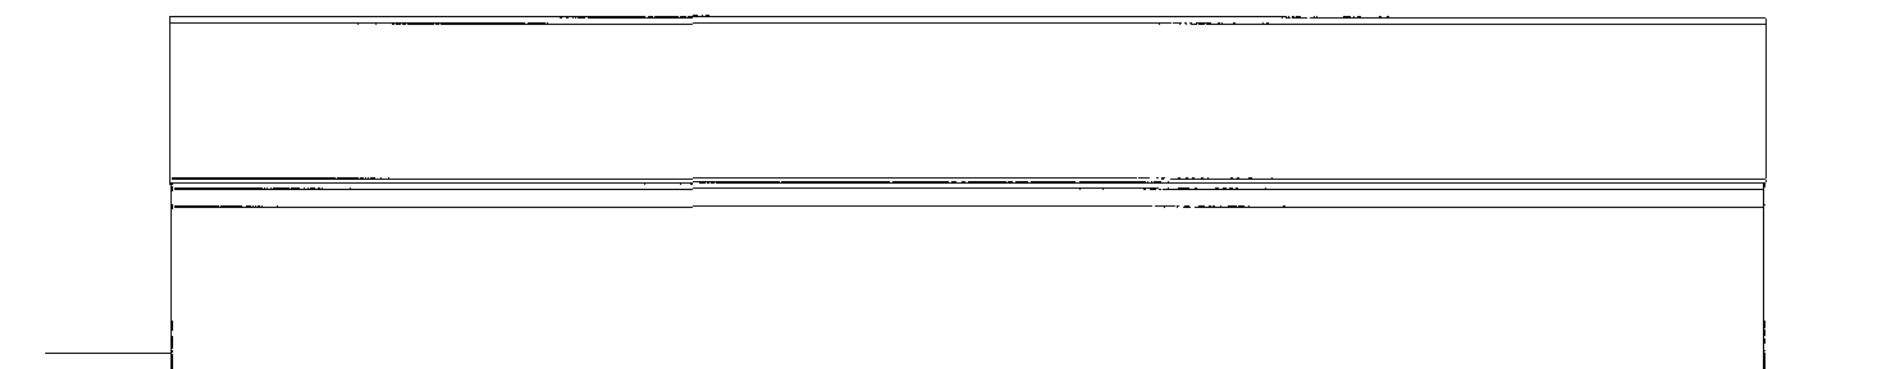

North Elevation

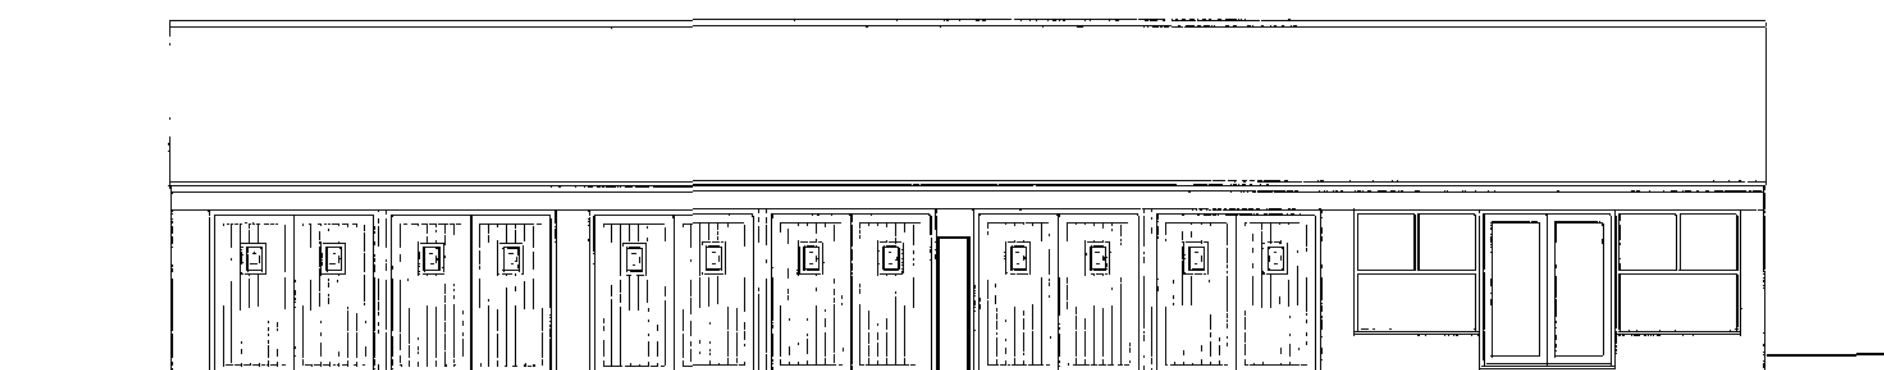

South Elevation

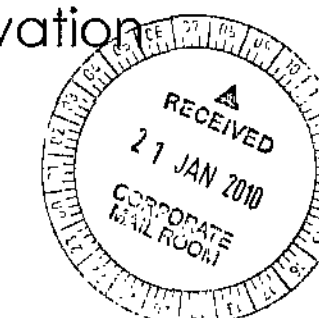

HOOLEY TRATT
PARTNERSHIP
ARCHITECTURAL SERVICES

31 Sunningdale Mount
Sheffield S11 9HA
Tel. 0845 4800018
Mob. 07963 449844

Extension to Garage The Granary, Caulk Lane, Swaithe		
Existing Plans and Elevations		
Scale: 1:100 & A2	Date: Jan 2010	235/01