



PLANS DRAWN BY
MARK BERRY
TEL: 01977 643922
ARCHITECTURAL SERVICES


PROPOSED DWELLING ON LAND at
NORTH WEST SIDE of COMMON ROAD, BRIERLEY
for Mr. P. SMITH. Scale ~ 1:100

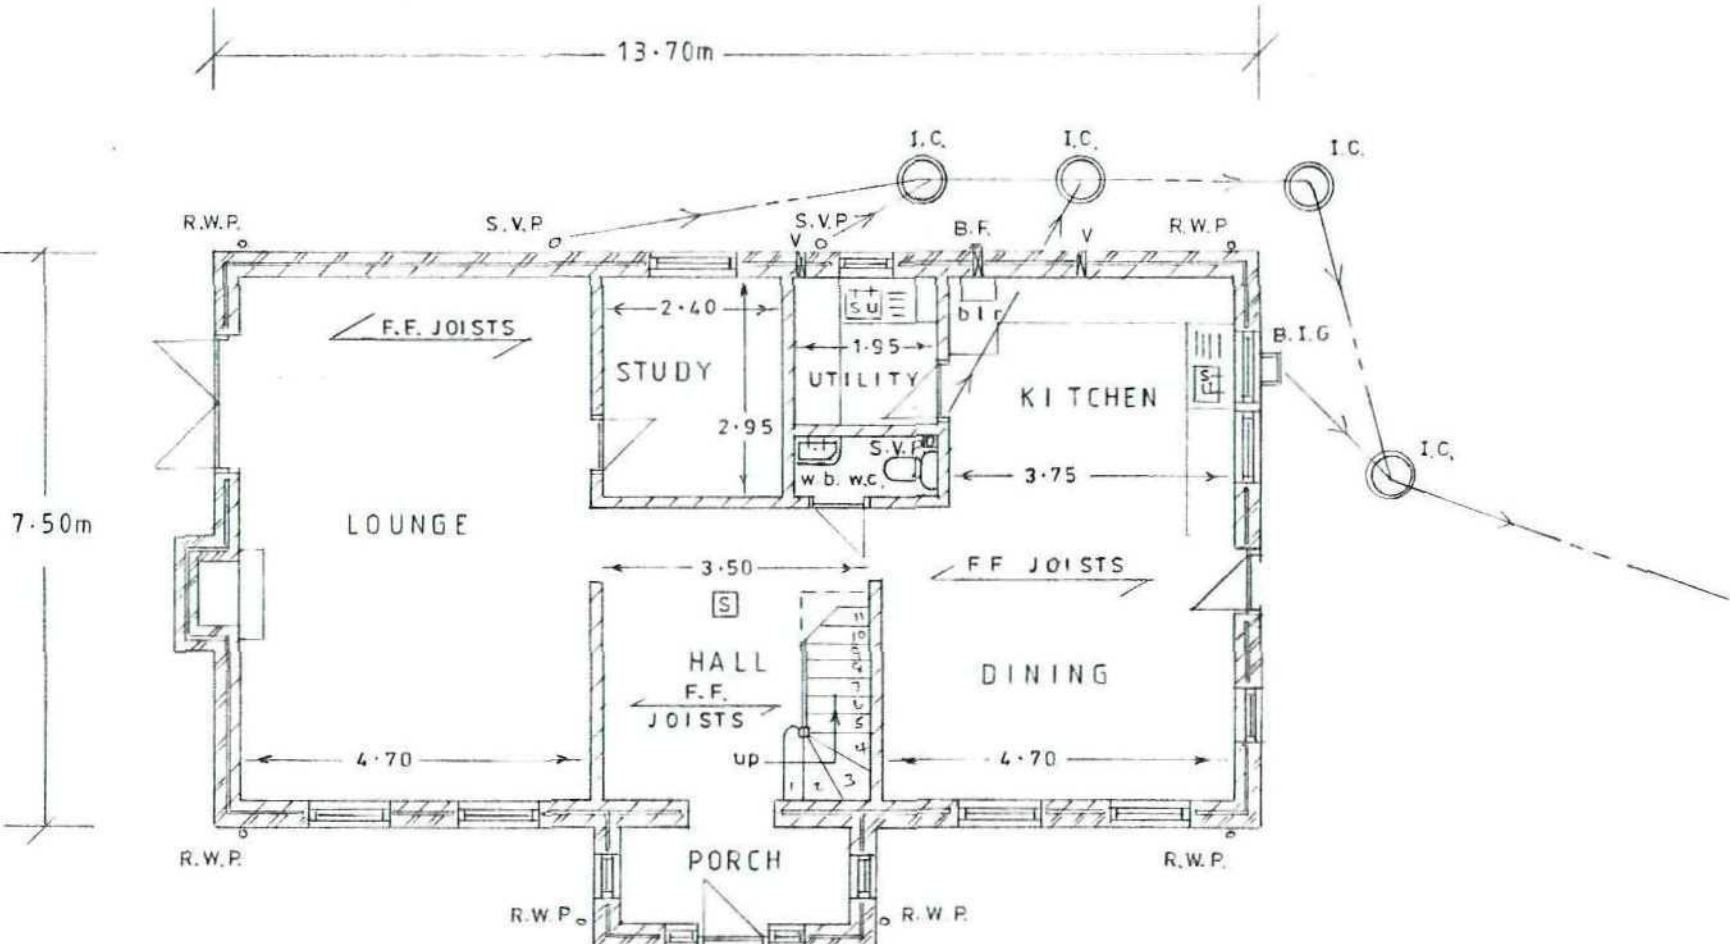


GROUND FLOOR PLAN

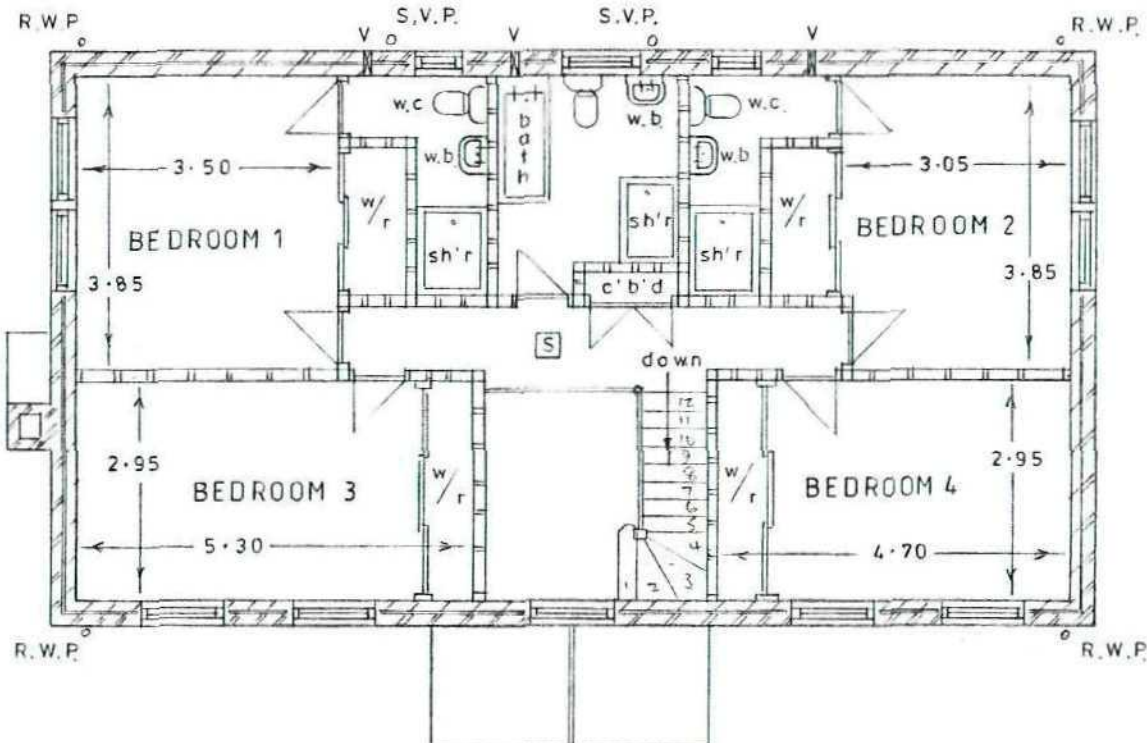

FIRST FLOOR PLAN

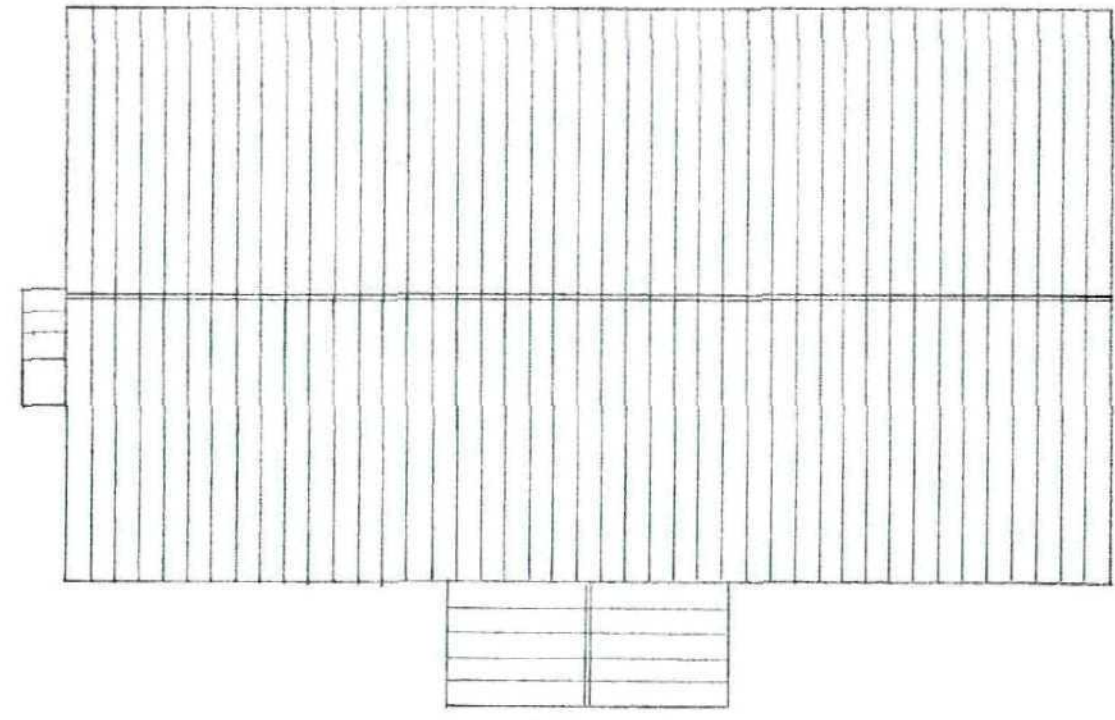

ROOF PLAN

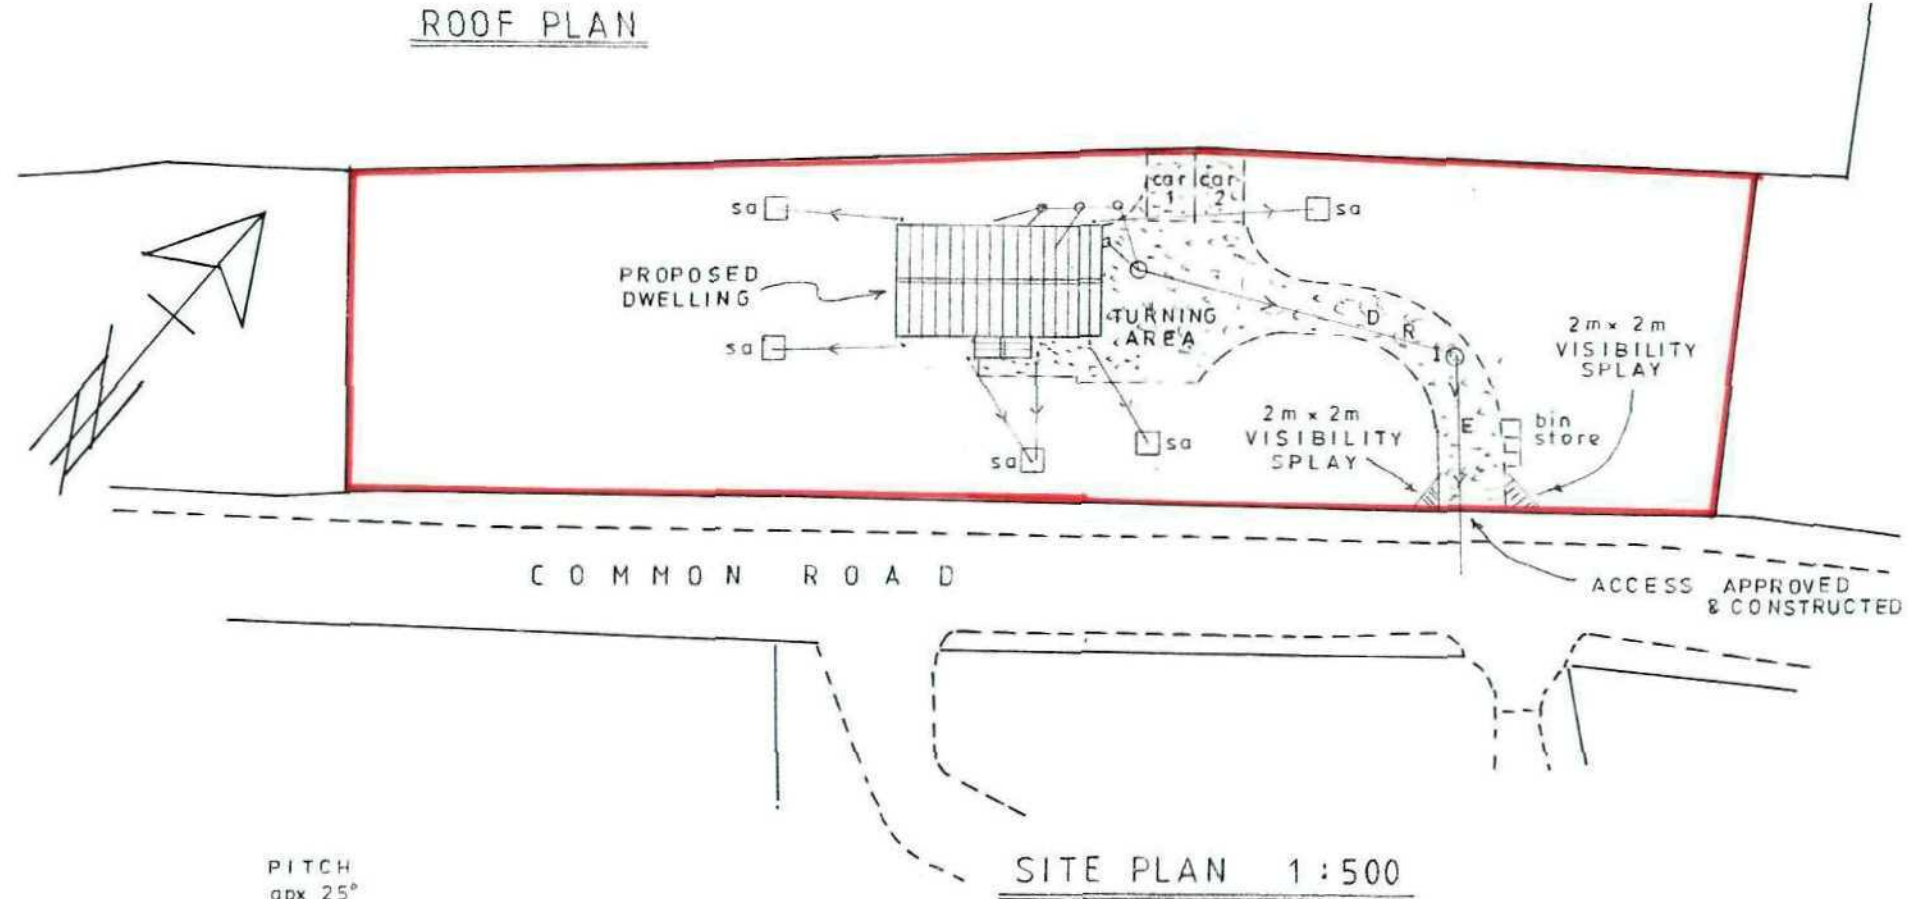


SITE PLAN 1:500




FRONT ELEVATION
SOUTH-EAST




SIDE ELEVATION
NORTH-EAST

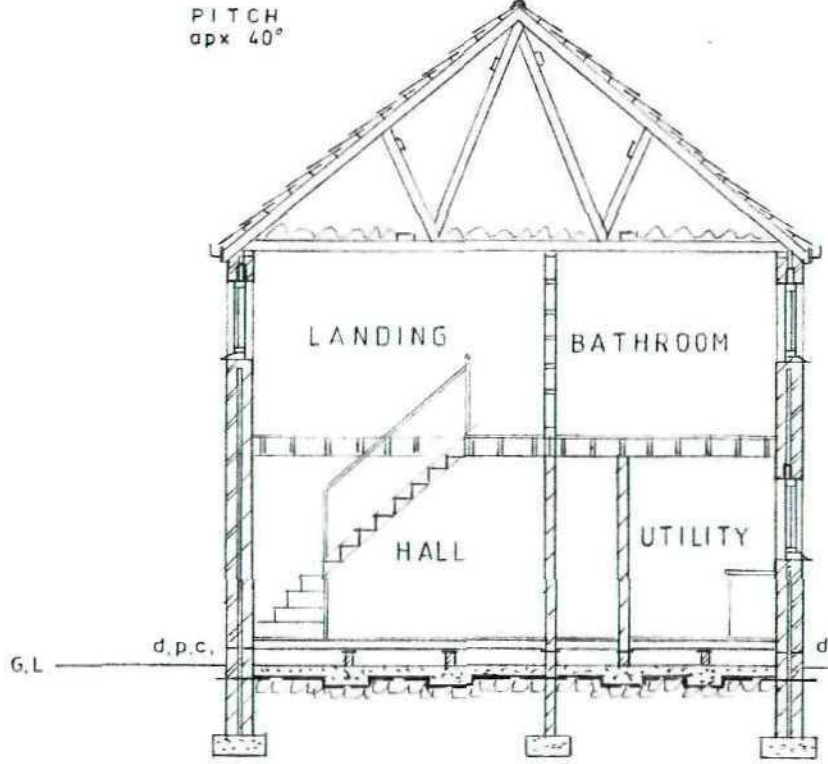

SECTION

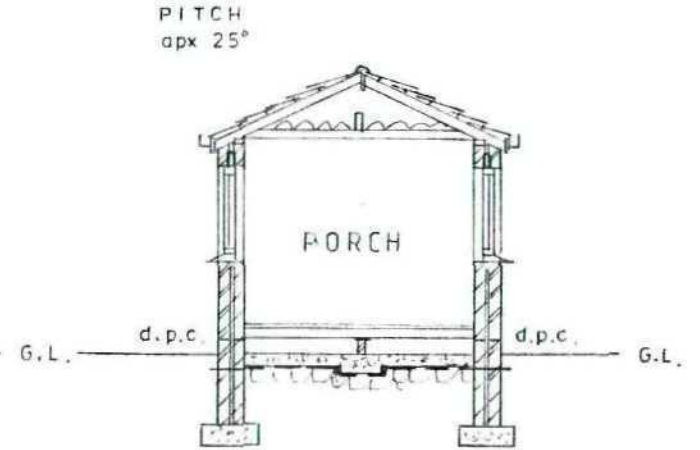


SECTION

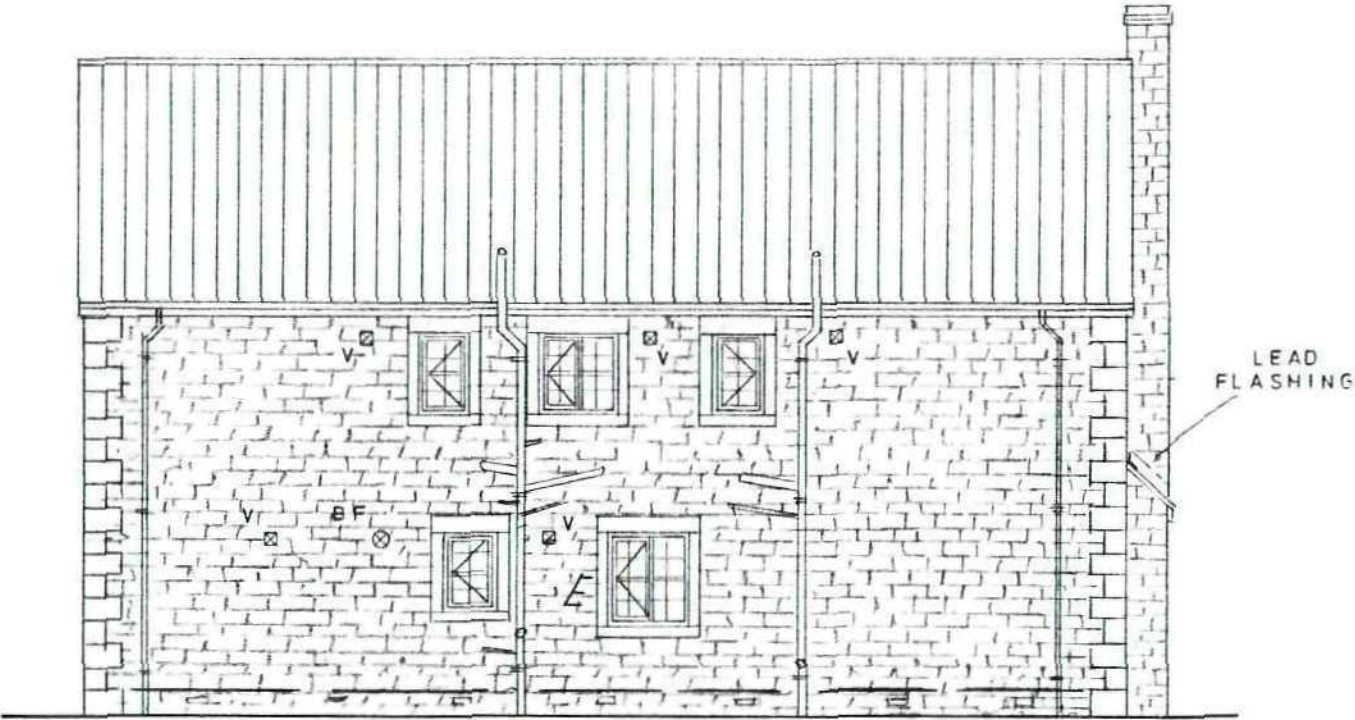


REAR ELEVATION
NORTH-WEST



SIDE ELEVATION
SOUTH-WEST

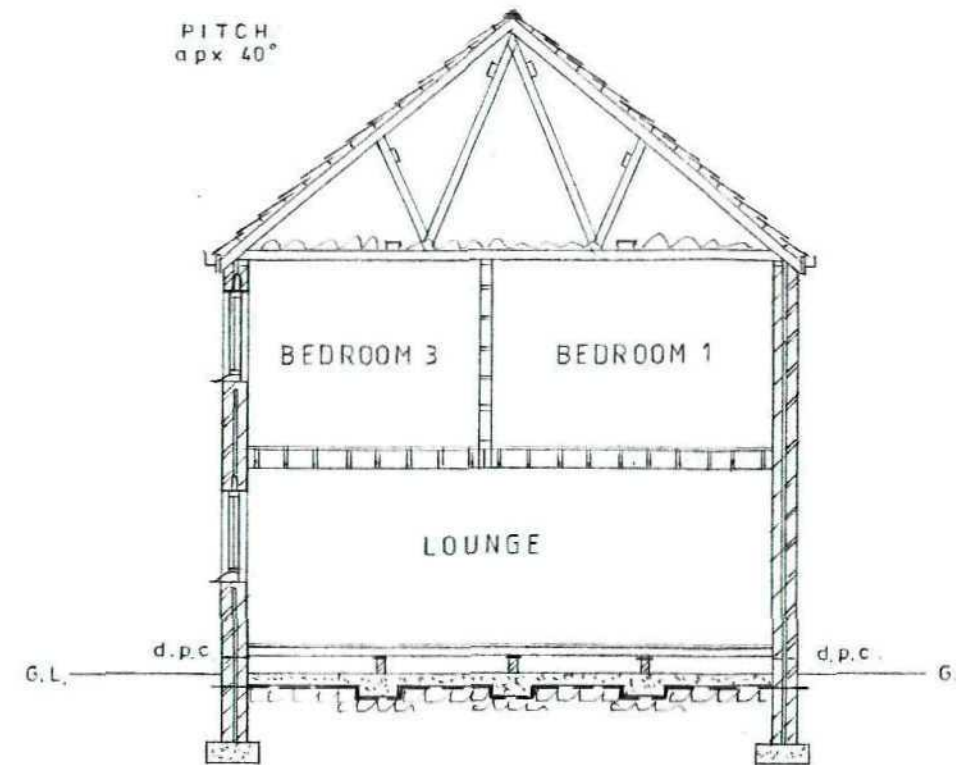

SECTION

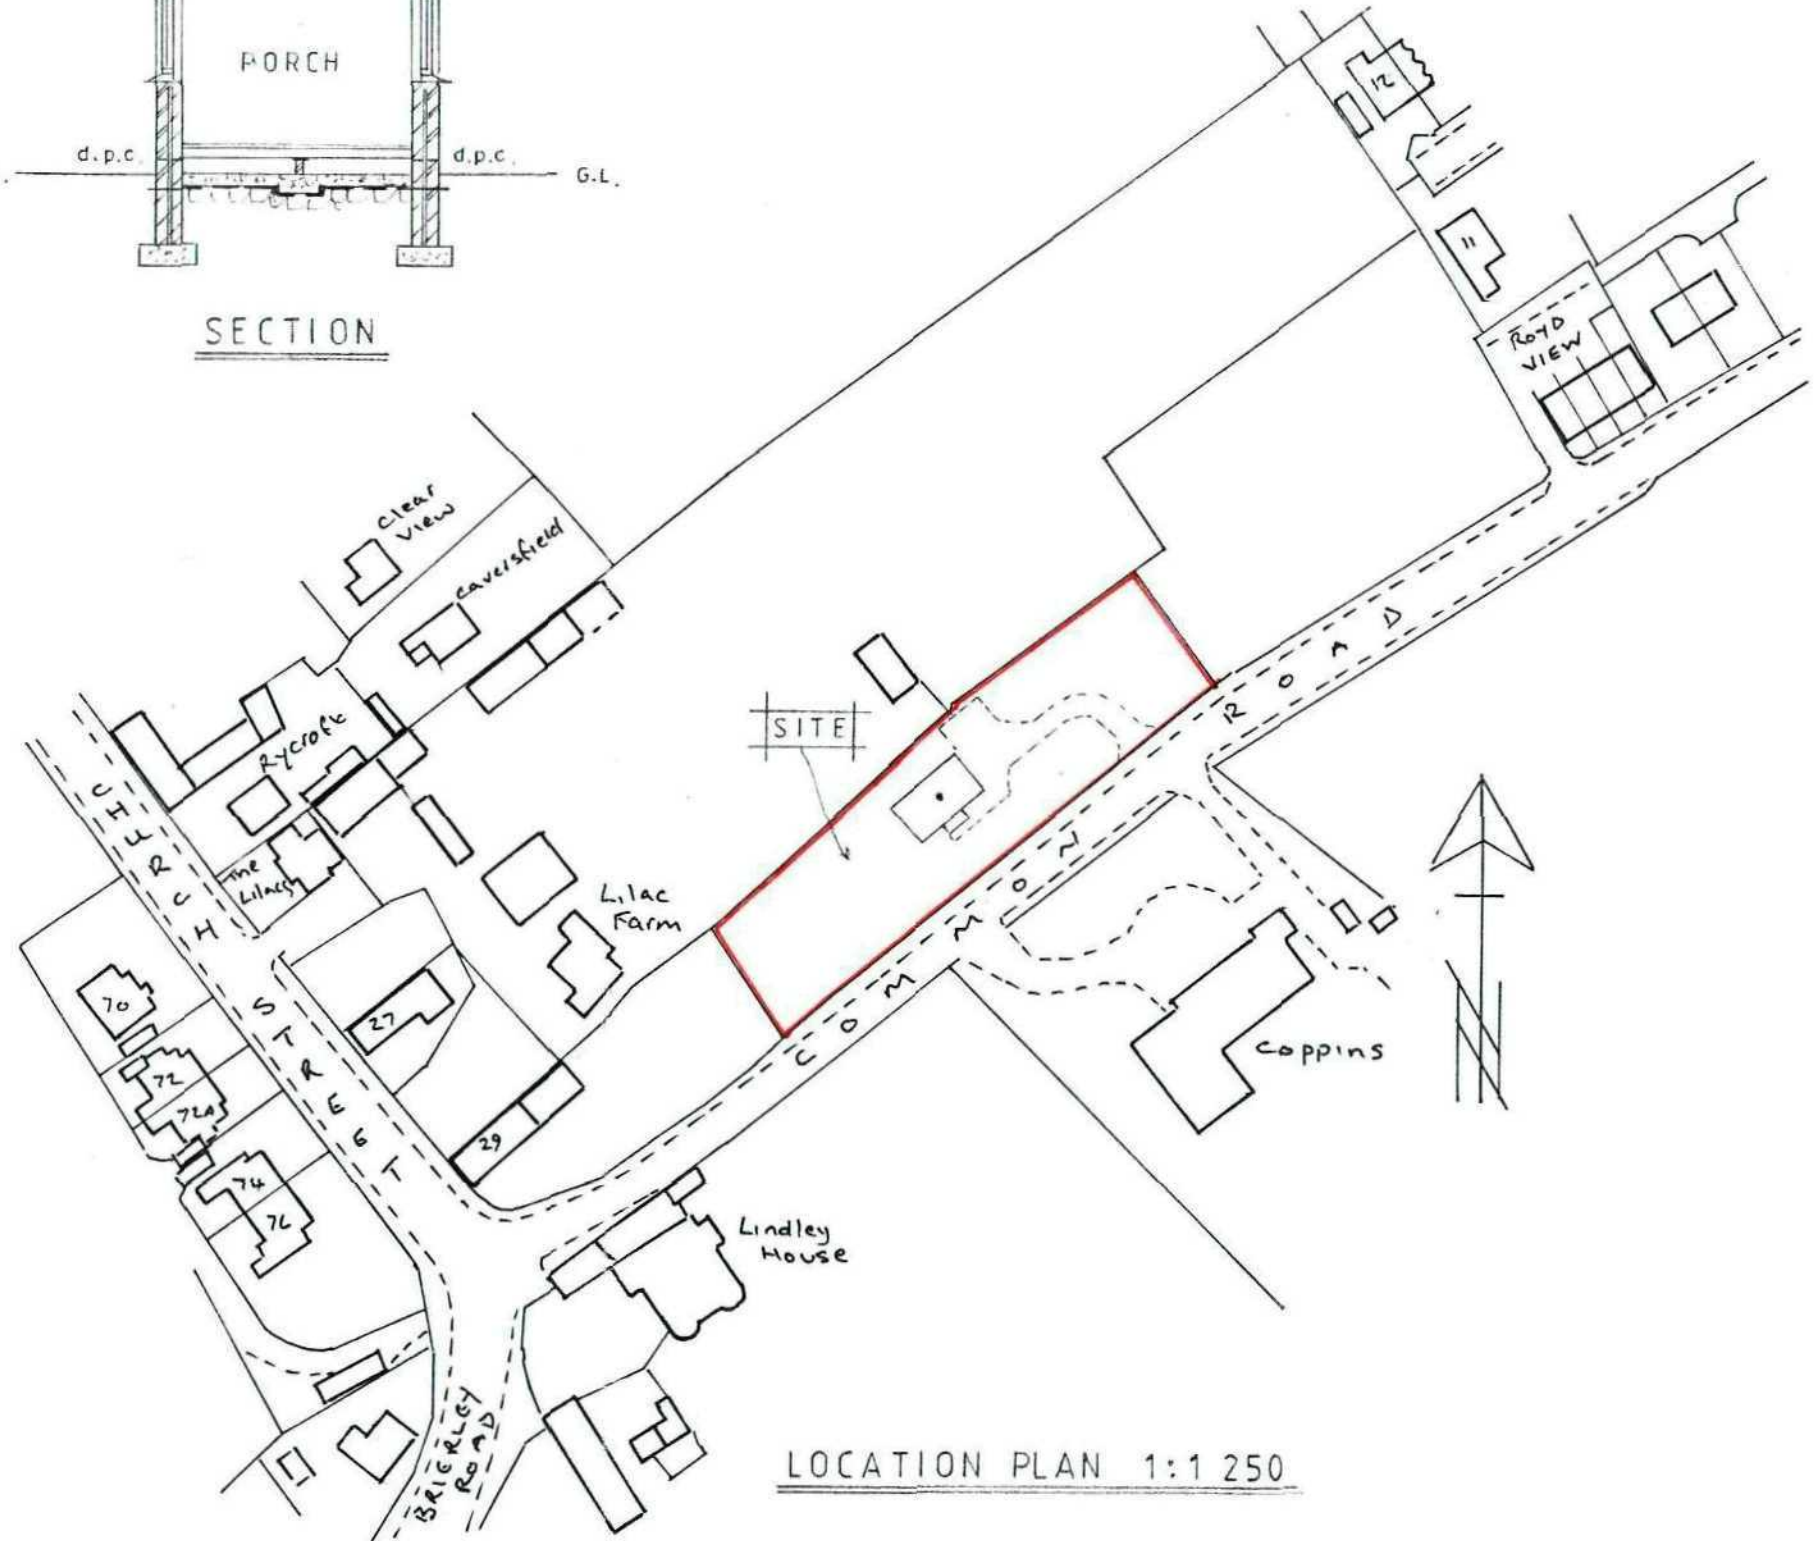

LOCATION PLAN 1:1250