



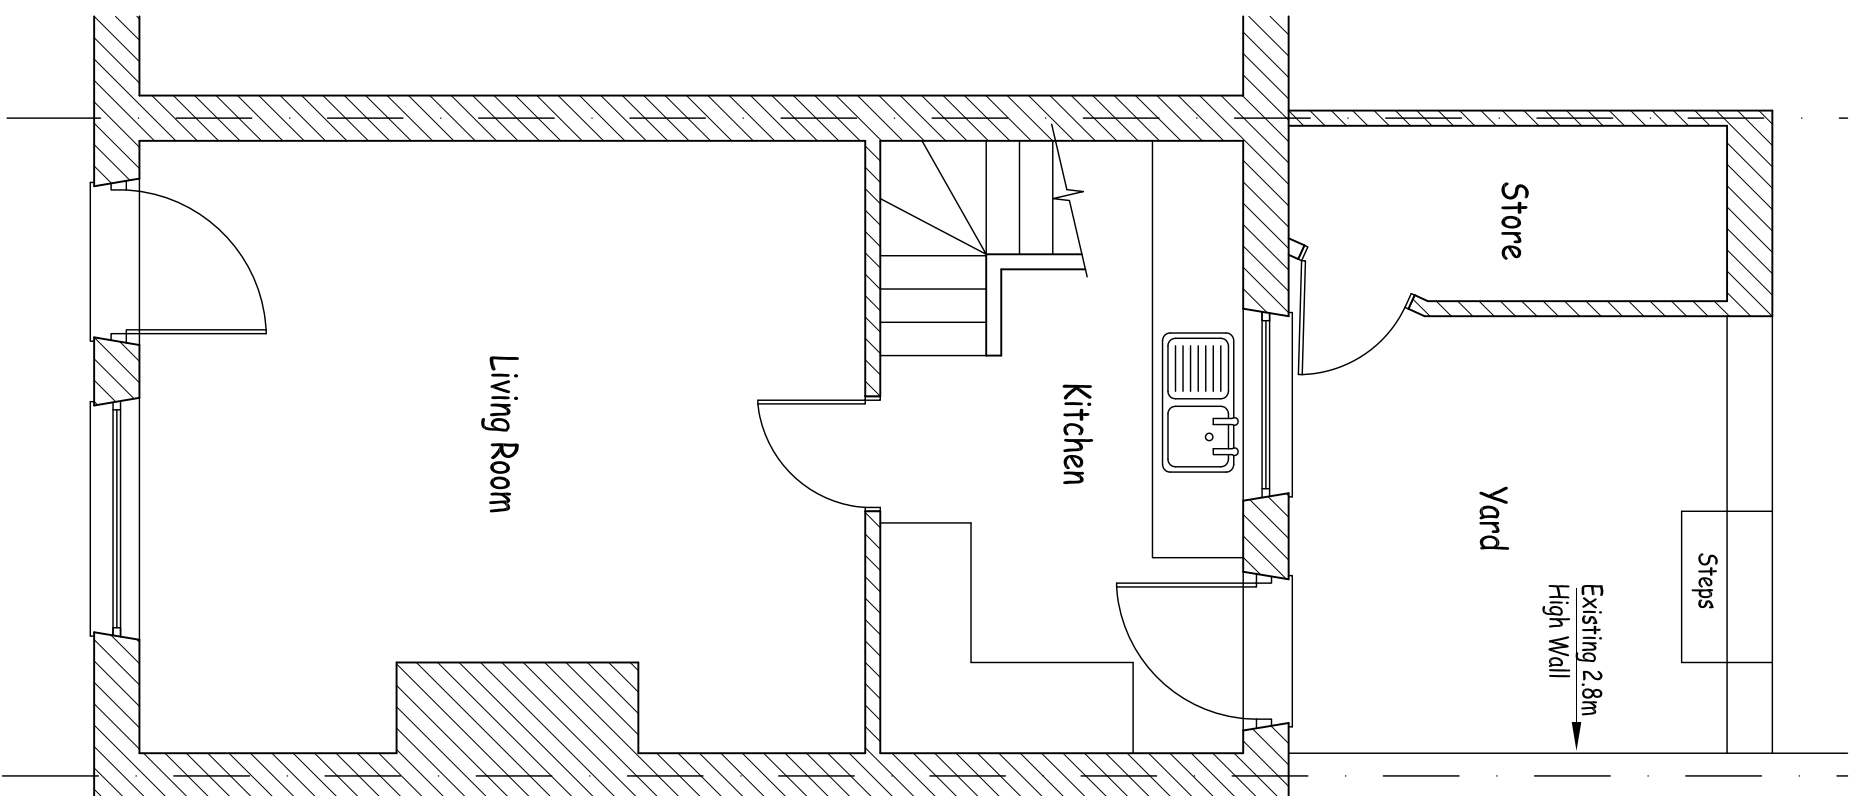


Existing Ground Floor Plan

Scale 1:50

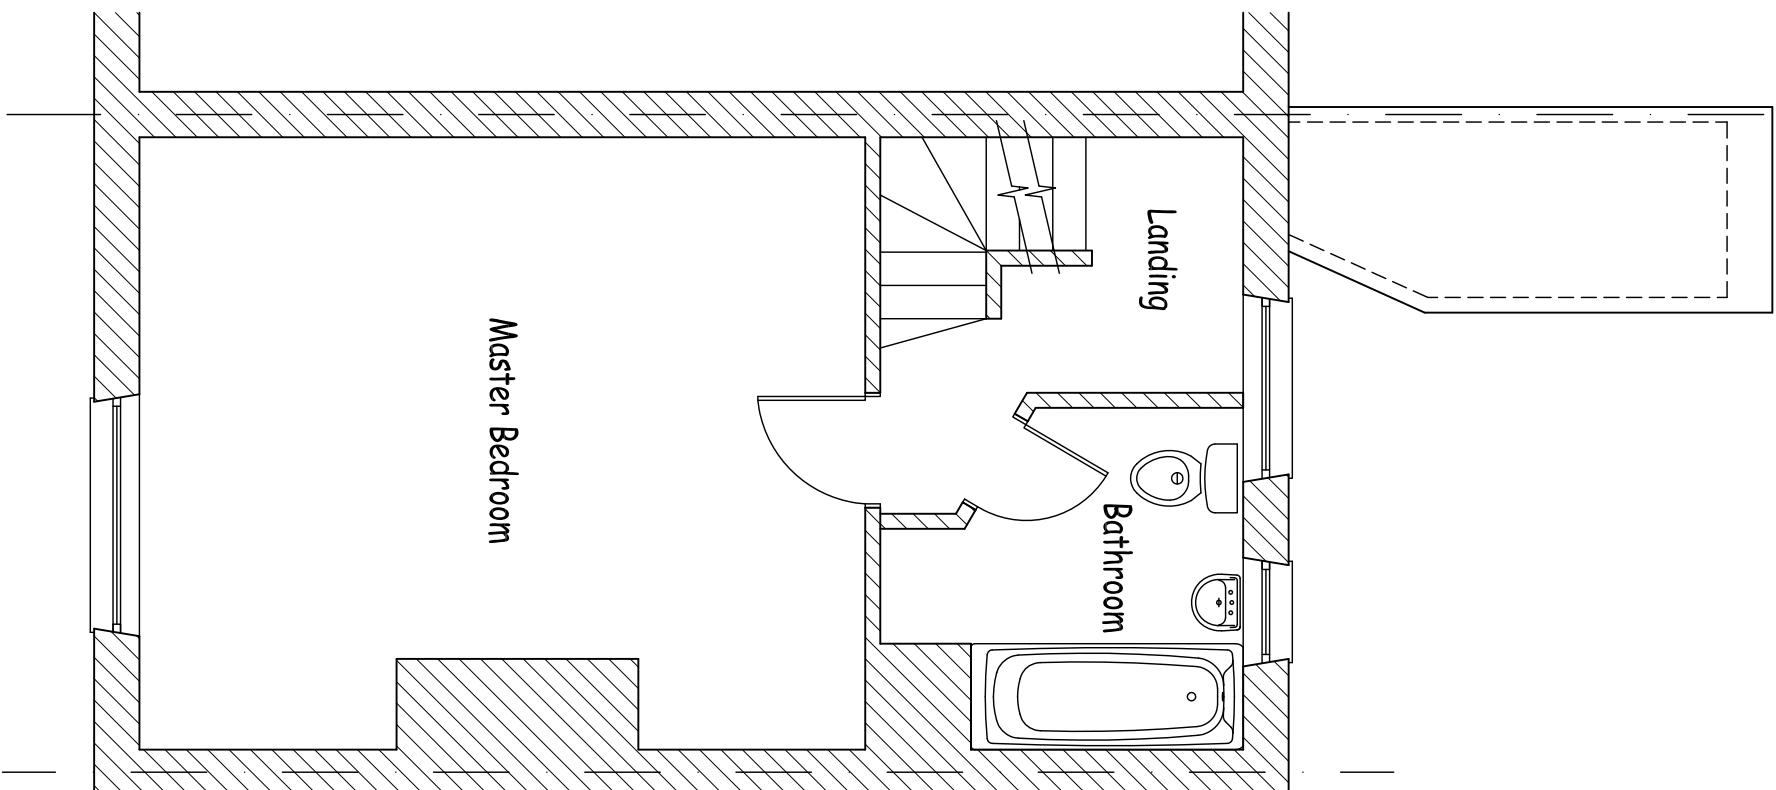


Existing First Floor Plan

Scale 1:50

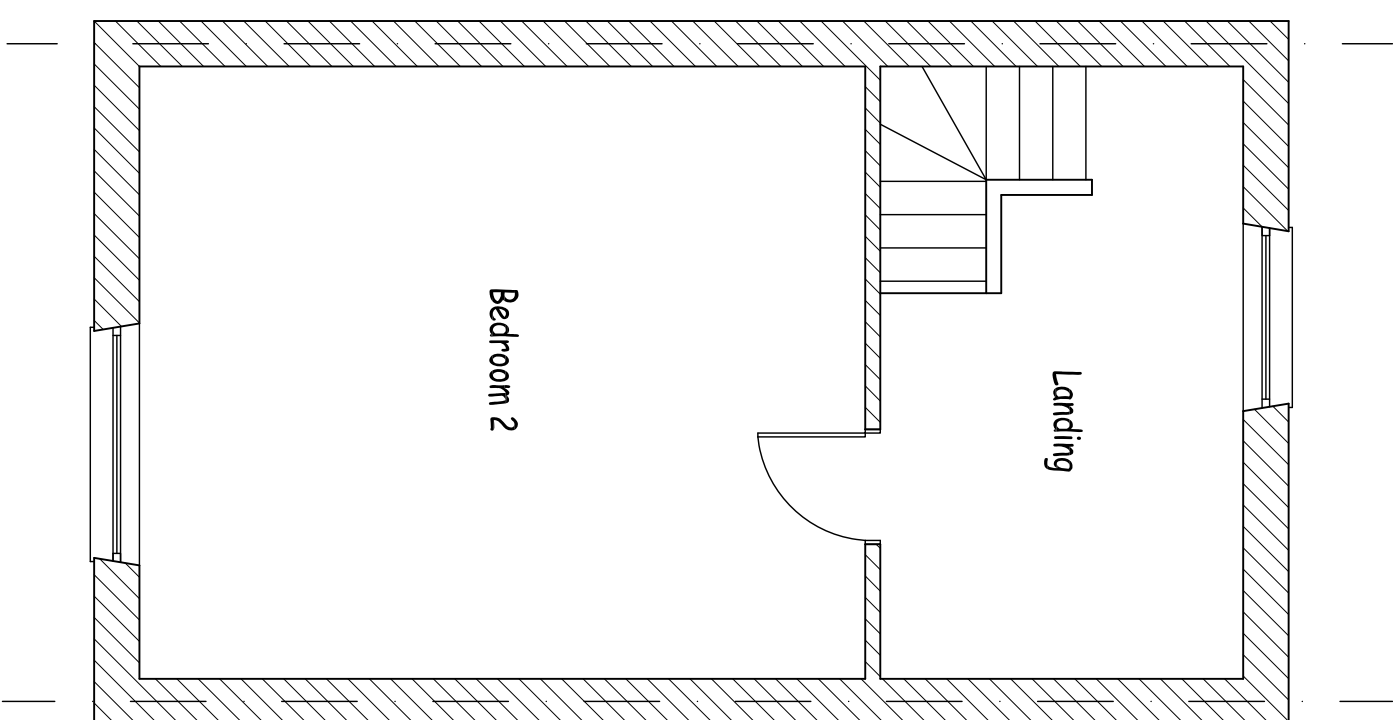


Existing Second Floor Plan

Scale 1:50

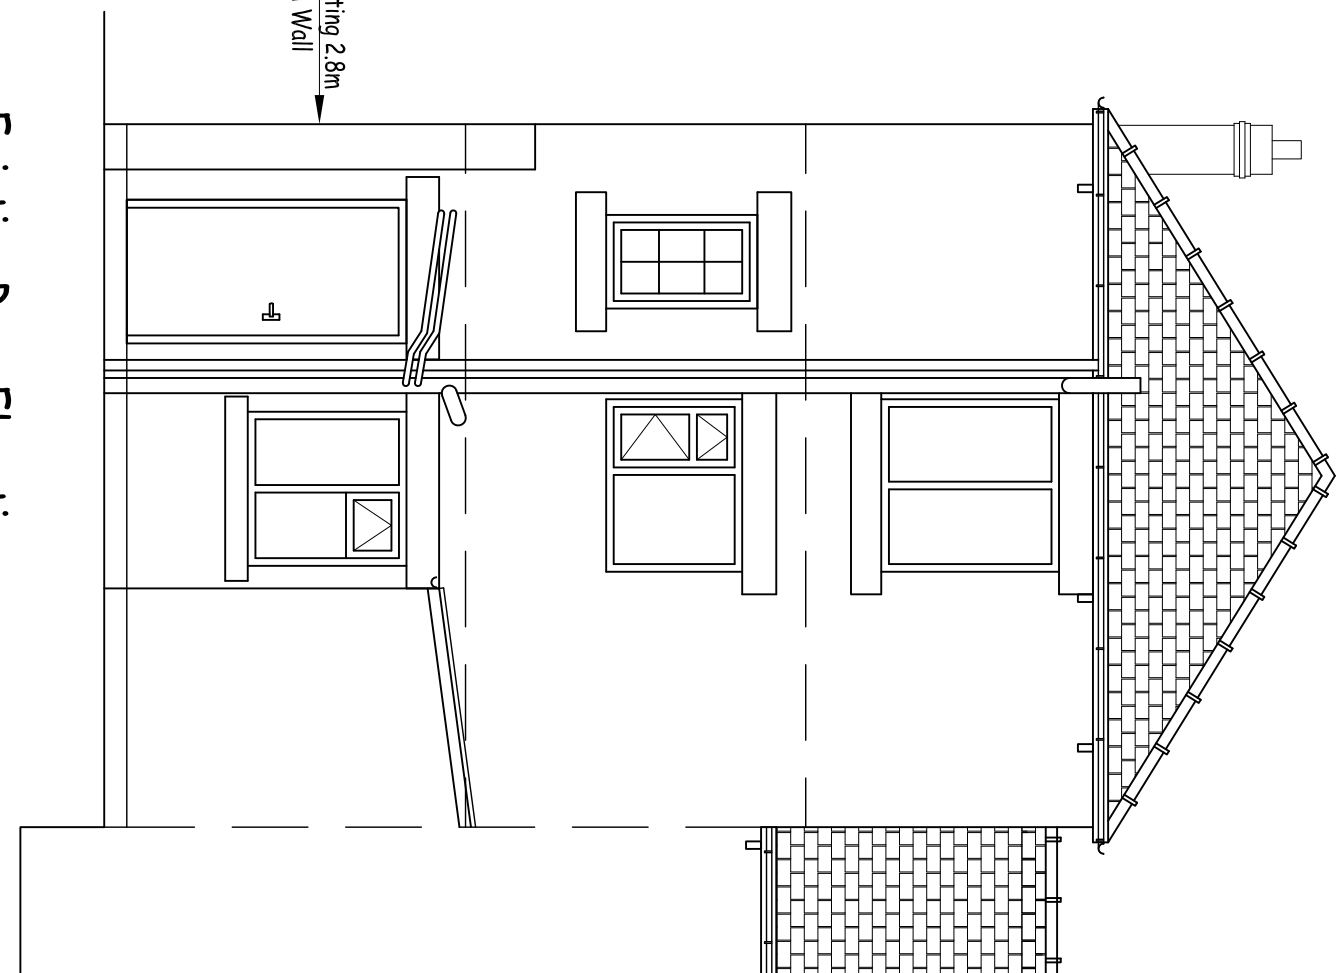


Existing Rear Elevation

Scale 1:50

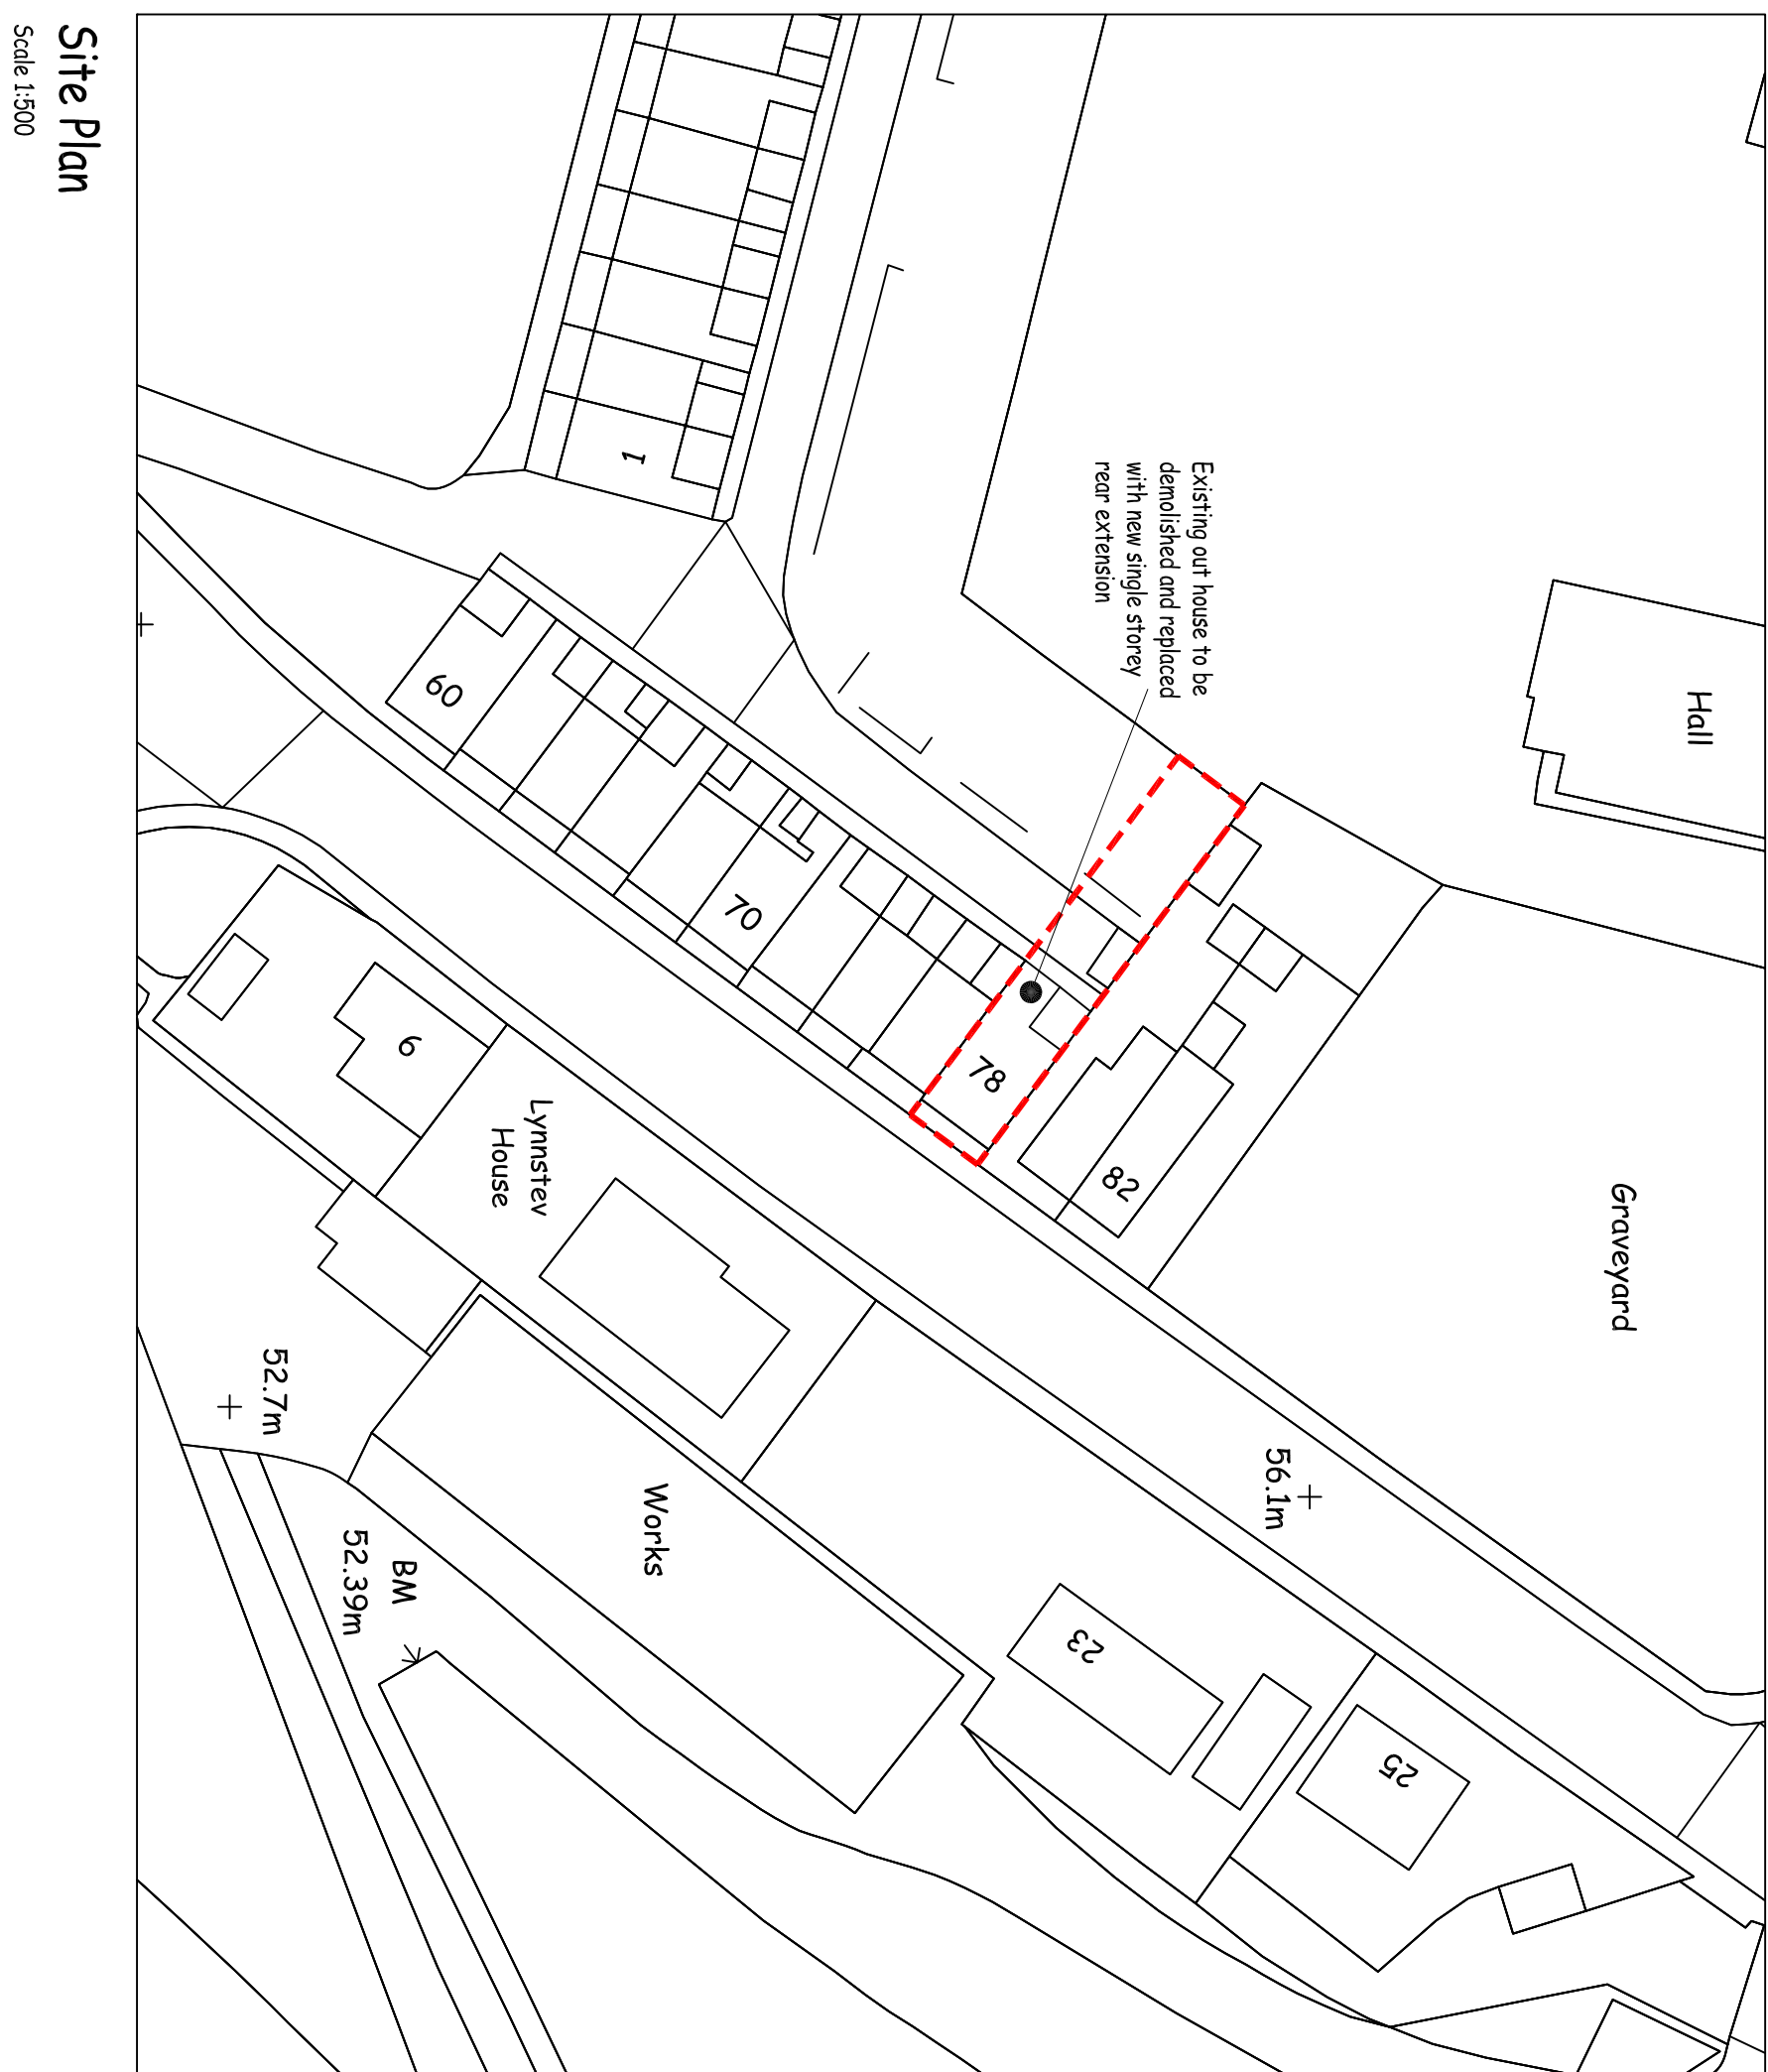


Site Plan

Scale 1:500

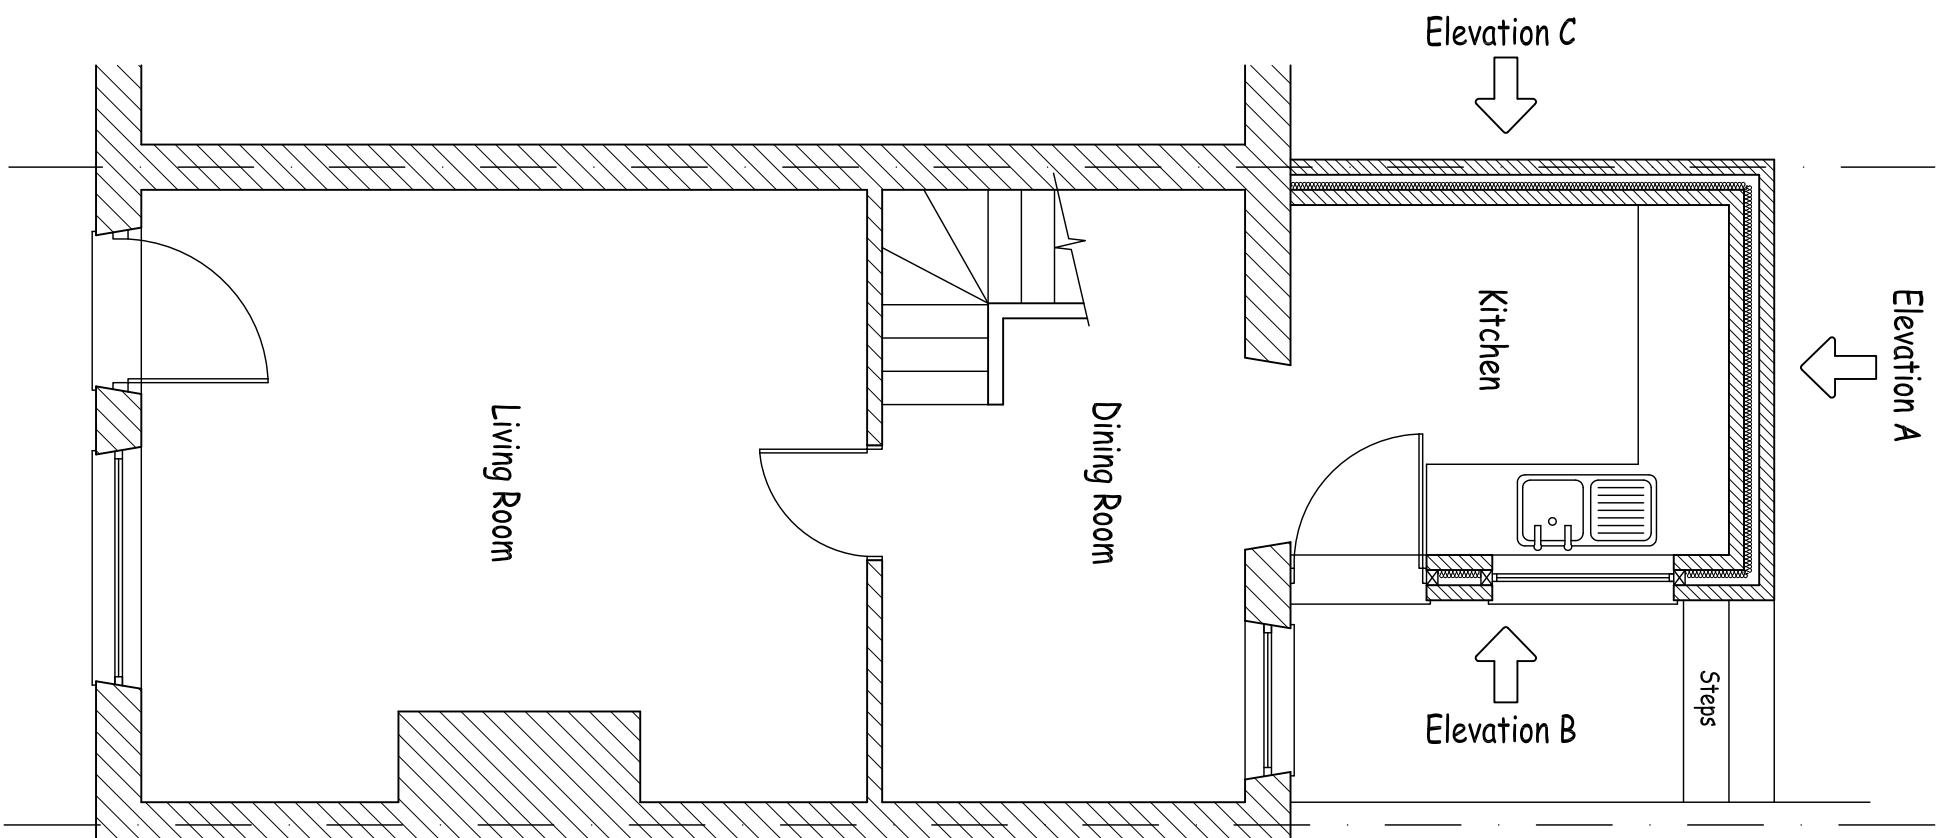


Proposed Ground Floor Plan

Scale 1:50

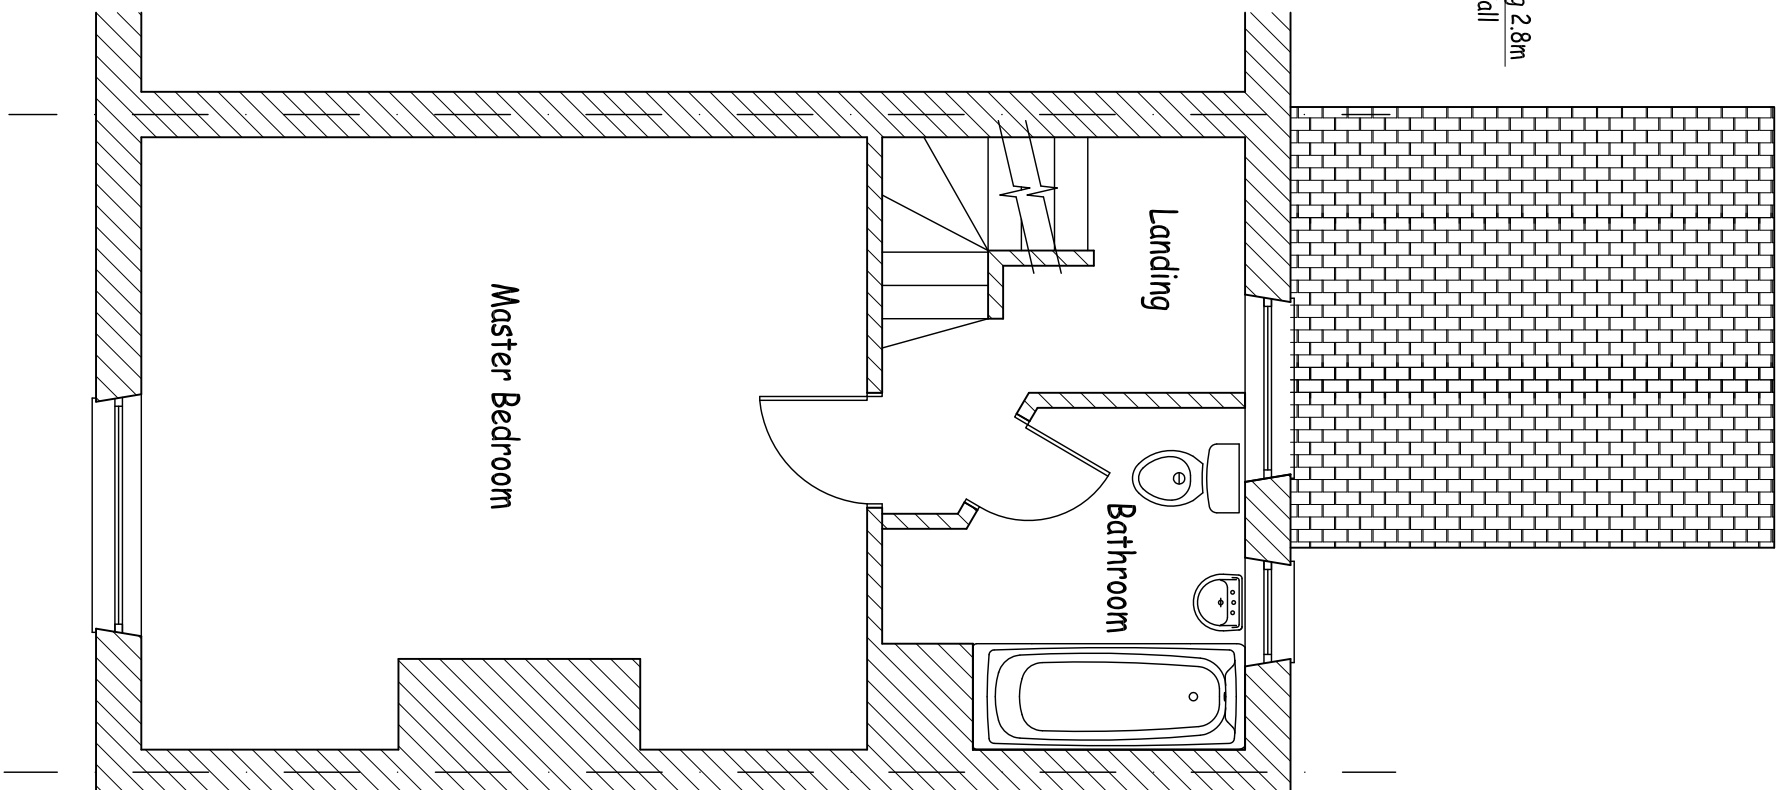


Proposed First Floor Plan

Scale 1:50

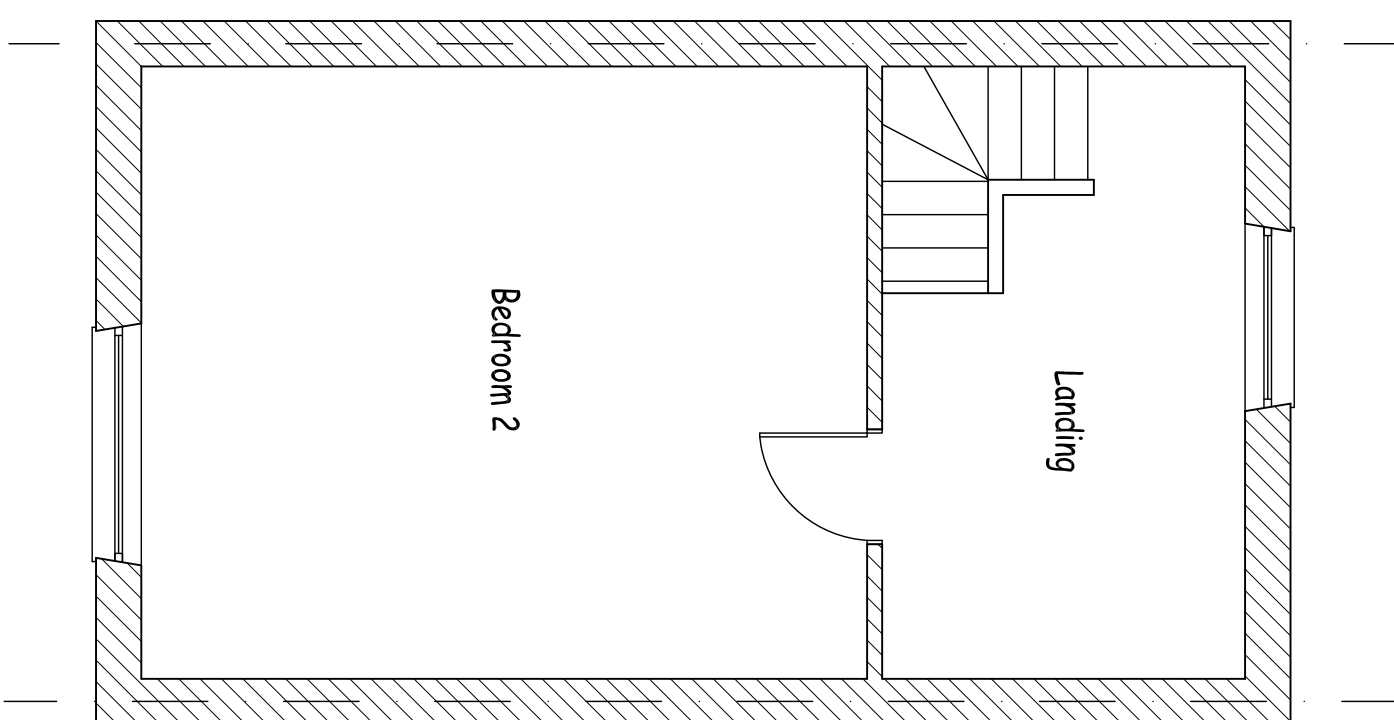


Proposed Second Floor Plan

Scale 1:50

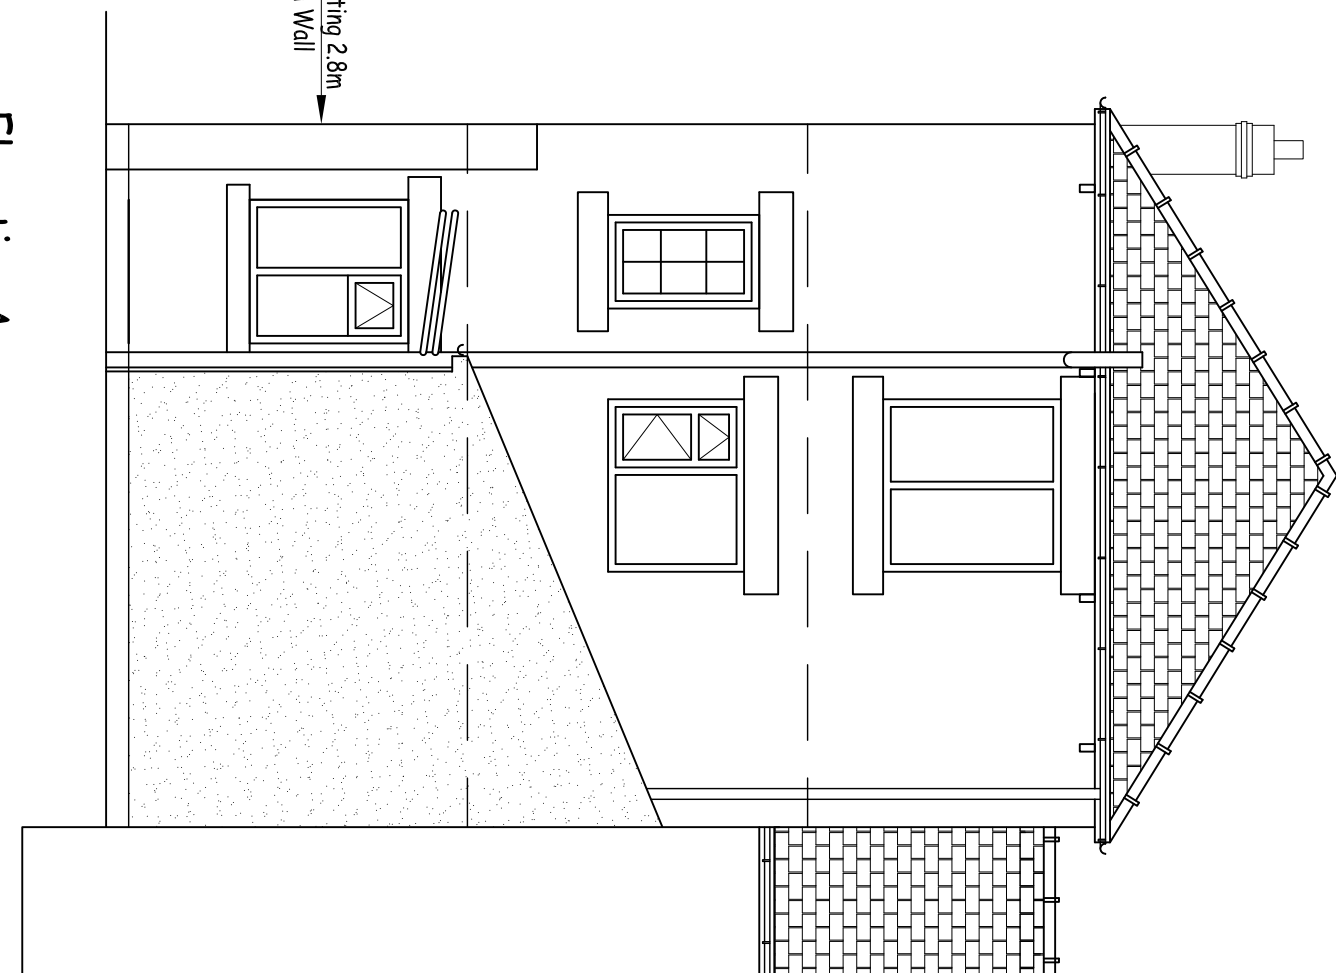


Elevation A

Scale 1:50

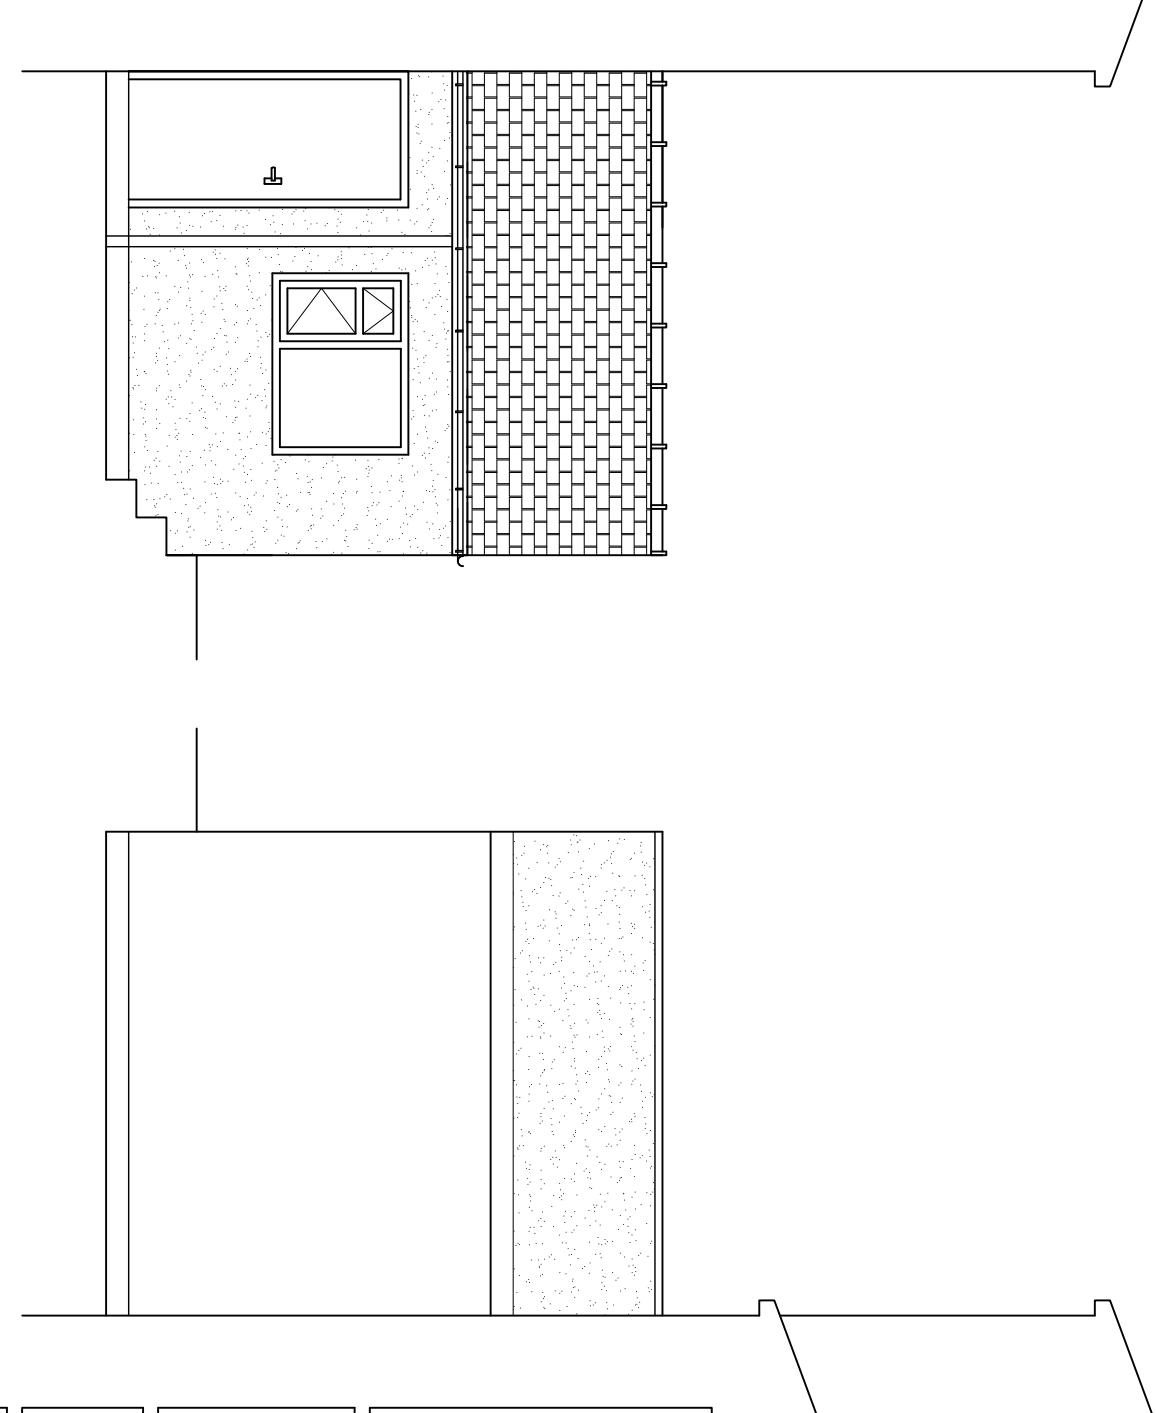

Elevation B

Scale 1:50

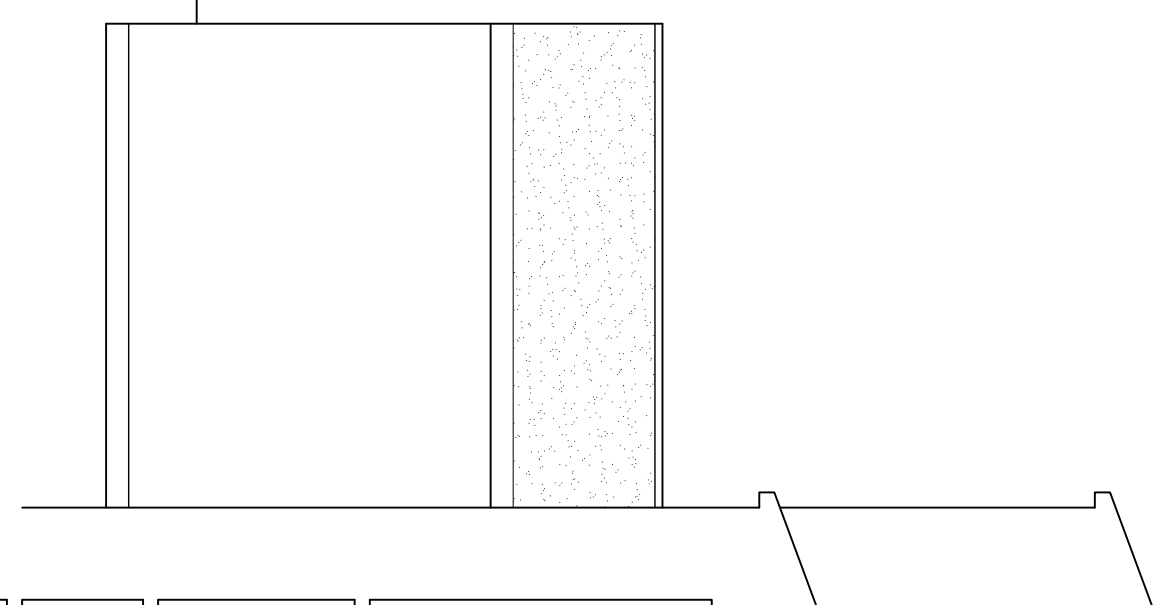

Elevation C

Scale 1:50

Existing windows to be replaced with similar wood frame windows, to be approved by conservation officer Tony Wiles at BMBC

Extension to be rendered to match existing render on side on property, to be approved by conservation officer Tony Wiles at BMBC

All roof tiles / rainwater goods and windows to match existing.

E2A Ltd
51 Birchlin Bank
Elsacar
Barnsley
South Yorkshire
S74 8JP
Tel/Fax: 01226 744252
Mobile: 07808 164975
Email: enquiries@E2A-buildingdesigners.co.uk
Web: www.E2A-buildingdesigners.co.uk



Proposed Rear Extension
78 Wath Road
Elsacar, Barnsley

CLIENT:
Mrs Meadows

TITLE:
Planning Application

SCALE: 1:50, 1:500
DATE: Oct-08
DRAWN BY: CV
CHECKED BY: JMS
DRAWING NO.: F-02
REV: 1