


CONC POSTS

125X25MM DARK STAINED TIMBER FENCING AND RAILS

CONC GRAVEL BOARDS

SCREEN FENCE

SCALE 1:50

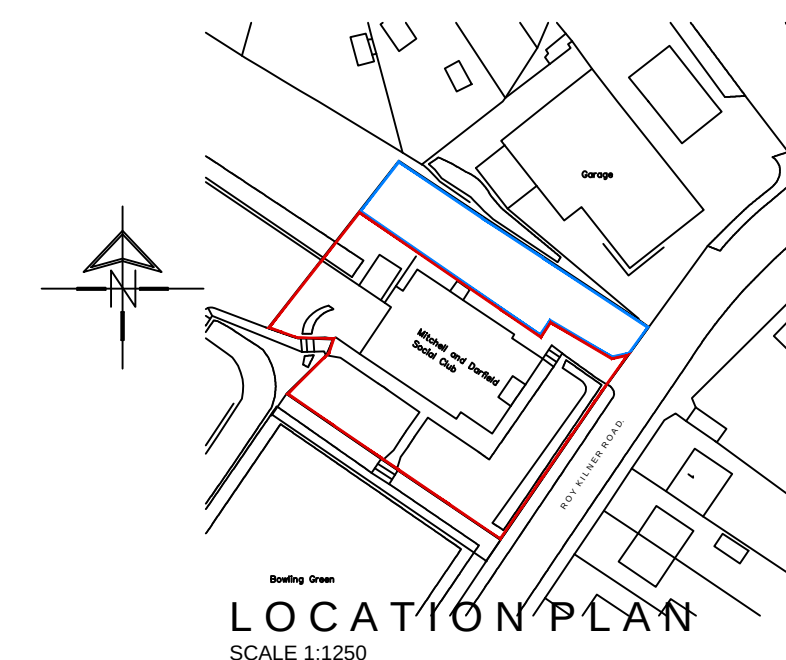

 White Agus PARTNERSHIP			8 MORSTON BUSINESS PARK, WHALEY ROAD, BARUGH GREEN, BARNSELEY, S75 1HQ			Phone: 01226 206482 Fax: 01226 283030 Email: info@whiteaguspартnership.co.uk Web: www.whiteaguspартnership.co.uk		
ARCHITECTURAL SERVICES AND SURVEYORS								
Project. RESIDENTIAL DEVELOPMENT ROY KILNER ROAD WOMBWELL					Client. MASON HORNER LTD			
Drawing Title. SITE PLAN PHASE 1- PLOTS 1-3					Date. NOV 2014		Scale. 1:200 @ A2	
					Ref. 14-088		Dwg. No. 01	
Date	Suffix	Description			Date	Suffix	Description	