

Notes:

PLANNING DRAWINGS, NOT TO BE USED FOR BUILDING REGULATIONS OR CONSTRUCTION PURPOSES
COPYRIGHT OF THIS DRAWING BELONGS TO DESIGNSPACE ARCHITECTS, STRICTLY NO COPYING, HIRING OR
LENDING WITHOUT AUTHORISATION

Revision: --

Revision List:

0 5m


Project Name: Garden Cottage, Wortley

Drawing Title: Garage Elevations - Existing


Drawing Number: 1061/TP/006

Scale: 1:100@A3


Date: Sept 12

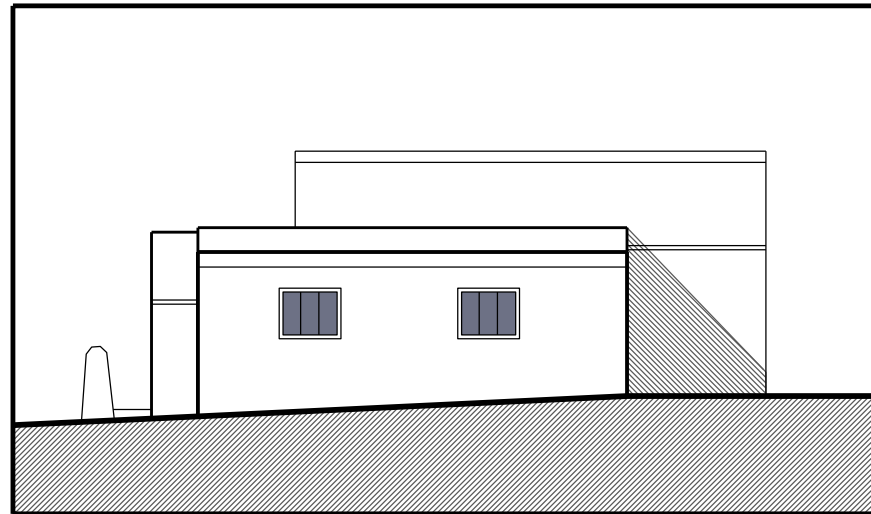


North Elevation Garages - Existing

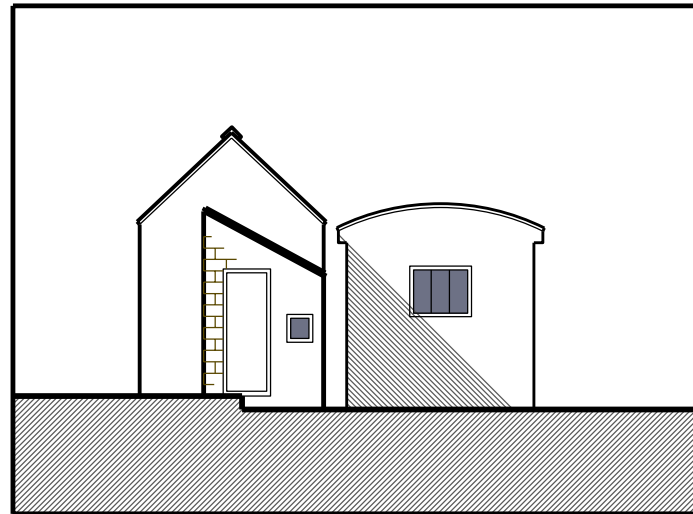

East Elevation Garages - Existing

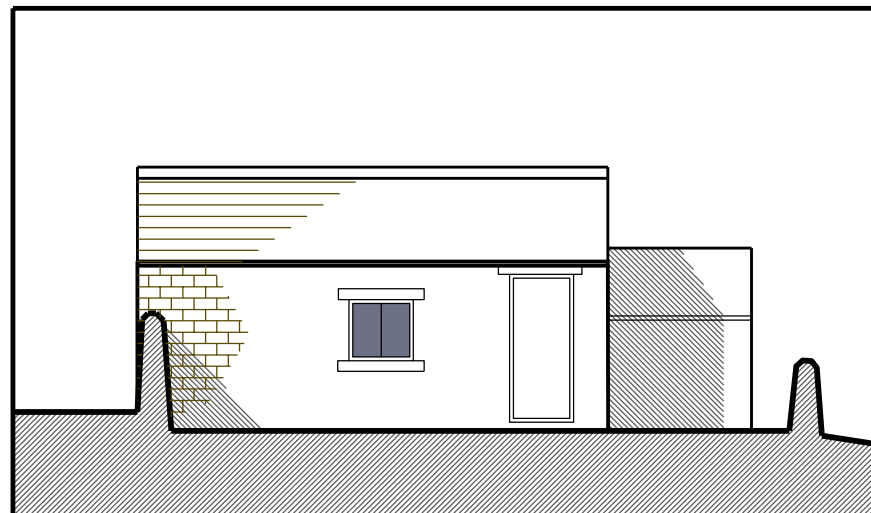

South Elevation Garages - Existing

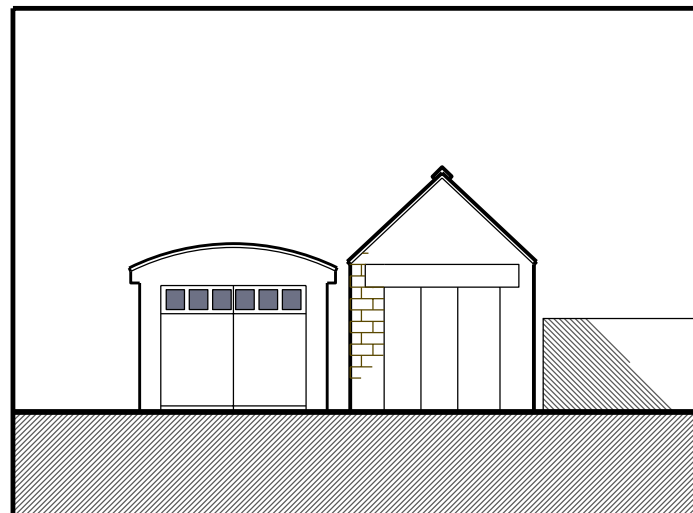

West Elevation Garages - Existing