



NOTE:
PLEASE DO NOT SCALE FROM THIS DRG.

NOTE:
CONTRACTOR TO VERIFY ALL SIZES
ON SITE BEFORE COMMENCEMENT


NOTE:
Materials to match existing.
These notes do not comprise a full specification.
They are for general guidance only and their primary
function is to assist local authority officers in
determining Building Regulation Compliance.
All dimensions must be checked on site prior
to works starting.
Do not scale.
All works must be carried out in accordance with
current Building Regulations, Codes of Practice
and Planning Officers requirements.
All materials must comply with current British
Standards in situations used.

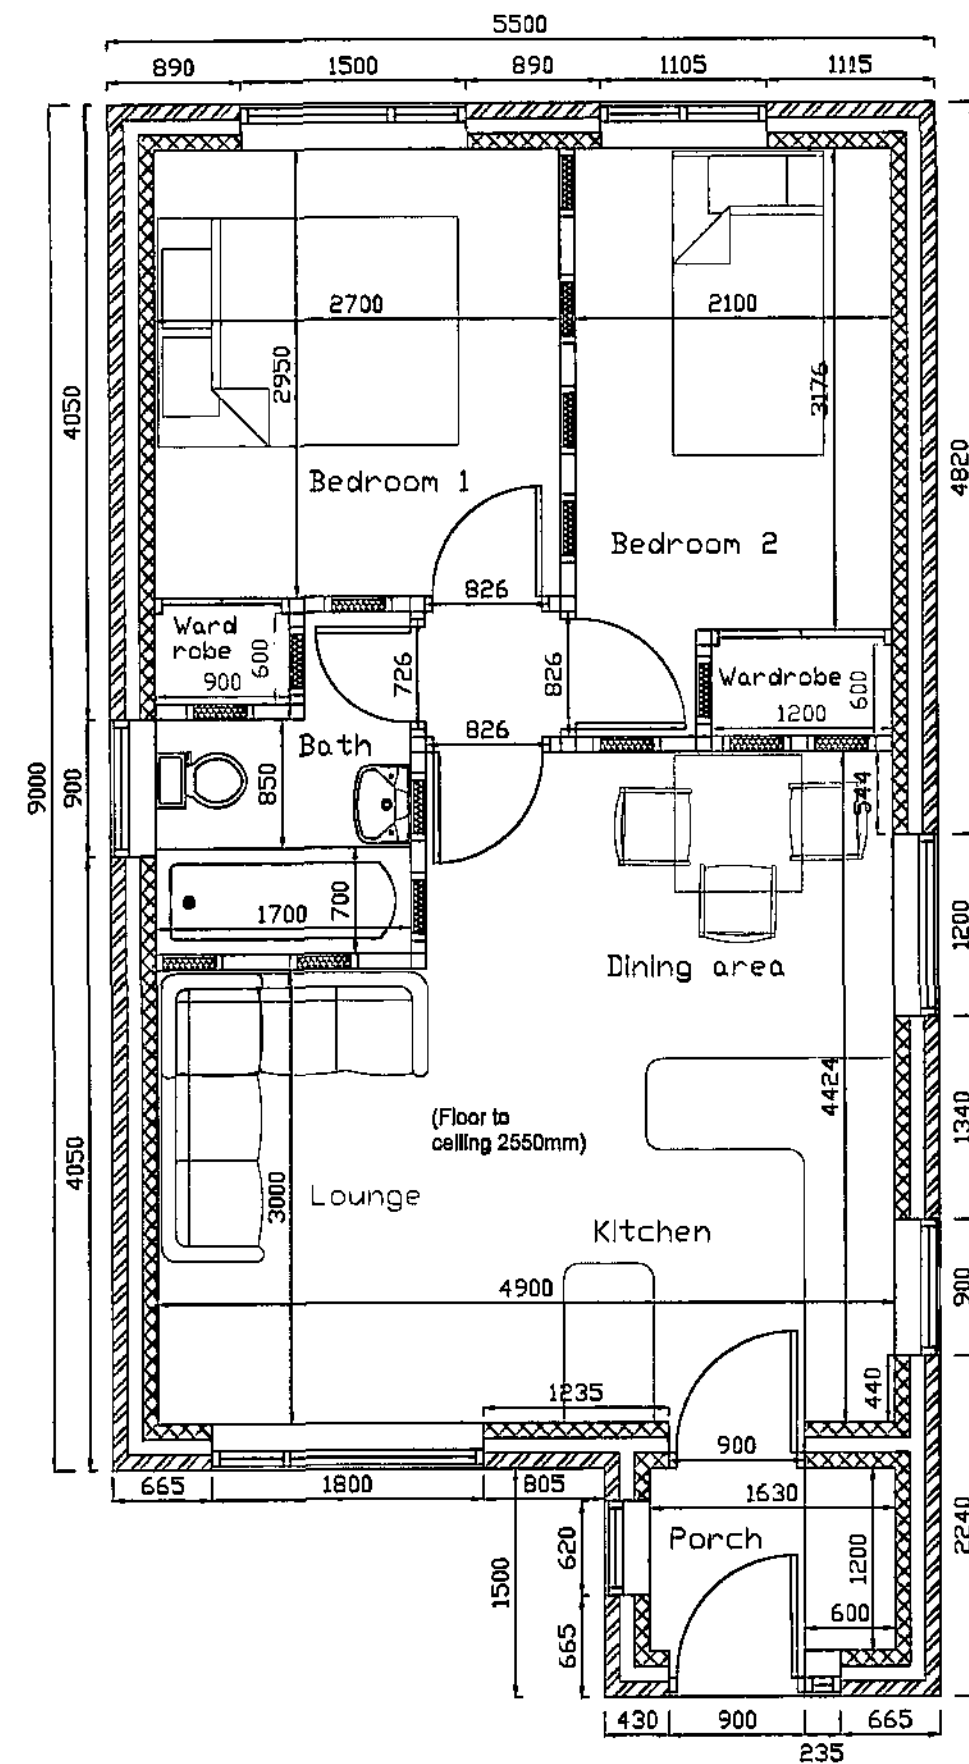


GROUND FLOOR PLAN

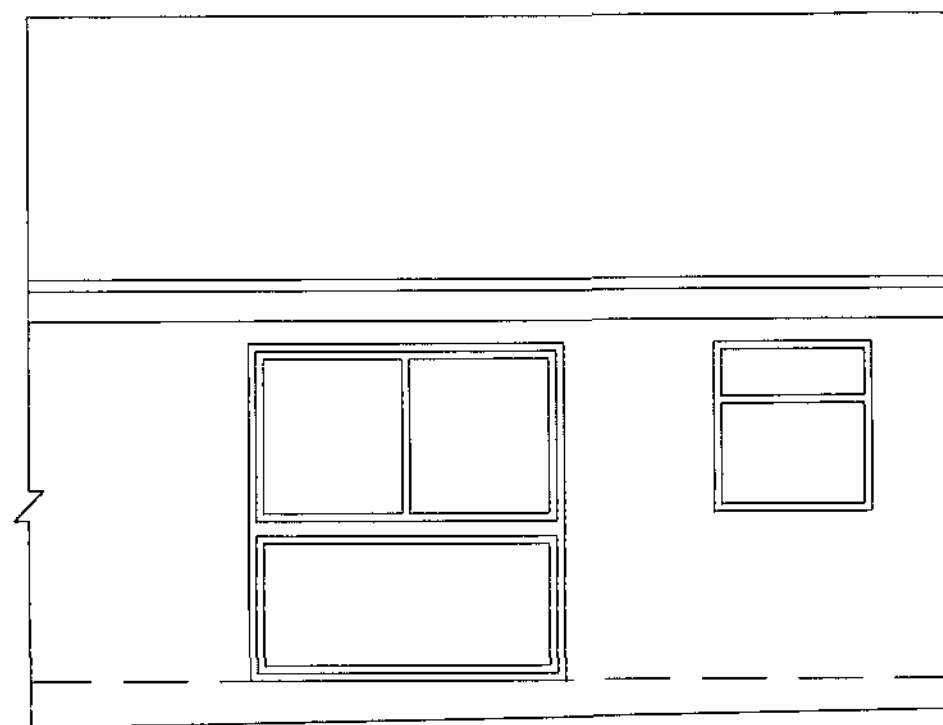


32 PRIESTLEY AVENUE

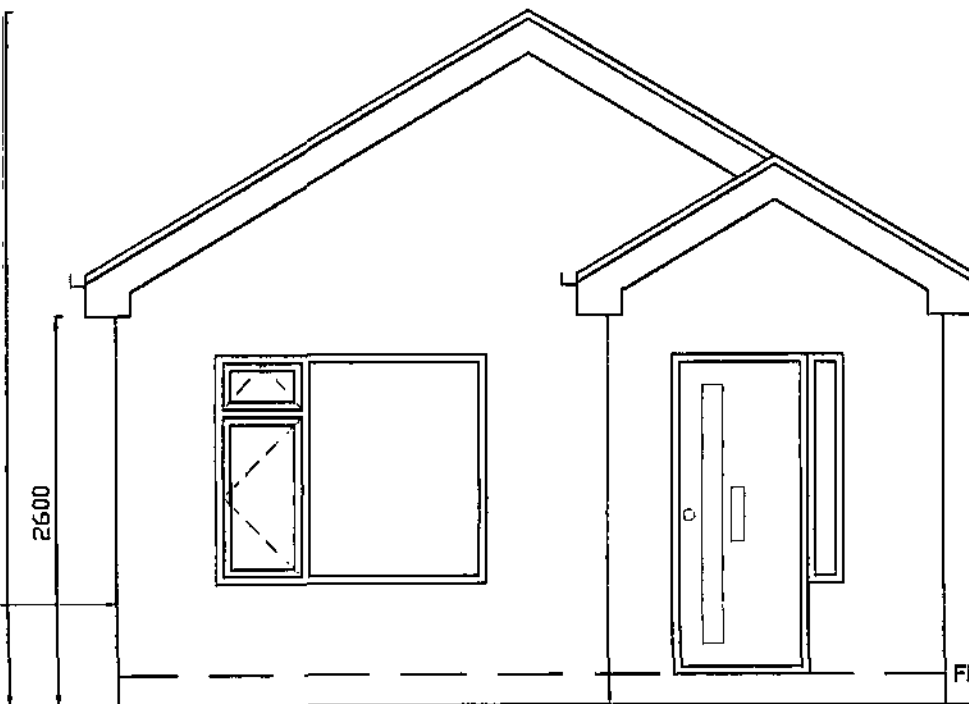


FRONT ELEVATION

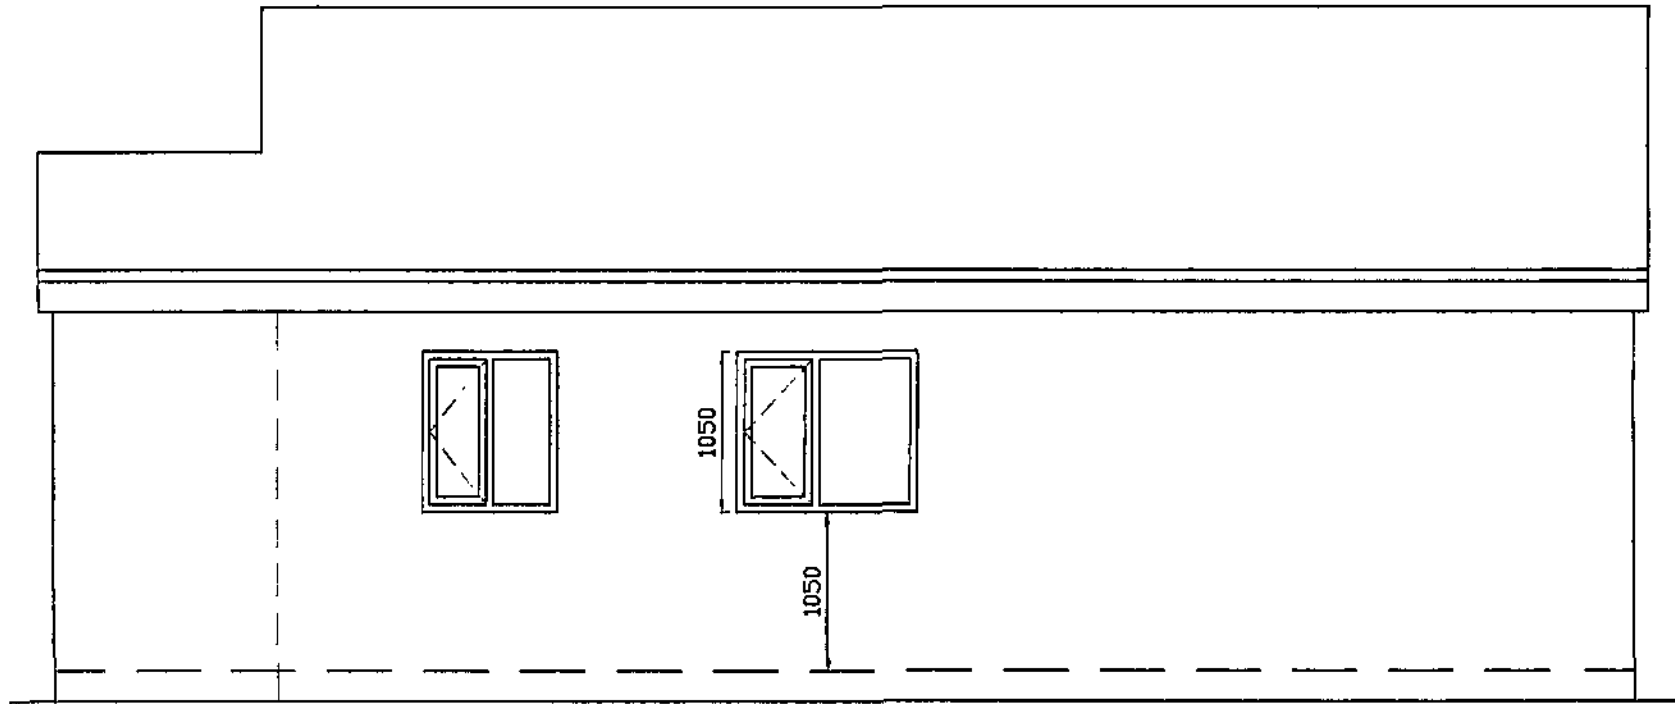


SIDE ELEVATION

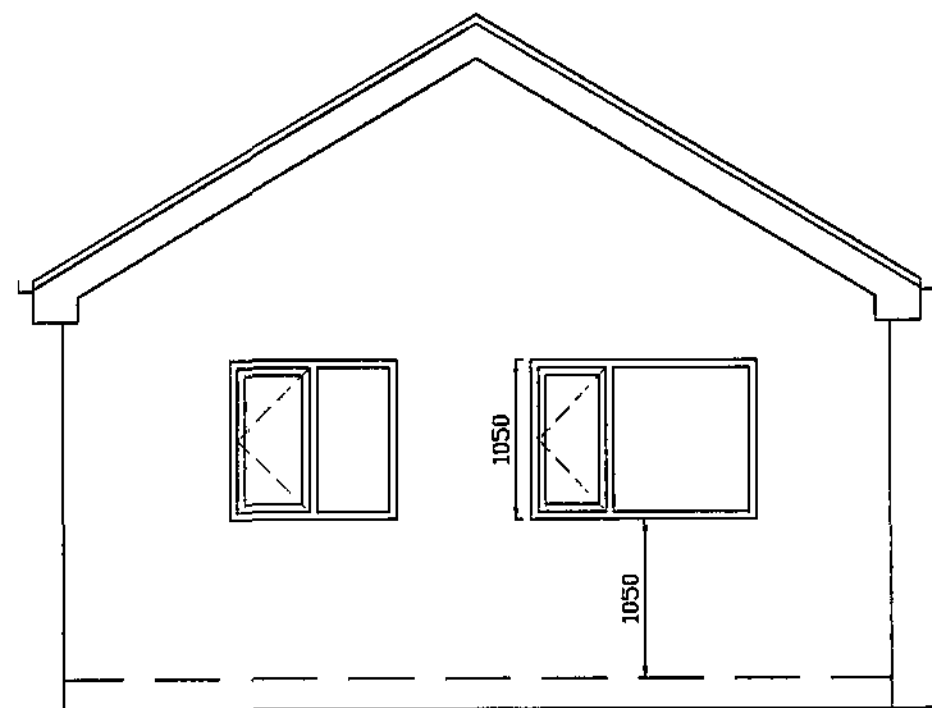

REAR ELEVATION

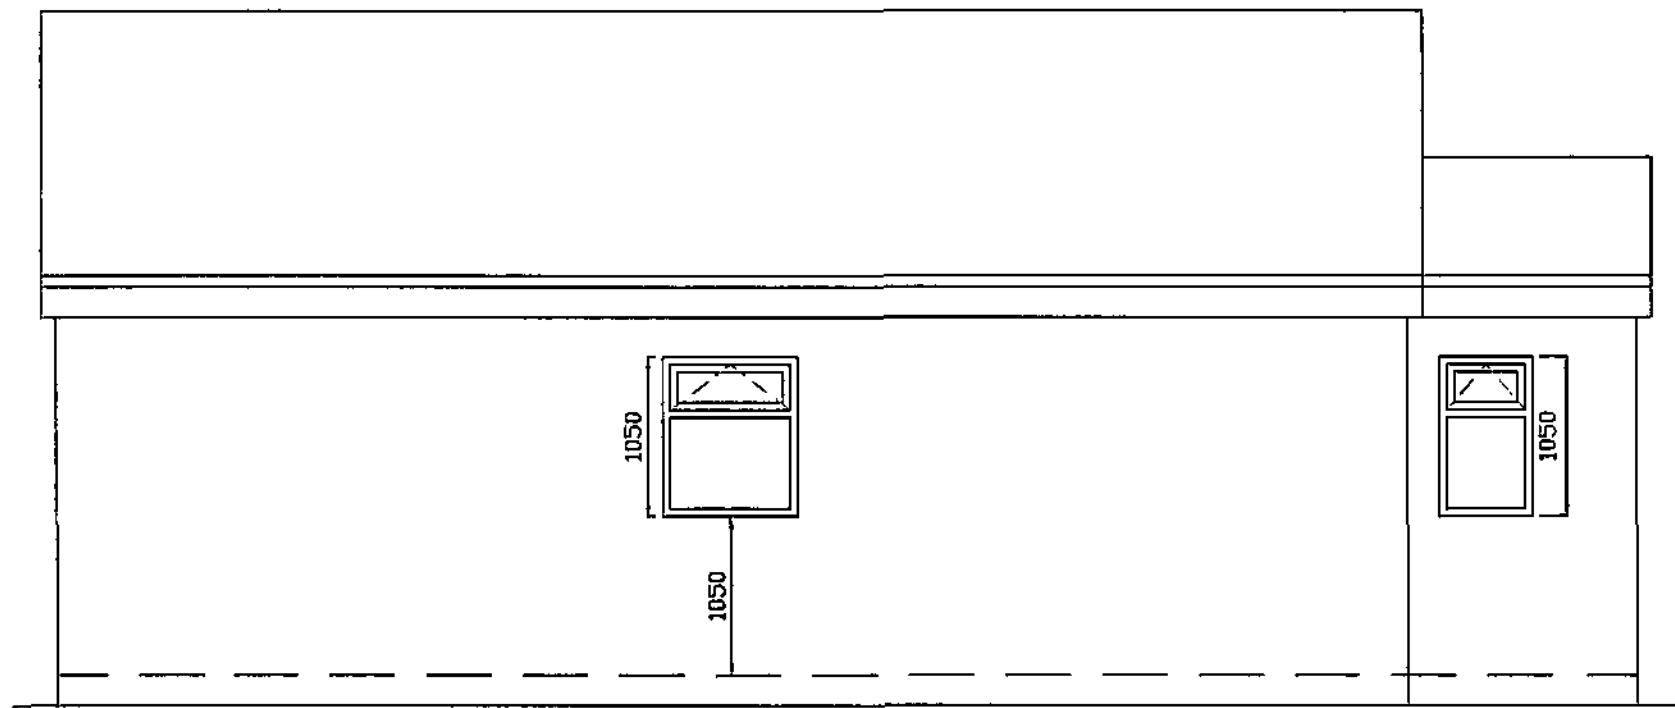

SIDE ELEVATION

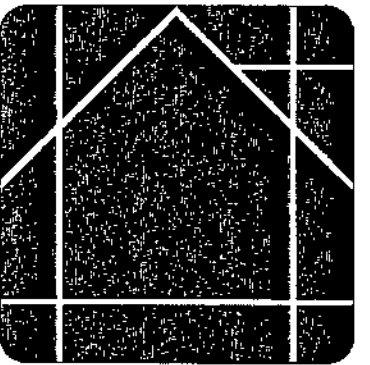

MAS DESIGN
Consultants Ltd

info@masdesignconsultants.com

T 01943 878398

22 Granville Terrace, Guiseley, Leeds, LS20 9DY

EXTENT OF PROJECT:
PROPOSED DETACHED TWO BEDROOM
DWELLING ON LAND ADJACENT
32 PRIESTLEY AVENUE

CLIENT DETAILS
ISOBEL FOSTER
32 PRIESTLEY AVENUE
KEXBOROUGH
BARNSLEY
S75 5LG

DRAWING TITLE:
PROPOSED FLOOR PLAN / ELEVATIONS

PAPER SIZE	SCALE	DATE	REV
A1	1:50	05/01/09	