


Mr & Mrs D BULLOCK
MILTON BARN
WATH ROAD
ELSECAR
SOUTH YORKSHIRE

**HOUSEHOLDER
PLANNING APPLICATION**

CONTENTS

1. LOCATION PLAN @ 1:1250
2. SITE PLAN @ 1:500
3. ARCHITECTURAL DRAWINGS @ 1:100

QUILL ARCHITECTURE

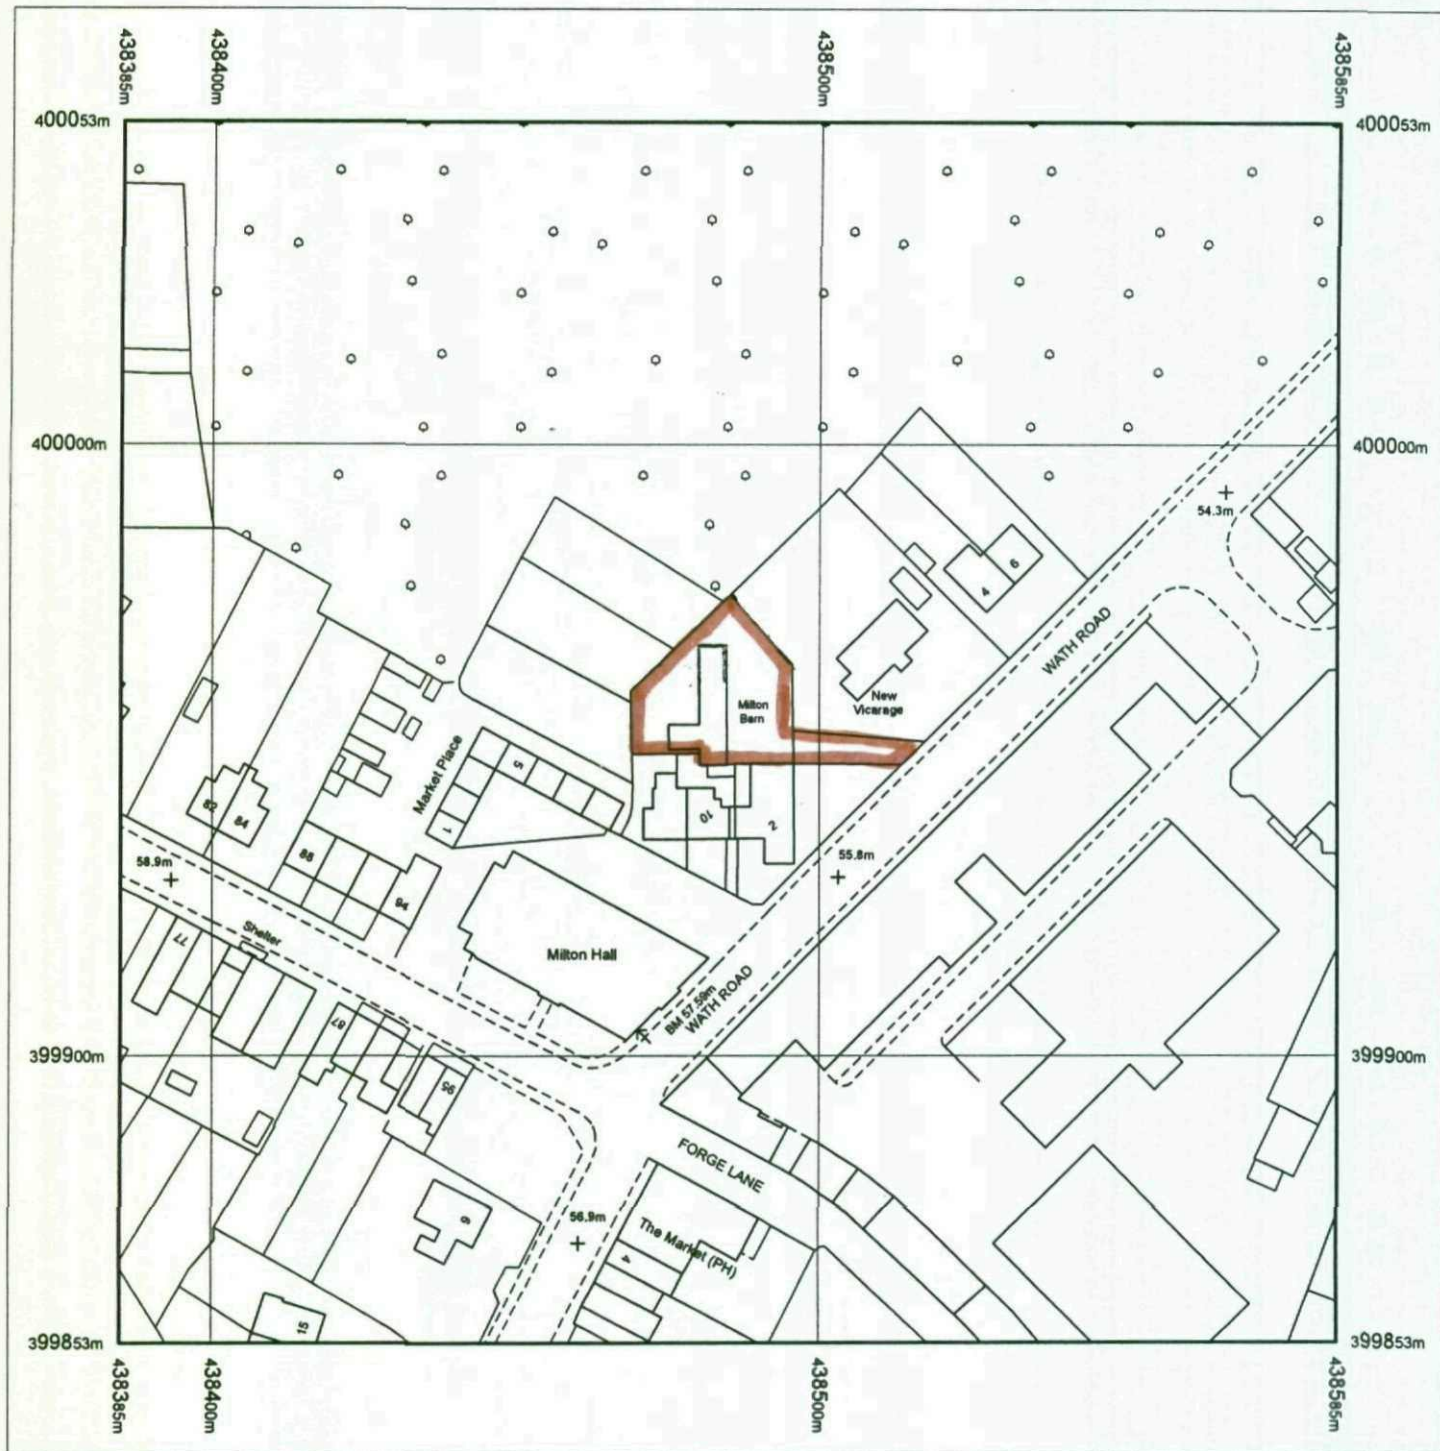


Produced 21.05.2008 from the Ordnance Survey National Geographic Database and incorporating surveyed revision available at this date. © Crown Copyright 2008.

Reproduction in whole or part is prohibited without the prior permission of Ordnance Survey.

Ordnance Survey and the OS Symbol are registered trademarks and OS Sitemap is a trademark of Ordnance Survey, the national mapping agency of Great Britain.

The representation of a road, track or path is no evidence of a right of way.

The representation of features as lines is no evidence of a property boundary.

 

Supplied by: **Blackwells**
Serial number: 01261900
Centre coordinates: 438485.13 399952.88

Further information can be found on the OS Sitemap Information leaflet or the Ordnance Survey web site:
www.ordnancesurvey.co.uk

MILTON BARN
WATH ROAD
ELSECAR
S74 8HJ

N



Market Place

Milton Barn

New Vicarage

Milton Hall

WATH ROAD

Works

1:500

LOCATION PLAN

FORGE LANE

Market Hotel (PH)

Tank

Elbeccar

58.5m


57.55m

1
2
DO NOT SCALE DRAWING

ALL DIMENSIONS IN MILLIMETRES

IF IN DOUBT ASK

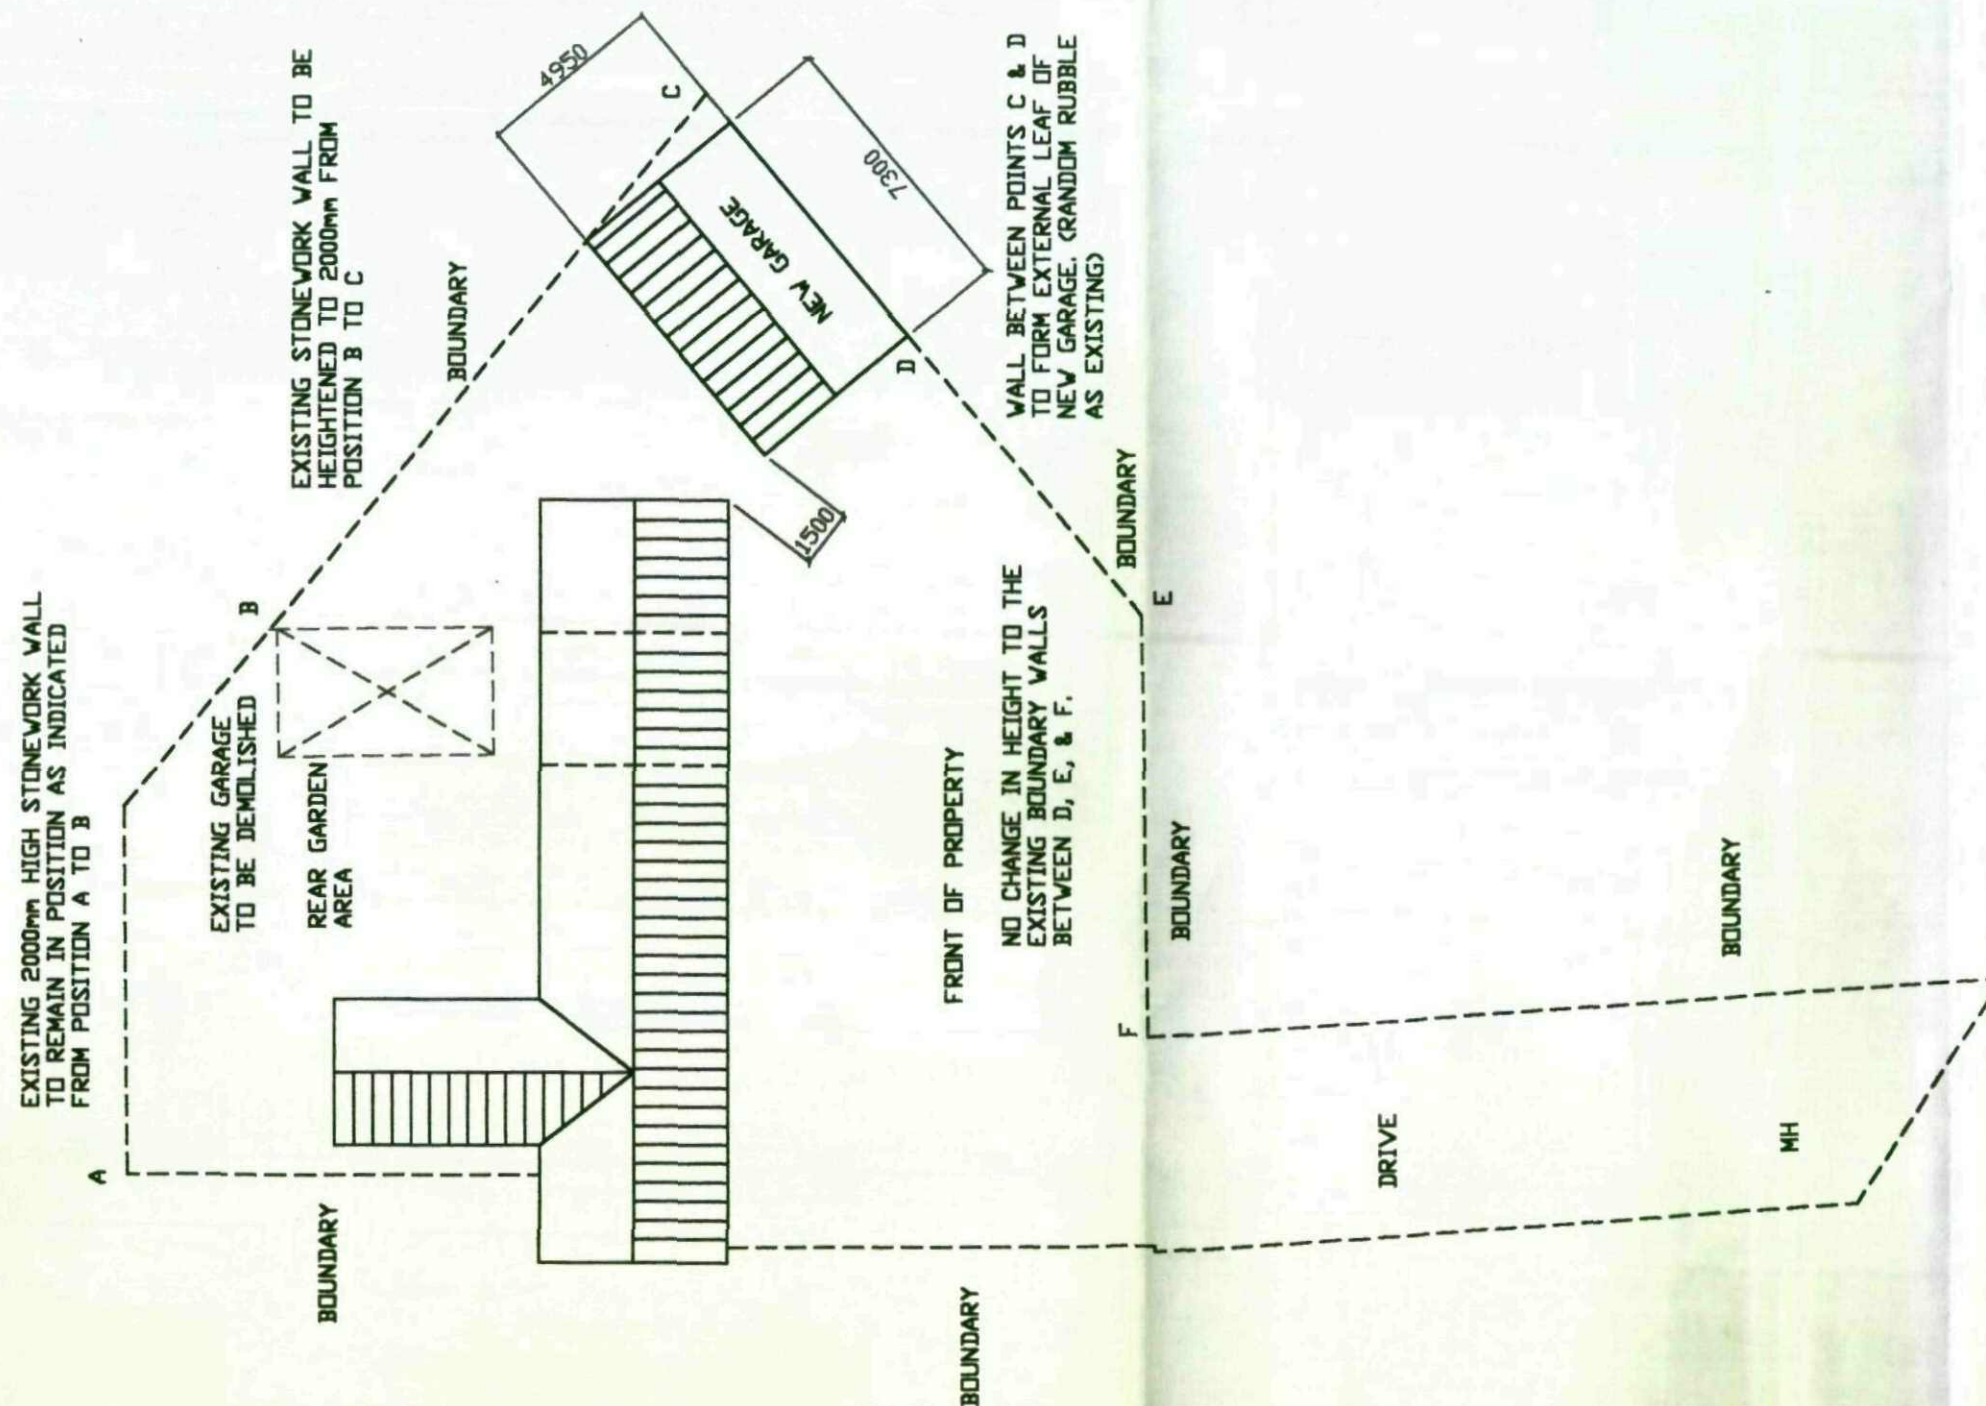

CLIENT
MR & MRS D BULLOCK
MILTON BARN
WATH ROAD, ELSECAR

TITLE
SITE PLAN SHOWING POSITION OF PROPOSED
GARAGE & THE EXISTING DWELLING

Quill
ARCHITECTURE ©


THIS DRAWING IS COPYRIGHT AND MUST NOT BE USED OR
DISCLOSED IN ANY WAY EXCEPT WHERE AUTHORISED IN
WRITING BY QUILL ARCHITECTURE.
TELEPHONE (01226) 755446 REG No 5210984

SCALE 1 : 200	DRAWN AD
DATE 14/05/08	REV A
DRG No CAD/QA/08000	

DO NOT SCALE DRAWING


ALL DIMENSIONS IN MILLIMETRES

IF IN DOUBT ASK

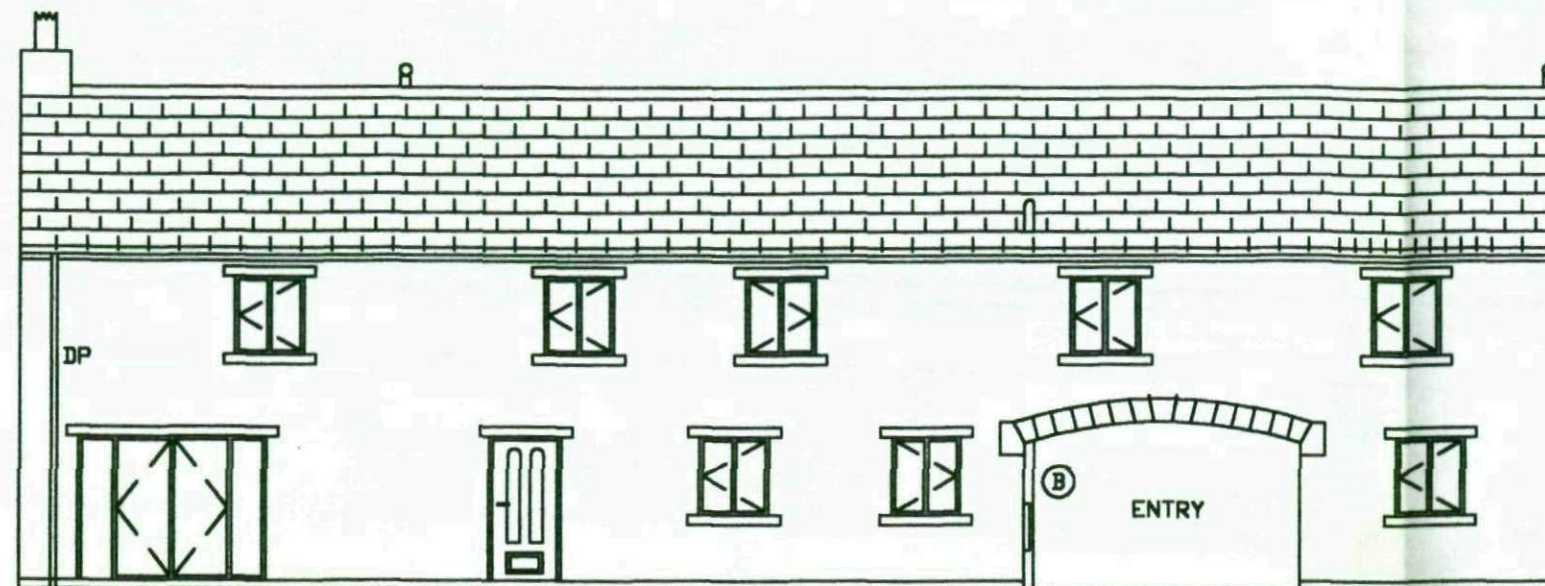


FRONT ELEVATION


VISIBLE S&VP (B) IN EXISTING ENTRY
TO BE REPOSITIONED TO THE INTERNAL
SIDE OF THE STORAGE AREA

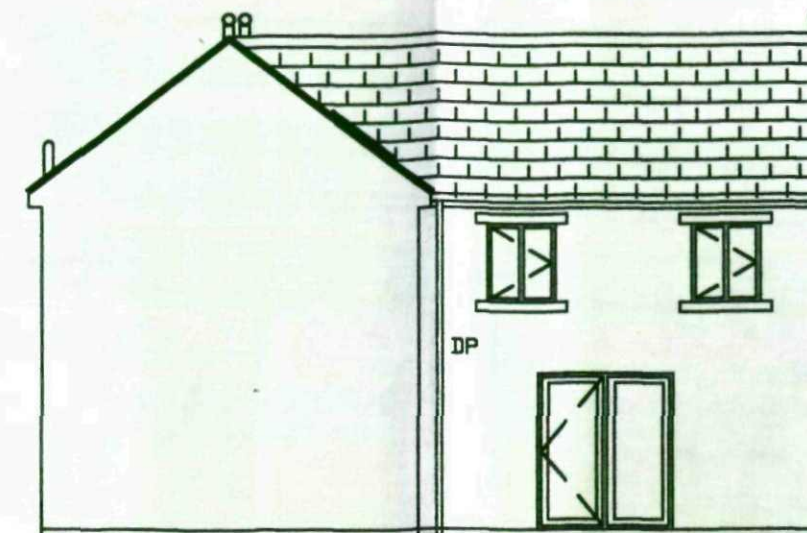

SIDE ELEVATION
FACING NORTH

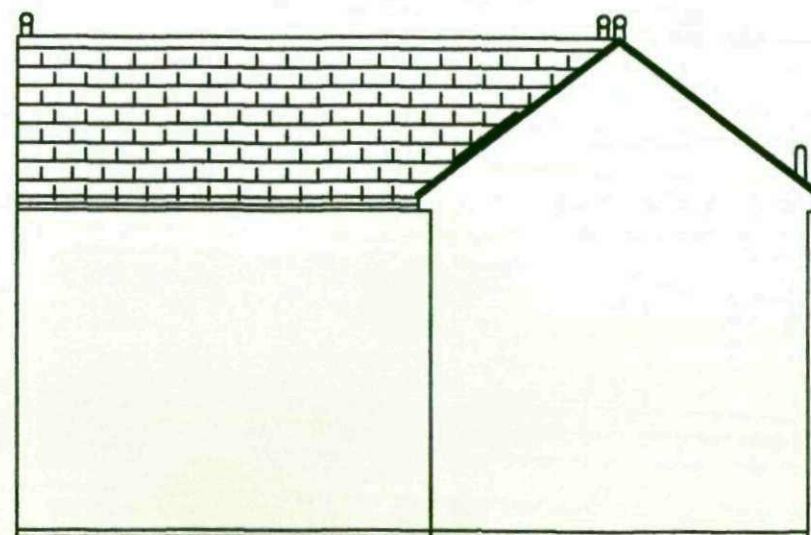

SIDE ELEVATION
(FACING SOUTH NO ALTERATION)

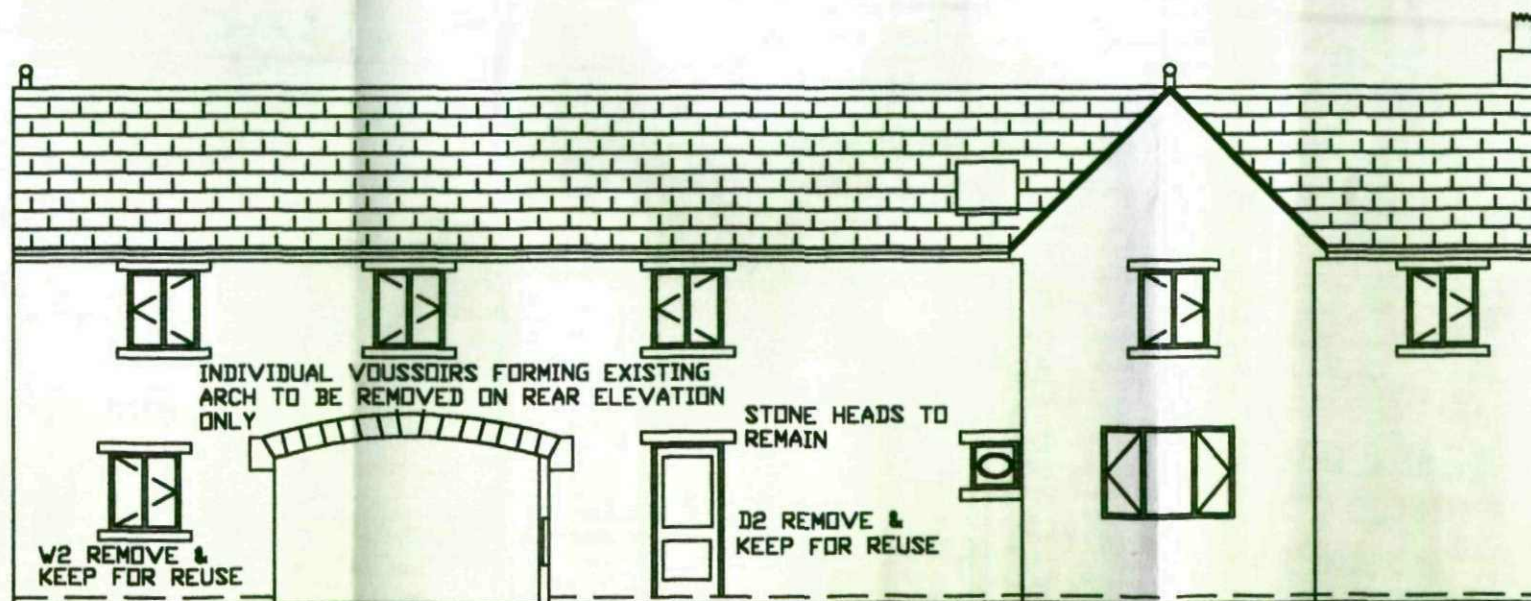

REAR ELEVATION

AREA OF STONWORK UNDER WINDOW W2 TO
BE REMOVED DOWN TO FINISHED FLOOR
LEVEL OPENING TO ACCOMMODATE REUSE
OF EXTERNAL DOOR AND FRAME D2

EXISTING DOOR OPENING TO D2 TO BE PARTIALLY
BLOCKED UP TO ACCOMMODATE REUSE OF WINDOW
FROM ENTRY W1

CLIENT
MR & MRS D BULLOCK
MILTON BARN
WATH ROAD, ELSECAR

TITLE
EXISTING ELEVATIONS

Quill
ARCHITECTURE ©

THIS DRAWING IS COPYRIGHT AND MUST NOT BE USED OR
DISCLOSED IN ANY WAY EXCEPT WHERE AUTHORISED IN
WRITING BY QUILL ARCHITECTURE.
TELEPHONE (01226) 755446 REG No 5210984


SCALE 1 : 100	DRAWN AD
DATE 14/05/08	REV A
DRG No CAD/QA/08001	

DO NOT SCALE DRAWING

ALL DIMENSIONS IN MILLIMETRES

IF IN DOUBT ASK

GENERAL NOTES

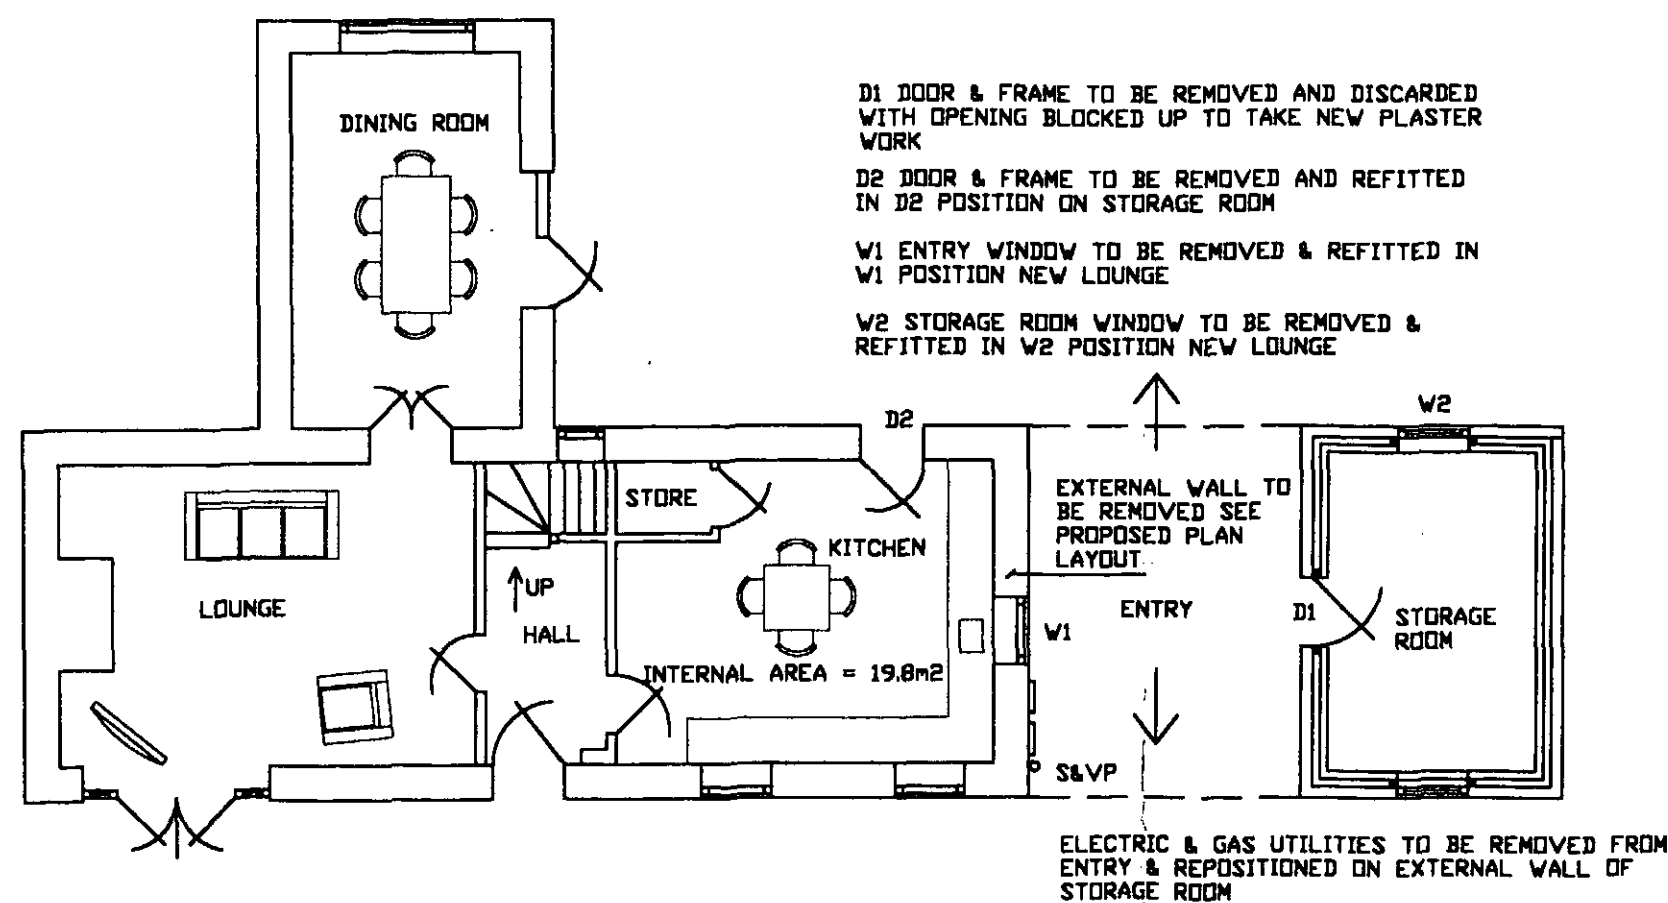

EXISTING GROUND FLOOR LAYOUT



THIS DRAWING IS COPYRIGHT & MUST NOT BE USED OR DISCLOSED IN ANY WAY EXCEPT WHERE AUTHORIZED IN WRITING BY QUILL ARCHITECTURE.

CLIENT

MR & MRS D BULLOCK
MILTON BARN
WATH ROAD, ELSECAR

TITLE


EXISTING GROUND FLOOR LAYOUT ONLY

SCALE 1 : 100

DATE 14/05/08 DRG No CAD/QA/08002


DRAWN AD

REV

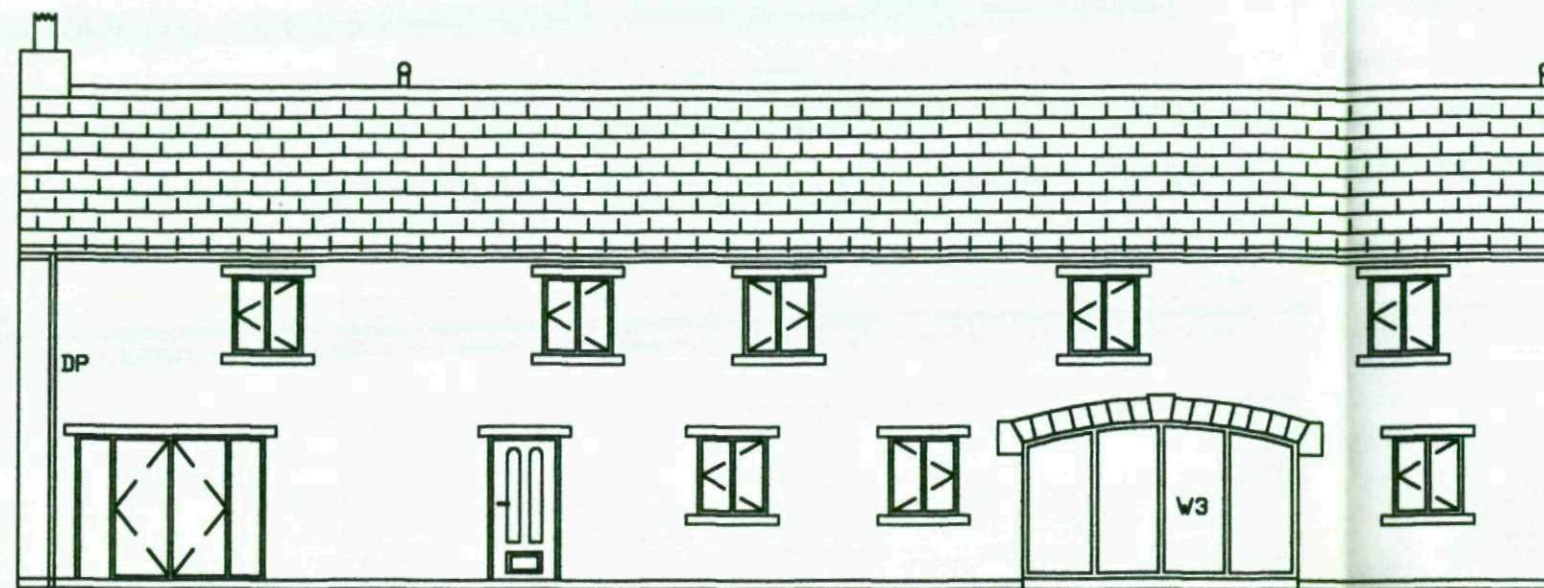


W3 GLAZED PANEL TO BE PURPOSE MADE
TO FIT OPENING UNDER EXISTING ARCH


FRONT ELEVATION

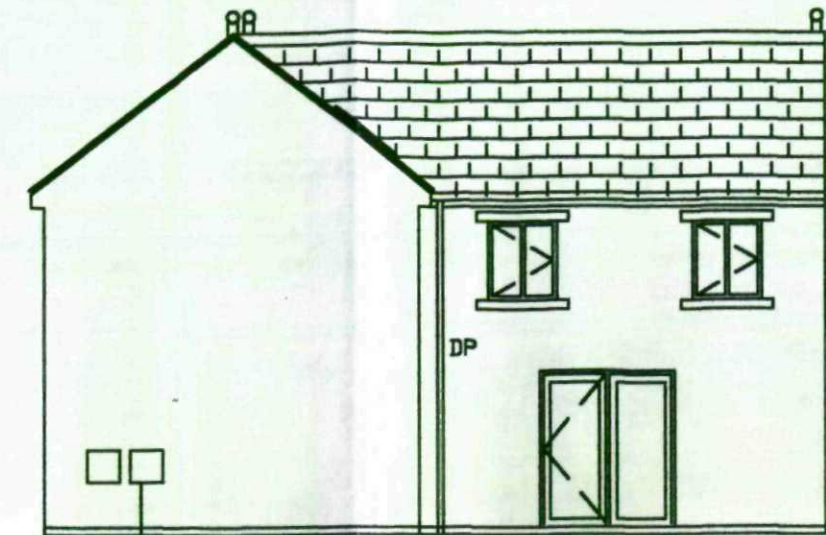

REFIT UTILITY SERVICES
ON EXTERNAL WALL OF
STORAGE ROOM

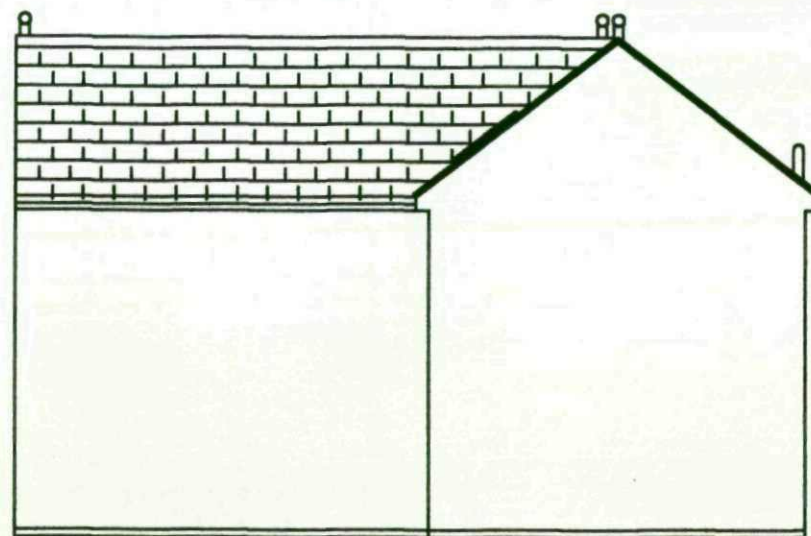SIDE ELEVATION
FACING NORTHSIDE ELEVATION
(FACING SOUTH NO ALTERATION)

EXISTING STONE
HEADS TO REMAIN
IN SITU OVER
DOOR & WINDOWS

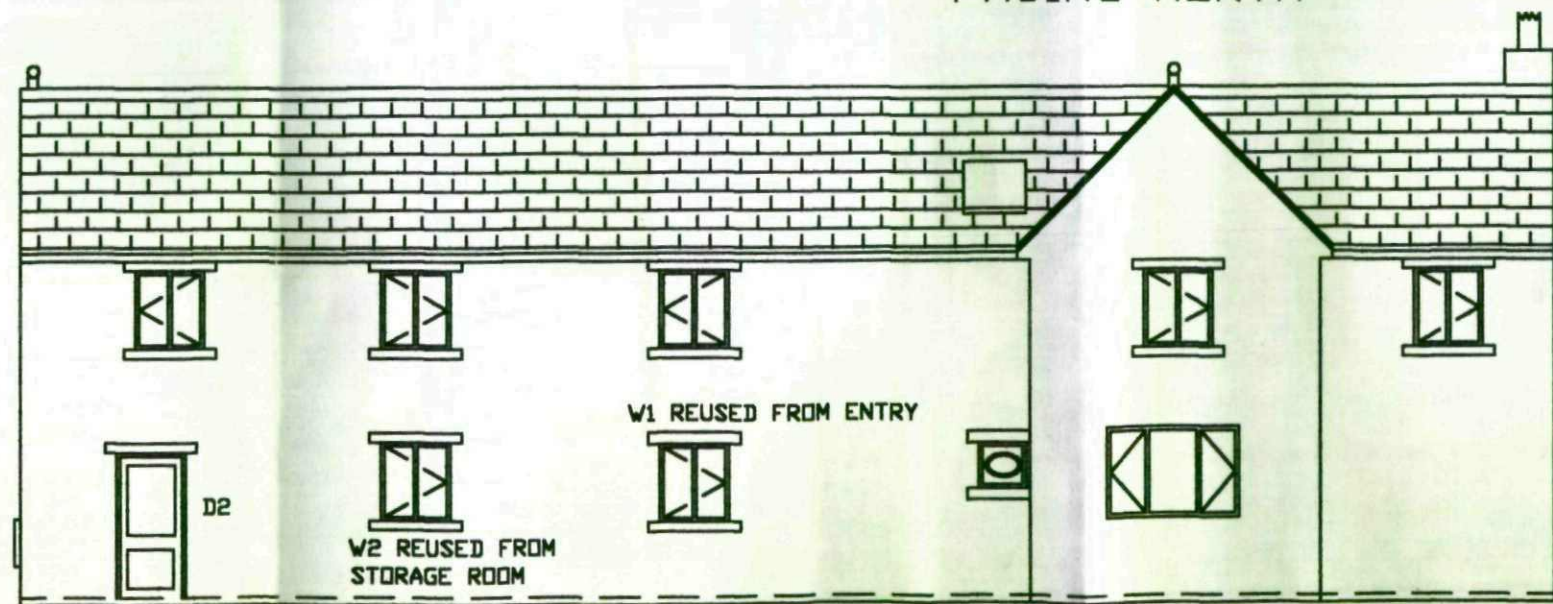

EXISTING EXTERNAL
QUALITY DOOR &
FRAME RE USED IN
NEW LOCATION

EXISTING OPENING TO BE FILLED
IN USING LIKE FOR LIKE
STONE LAID RANDOM RUBBLE
AS EXISTING MAIN DWELLING

REAR ELEVATION

NOTE W1 & W2 REUSED WINDOWS ARE SUITABLE FOR ESCAPE
WITH MINIMUM OPENINGS OF 450 x 750mm or 0.33m²
SEE SPECIFICATION

CLIENT
MR & MRS D BULLOCK
MILTON BARN
WATH ROAD, ELSECAR

TITLE
PROPOSED ELEVATIONS

Quill
ARCHTECTURE ©

THIS DRAWING IS COPYRIGHT AND MUST NOT BE USED OR
DISCLOSED IN ANY WAY EXCEPT WHERE AUTHORISED IN
WRITING BY QUILL ARCHTECTURE.

TELEPHONE (01226) 755446 REG No 5210984


SCALE 1 : 100	DRAWN AD
DATE 14/05/08	REV A
DRG No CAD/QA/08003	

DO NOT SCALE DRAWING

ALL DIMENSIONS IN MILLIMETRES

IF IN DOUBT ASK

GENERAL NOTES

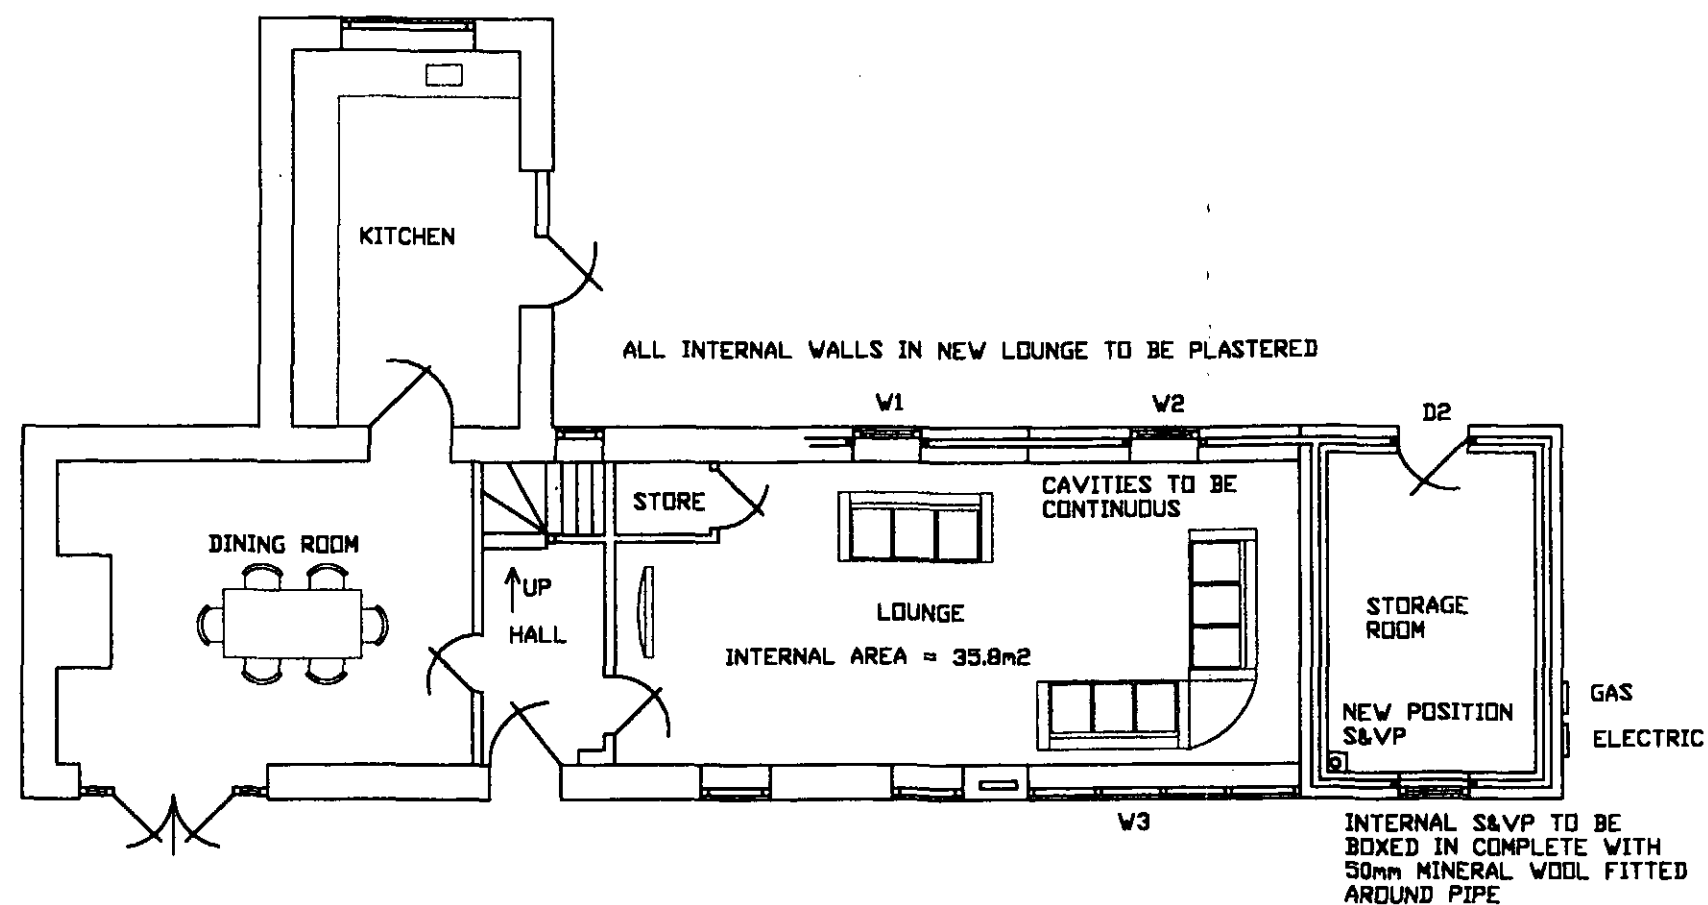

PROPOSED GROUND FLOOR LAYOUT

Quill
ARCHITECTURE

THIS DRAWING IS COPYRIGHT
& MUST NOT BE USED OR
DISCLOSED IN ANY WAY EXCEPT
WHERE AUTHORIZED IN WRITING
BY QUILL ARCHITECTURE.

CLIENT
MR & MRS D BULLOCK
MILTON BARN
WATH ROAD, ELSECAR

TITLE
PROPOSED GROUND FLOOR LAYOUT
ONLY

SCALE 1 : 100

DATE 14/05/08 DRG No CAD/QA/08004

DRAWN AD REV

DO NOT SCALE DRAWING

ALL DIMENSIONS IN MILLIMETRES

IF IN DOUBT ASK




SIDE ELEVATION
(FACING MILTON BARN)

STONWORK RANDOM RUBBLE
AS EXISTING DWELLING


STAINED BARGE BOARDS
TO FRONT AND REAR OF
GARAGE

68mm DPIPES

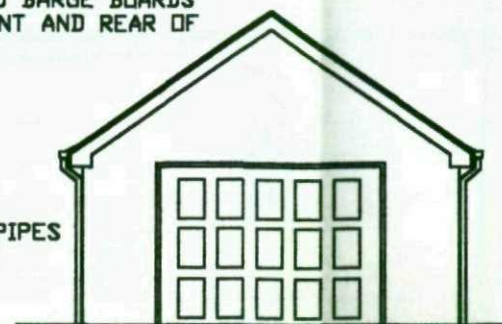


FRONT ELEVATION

112mm NOMINAL
PVCu GUTTERS
TO MATCH THE
MAIN DWELLING

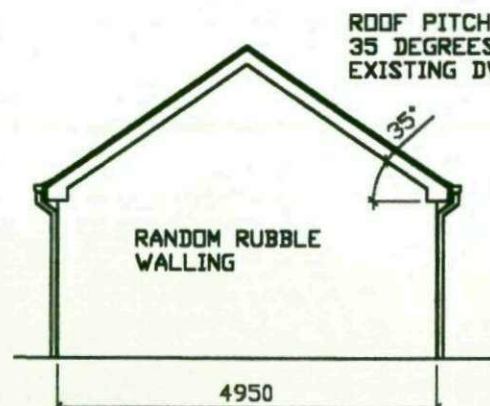


REAR ELEVATION
(FACING ALLOTMENT GARDENS)

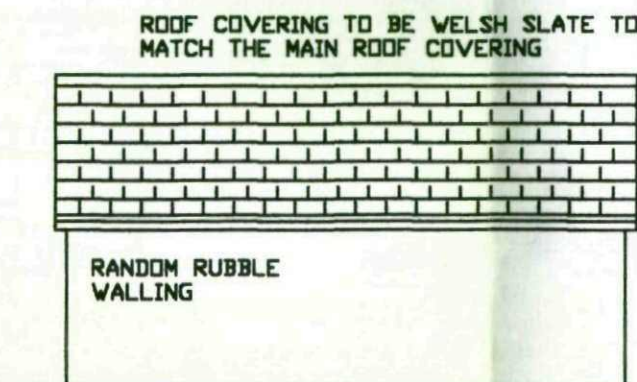

SIDE ELEVATION
(FACING REAR GARDEN OF VICARAGE)

150mm NOMINAL
THICKNESS RANDOM
RUBBLE WALL
TO OUTER LEAF

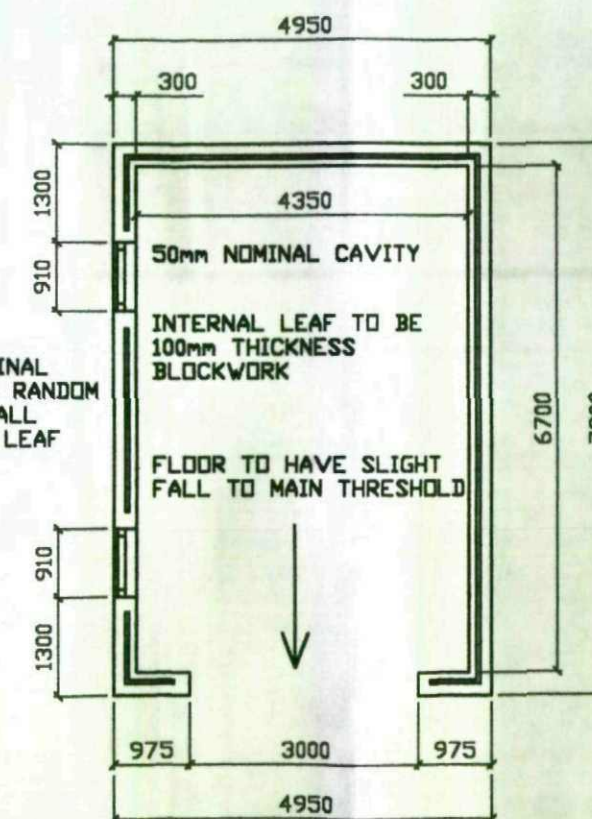

INTERNAL AREA OF GARAGE
= 29.2 m²

CLIENT
MR & MRS D BULLOCK
MILTON BARN
WATH ROAD, ELSECAR

TITLE
PROPOSED DETACHED GARAGE TO REPLACE
DEMOLISHED GARAGE

Quill
ARCHITECTURE ©

THIS DRAWING IS COPYRIGHT AND MUST NOT BE USED OR
DISCLOSED IN ANY WAY EXCEPT WHERE AUTHORISED IN
WRITING BY QUILL ARCHITECTURE.
TELEPHONE (01226) 755446 REG No 5210984

SCALE 1 : 100	DRAWN AD
DATE 14/05/08	REV A
DRG No CAD/QA/08005	