




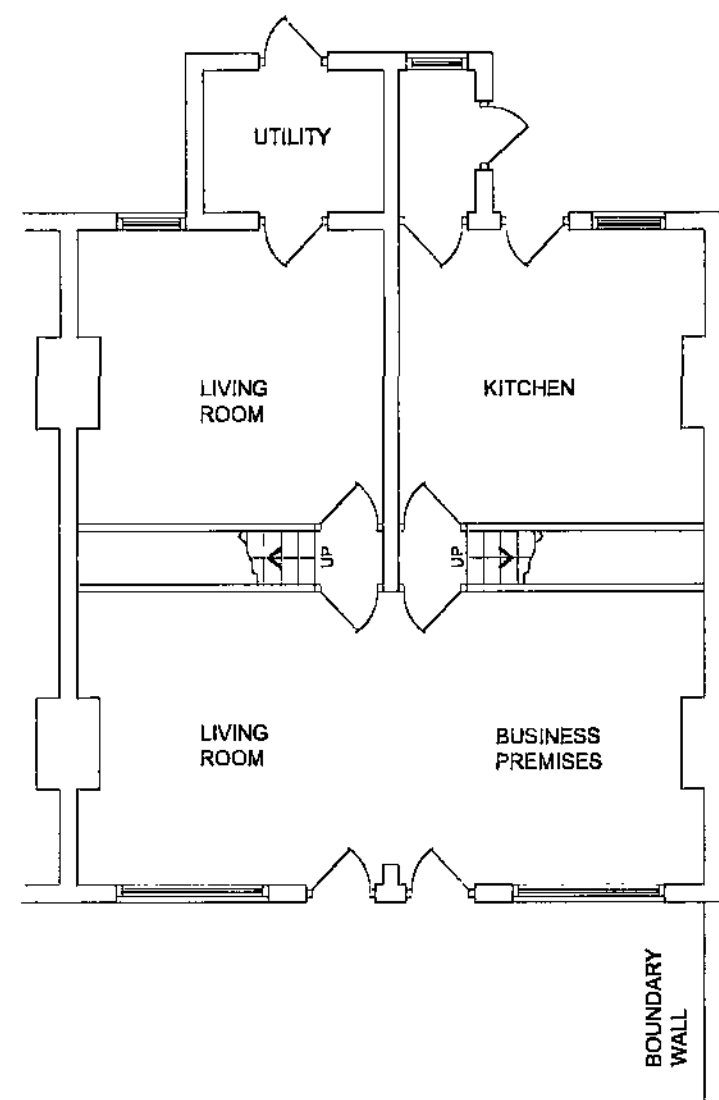

EXISTING GROUND FLOOR G.A.
(1:100)

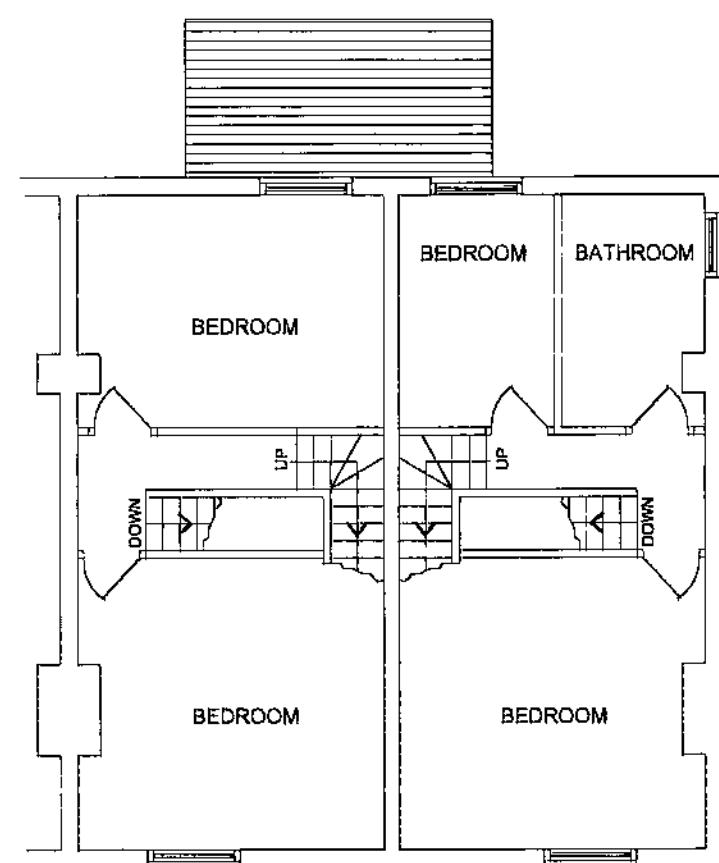


EXISTING FIRST FLOOR G.A.
(1:100)

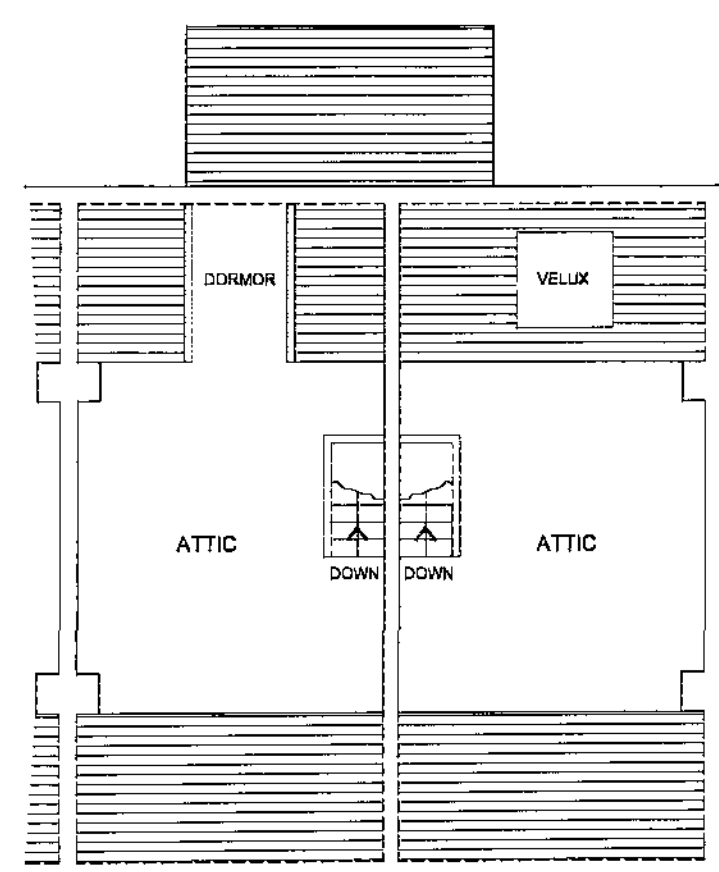


EXISTING ATTIC G.A.
(1:100)


EXISTING PLANS / ELEVATIONS

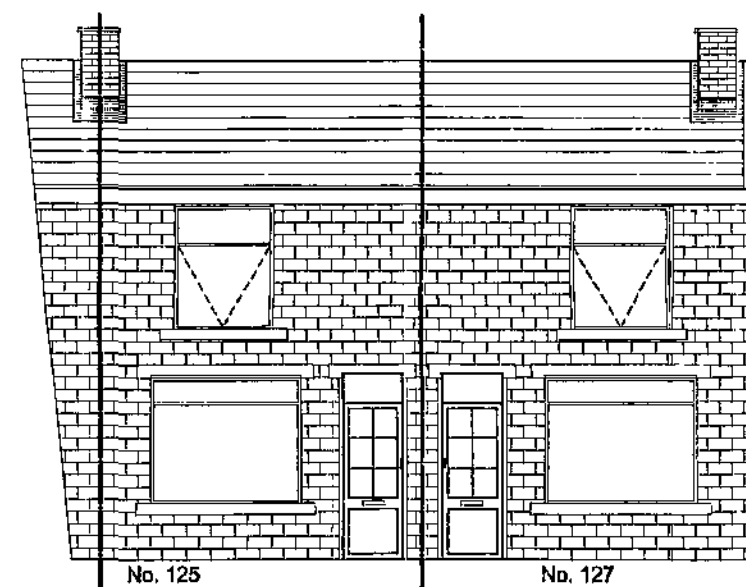


EXISTING FRONT ELEVATION
(1:100)

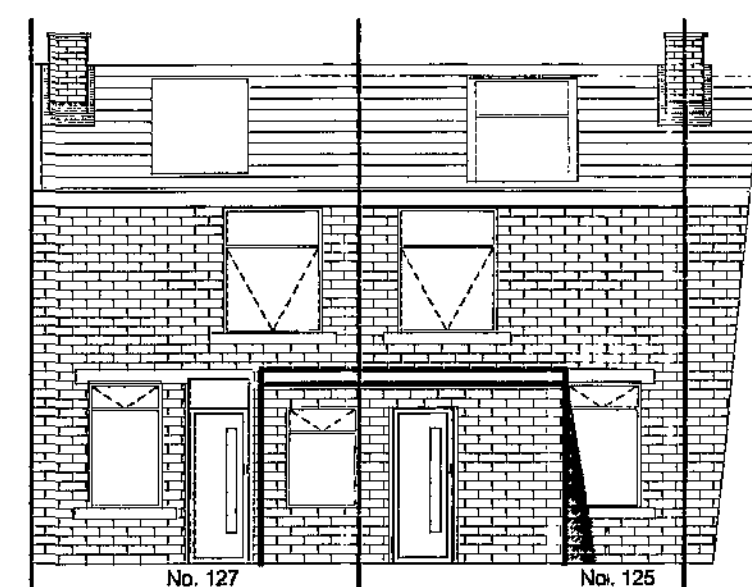


EXISTING REAR ELEVATION
(1:100)

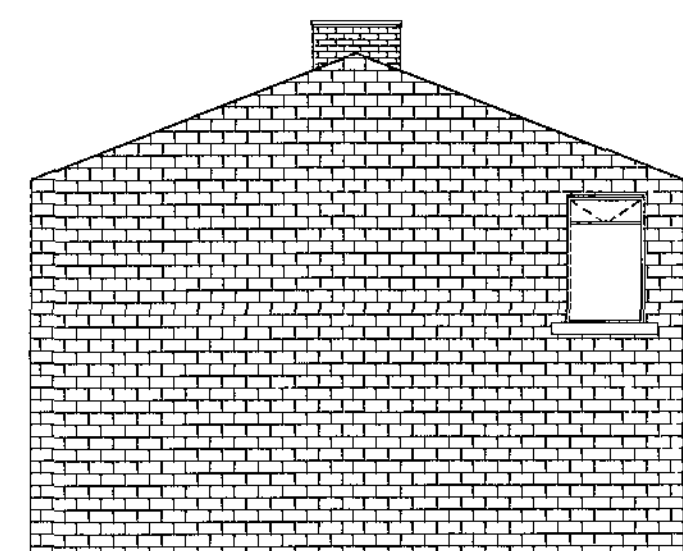


EXISTING GABLE ELEVATION
(1:100)

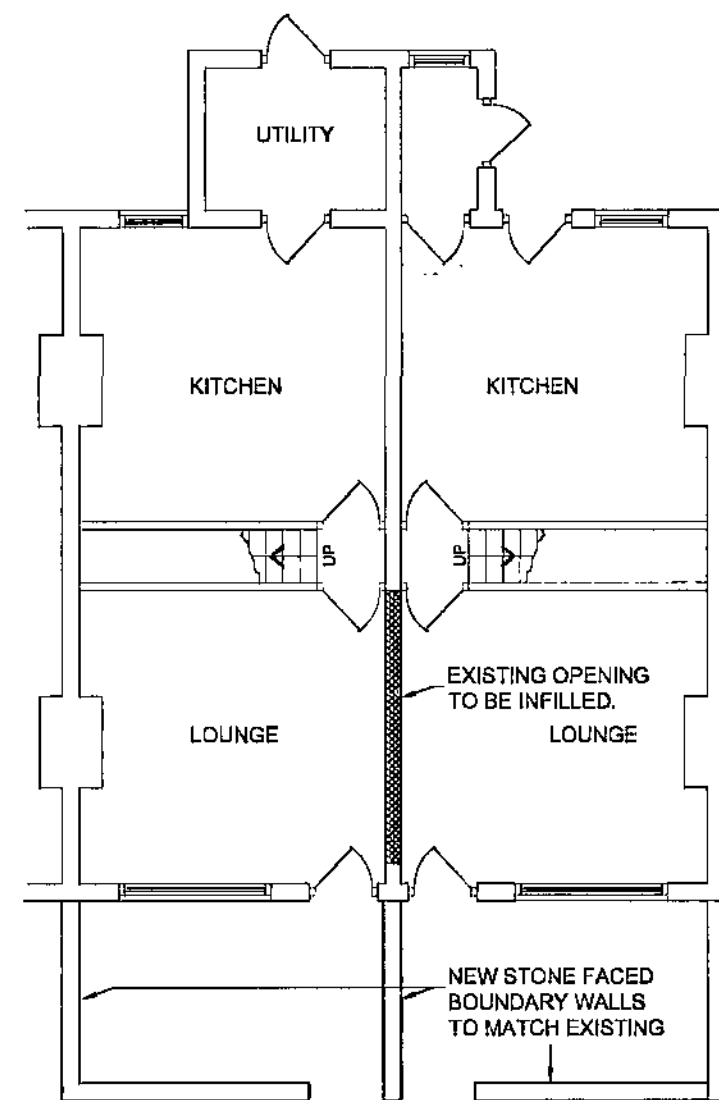

PROPOSED GROUND FLOOR G.A.
(1:100)

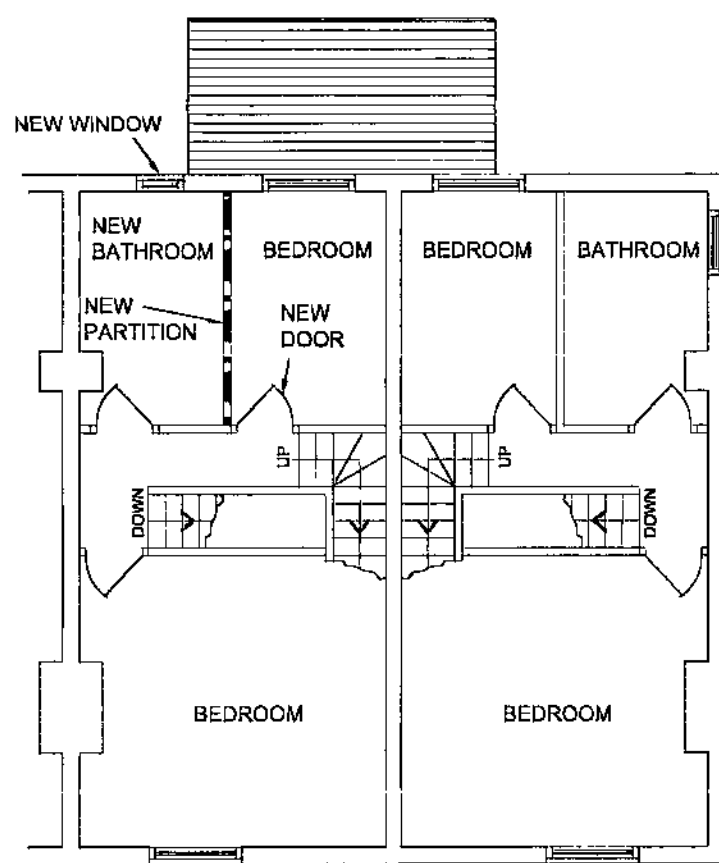

EXISTING FIRST FLOOR G.A.
(1:100)

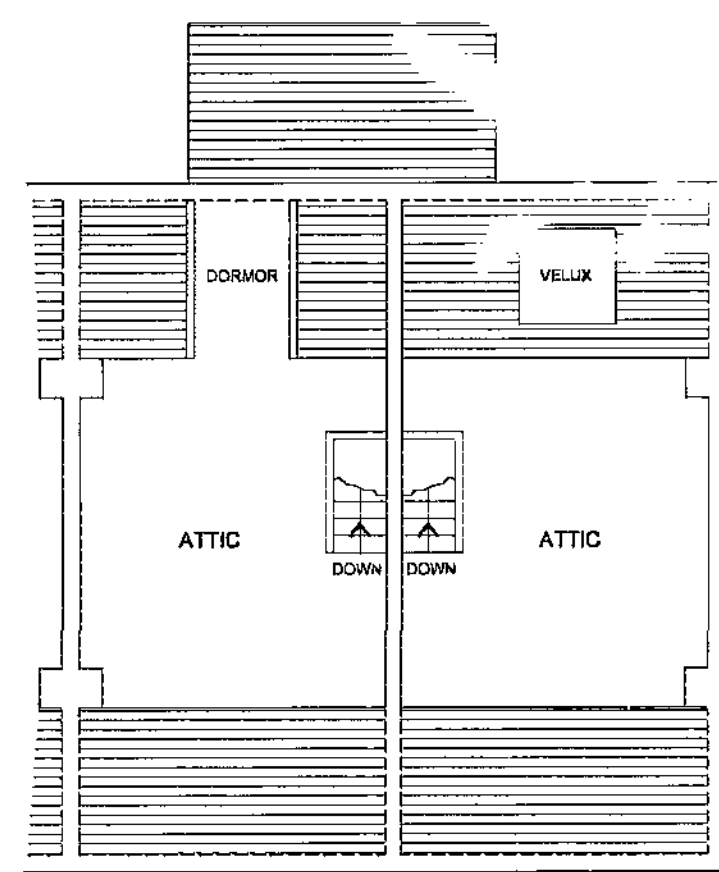


EXISTING ATTIC G.A.
(1:100)


PROPOSED PLANS / ELEVATIONS




PROPOSED FRONT ELEVATION
(1:100)

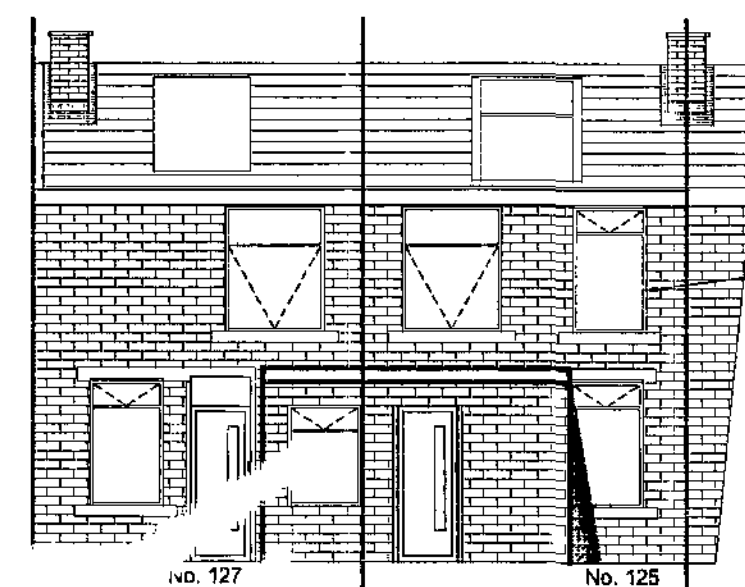

PROPOSED REAR ELEVATION
(1:100)

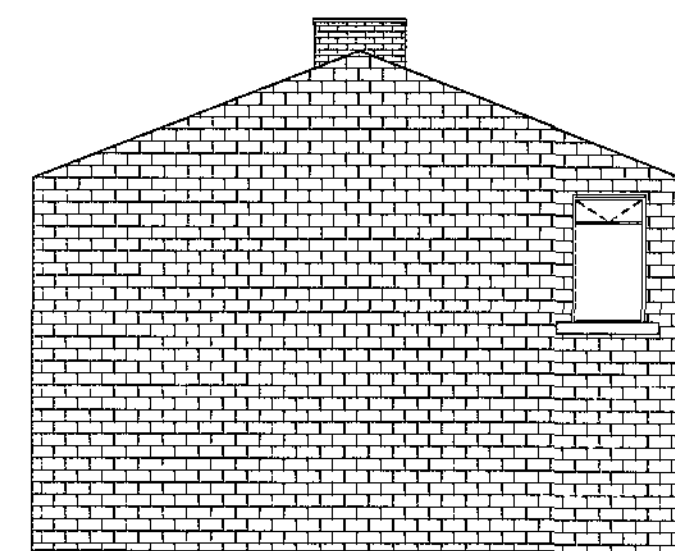

PROPOSED GABLE ELEVATION
(1:100)

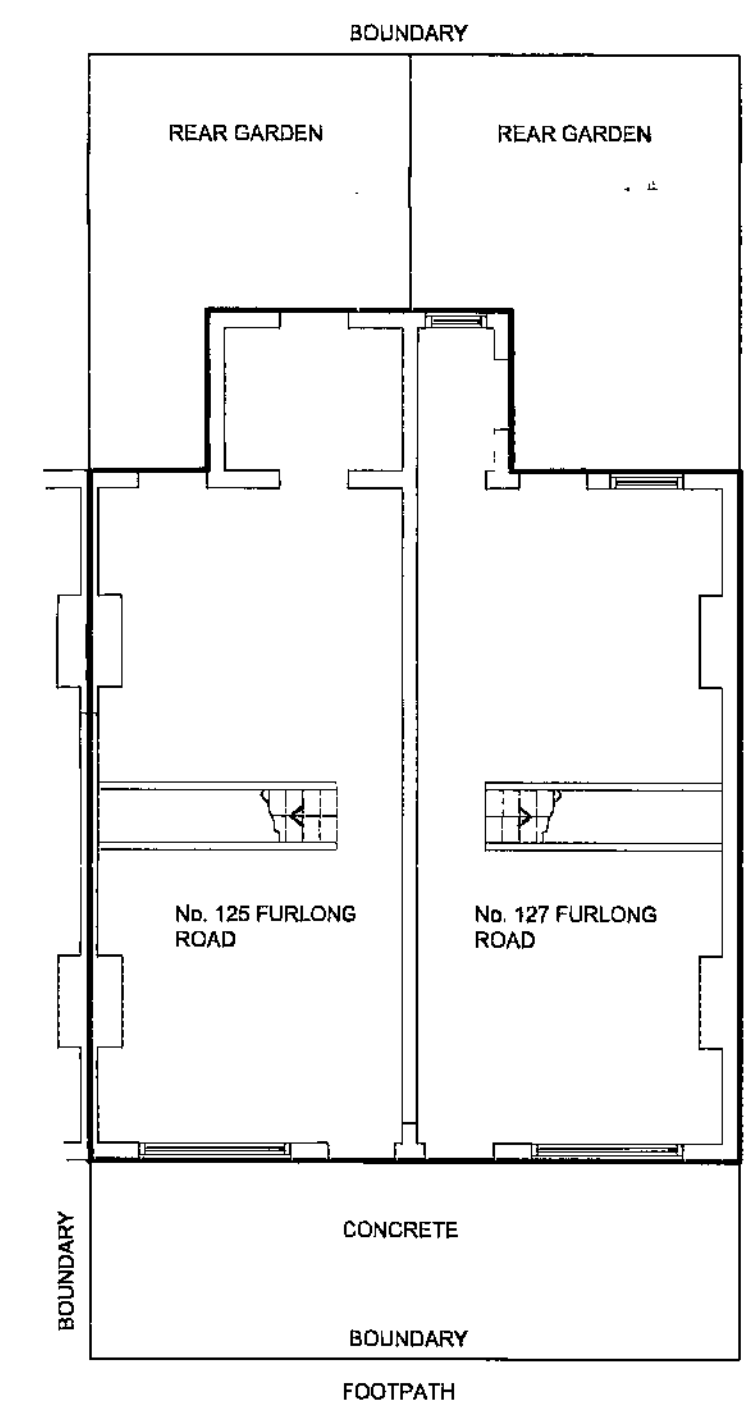

SITE PLAN
(1:100)

05 SEP 2008
Borough Council

PLANNING

REV DATE AMENDMENT BY

Project:
No's 125&127 FURLONG ROAD,
BOLTON-ON-DEARNE,
ROTHERHAM.

Client:
MR PETER SIMMONS

Title:
EXISTING AND PROPOSED
PLANS AND ELEVATIONS.

Date: AUG' 2008	Scale: 1:100 @ A1	Drawn: RF
Project No. 1702	Drg. No. 100	Checked: PS
		Revision: .