




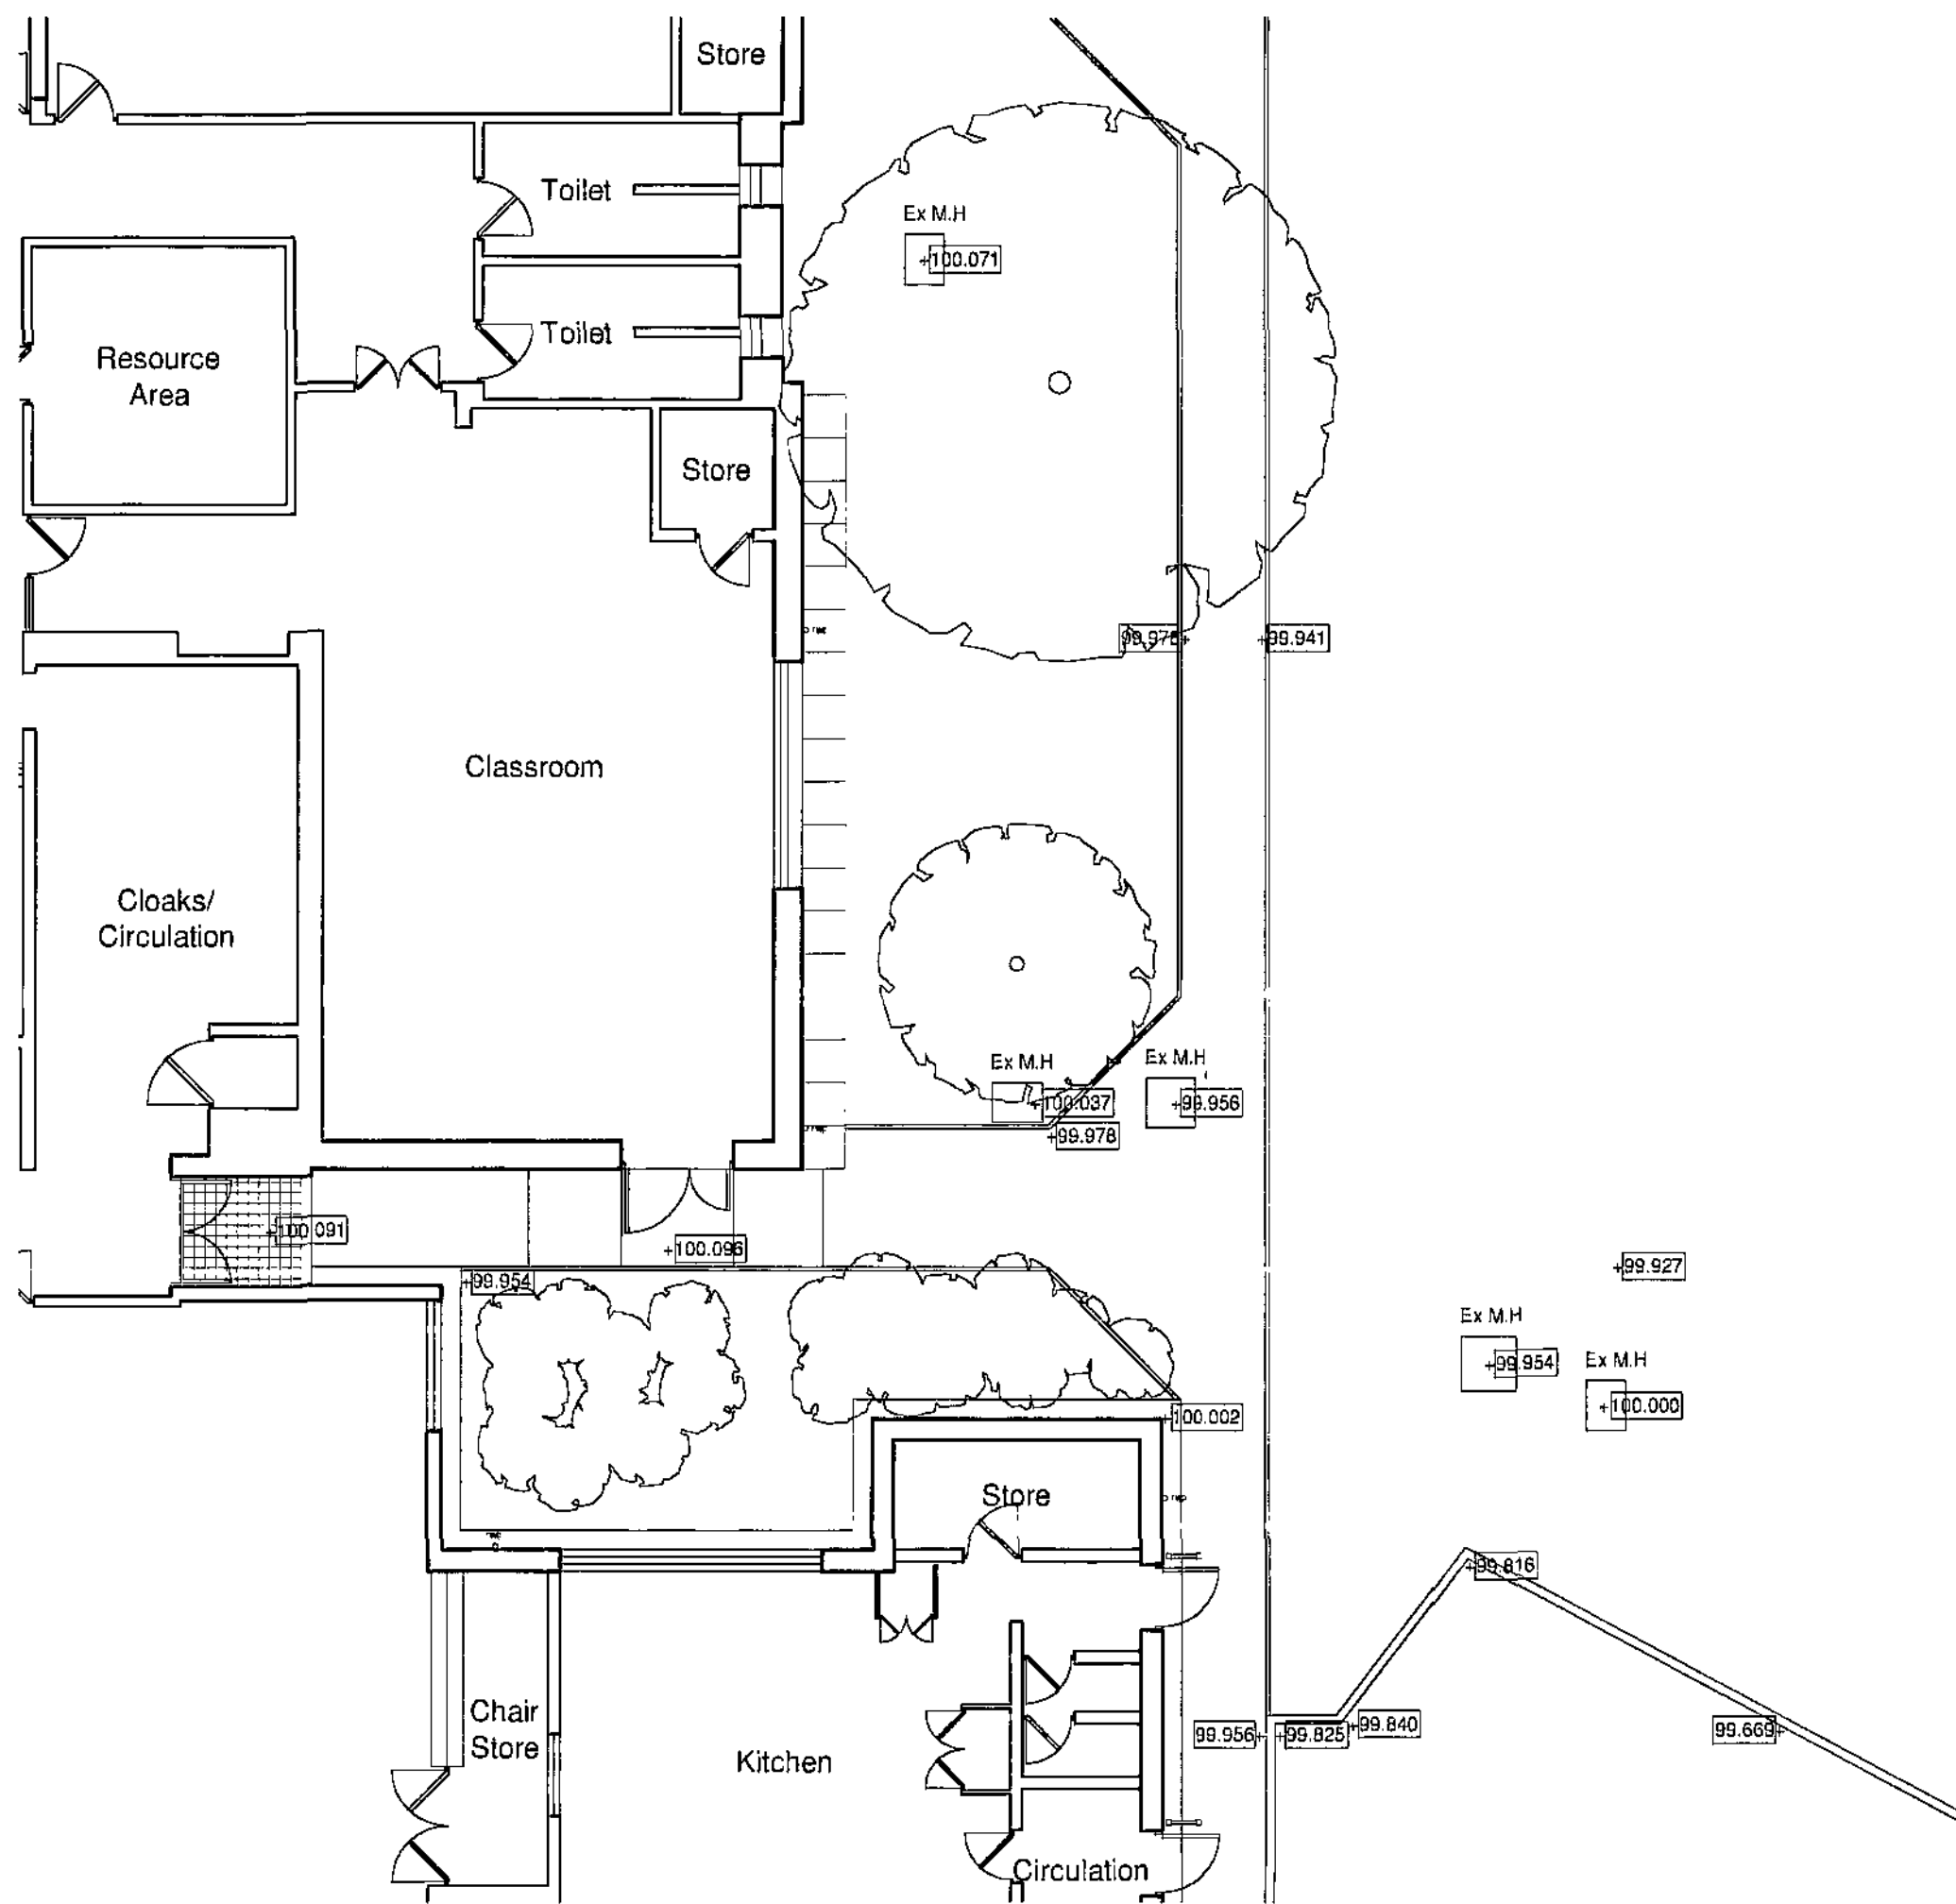


Existing Part Floor Plan (Scale 1:100)

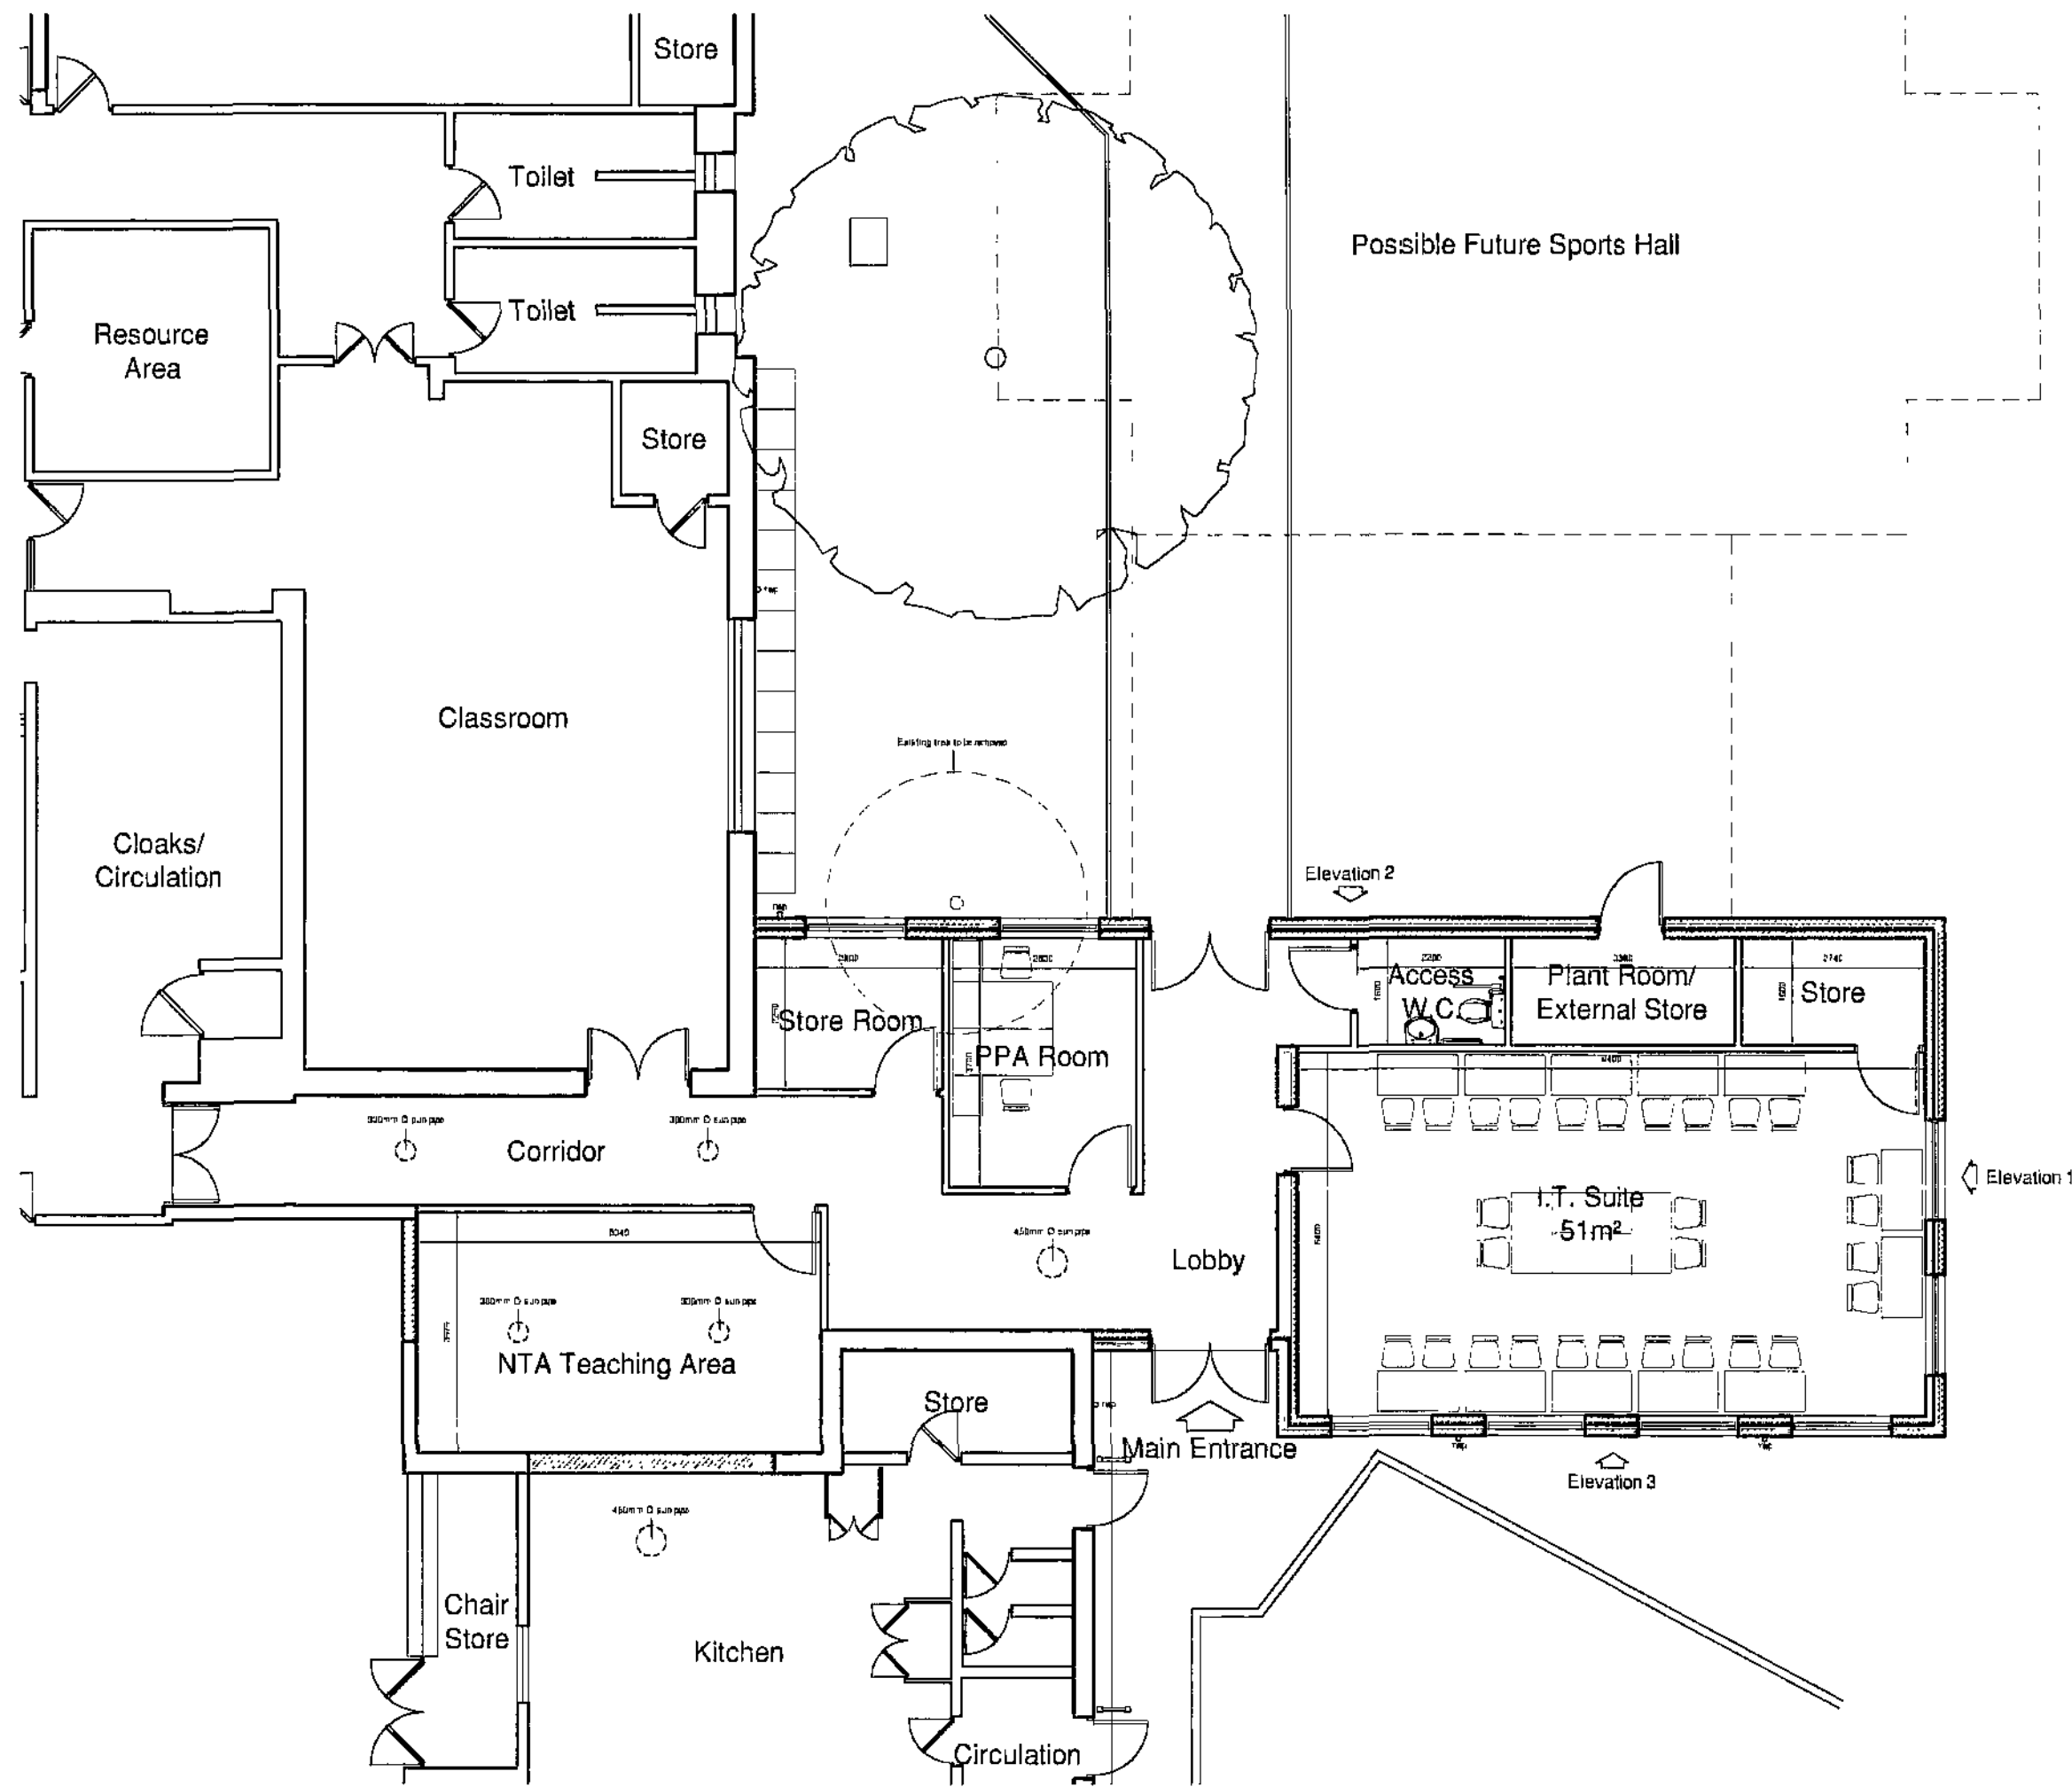


Proposed Part Floor Plan (Scale 1:100)

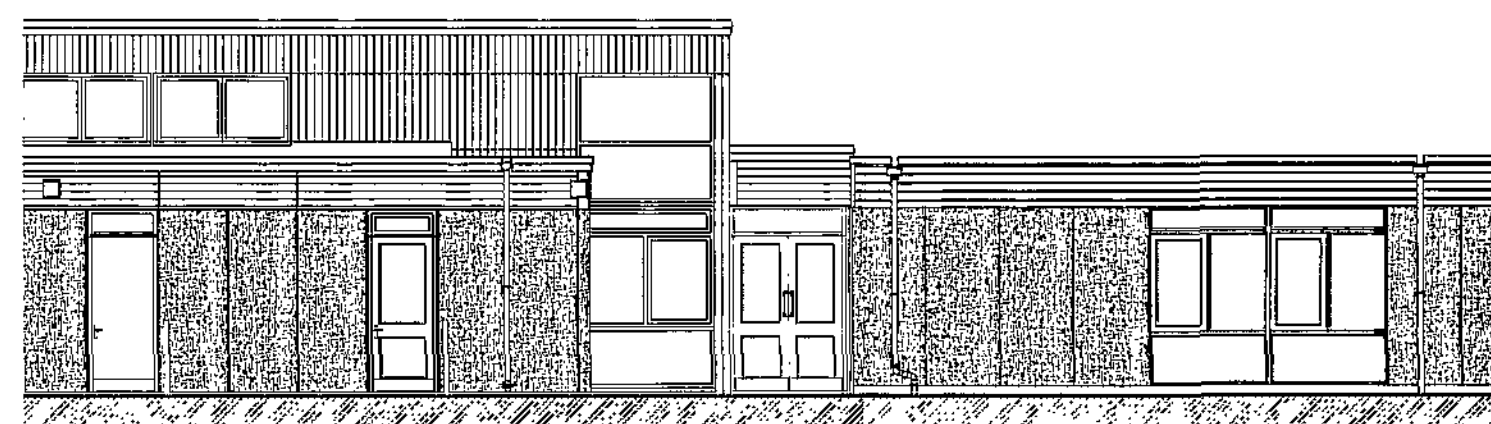


Elevation 1 - Existing Part Side Elevation (Scale 1:100)

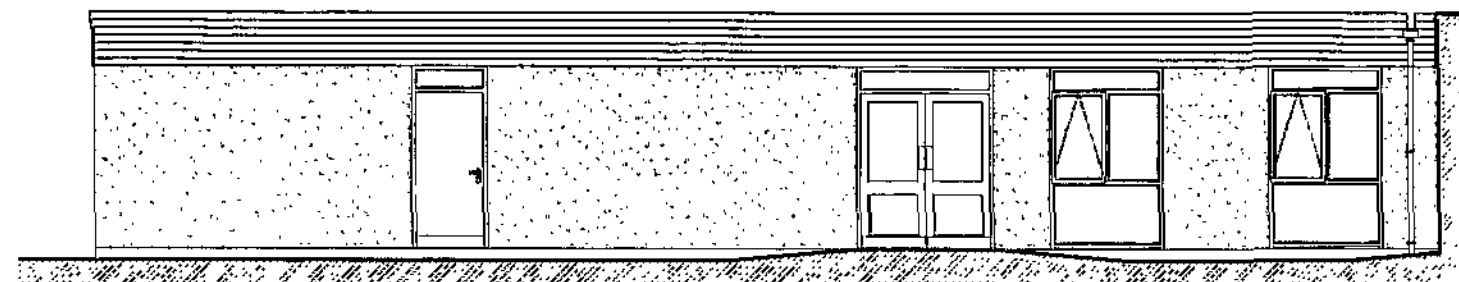

Elevation 2 - Proposed Part Rear Elevation (Scale 1:100)

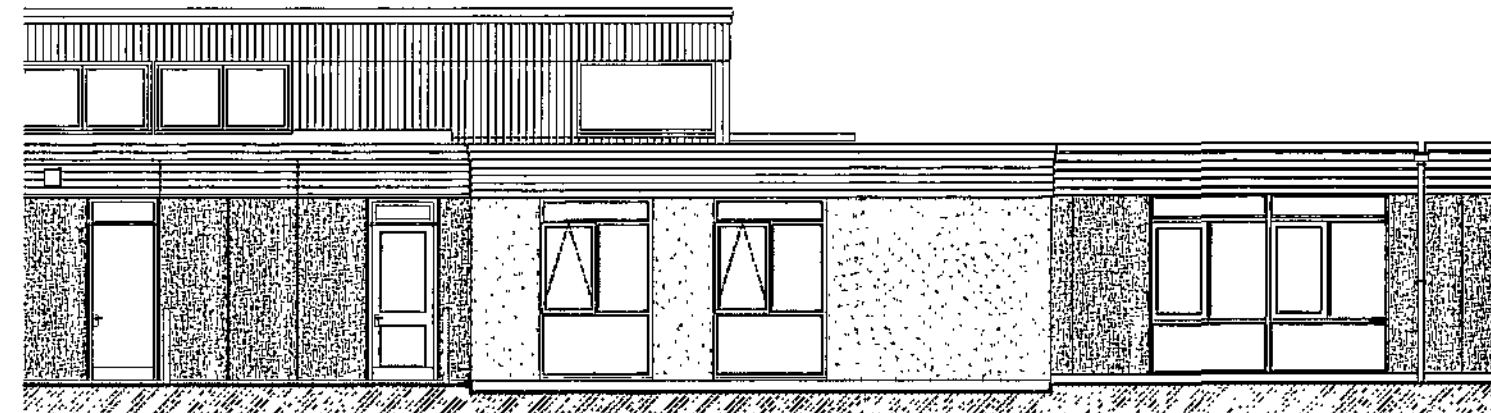

Elevation 1 - Proposed Part Side Elevation (Scale 1:100)

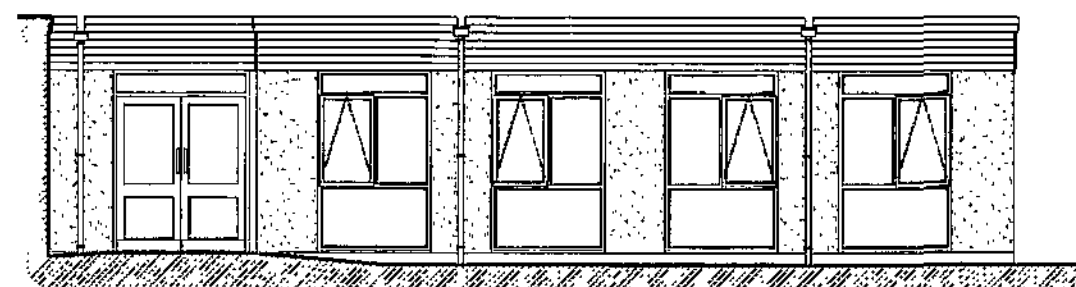

Elevation 3 - Proposed Part Front Elevation (Scale 1:100)

copyright:
This drawing and the design depicted thereon are the copy right of Firth Partnership
all drawings and dimensions to be checked and any discrepancies to be reported to the Architect prior to the commencement of work or production of shop drawings.
no dimensions to be scaled from drawing unless approved by Architect
all work to be carried out in accordance with the Building Regulations and the requirements of the Local Authority

REVISIONS				
REF.	DESCRIPTION	BY	CHK	DATE



FIRTH PARTNERSHIP
ARCHITECTS - QUANTITY SURVEYORS - PROJECT MANAGEMENT CONSULTANTS
15 REGENT STREET
BARNLEY, SOUTH YORKSHIRE
S70 2EG
tel: 01226 206021
fax: 01226 240220
web: www.firthpartnership.co.uk
e-mail: administrator@firth.co.uk

CLIENT
BARUGH GREEN PRIMARY SCHOOL
PROJECT
PROPOSED I.T. SUITE
BARUGH GREEN SCHOOL
HIGHAM COMMON LANE - BARNLEY

DRG. TITLE
PROPOSED I.T. SUITE - EXISTING & PROPOSED PLANS & ELEVATIONS

SCALES	DATE	DRAWN	CHKD
1:100	22.07.08	CAE	
DRG. No.	REV		
2211/SK13			

Barley Metropolis
Borough Council
26 AUG 2008
Corporate Mail Room