

PLANS

CONTENTS

PAGE N°

- 1 Ordinance Survey plan showing surrounding area
2. Site plan scale 1:300
- 3 Existing downstairs plan Scale 1:100
- 4 Existing upstairs plan Scale 1:100
- 5 Proposed upstairs plan Scale 1:100
- 6 Existing rear elevation Scale 1:100
- 7 Rear elevation including proposed new extension
Scale 1:100
- 8 Existing left side elevation Scale 1:100
- 9 Proposed left side elevation scale 1:100
- 10 Existing right side elevation Scale 1:100
- 11 Proposed right side elevation Scale 1:100




Scale 1:1250




0 1 km

Crown Copyright. All rights reserved. Licence number 100037570

SITE PLAN SCALE 1 : 300

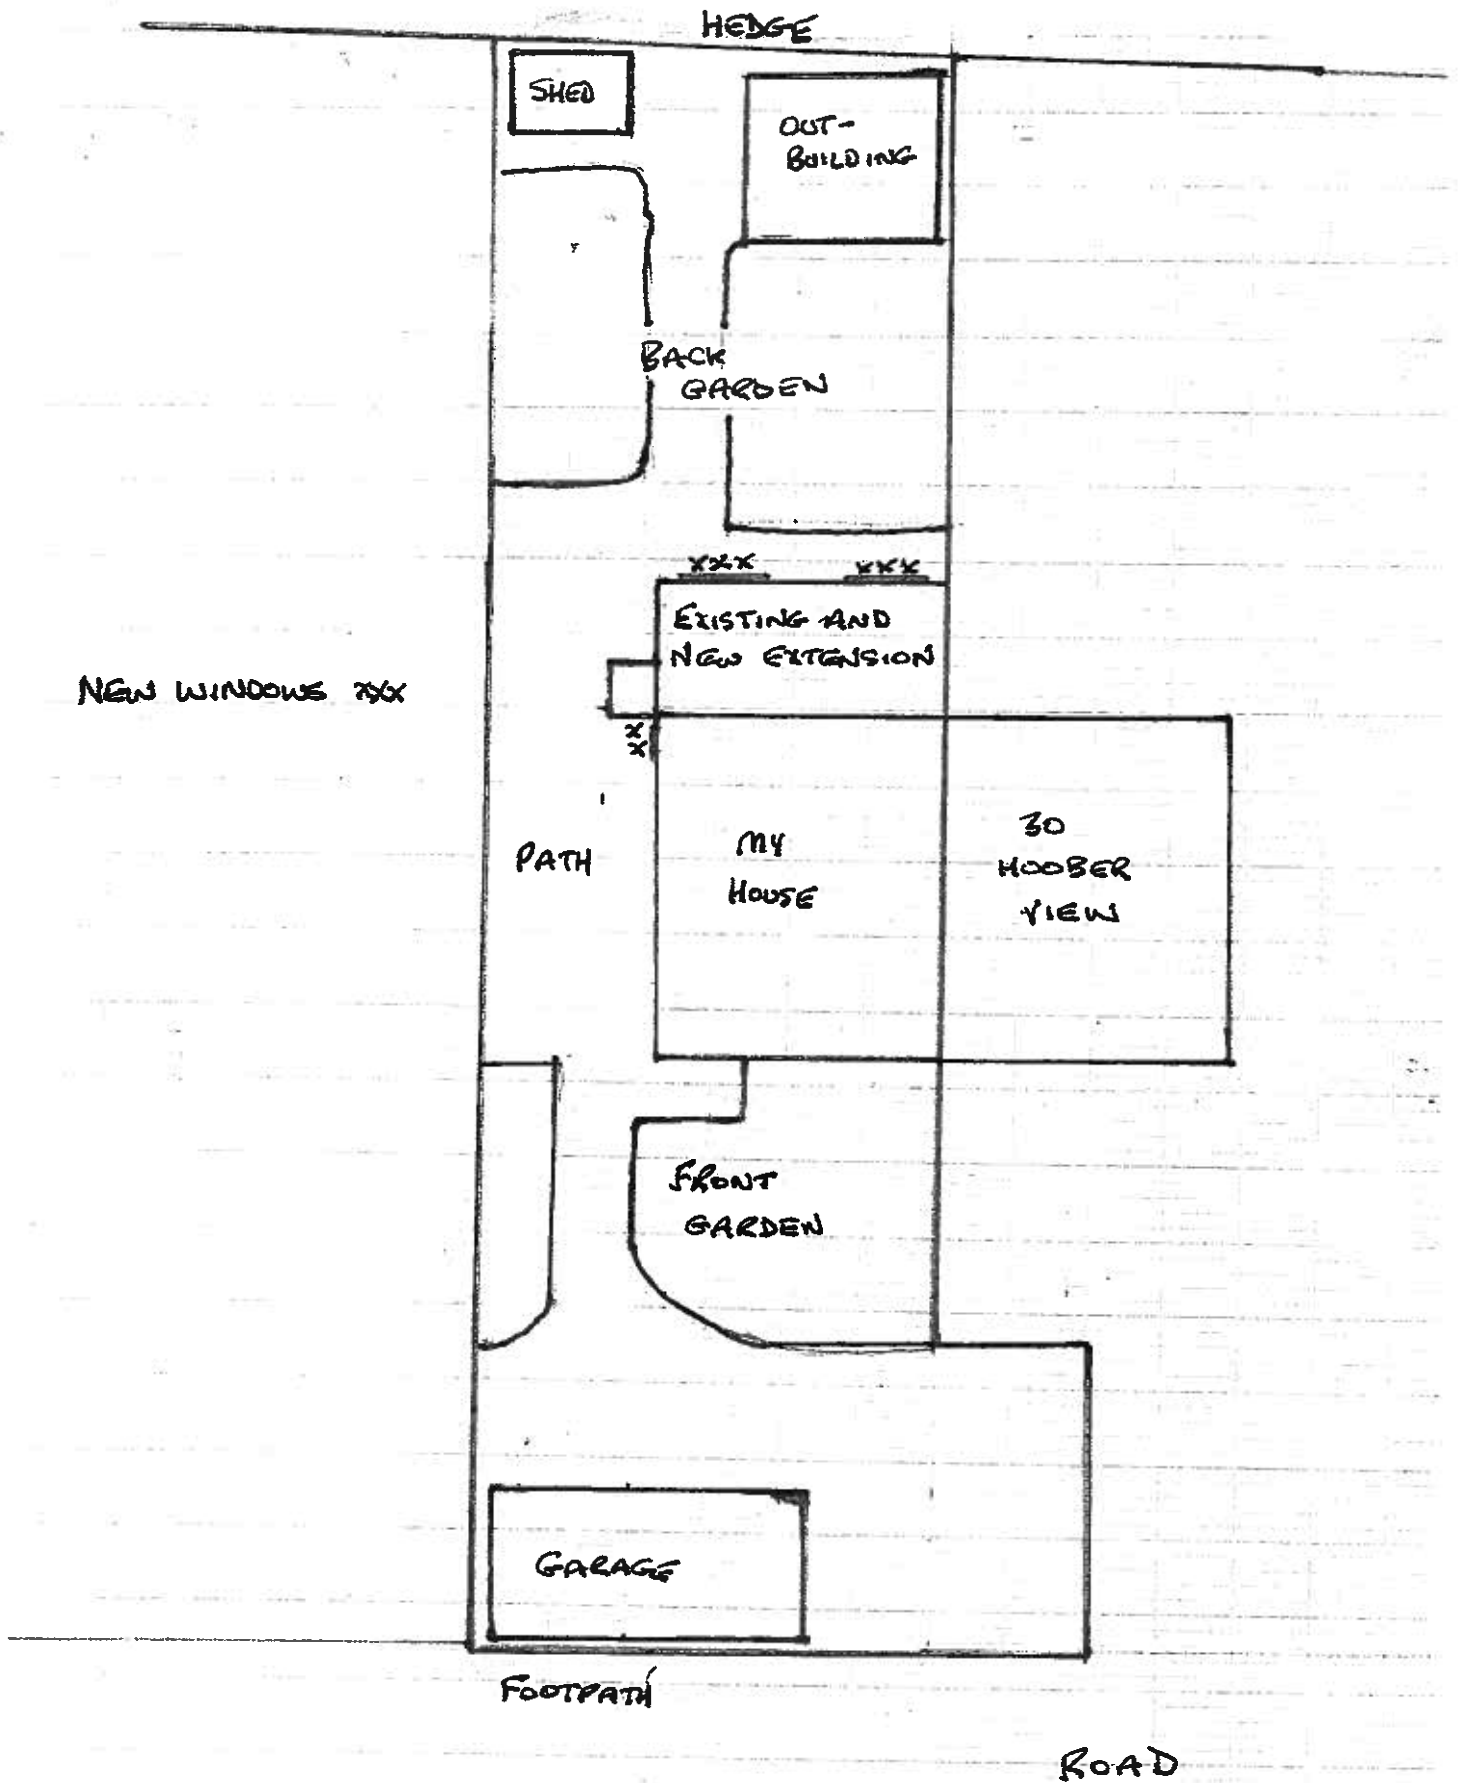


FLOOR PLAN OF DOWNSTAIRS
SCALE 1:100

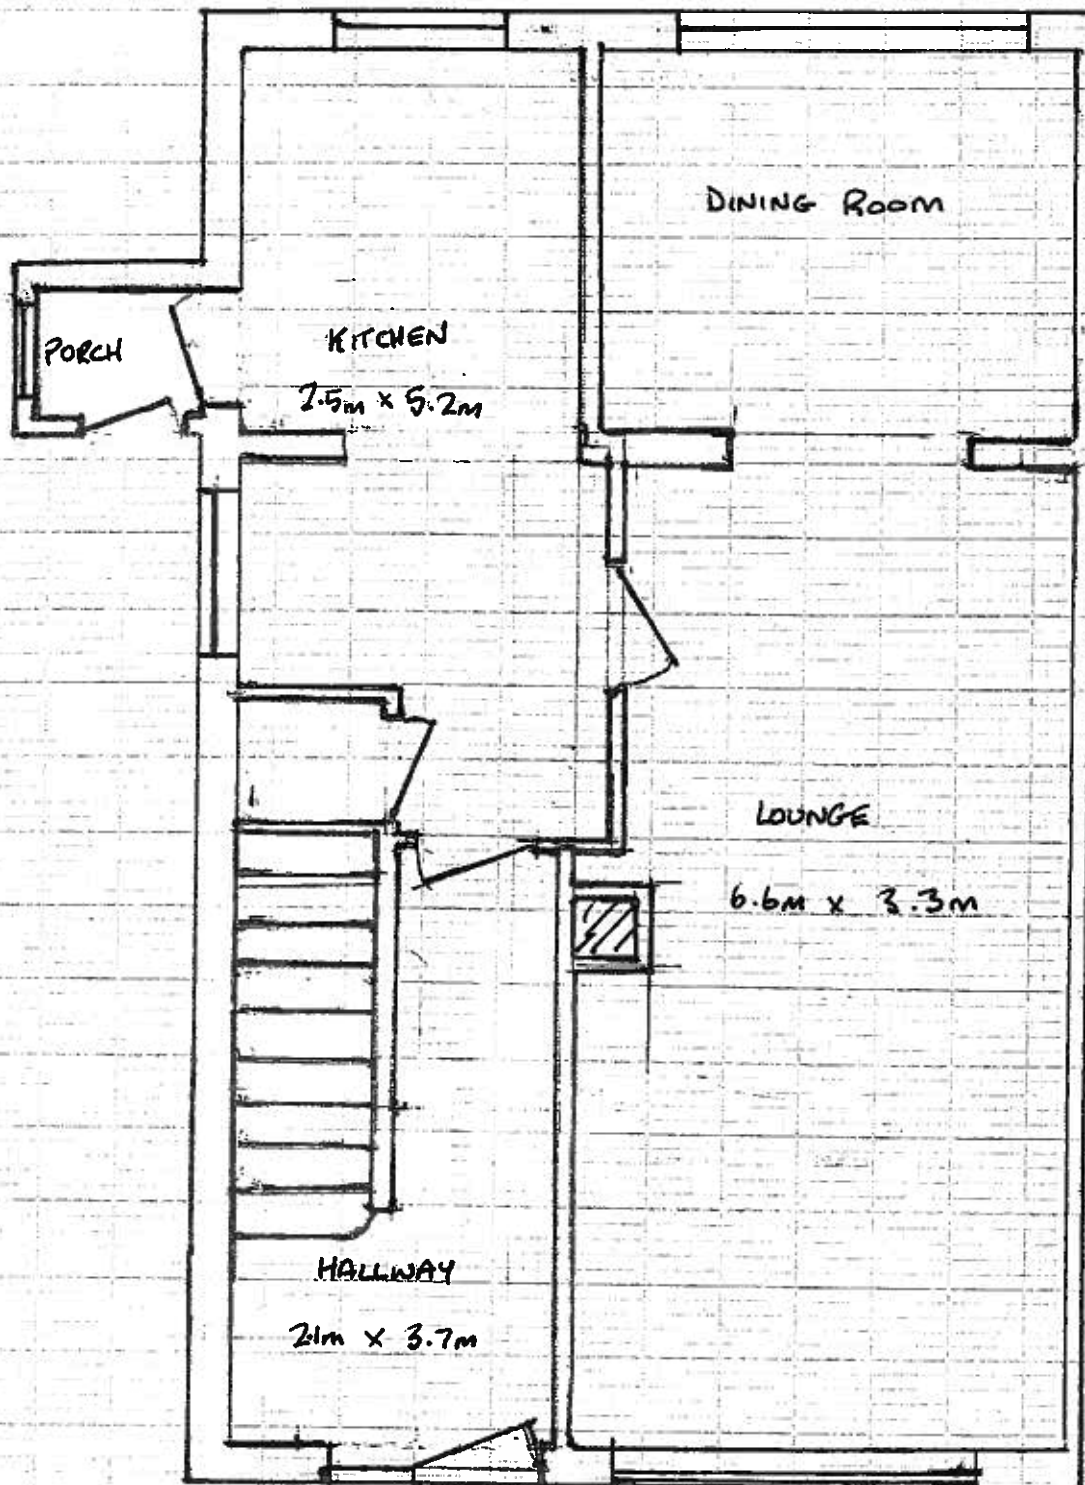


FLOOR PLAN OF UPSTAIRS


SCALE 1:100

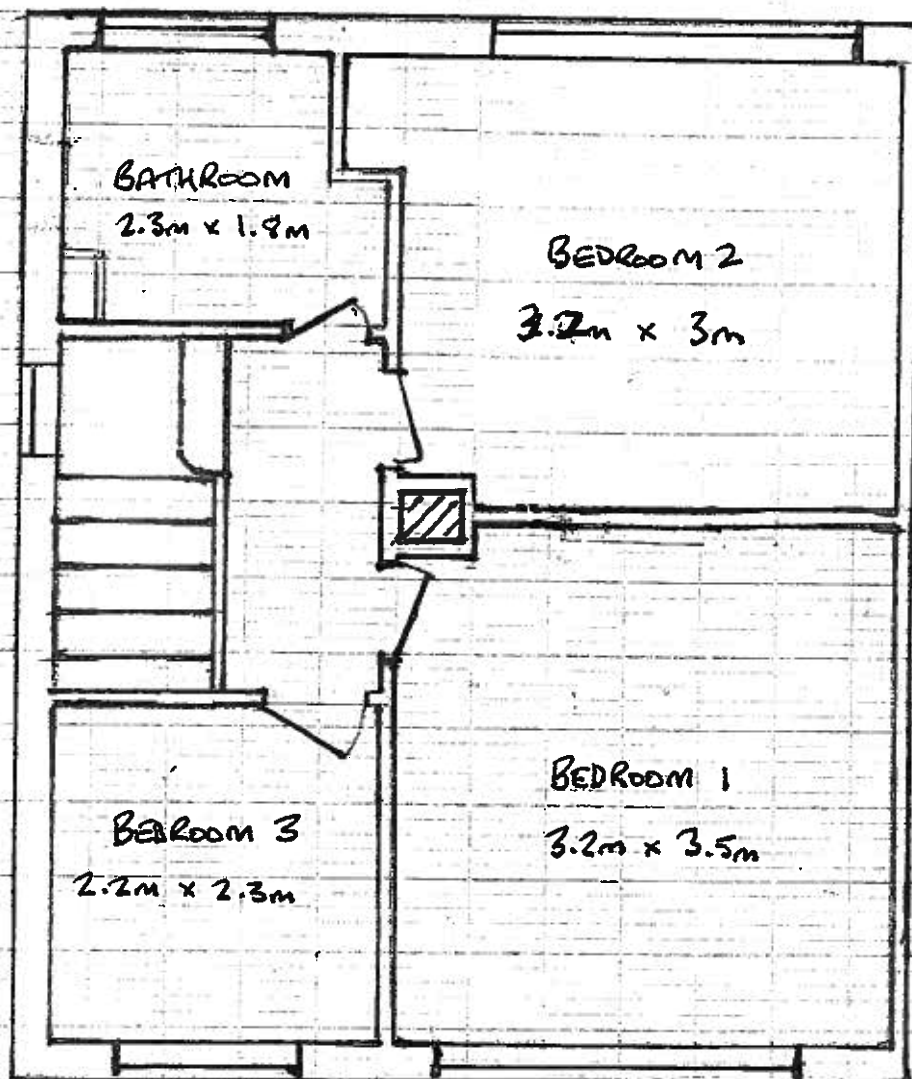


FLOOR PLAN OF UPSTAIRS INCLUDING PROPOSED
NEW EXTENSION SCALE 1:100

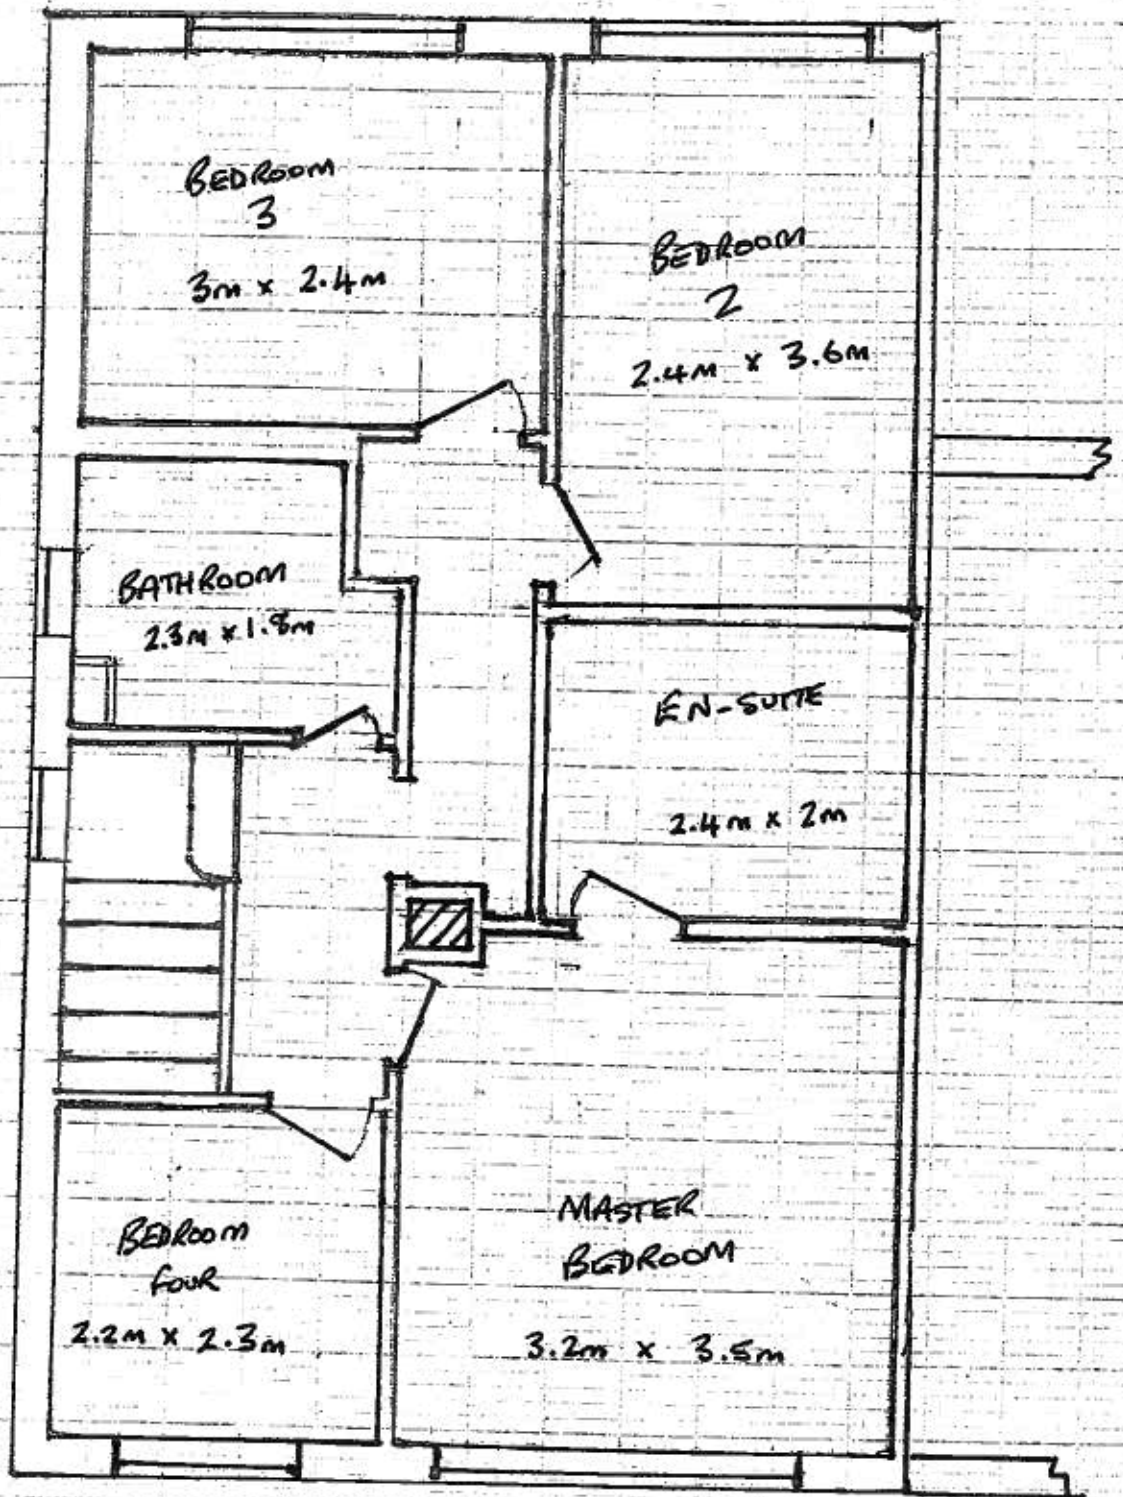

EXISTING REAR ELEVATION SCALE 1:100

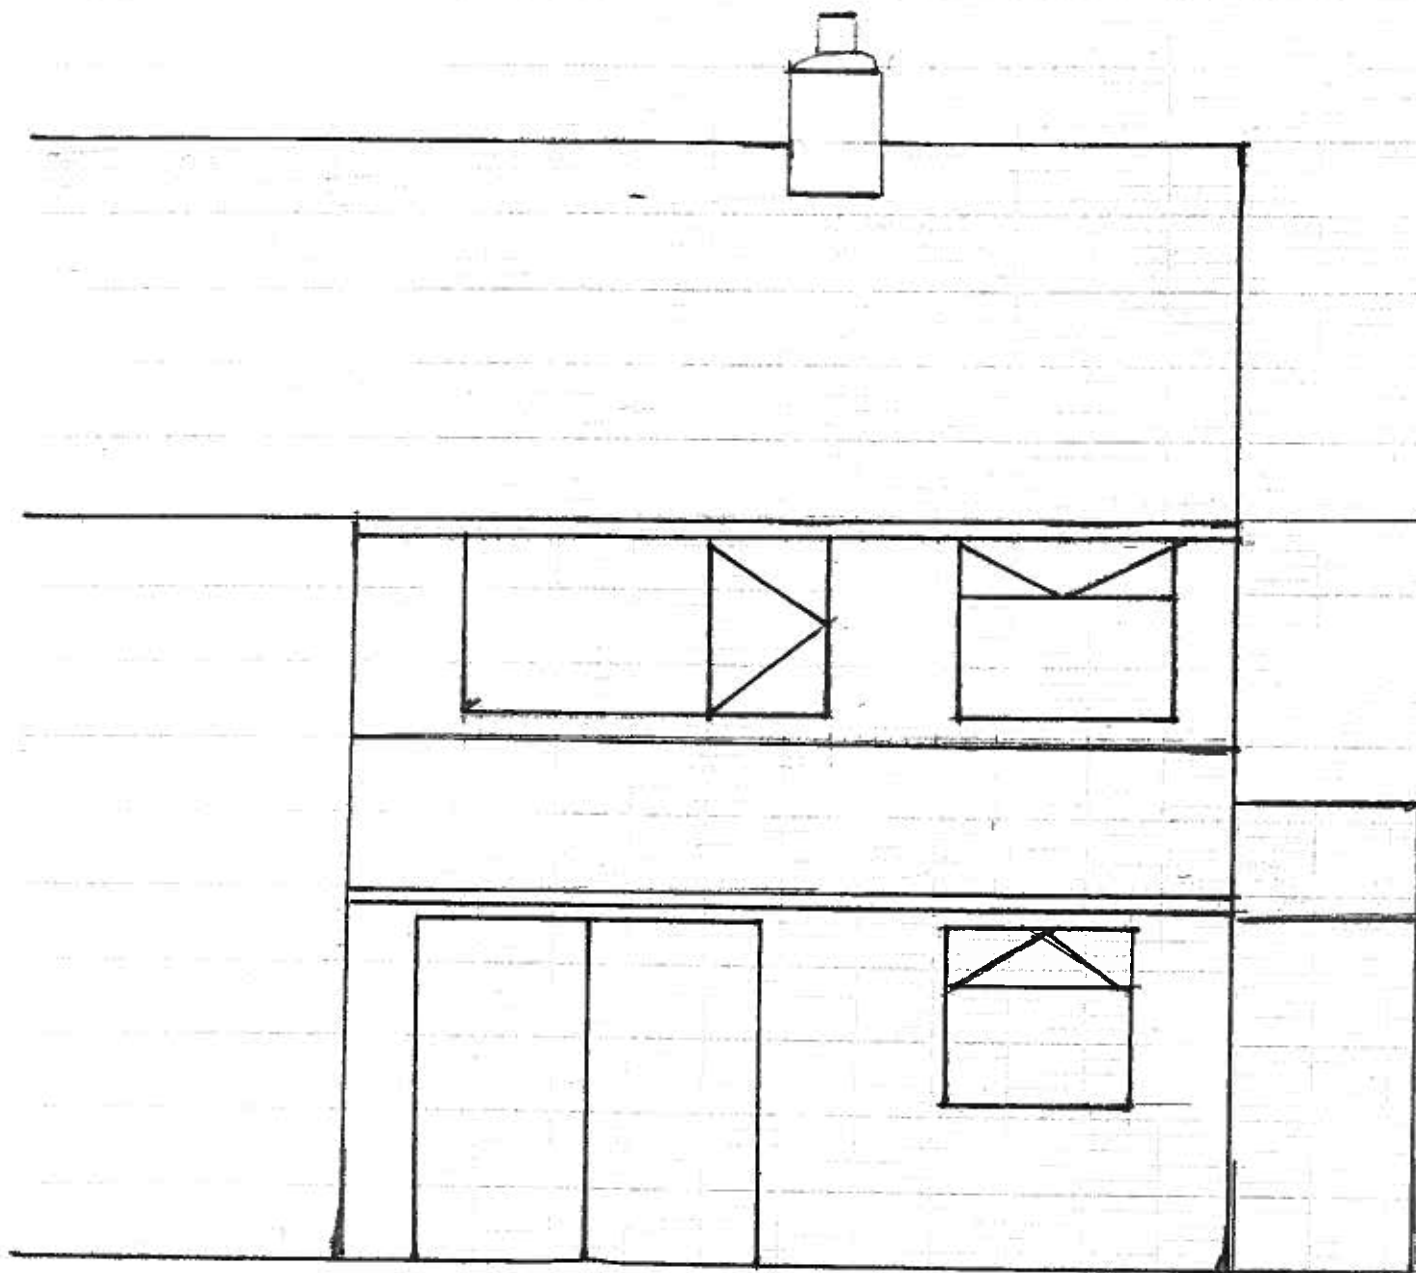


REAR ELEVATION INCLUDING
NEW EXTENSION SCALE 1:100

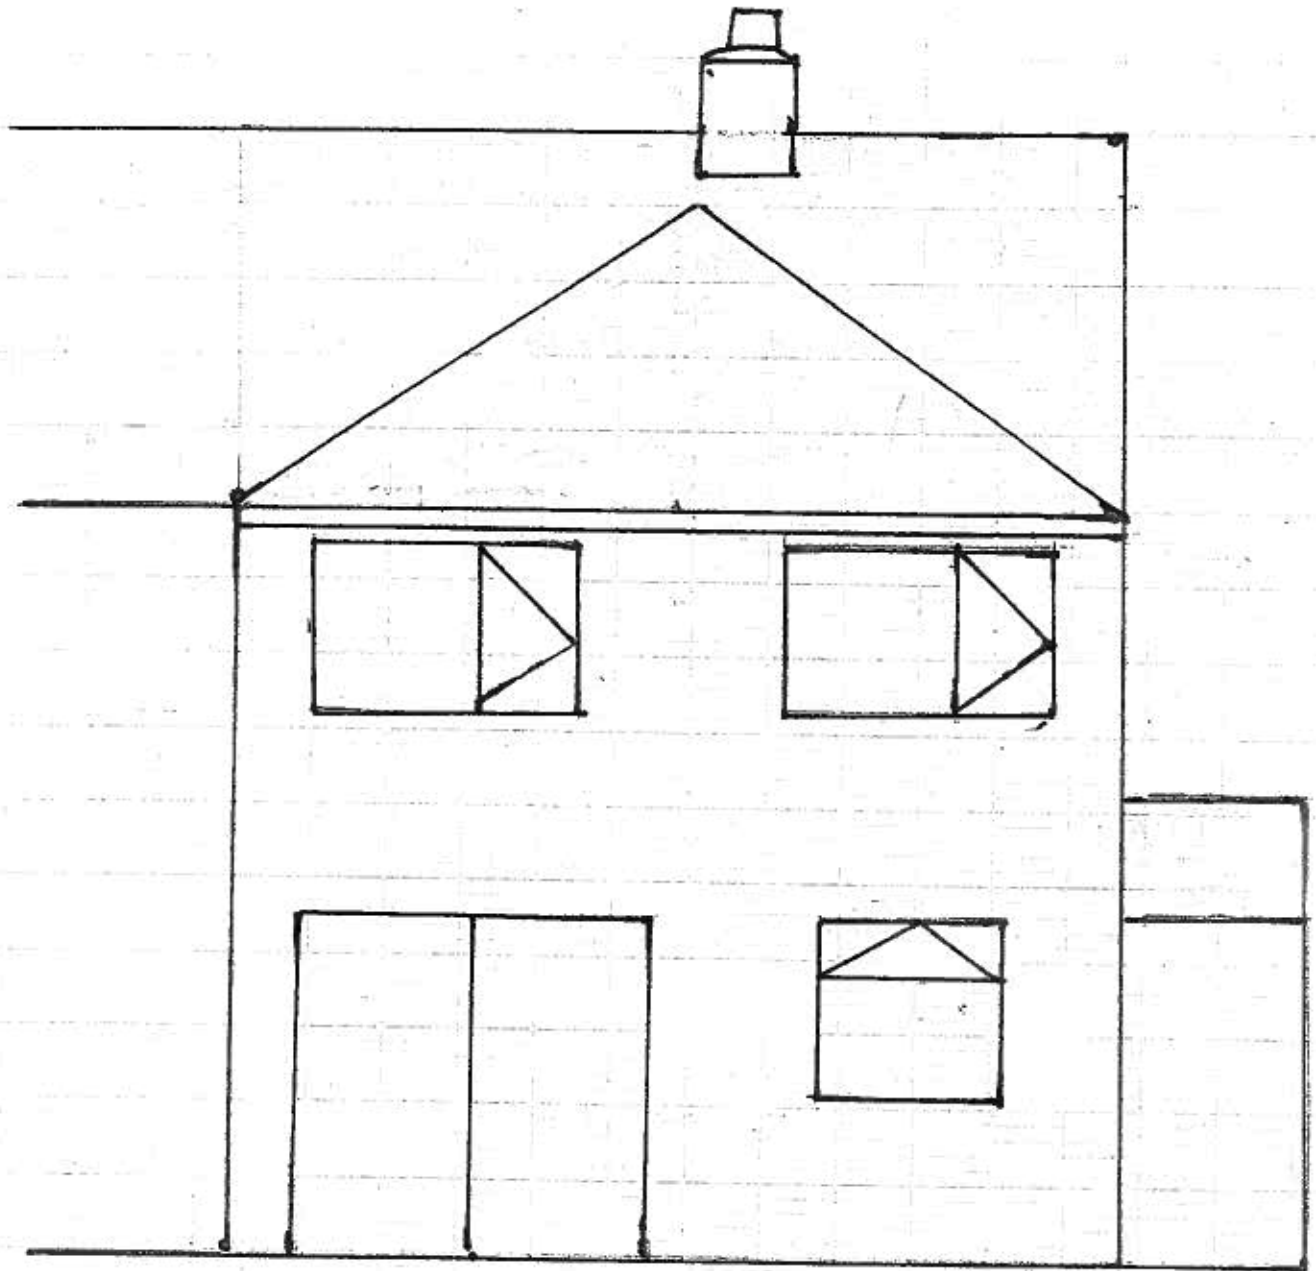


EXISTING SIDE ELEVATION


SCALE 1:100

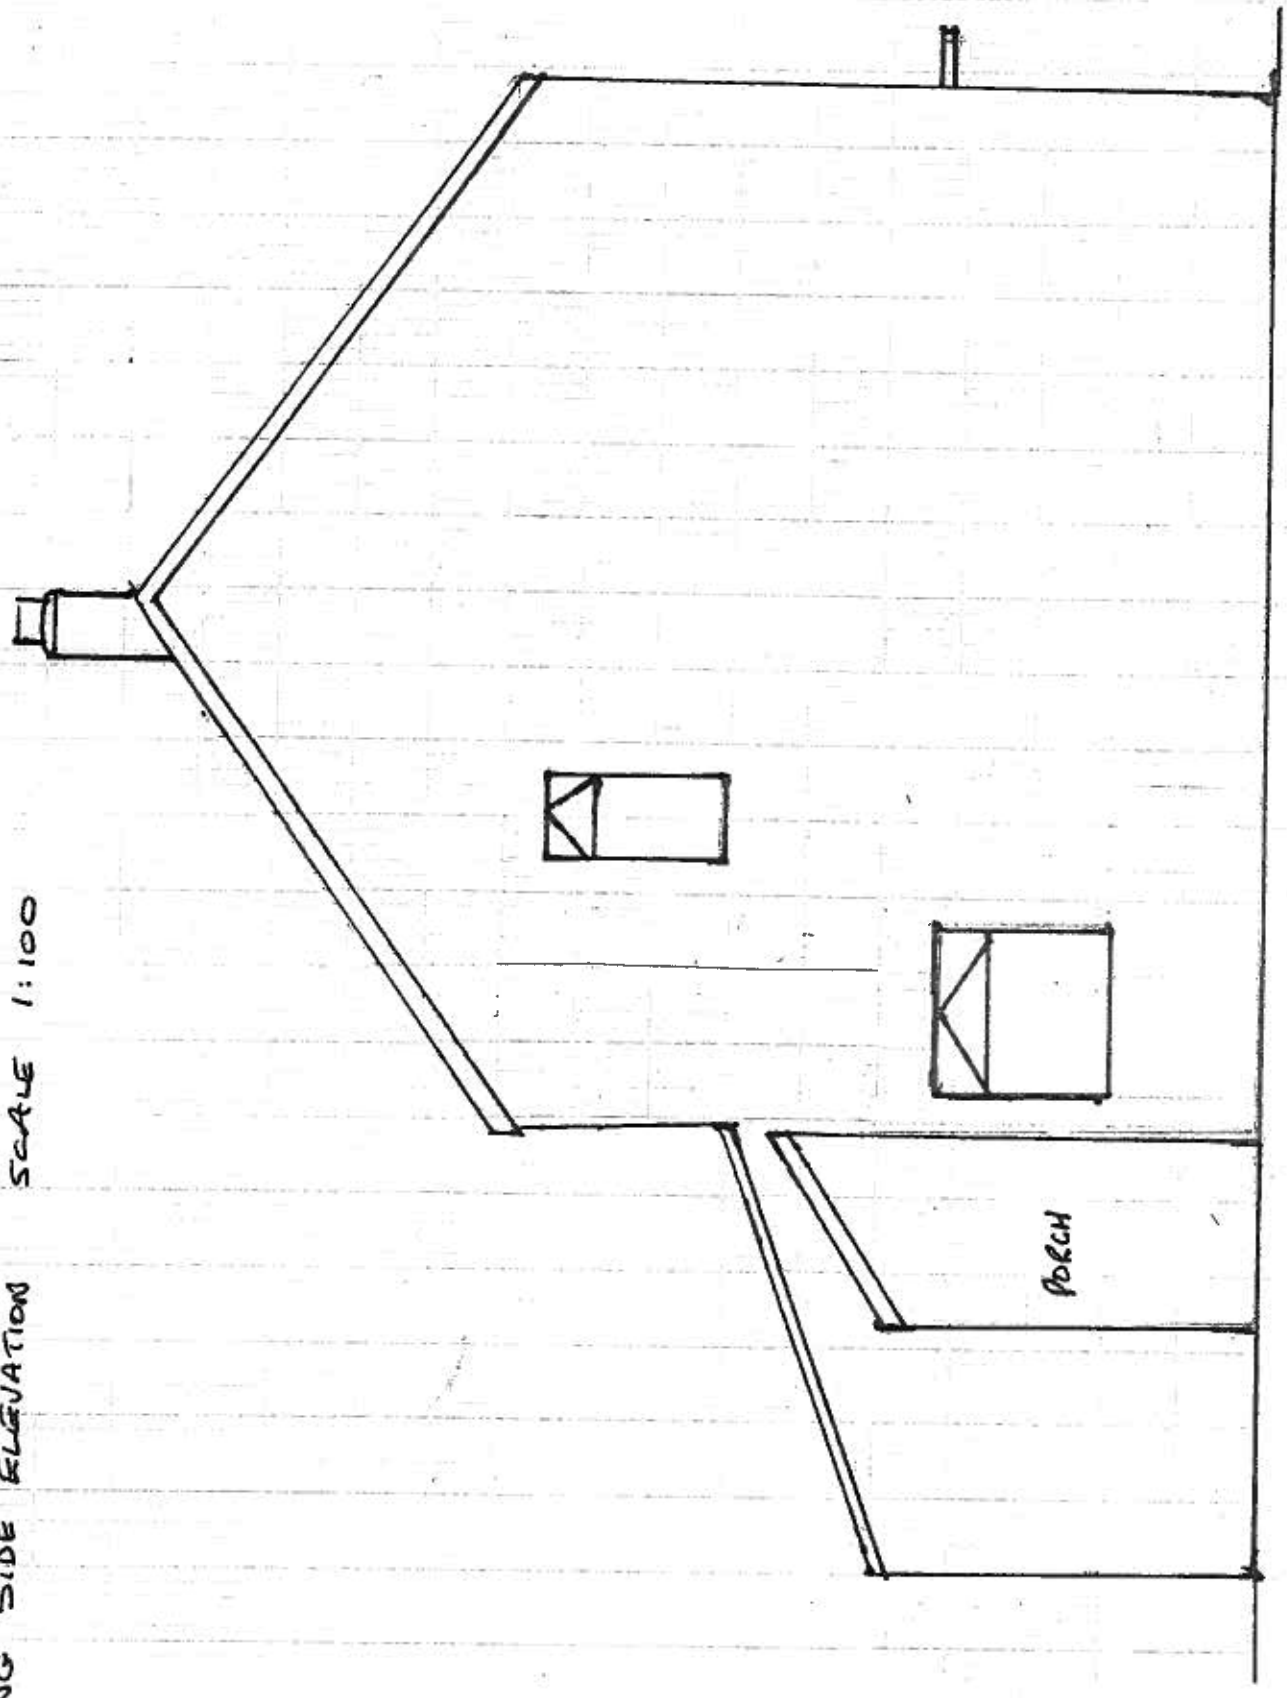


SIDE ELEVATION INCLUDING NEW EXTENSION SCALE 1:100

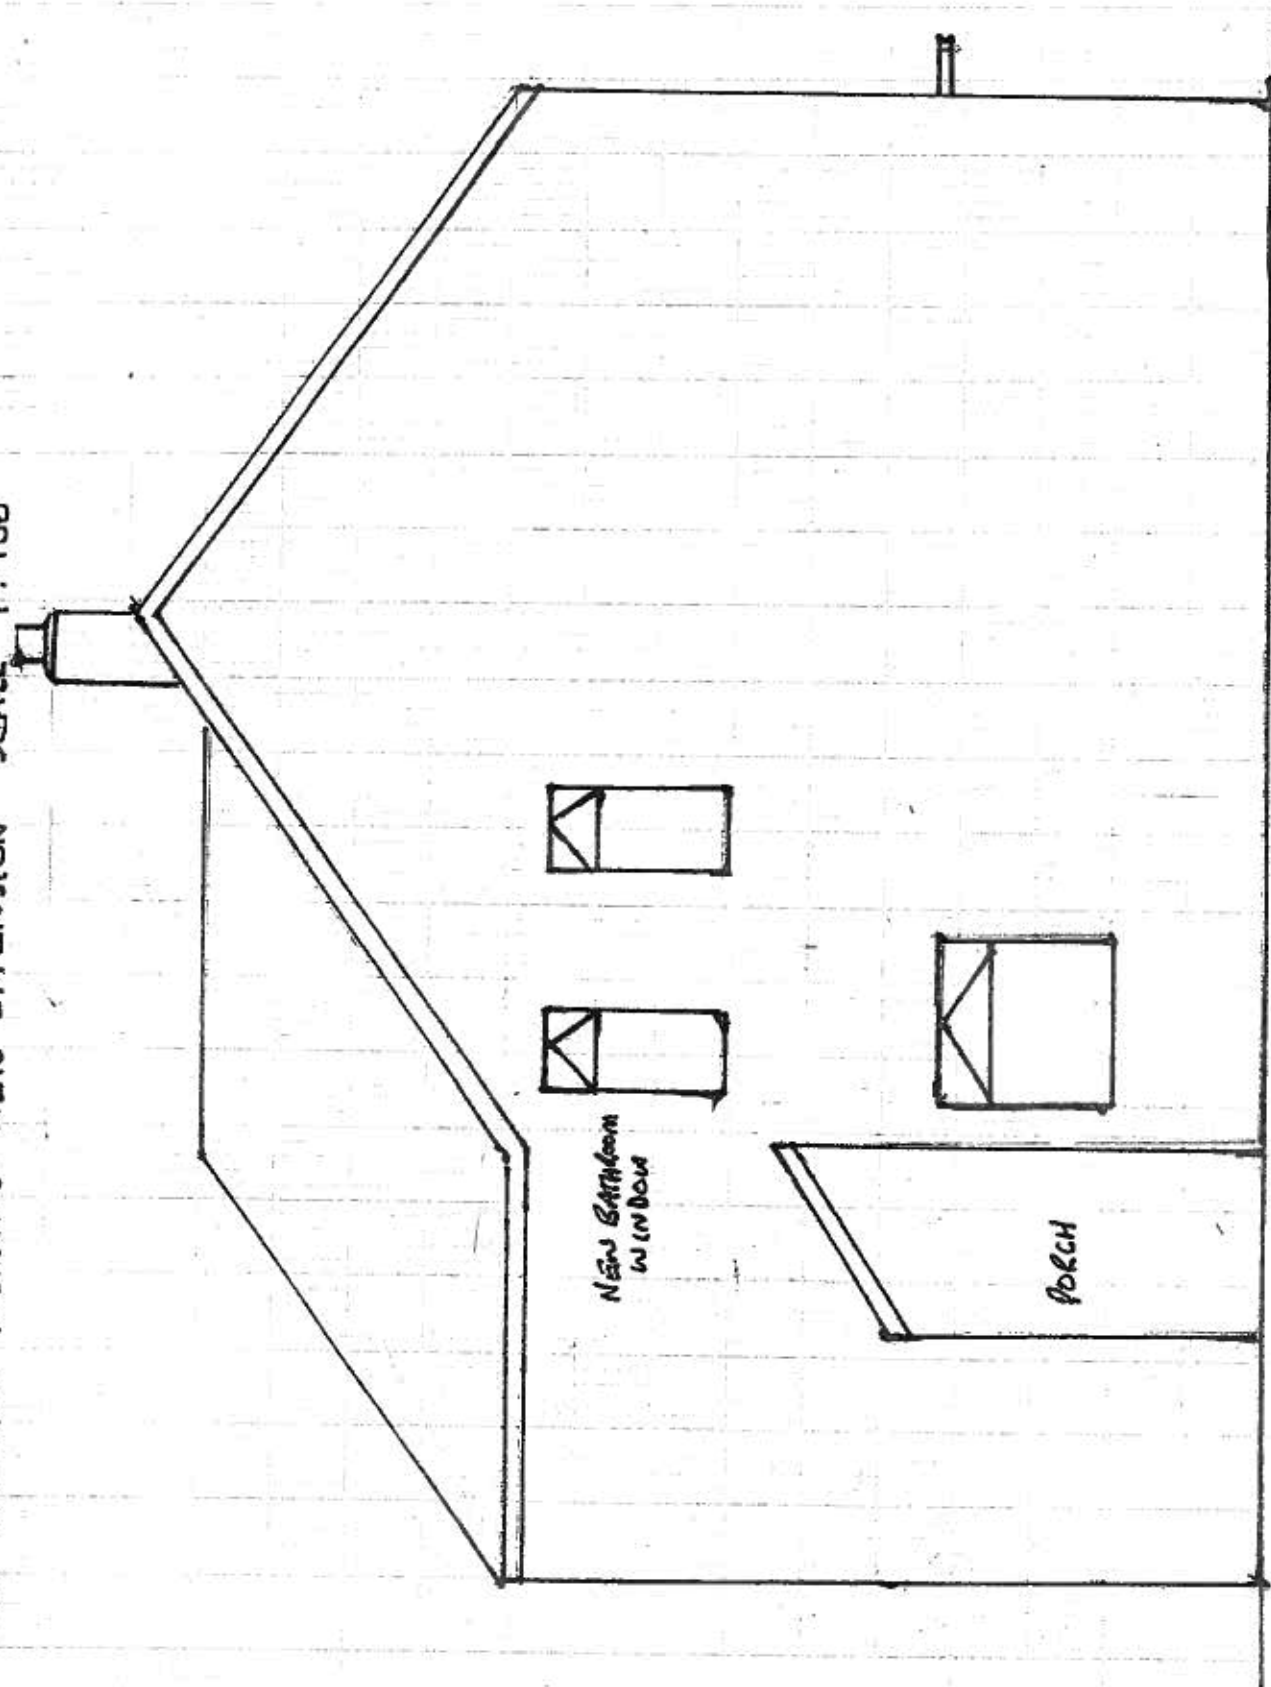

EXISTING RIGHT SIDE ELEVATION SCALE 1:100

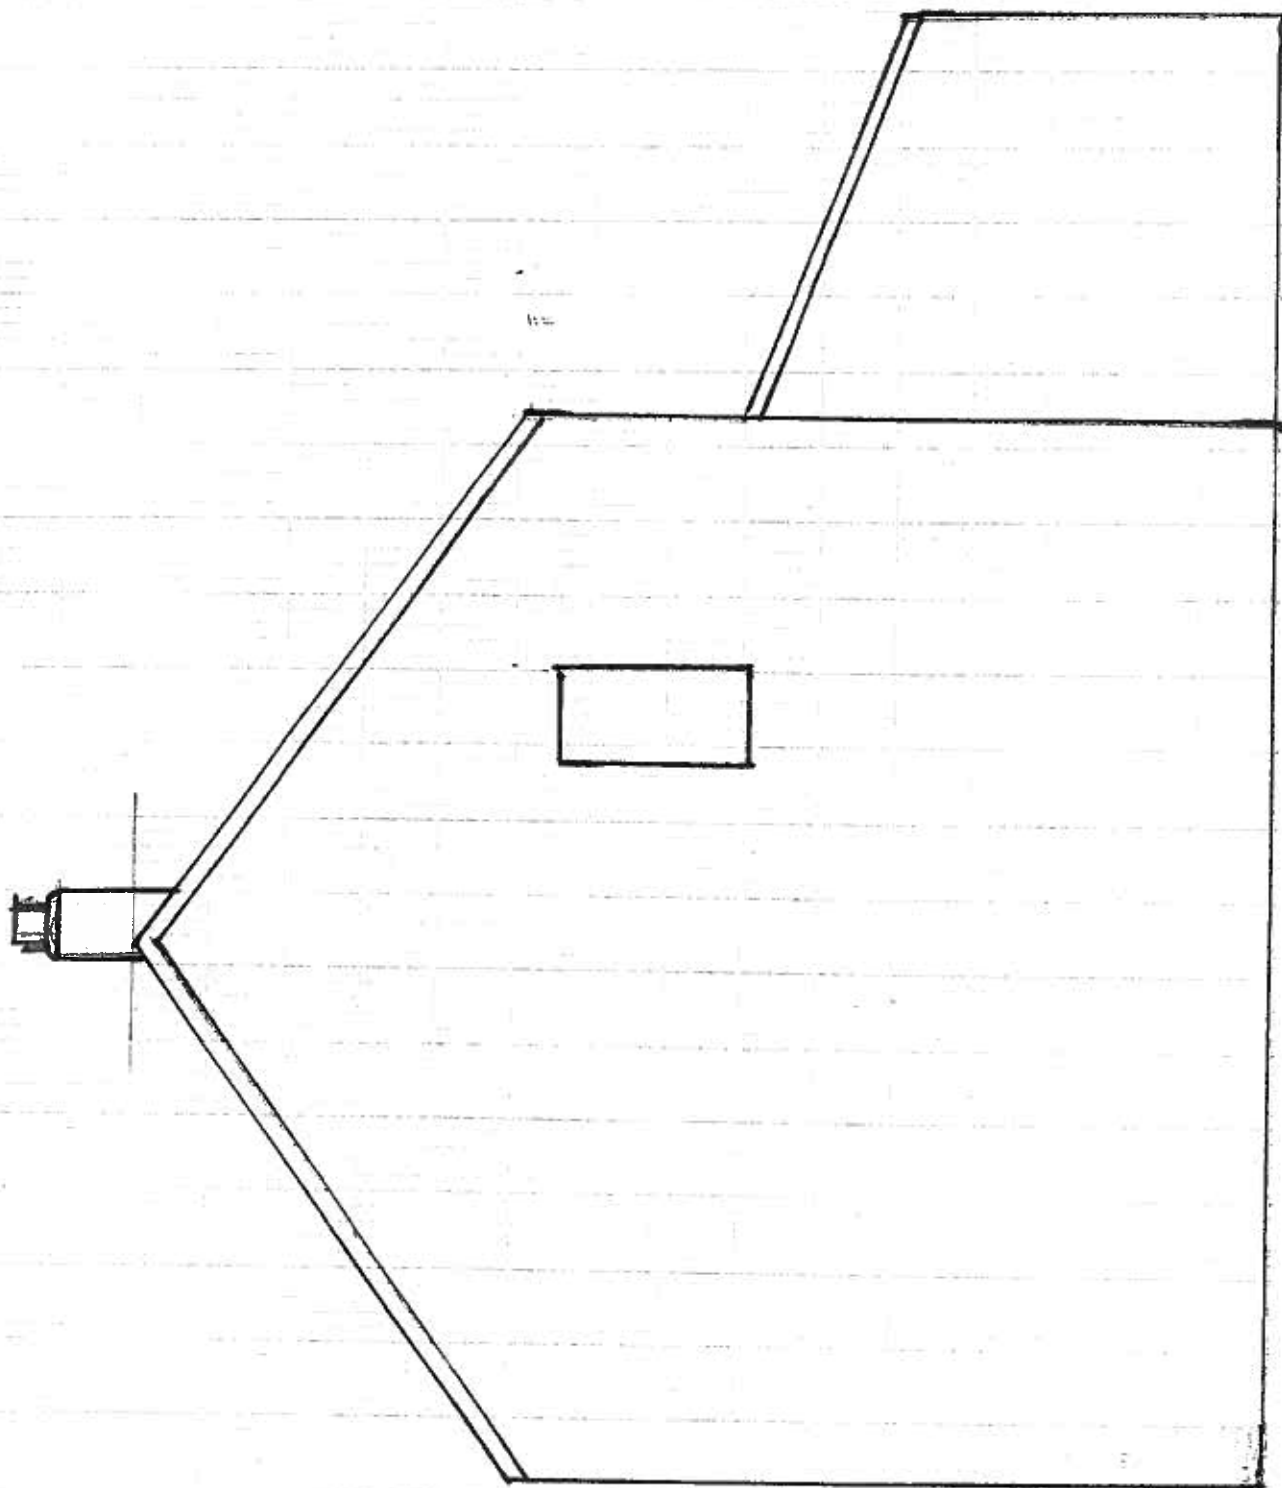

PROPOSED RIGHT SIDE ELEVATION SCALE 1:100

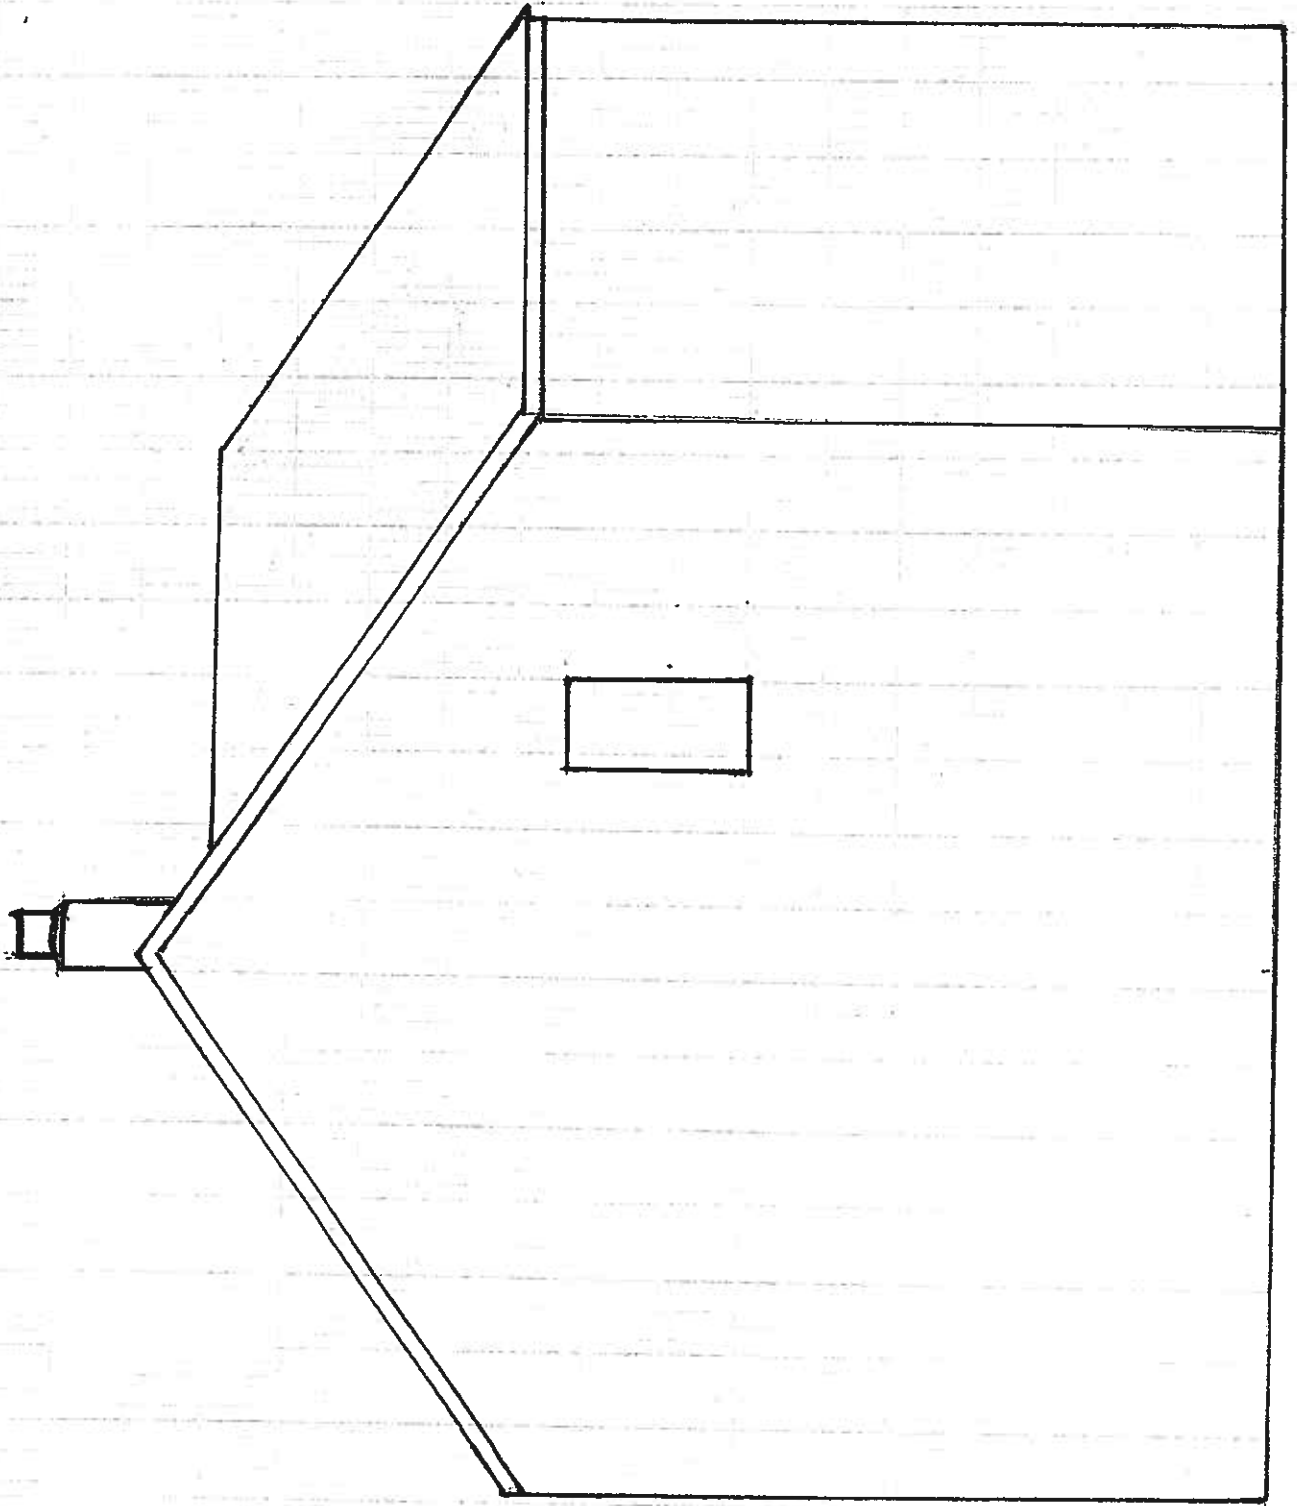



FRONT ELEVATION SCALE 1:100

