



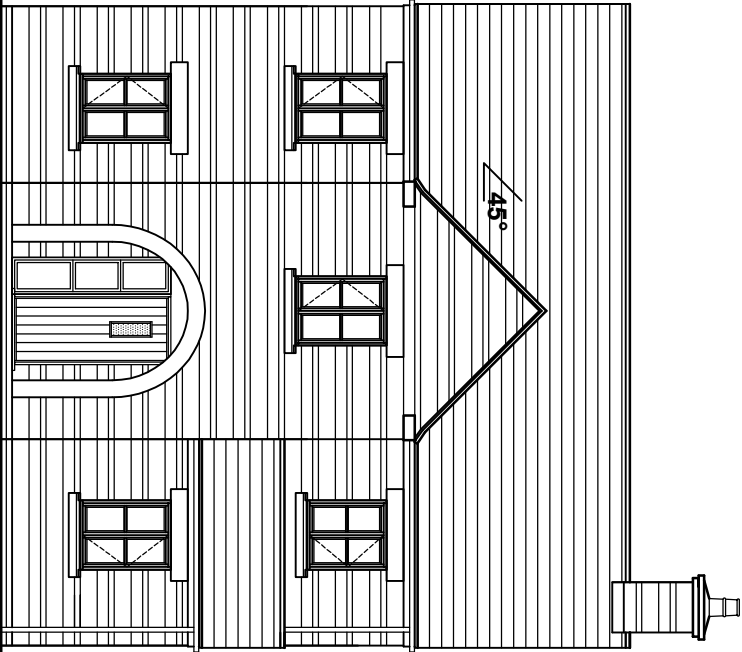

FRONT ELEVATION

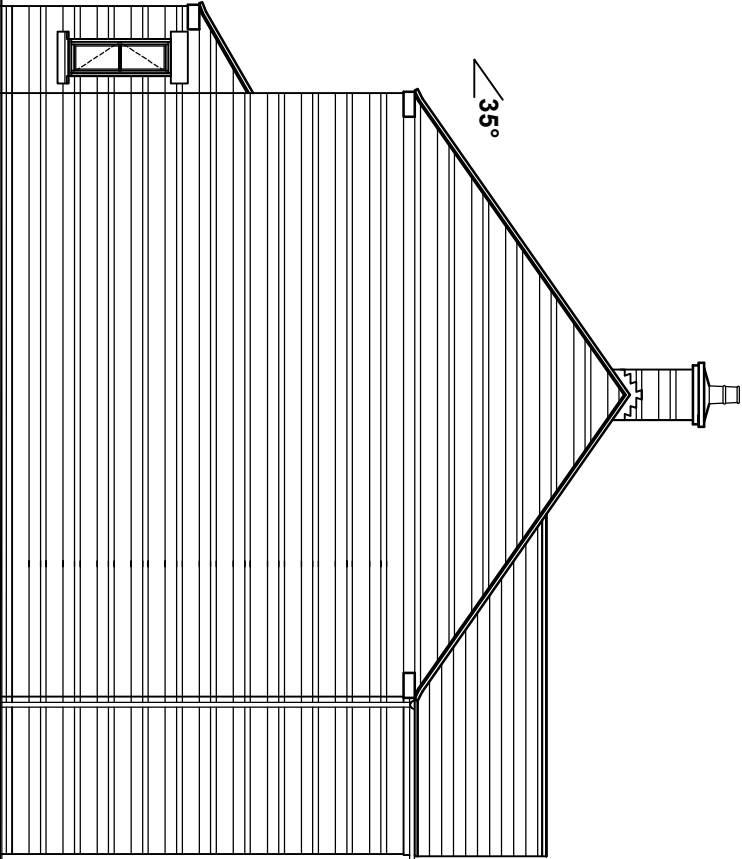

SIDE ELEVATION

Rev.	Date	Details



RIPPON HOMES
Leeming Lane South, Mansfield Woodhouse
Nottinghamshire, NG19 9AQ
Tel: 01623 659000 Fax: 01623 420807

PROJECT

LAND AT CLAYTON LANE,
THURNSCOE. S63 0BG

DRAWING TITLE	Scale : 1 : 100
	Ref : RH/HIG2
HOUSETYPE G ELEVATIONS	Revision : -
	Date : 07.12.2015
	Drawn By : CDAL

Carlton Design
Architecture Ltd
Architectural Consultants
7 The Old Dairy Buildings, Winkburn, Nottinghamshire, NG22 8PQ.
tel:- 01650 650353 Facsimile:- 01650 650123
E MAIL: carlton.design@virgin.net