
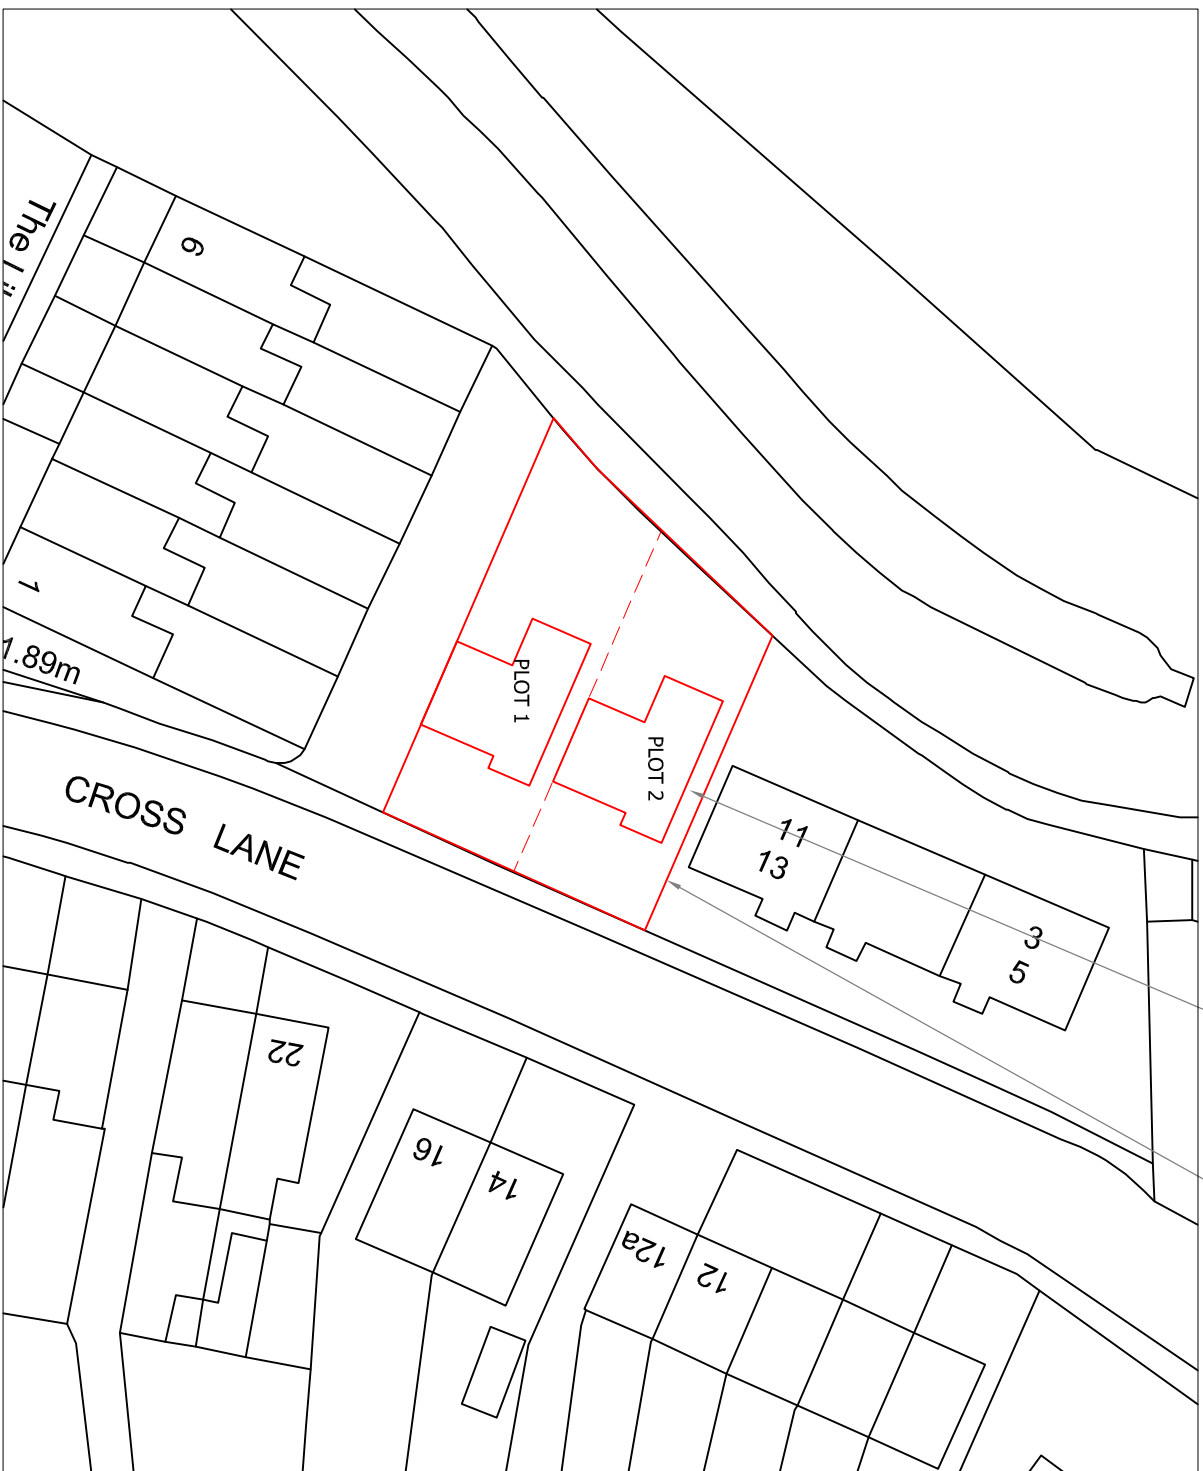
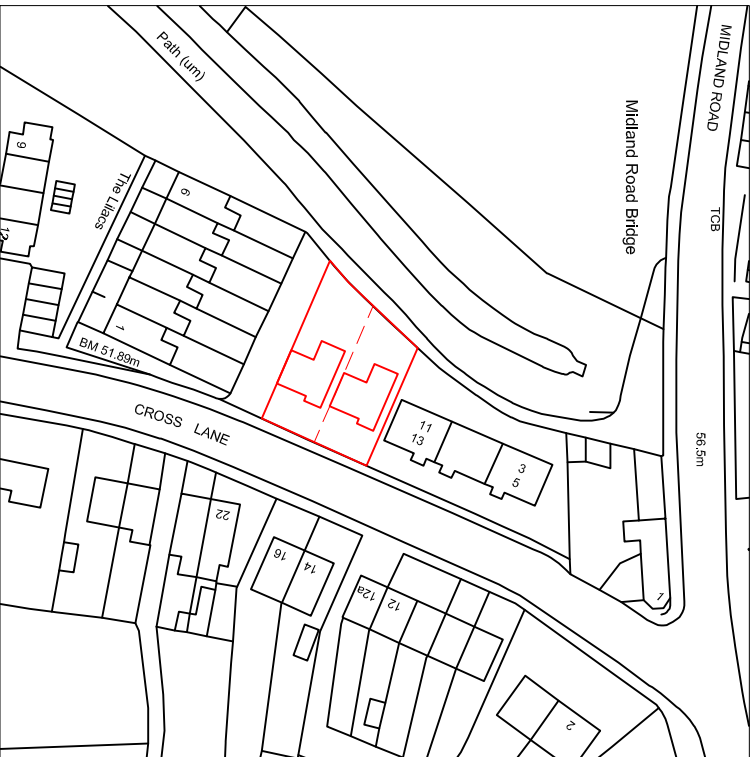


Drawing No.	Rev No.
MJB001 -001	

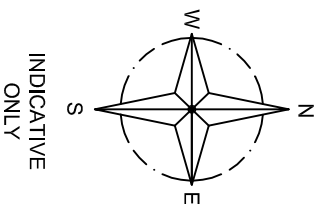

DO NOT SCALE: Contractor to check all dimensions and report any omissions or errors

NOTES

Rev	Description	By	Chk	App	Date
-----	-------------	----	-----	-----	------

JRB DESIGNS Ltd
1 Saville Road
Cudworth
Barnsley
S72 8LT
Tel: 01226 383542
Fax: 01226 380078
Mob: 07970 541192
Email: john@jrbdesigns.co.uk

MS J BLAND
83 NORTH STREET
DARFIELD
S73 0AH

Drawing Title

SITE PLANS

Address
LAND ADJACENT TO 11 CROSS LANE
ROYSTON
BARNSELEY
S71 4AX

Project Title: **TWO DETACHED HOUSES**

Purpose of Issue: **PLANNING**

Drawing status

FIRST ISSUE

Scale at A3 AS SHOWN	Drawn By JRB	Date 14/12/2013
Checked By	Date 14/12/2013	Approved By
		Date 14/12/2013
Project No. MJB001	Drawing No. 001	Revision -

APPROVAL ☒ INFORMATION ☐ TENDER ☐ CONTRACT ☐ CONSTRUCTION ☐