


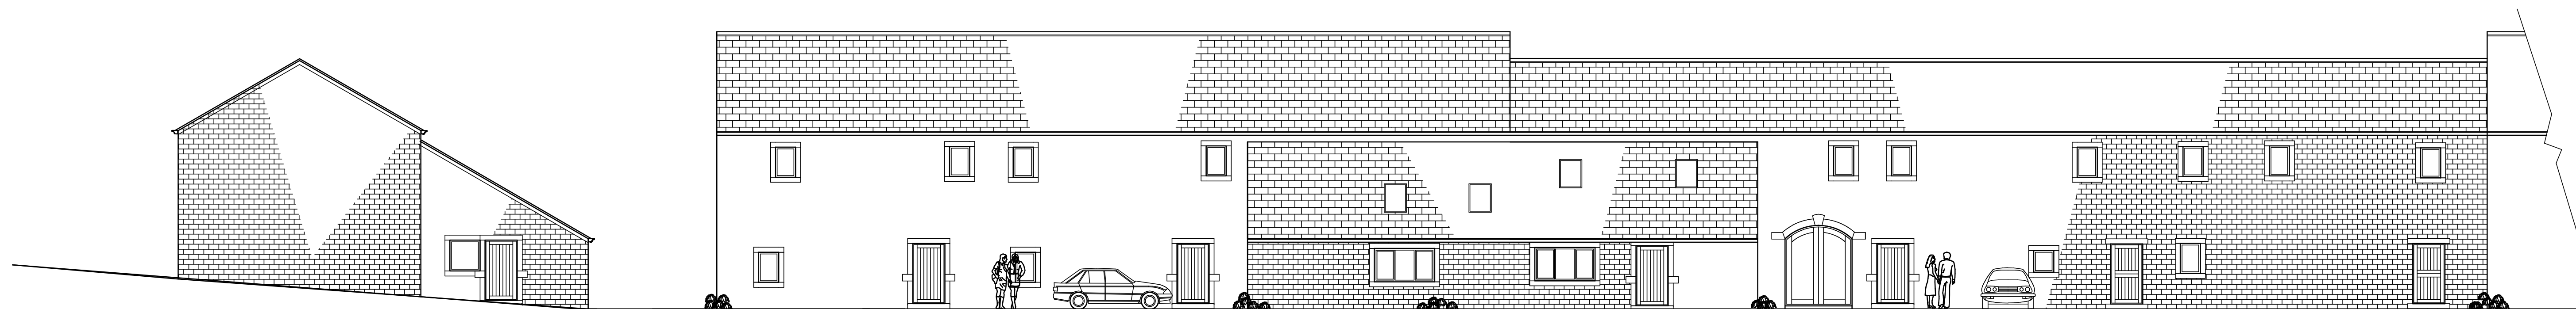

NORTH ELEVATION



SOUTH ELEVATION

MALLALEU ARCHITECTS	
WREN COTTAGE, STRINGER HOUSE LANE, EMLEY, HUDDERSFIELD, HD8 9SU. 01924 848334 07971 041016	
JOB TITLE H. BUCKLEY AND SONS, HALL FARM, HIGH HOYLAND, BARNSELEY PROPOSED REDEVELOPMENT	
DRAWING ELEVATIONS UNITS 7 - 12	NUMBER 2062/12
SCALE 1:100	DATE AUGUST 2008