




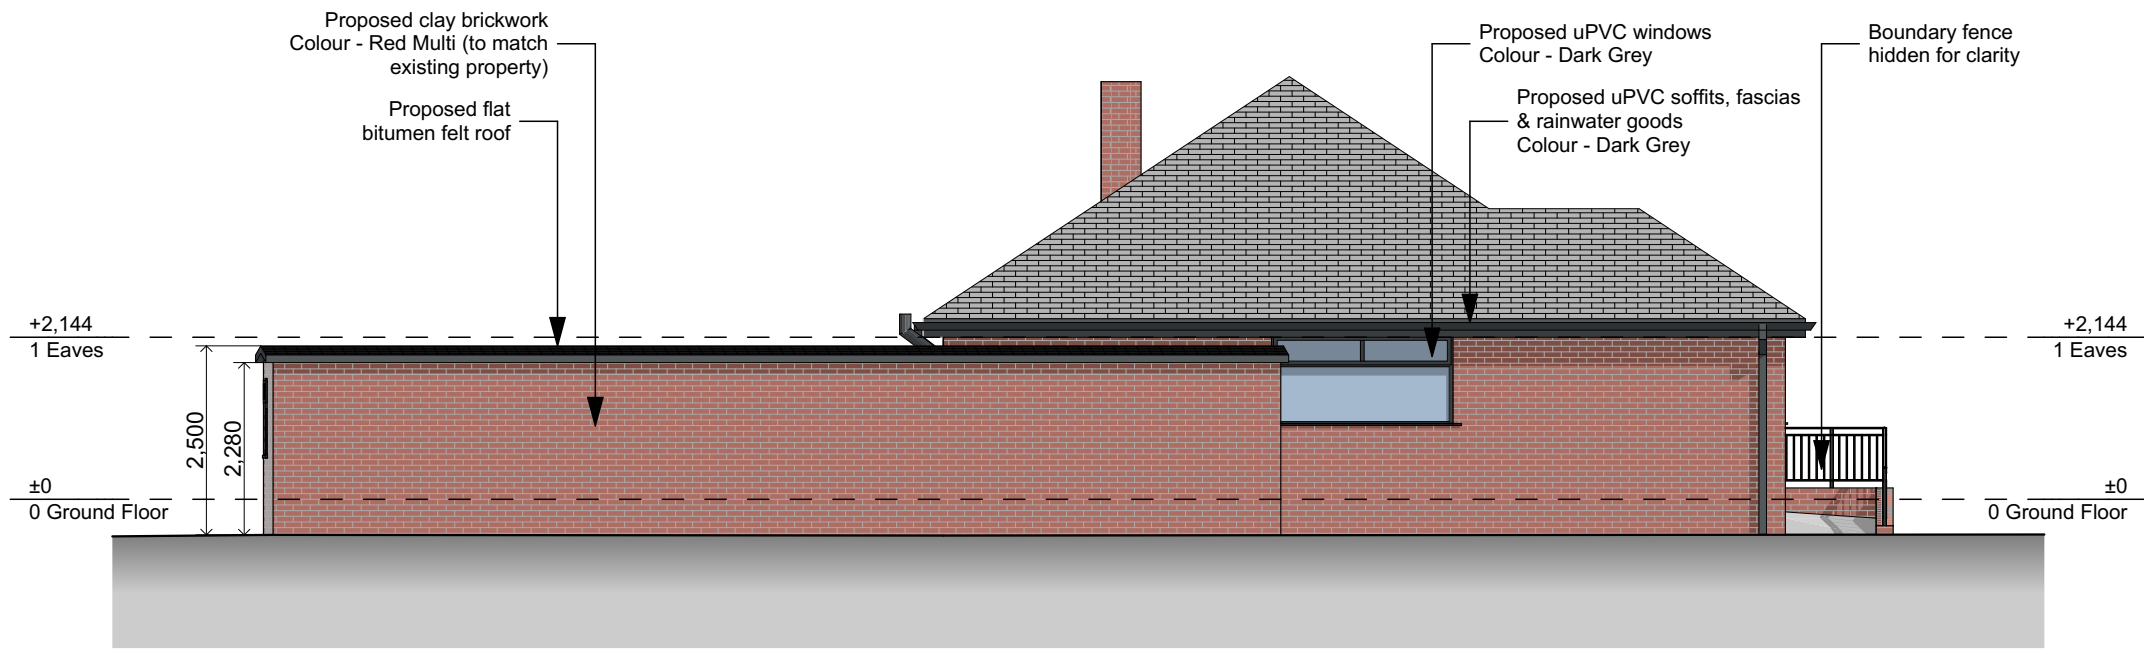


Proposed North Elevation

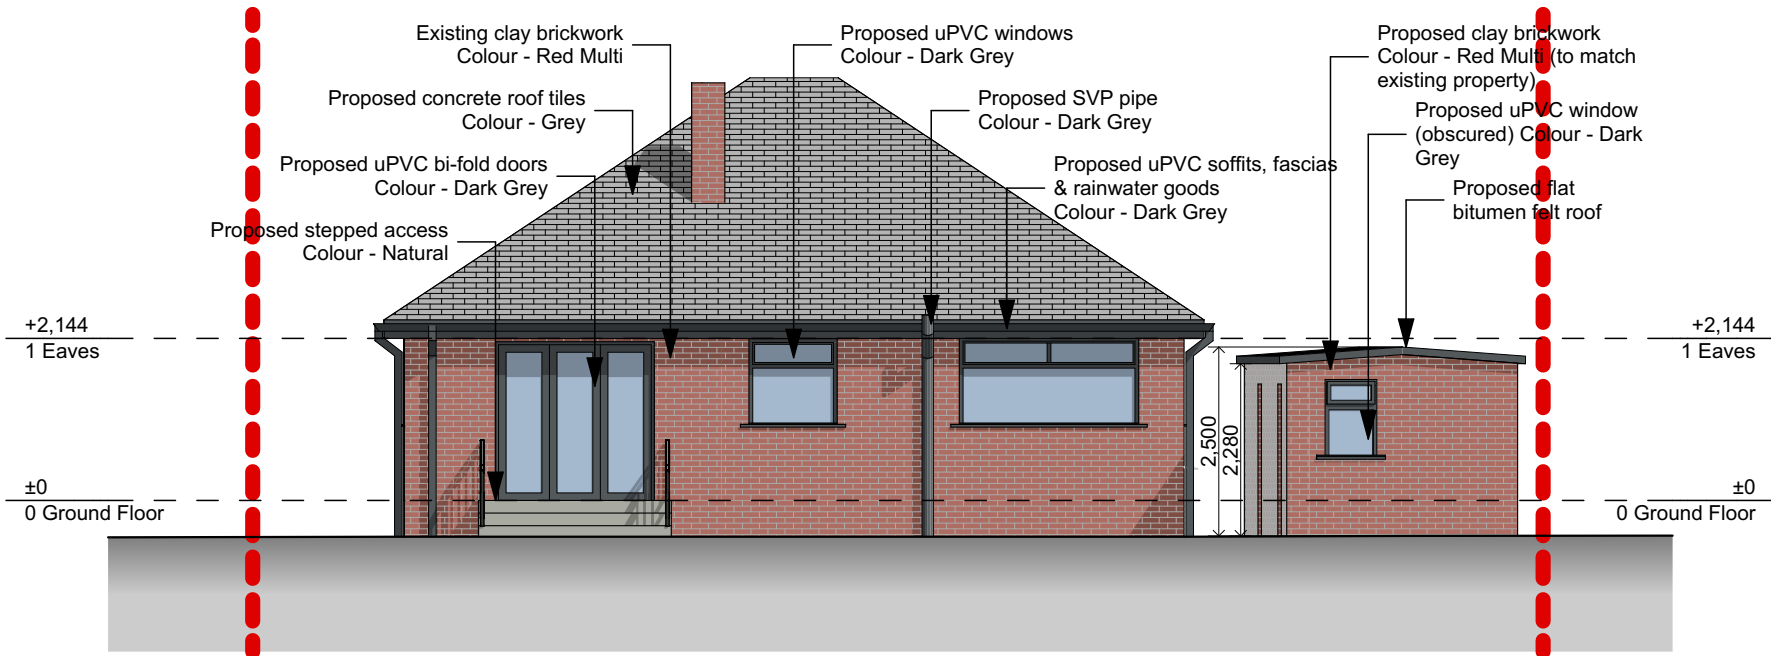

Proposed East Elevation

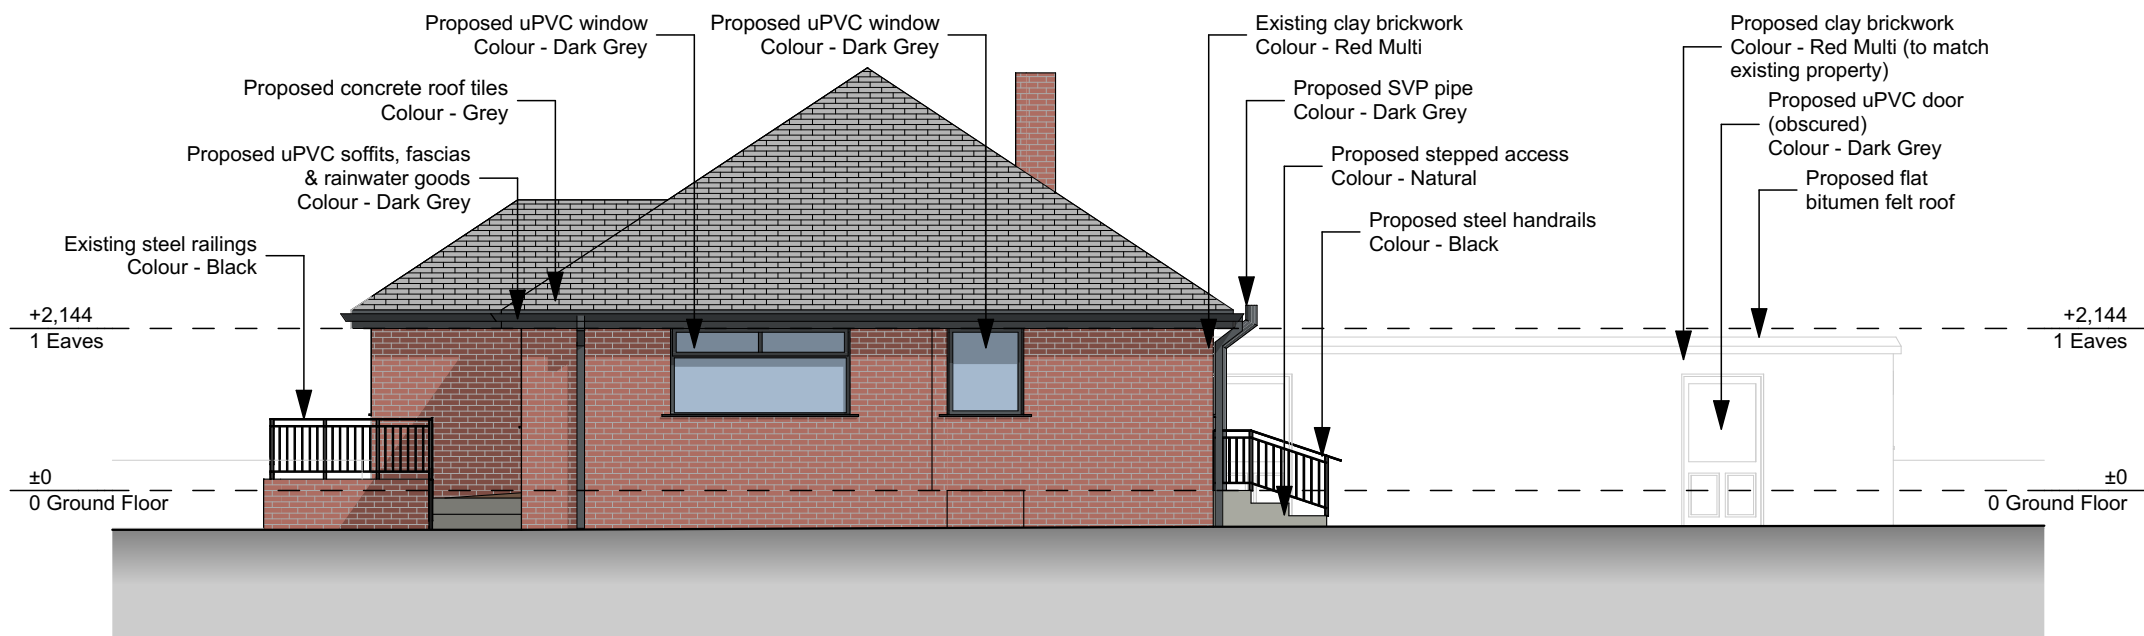

Proposed South Elevation

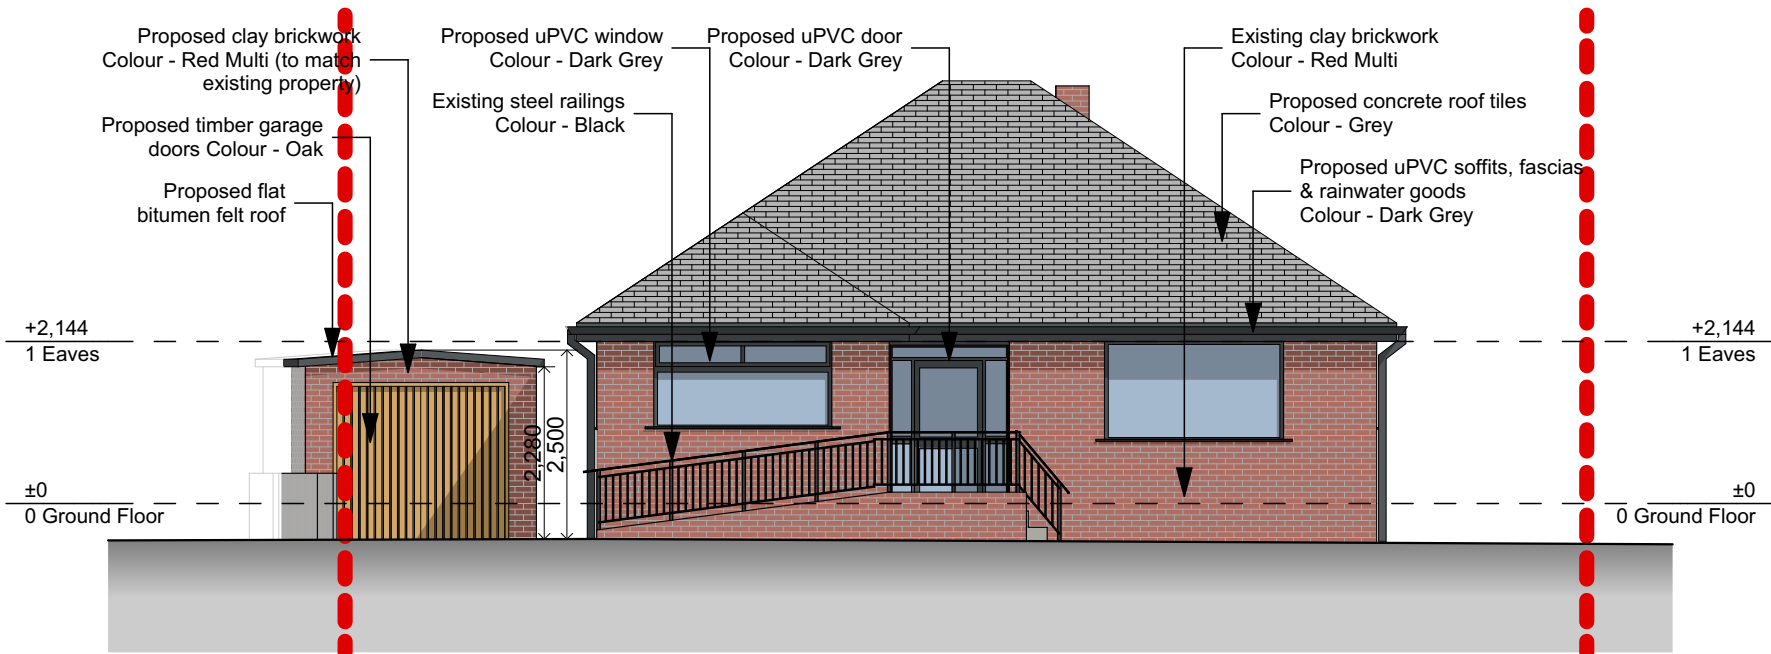

Proposed West Elevation

NOTE
Drawing use for status issued for only. Feasibility & Planning drawings are not intended for construction or manufacture. J Mahoney Architects Ltd cannot accept any responsibility for issues arising due to this.

All dimensions to be checked on site and any discrepancies to be notified prior to the commencement of work.

Do not scale from this drawing. If in doubt ask

© J Mahoney Architects



D	Dimensions for LDC application added.	23.11.21	JFM
C	Materials amended to client comments	19.11.21	JFM
B	Amended to client comments, garage doors changed to double opening leaves, materials added.	16.11.21	JFM
A	Initial issue	21.09.21	JFM
Rev	Revision Notes	Date	Initial

status
PLANNING

J Mahoney Architects
Design & Planning

J Mahoney Architects,
25 Millstones, Oxspring
Sheffield, S36 8WZ

Tel: 07577572695
Email: Jmahoneyarchitects@gmail.com

client
Carol & Peter Agnew

job title
Carol Dene Renovation
Ash Mount
Shafton
S72 8NU

drg title
Proposed Elevations

date
September 2021

drawn
JFM

scale
1:100

sheet
A2

drwg no & revision
PCE-JMA-ZZ-00-DR-A-(10)002D