




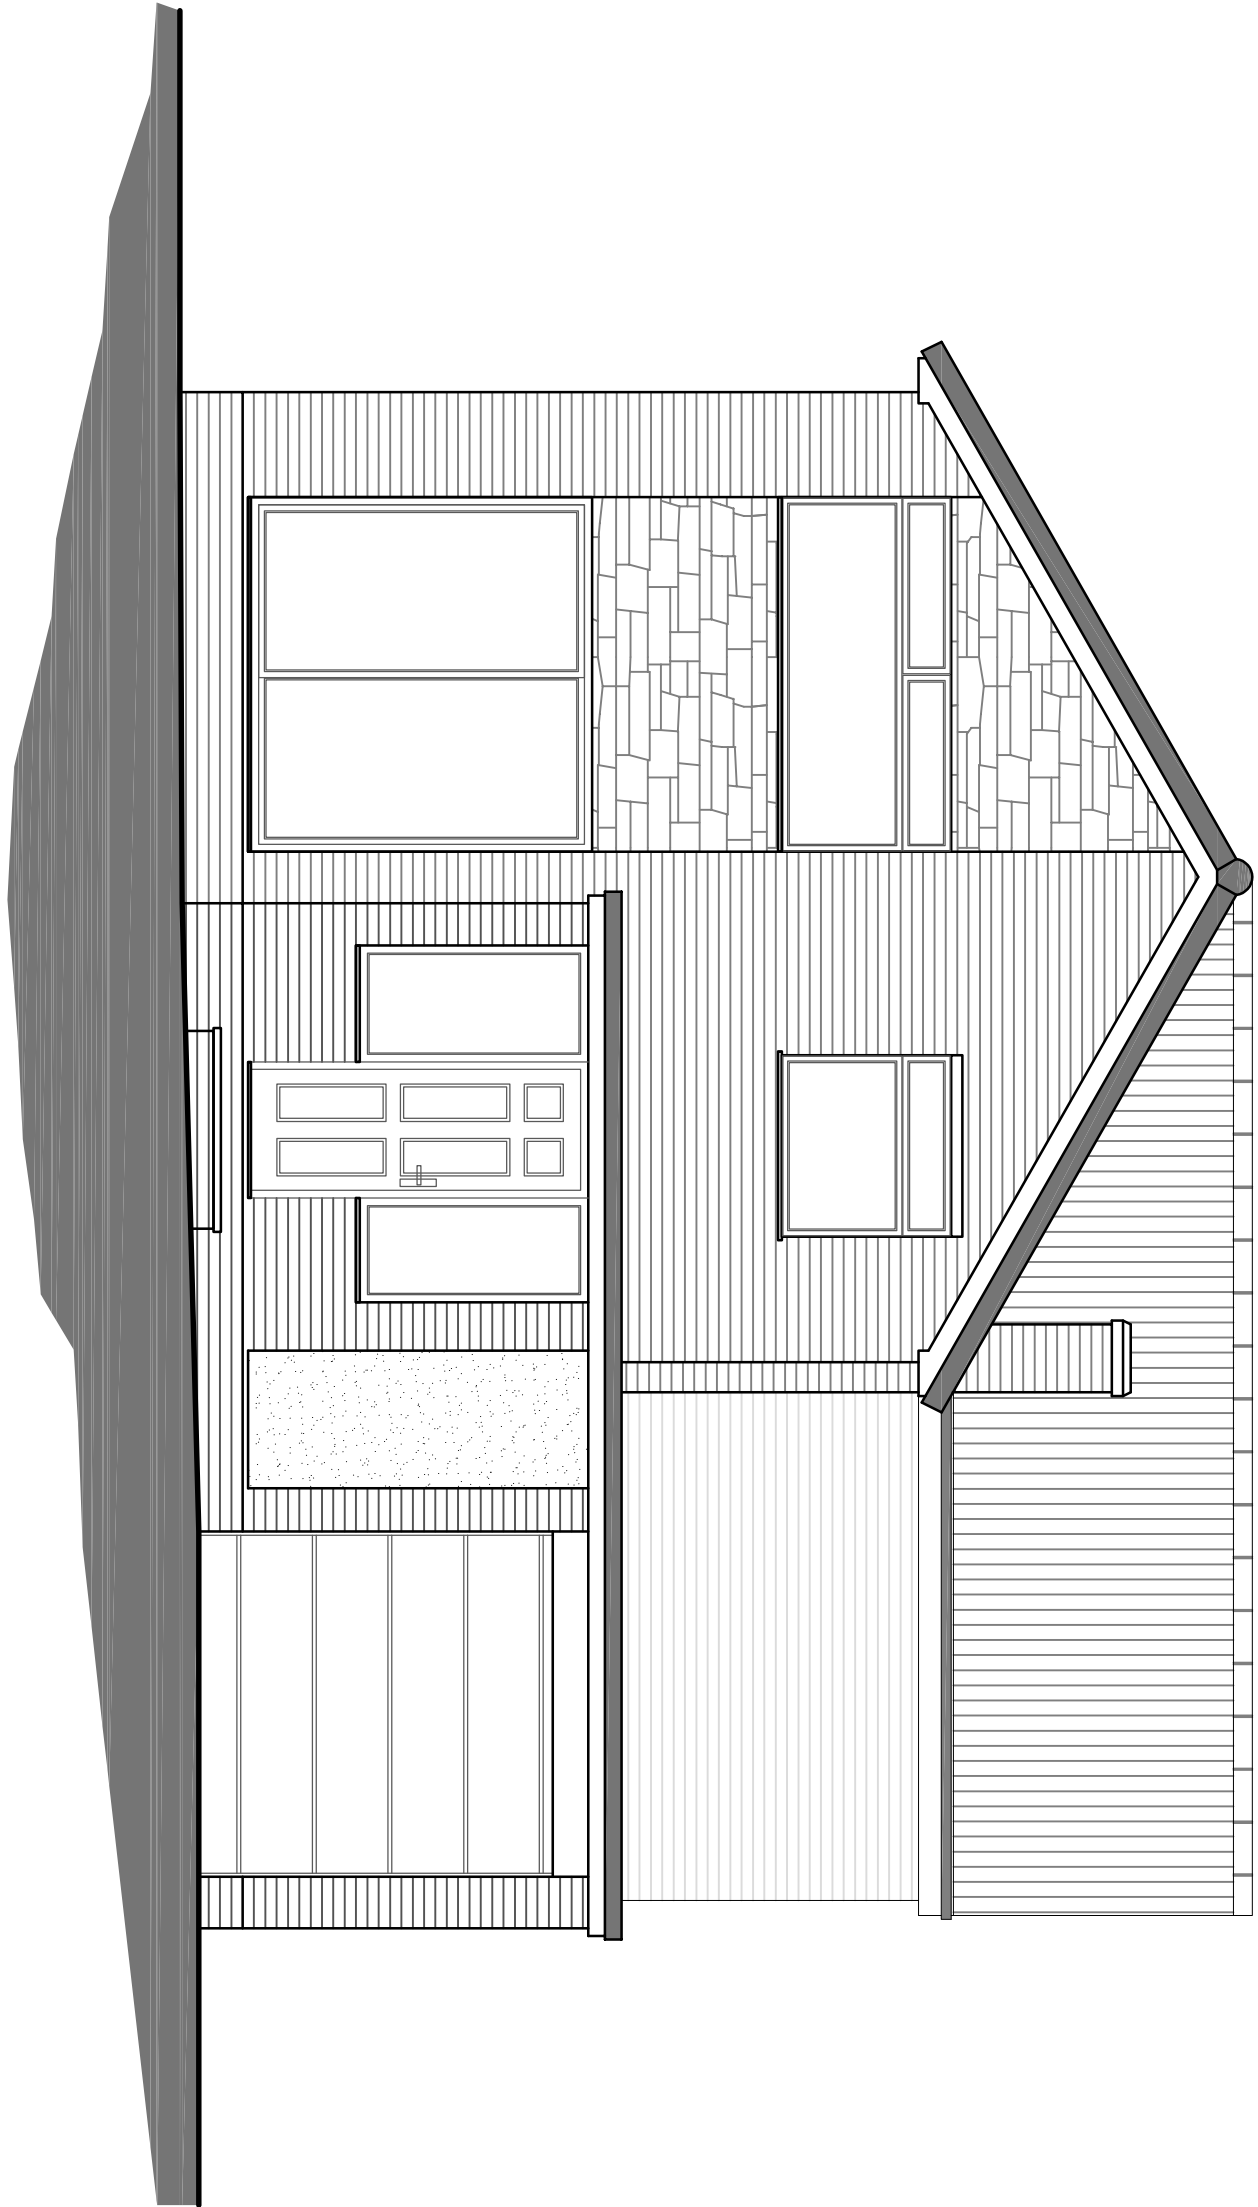


SE Front Elevation
Scale: 1:50

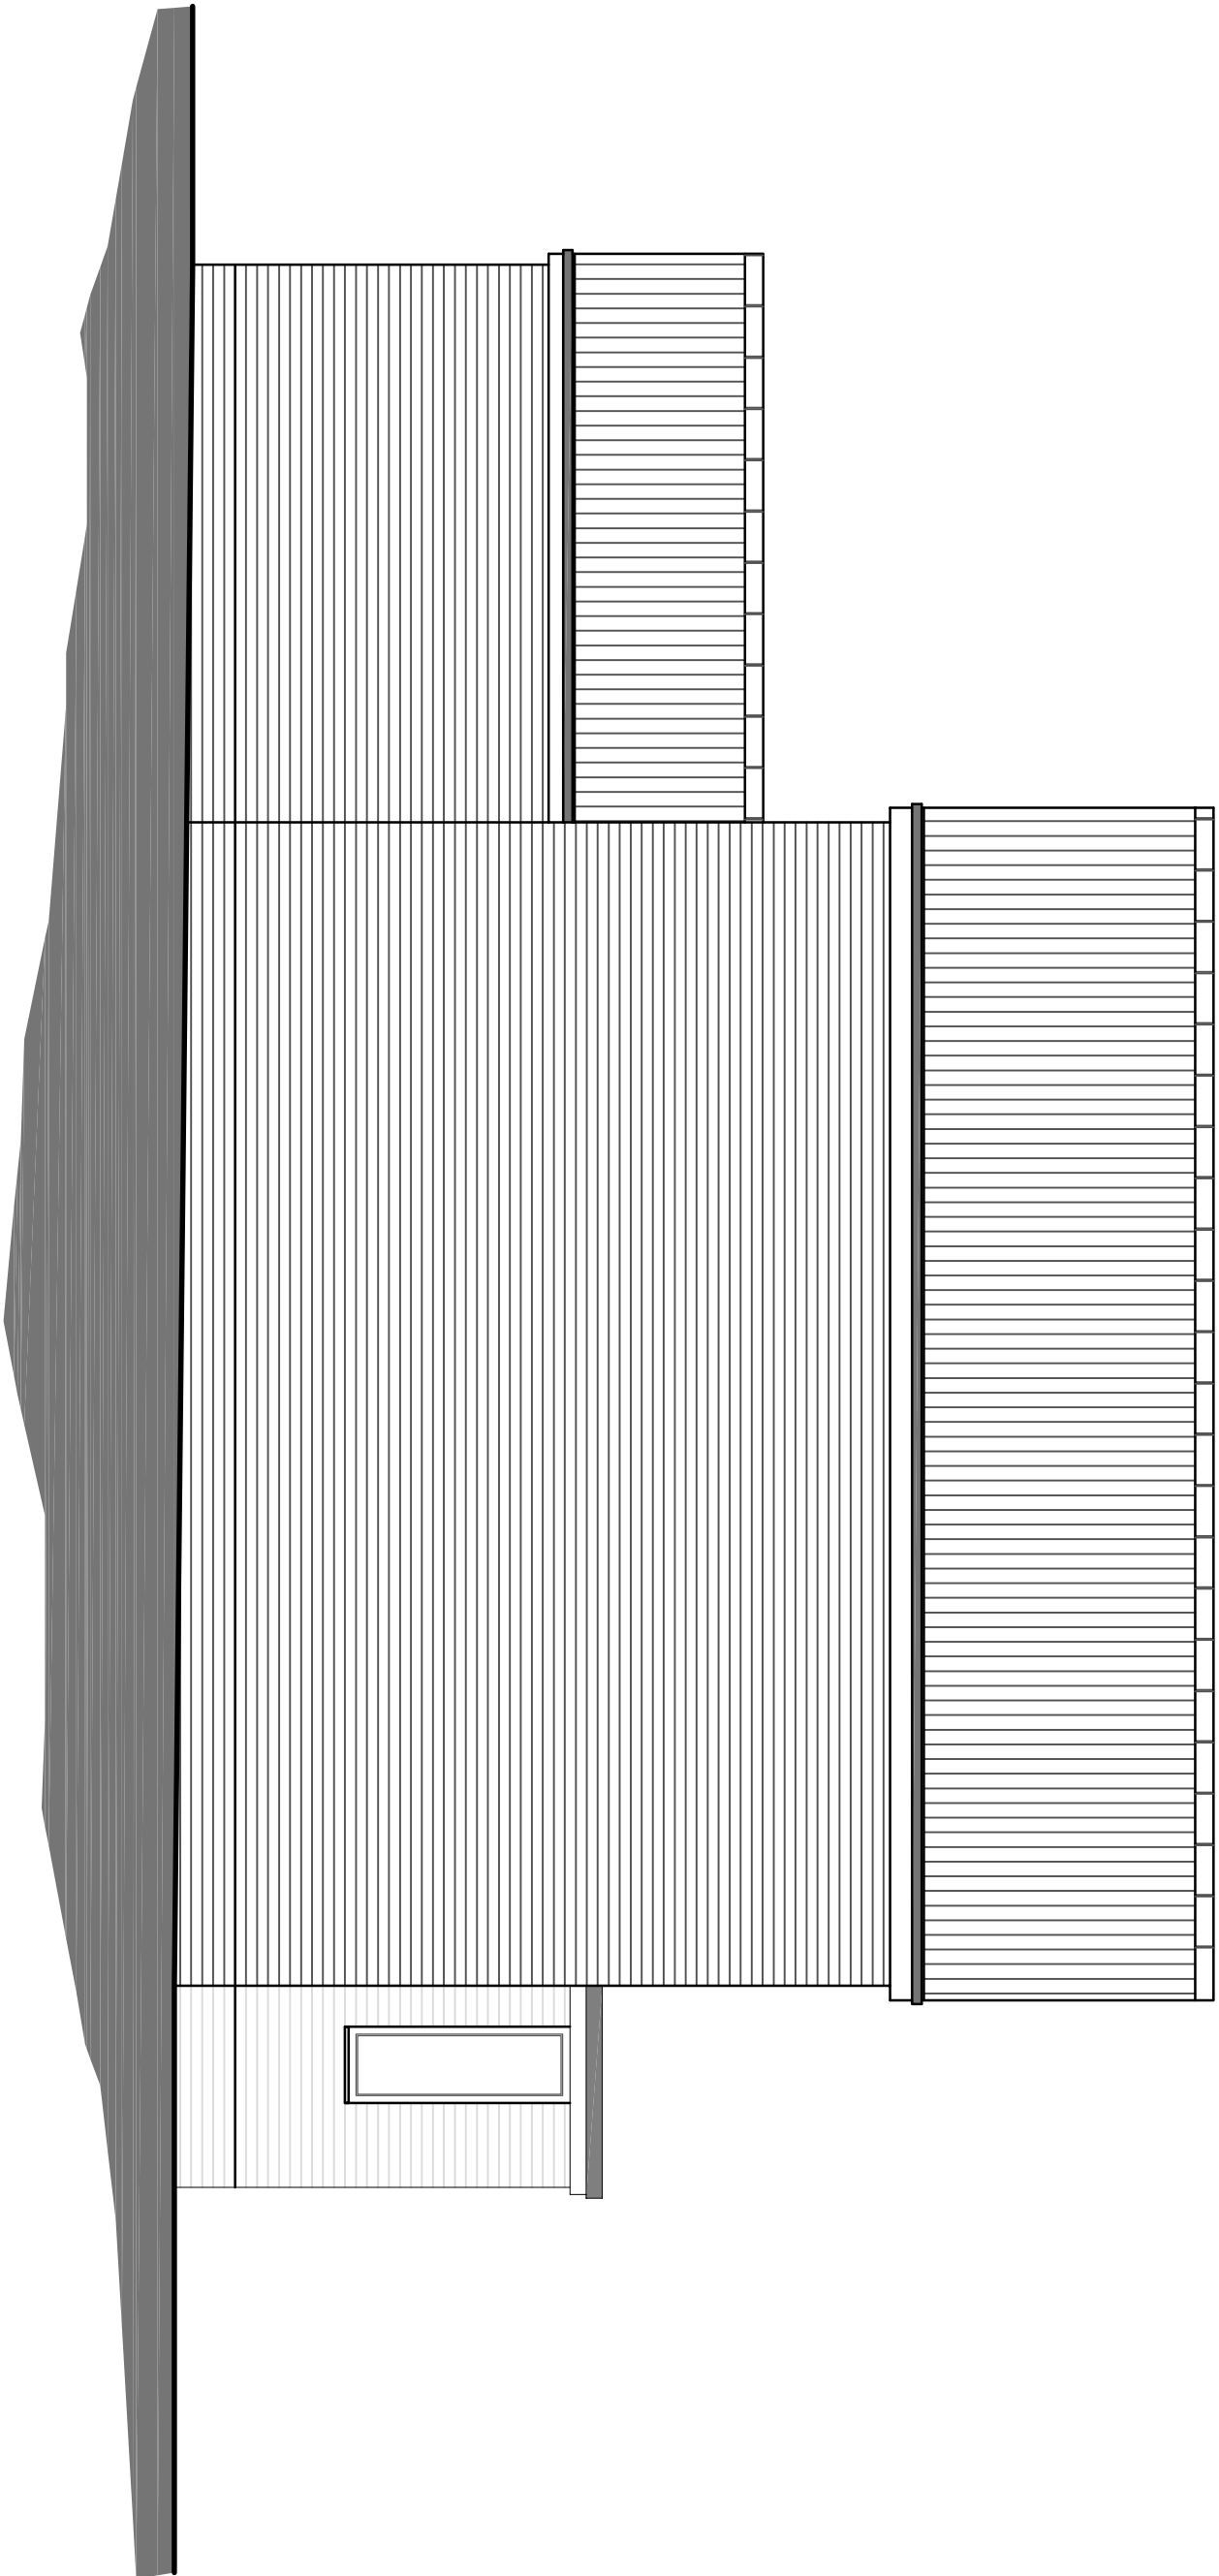

NE Side Elevation
Scale: 1:50

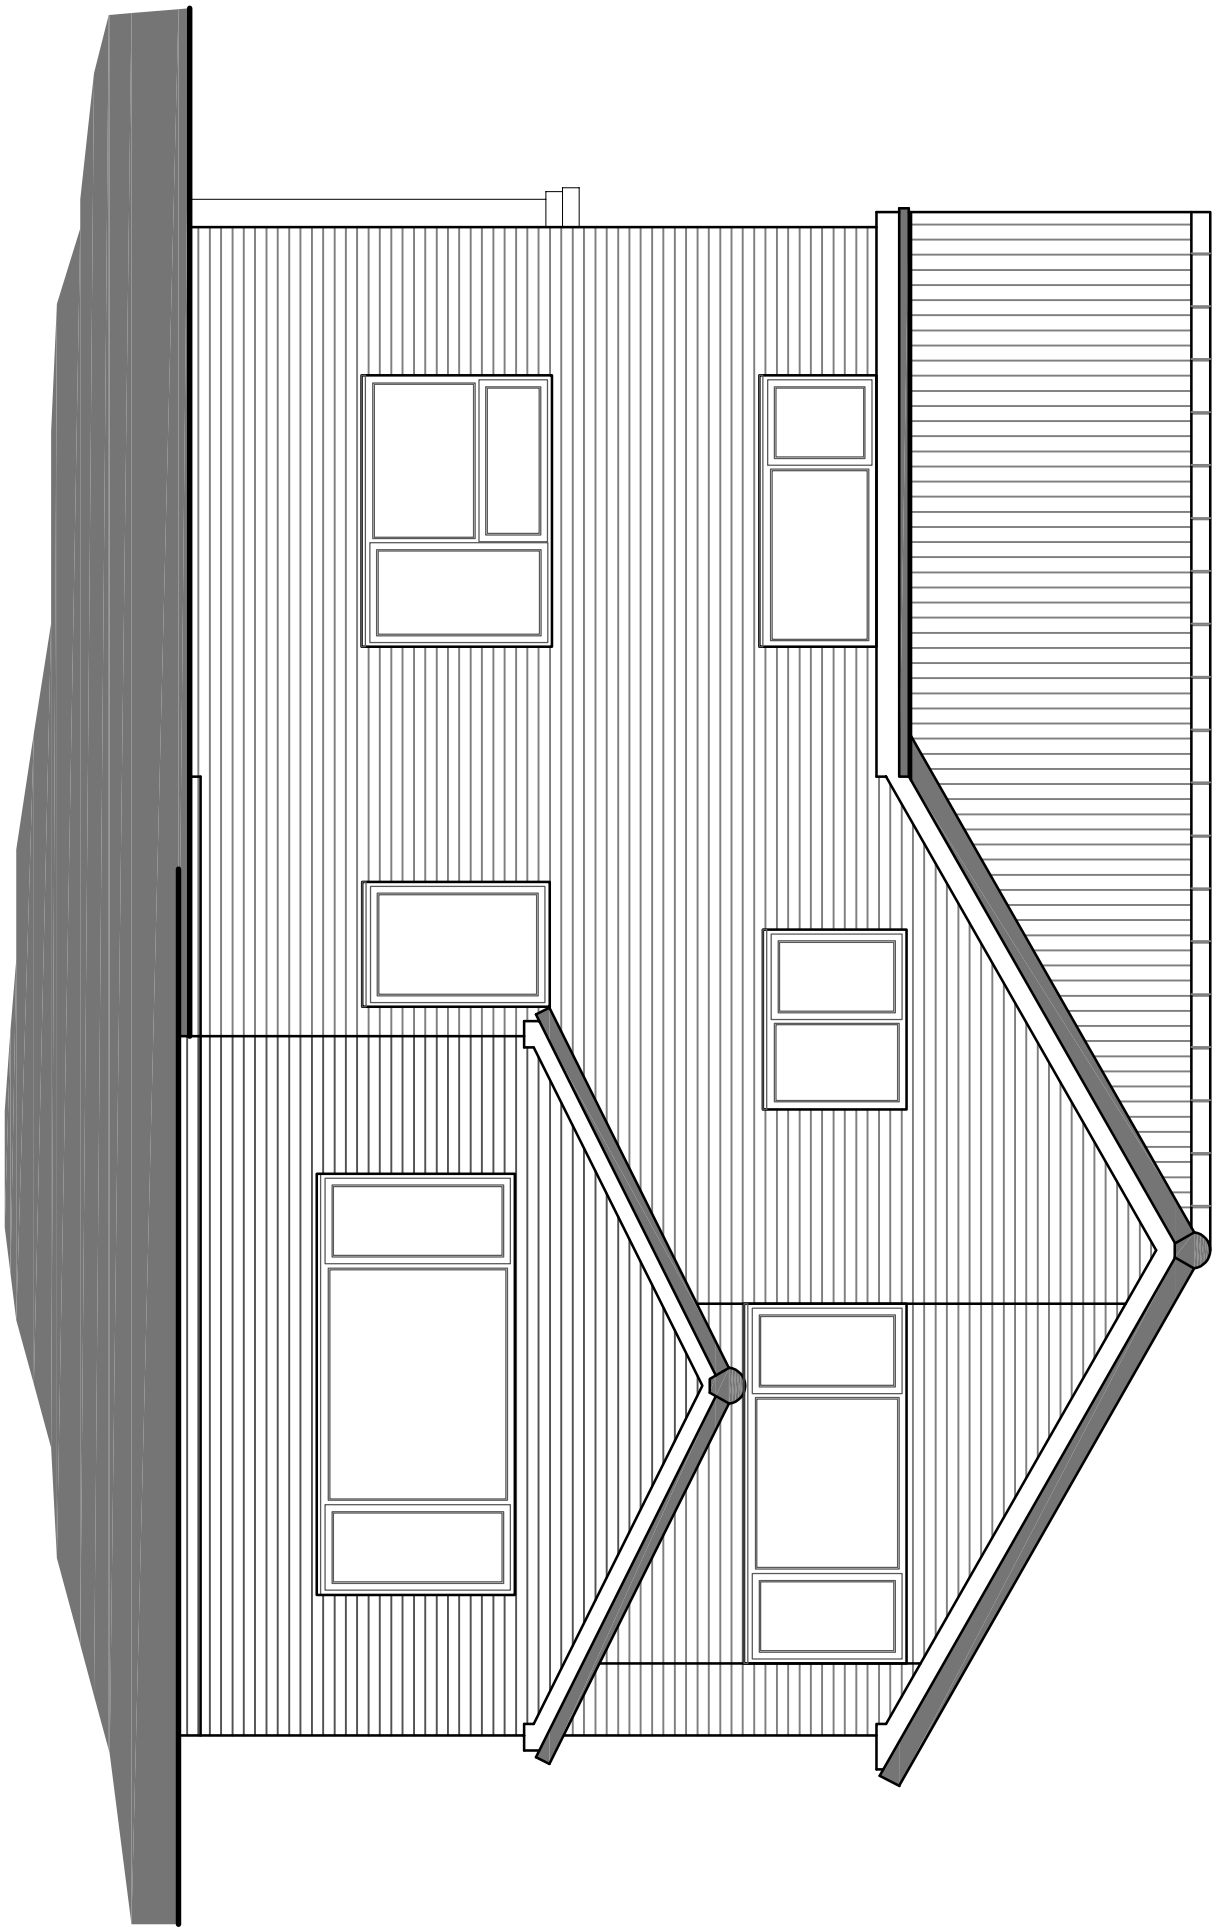

NW Rear Elevation
Scale: 1:50

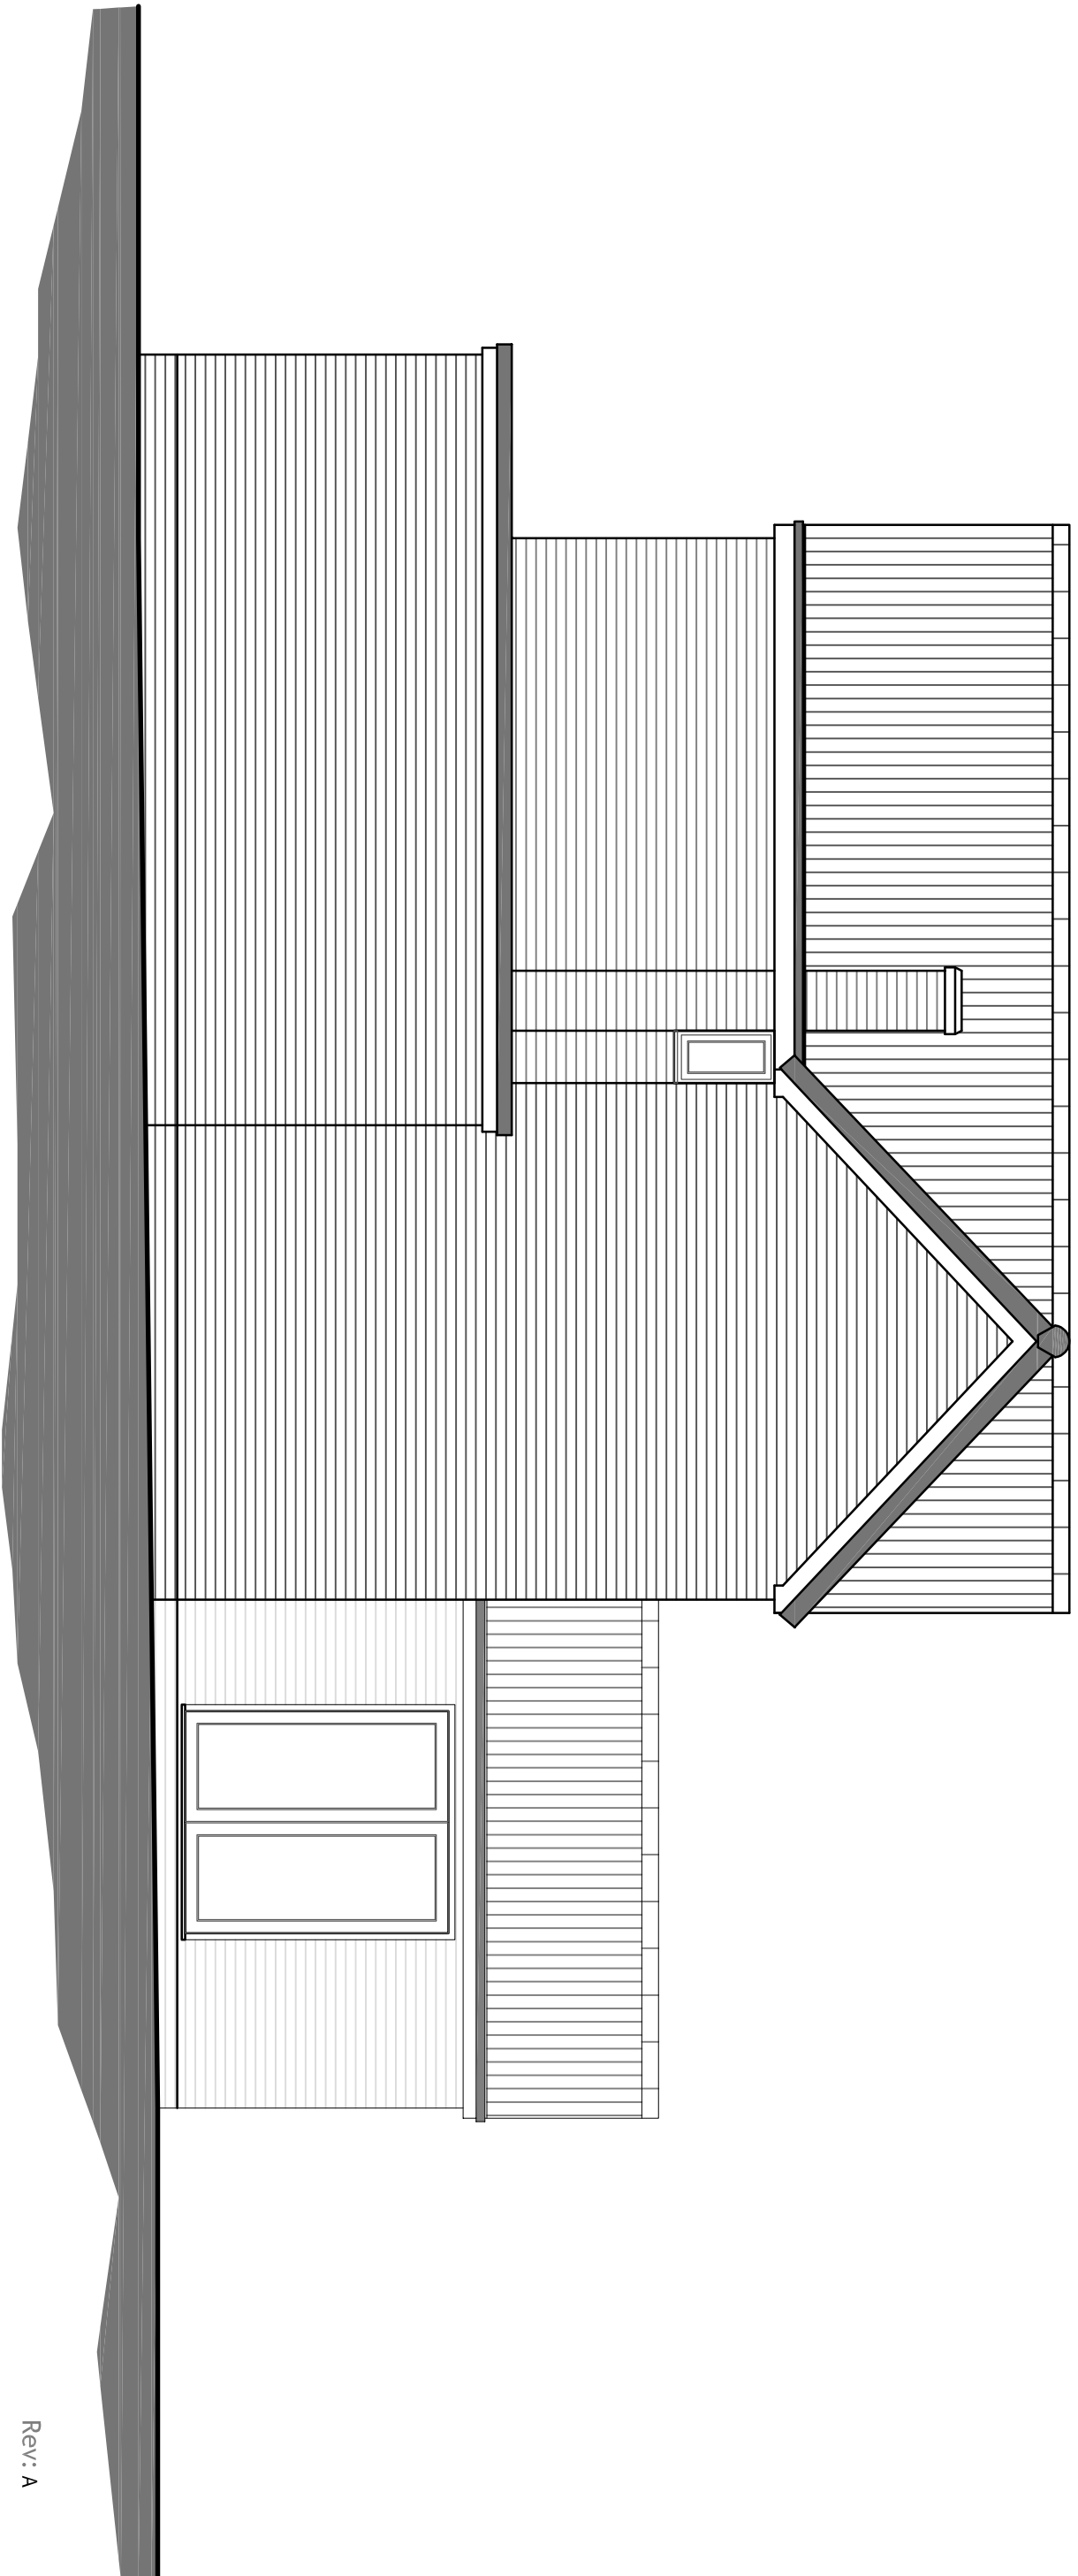

NW Sectional Rear Elevation
Scale: 1:50