




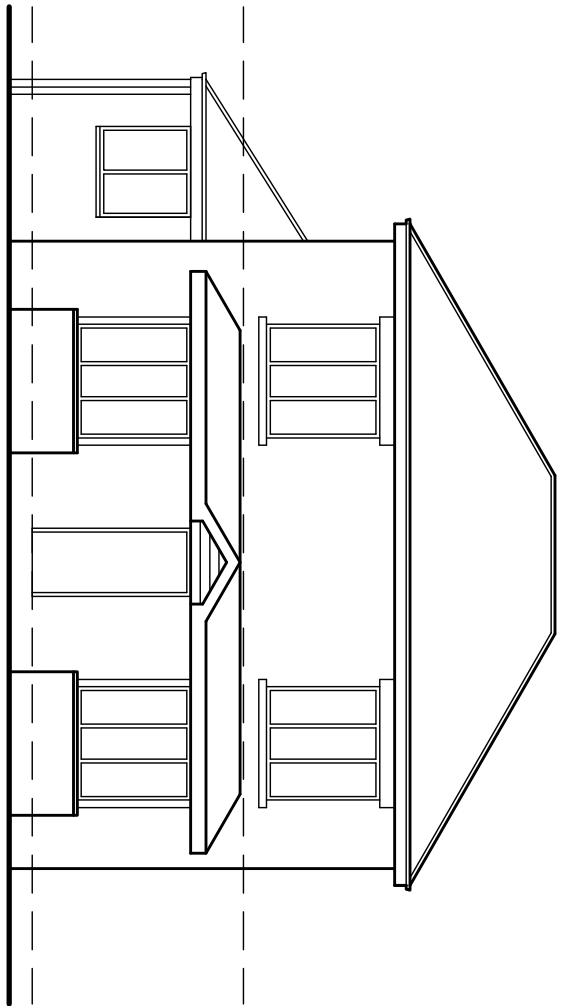


PROPOSED FRONT
ELEVATION

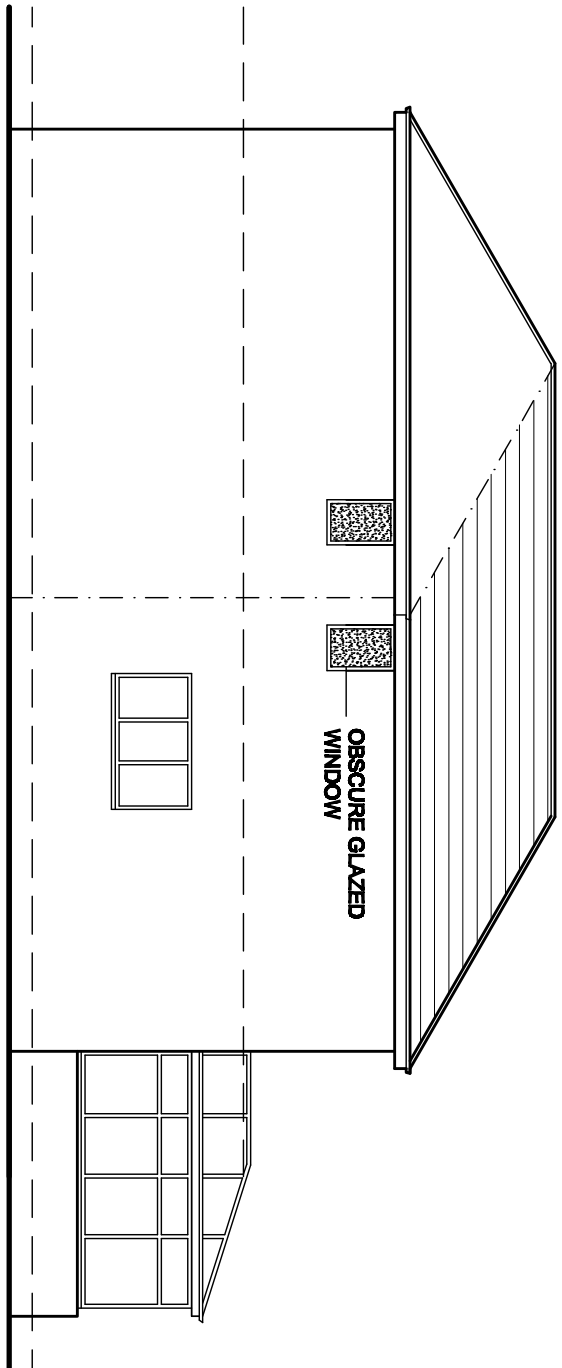


PROPOSED SIDE
ELEVATION

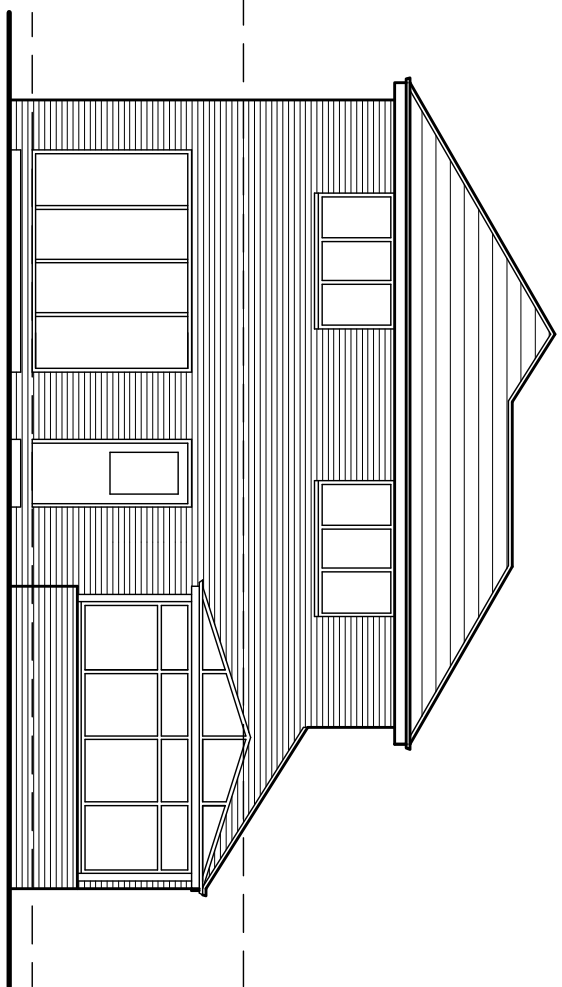


PROPOSED REAR
ELEVATION

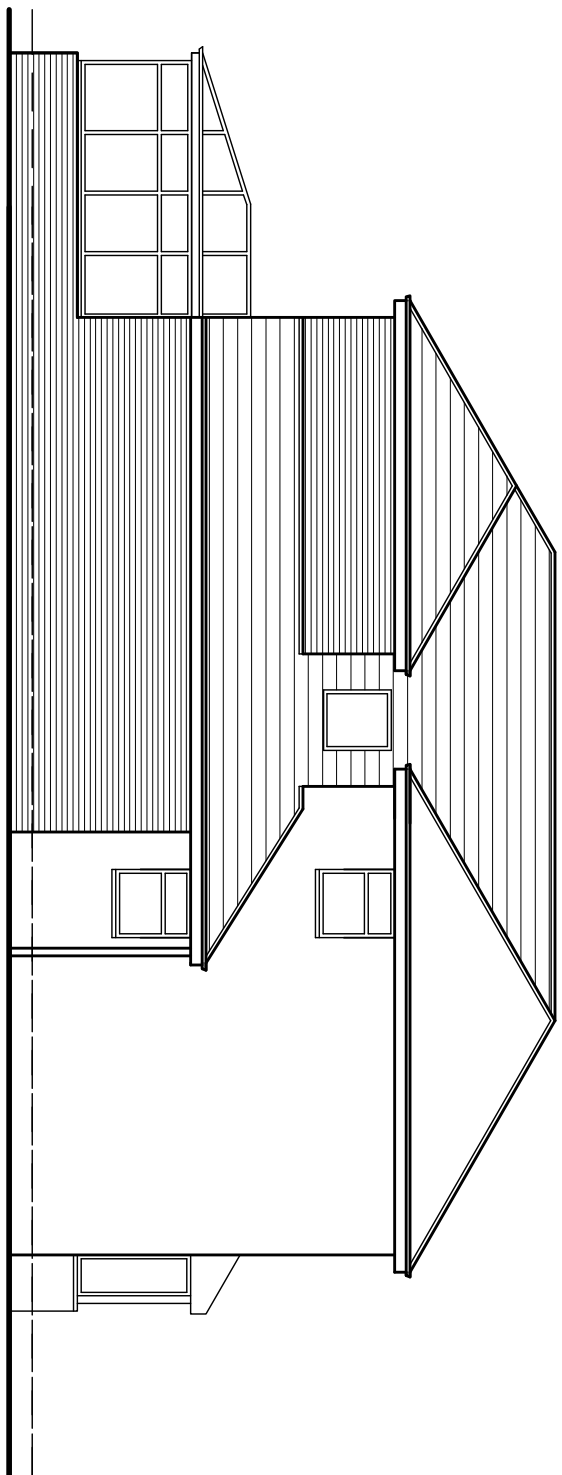


PROPOSED SIDE
ELEVATION

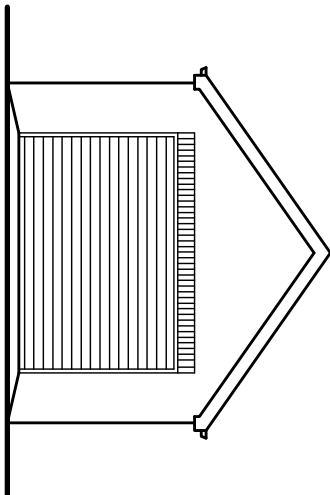


PROPOSED FRONT
ELEVATION

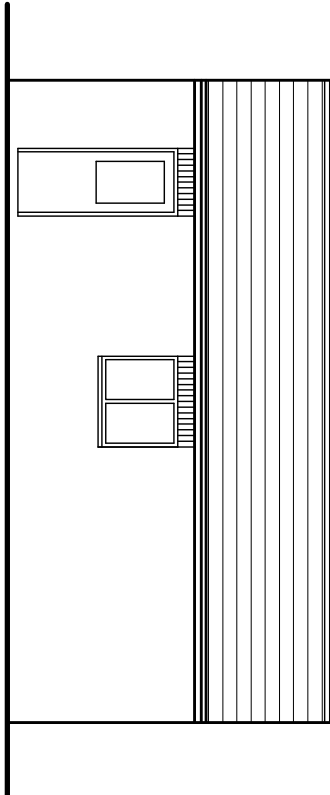


PROPOSED SIDE
ELEVATION

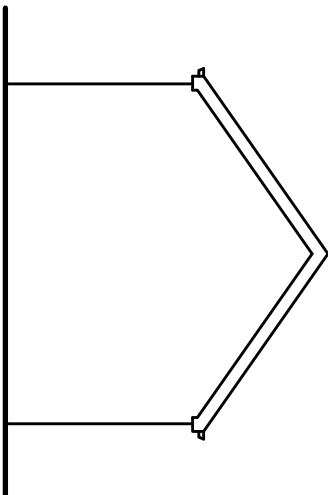


PROPOSED REAR
ELEVATION

 


PROPOSED SIDE
ELEVATION

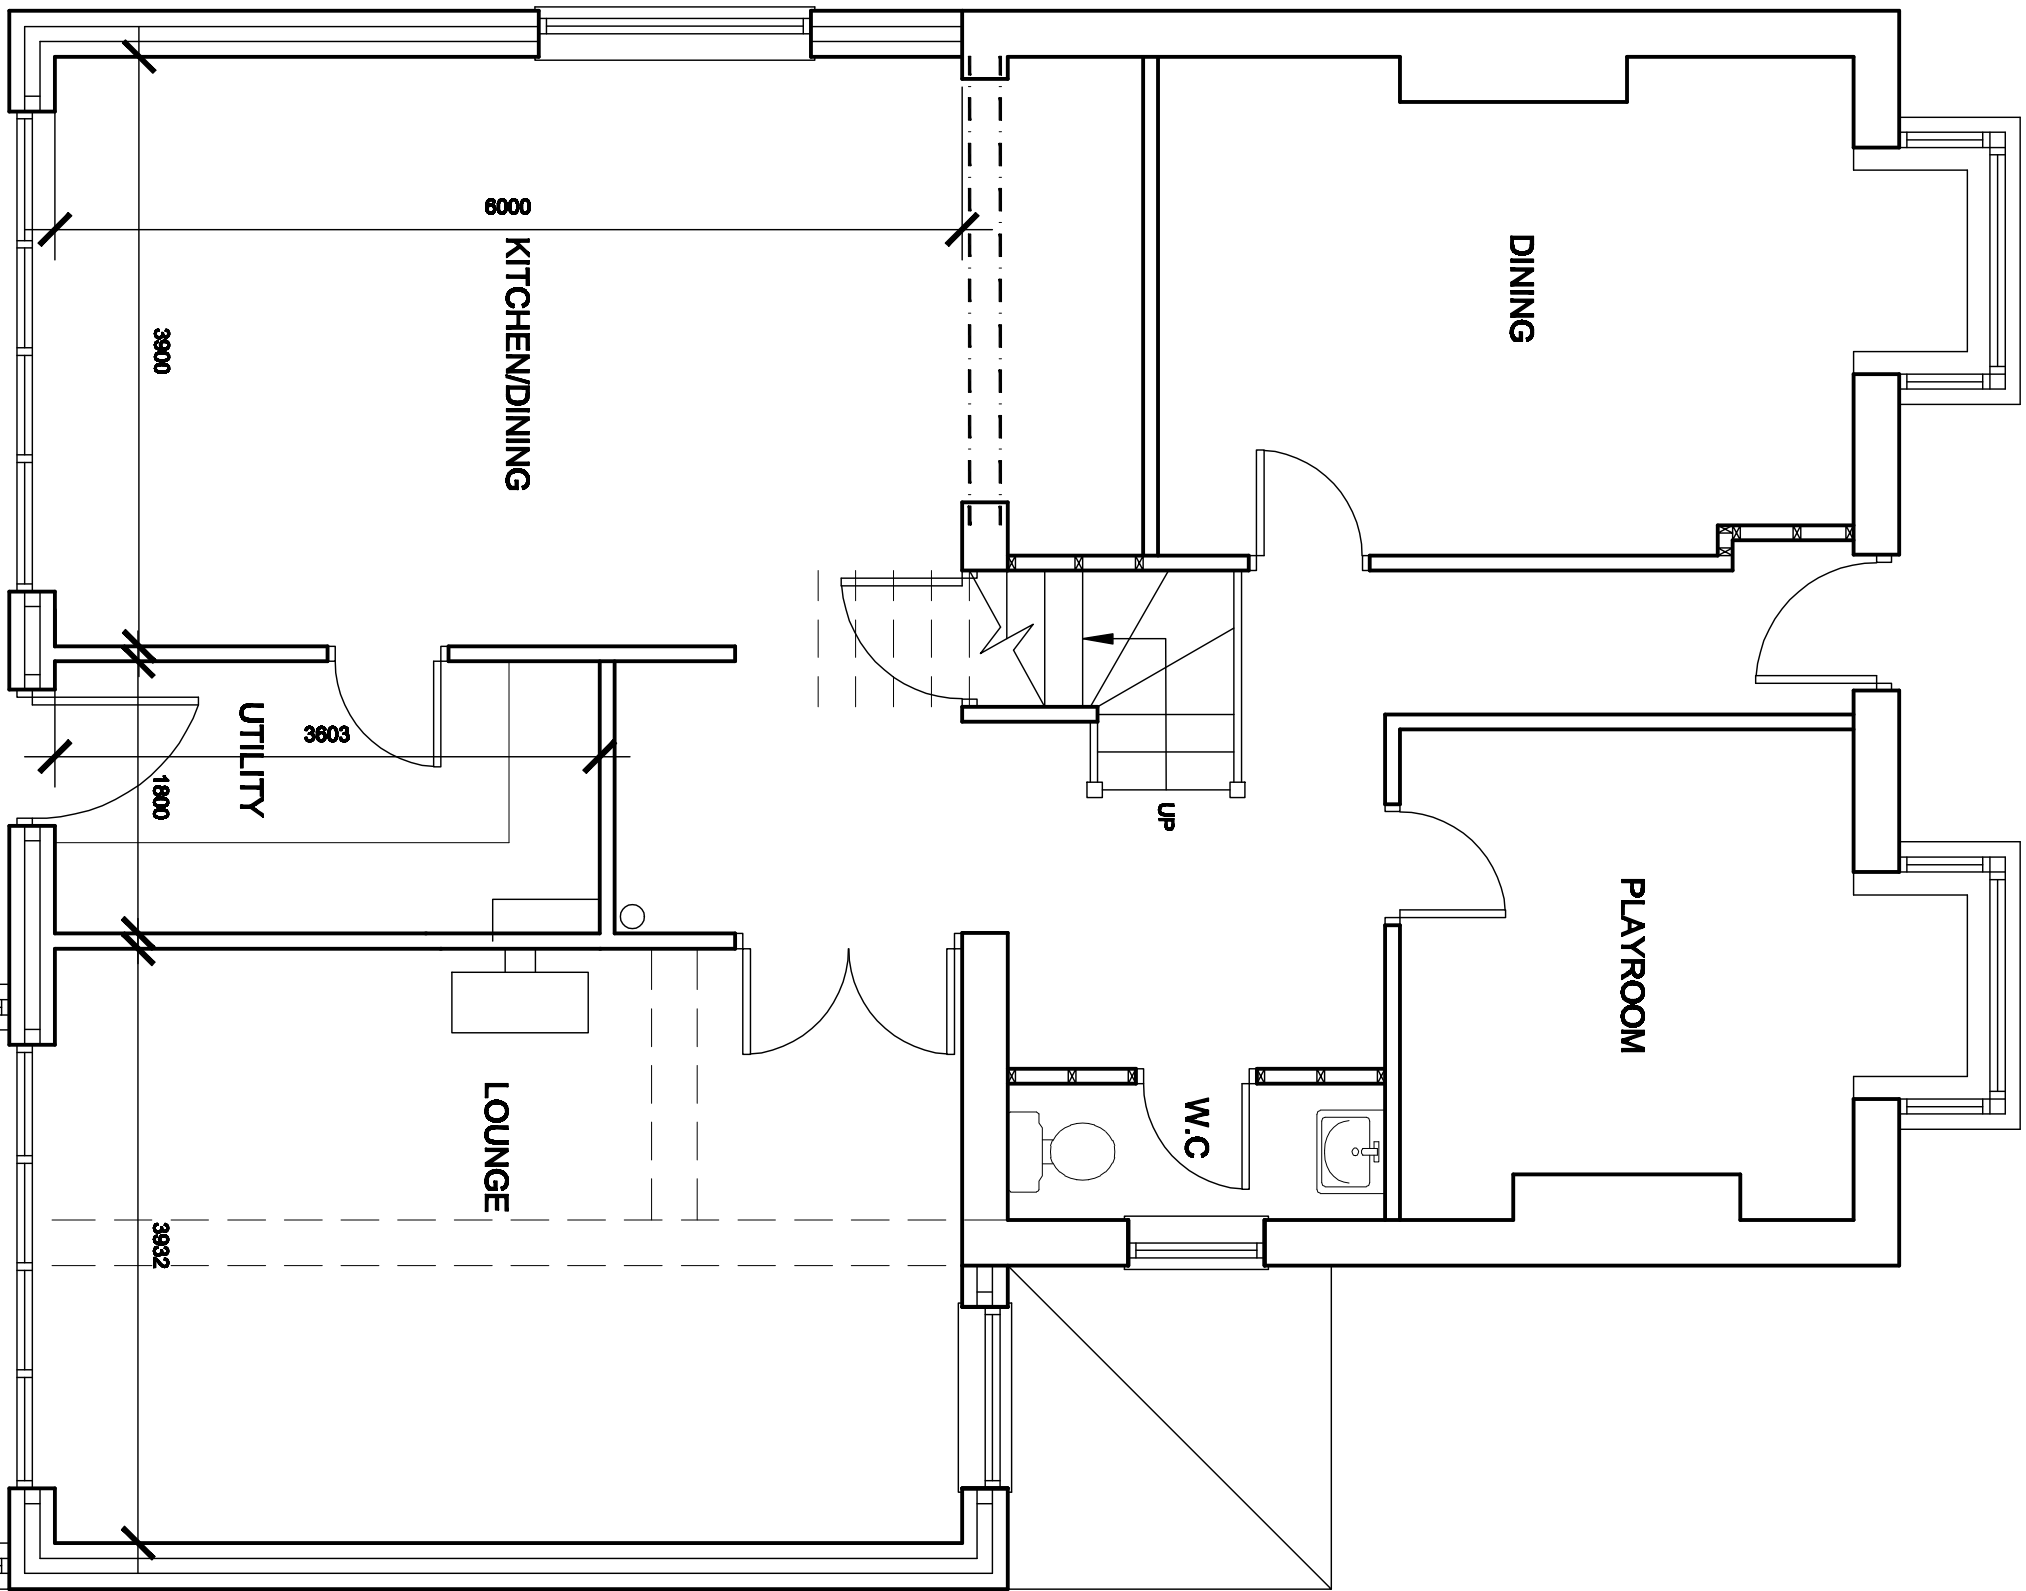


PROPOSED GROUND
FLOOR PLAN

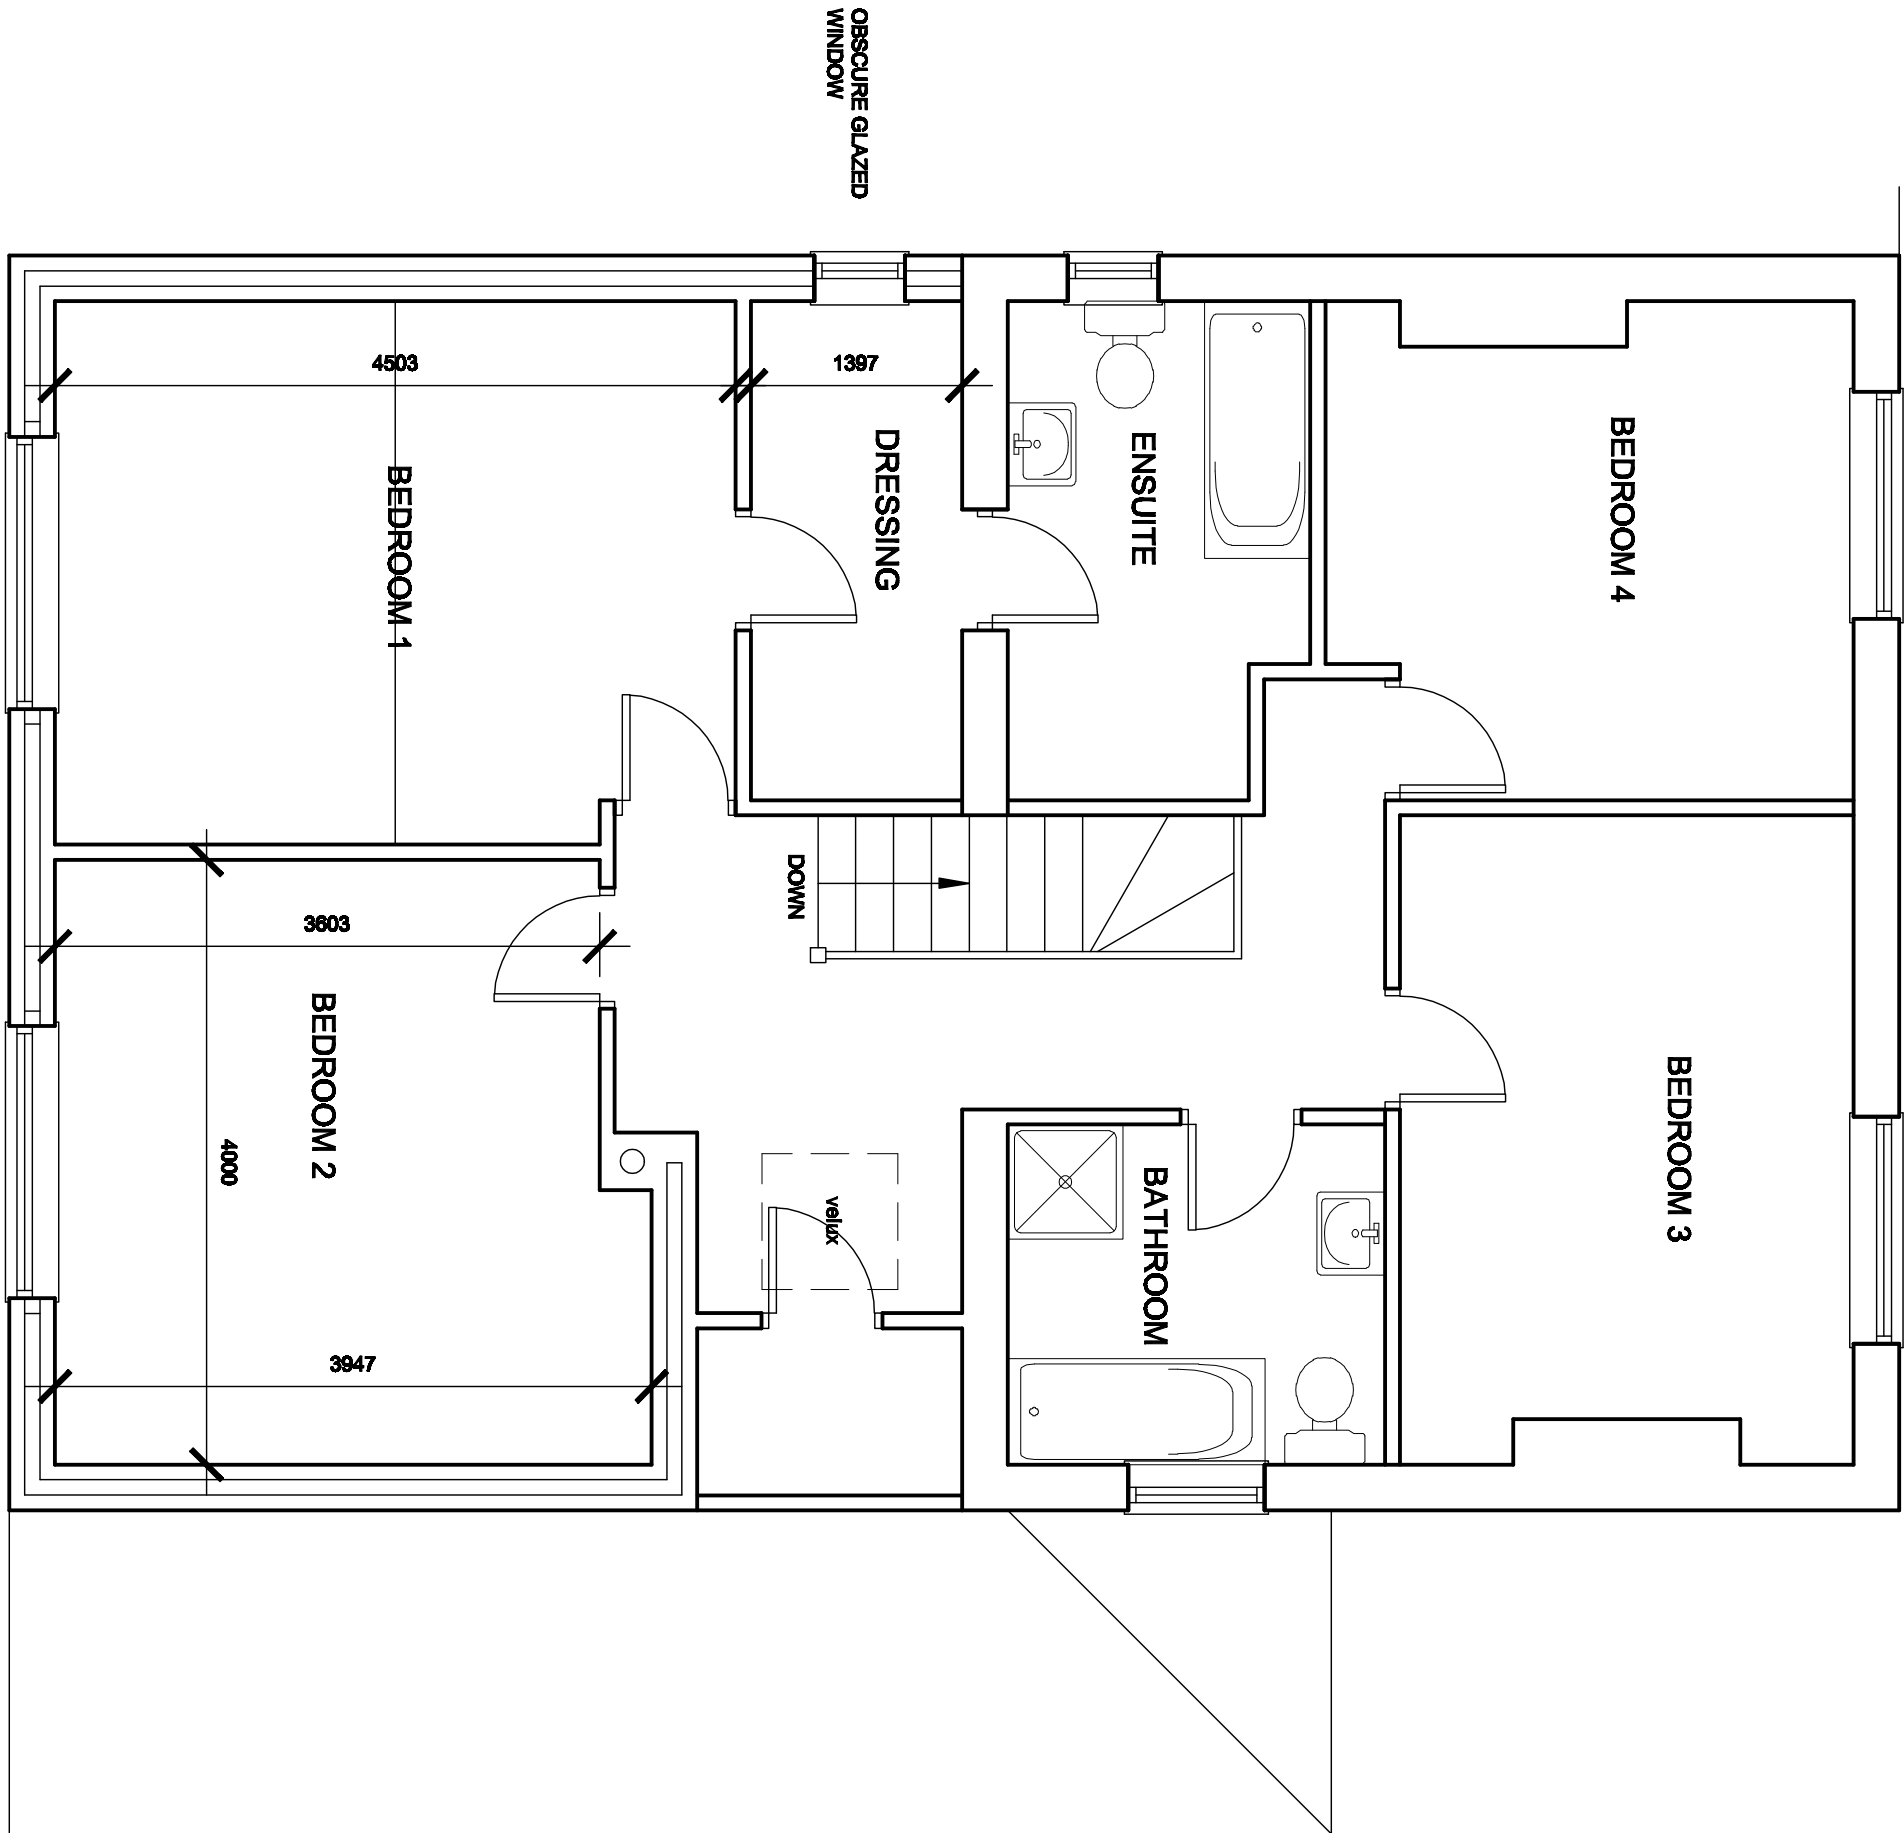


PROPOSED FIRST
FLOOR PLAN

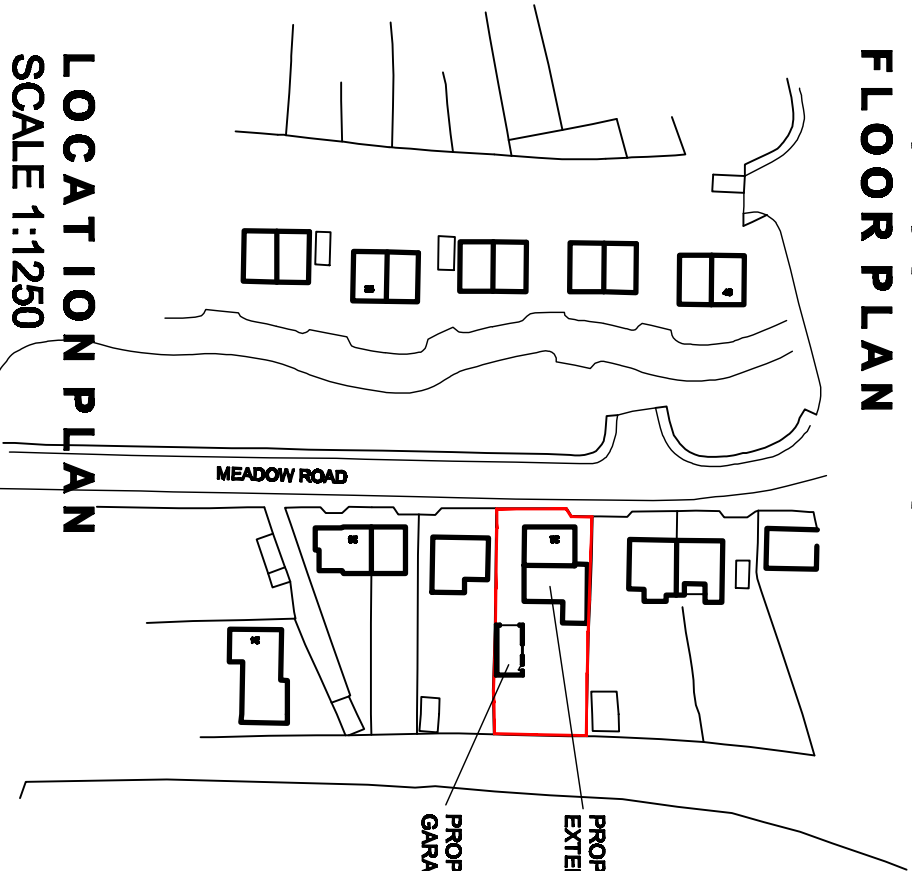

LOCATION PLAN
SCALE 1:1250

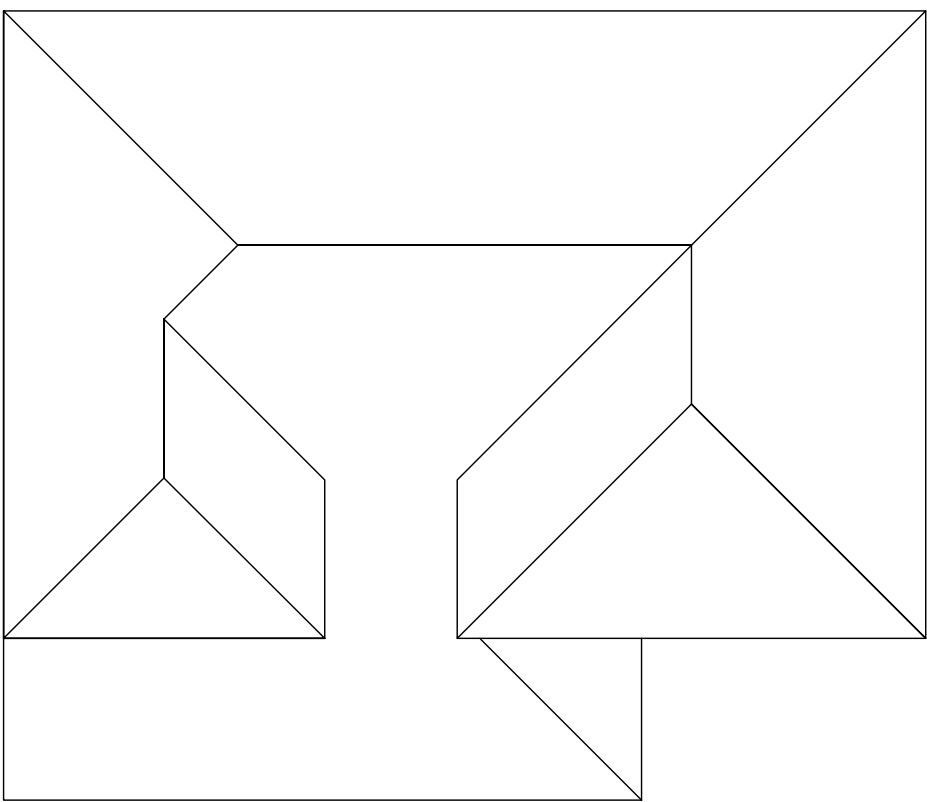

PROPOSED ROOF PLAN
SCALE 1:100

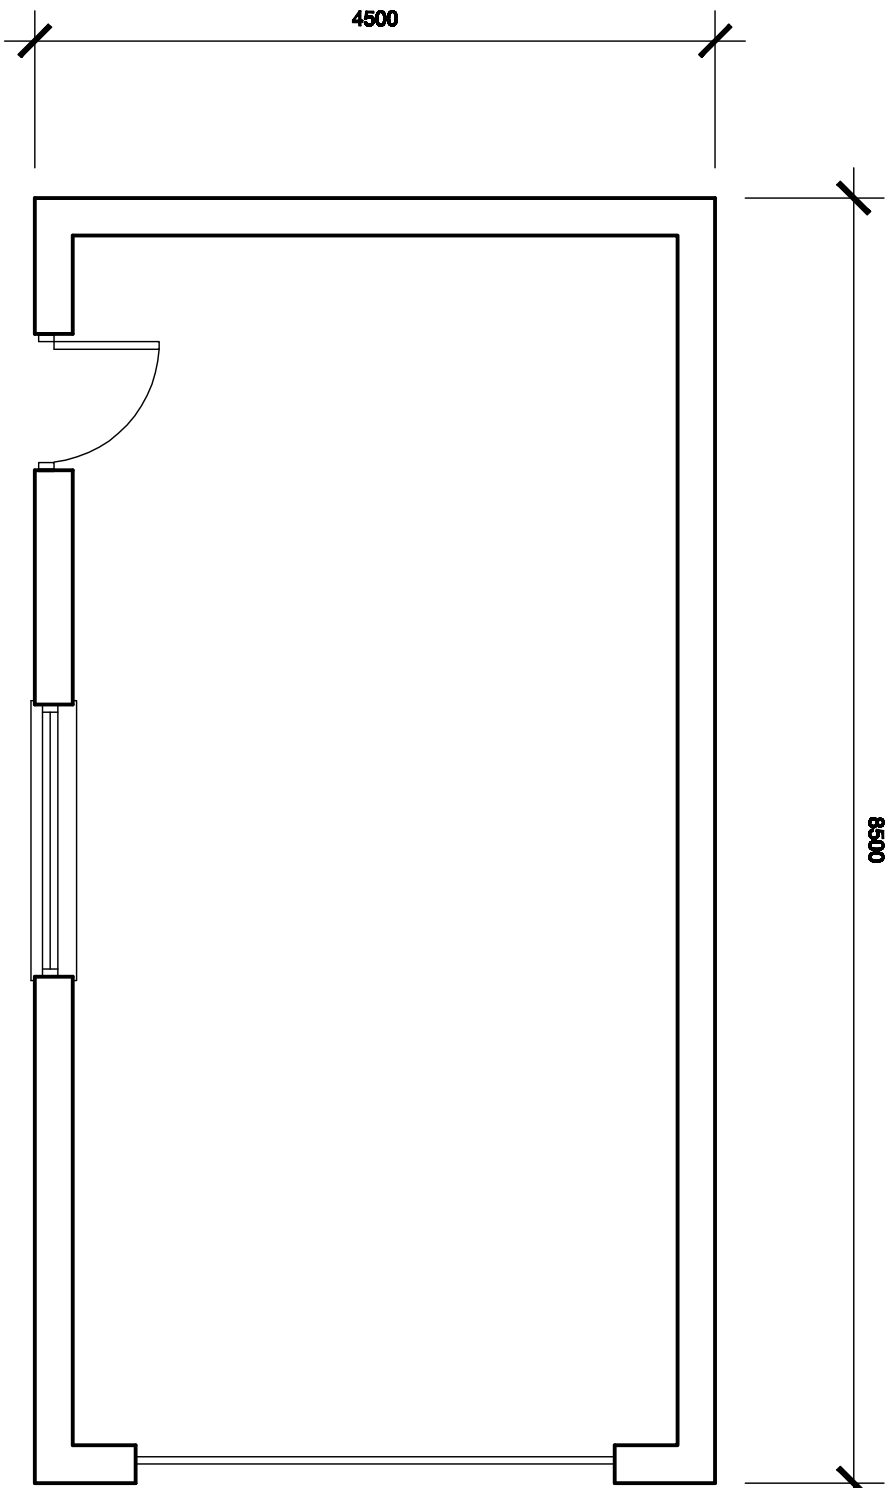

GARAGE PLAN

White Agus Partnership				1298, NEW ROAD, STAINCROSS, BARNSELEY, S71 4AJ 785 899 E-mail: agus@whiteandred.com			
Project: PROPOSED EXTENSION AT 32 MEADOW ROAD, ROYSTON BARNSELEY, S71 4AJ				Client: MR & MRS CAUSON			
Drawing Title: PLANS & ELEVATIONS				Date: MARCH 2009	Scale: 1:50 & 1:100		
Date: 20-03-09	Suffix: A	Description: REISED TO PLANS REQUIREMENTS		Ref: 08-122	Dwg. No: 01	Rev: B	
				Date:	Suffix:	Description:	