




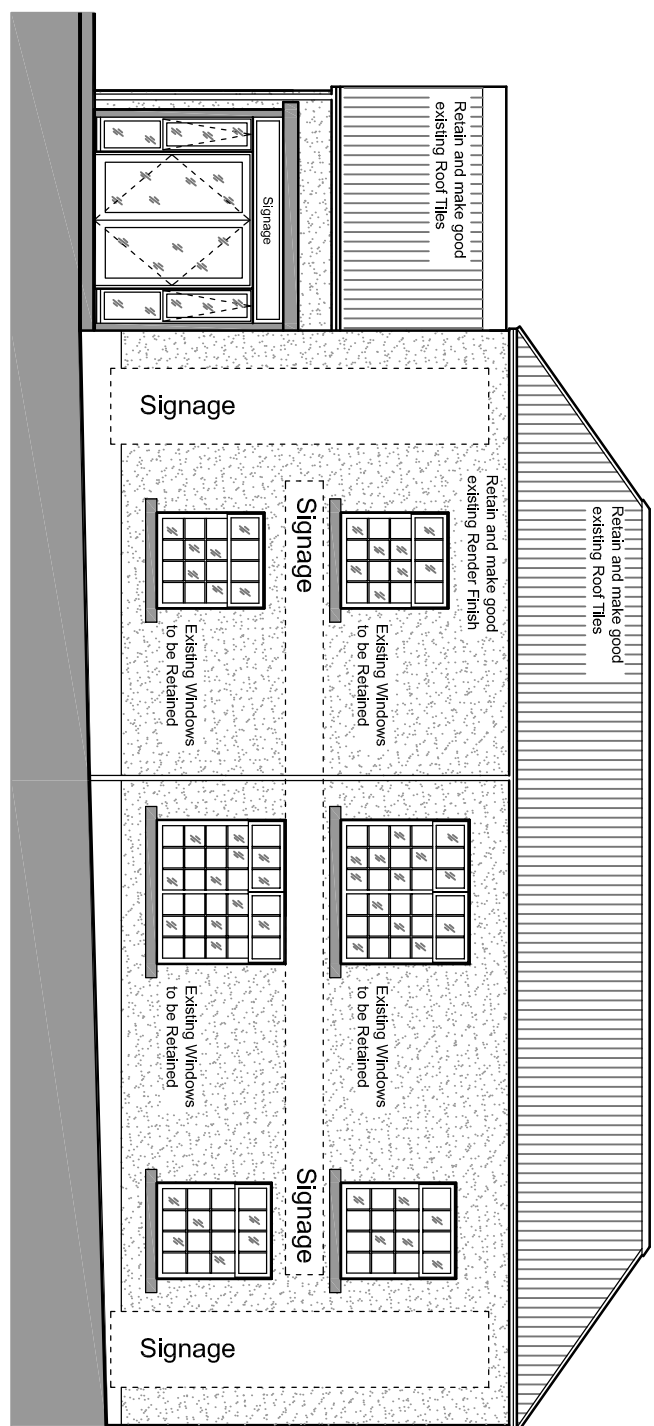


Proposed Front Elevation

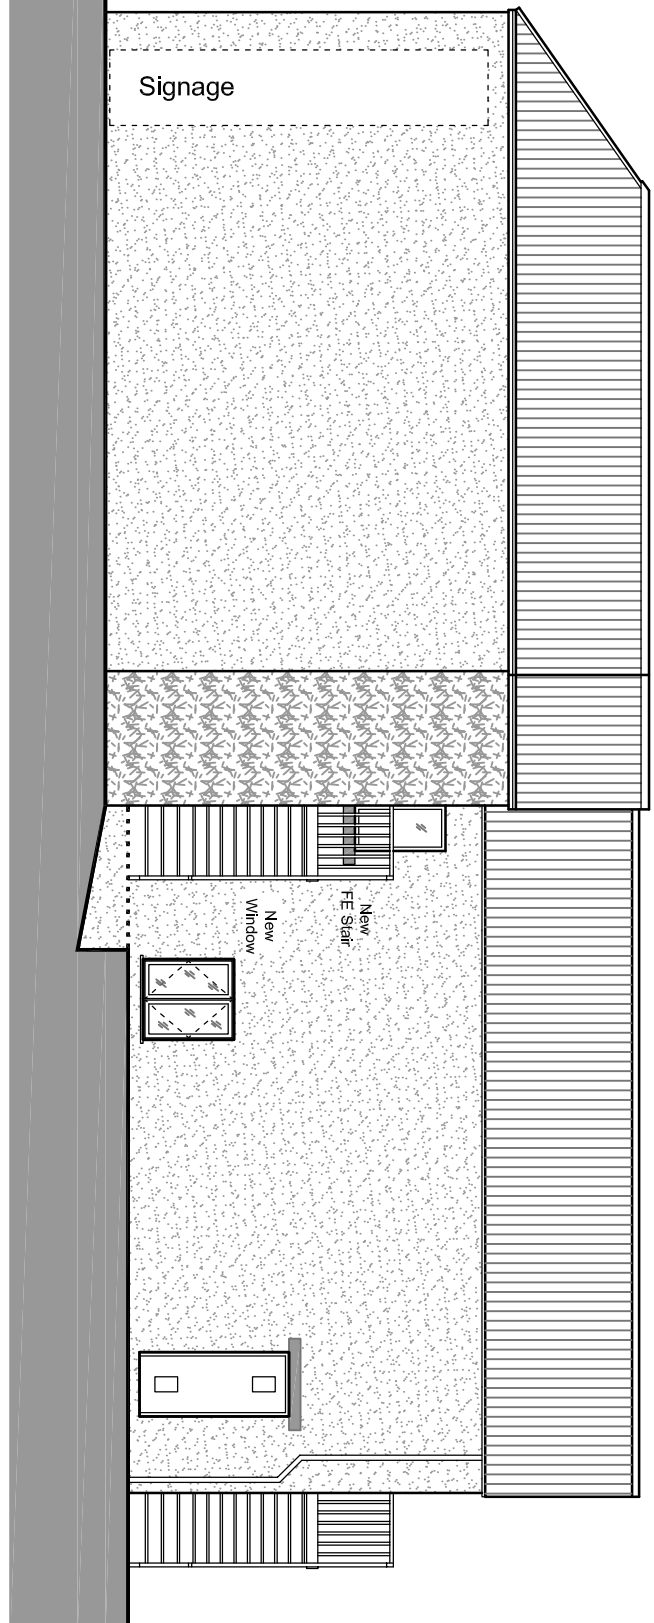

Proposed Side Elevation

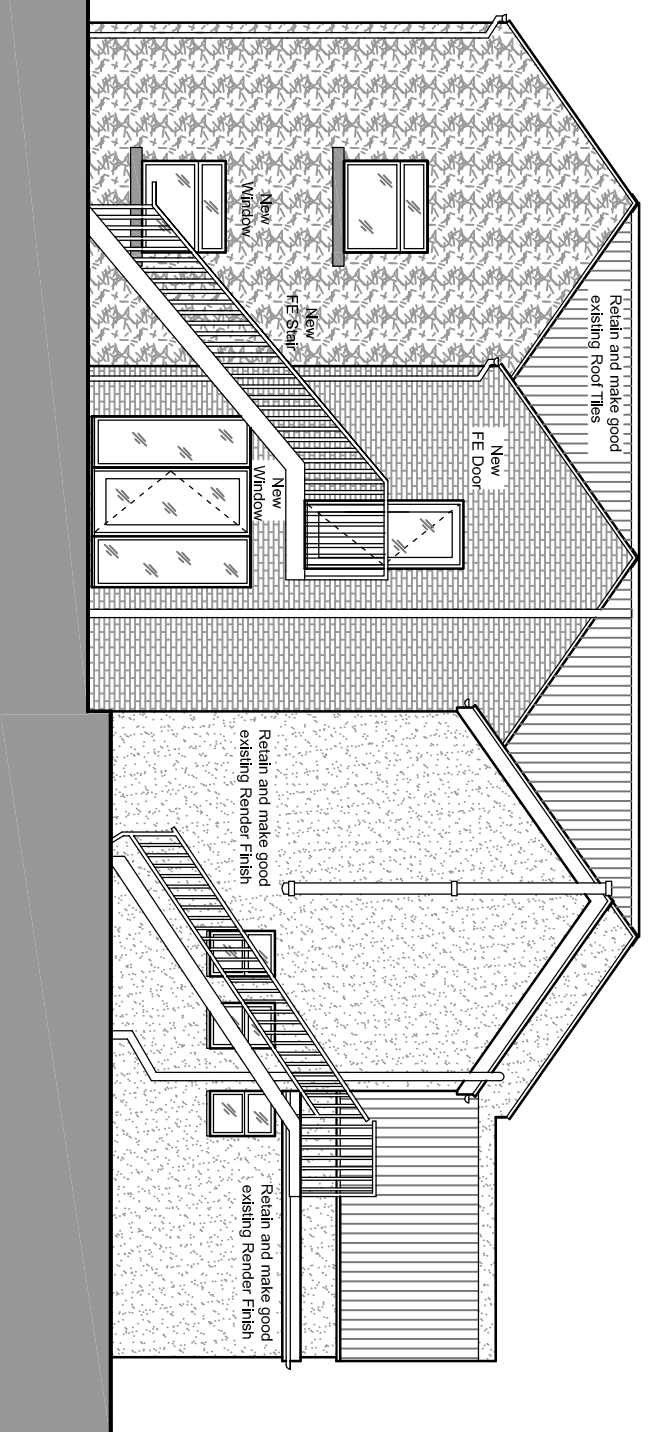


Proposed Rear Elevation

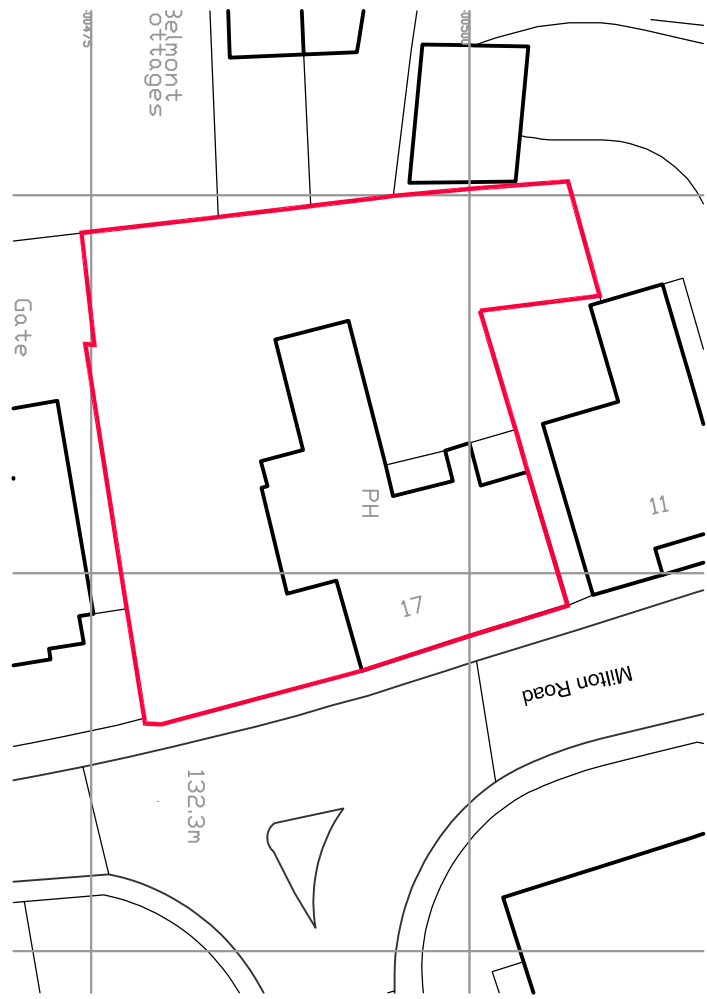


Proposed Block Plan 1/500



OS Plan 1/1250

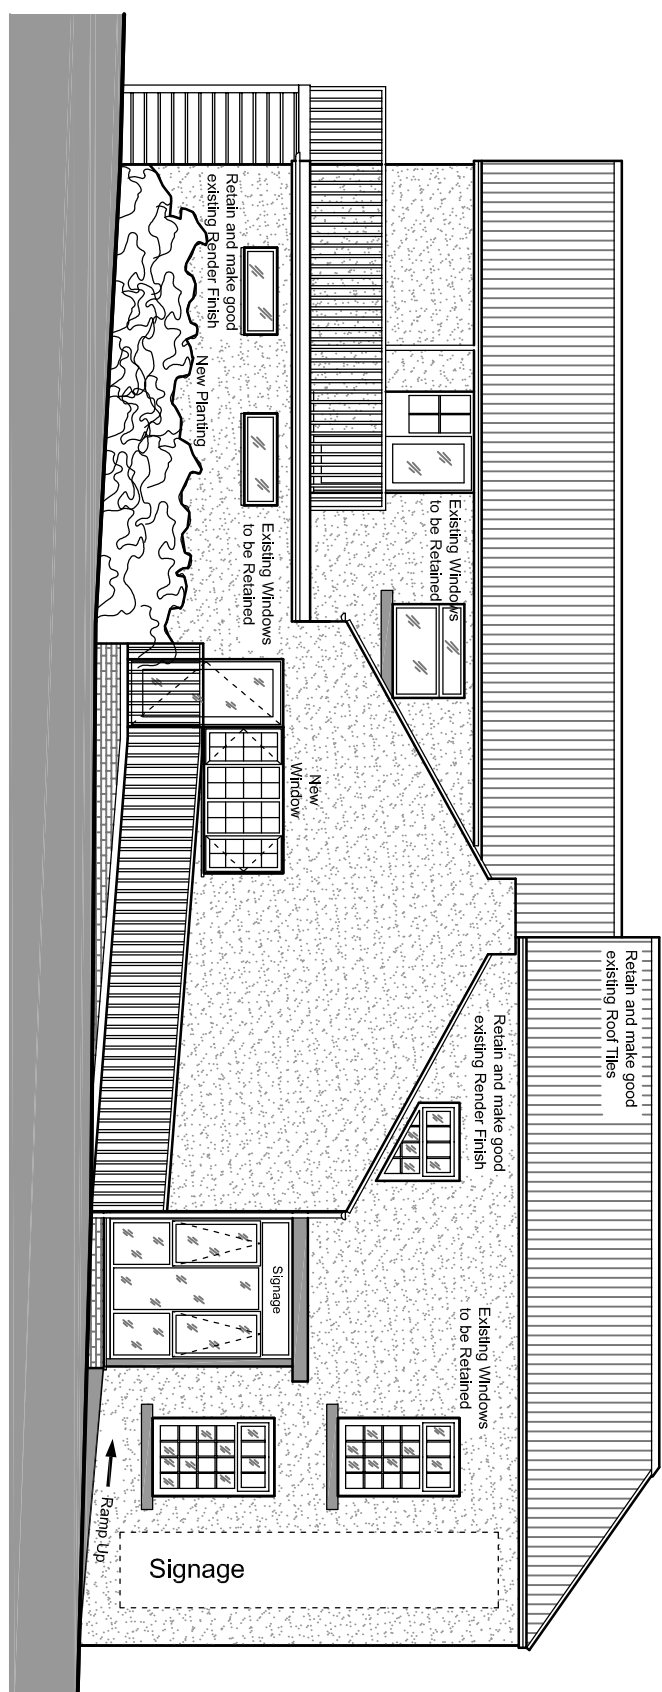


Proposed Side Elevation

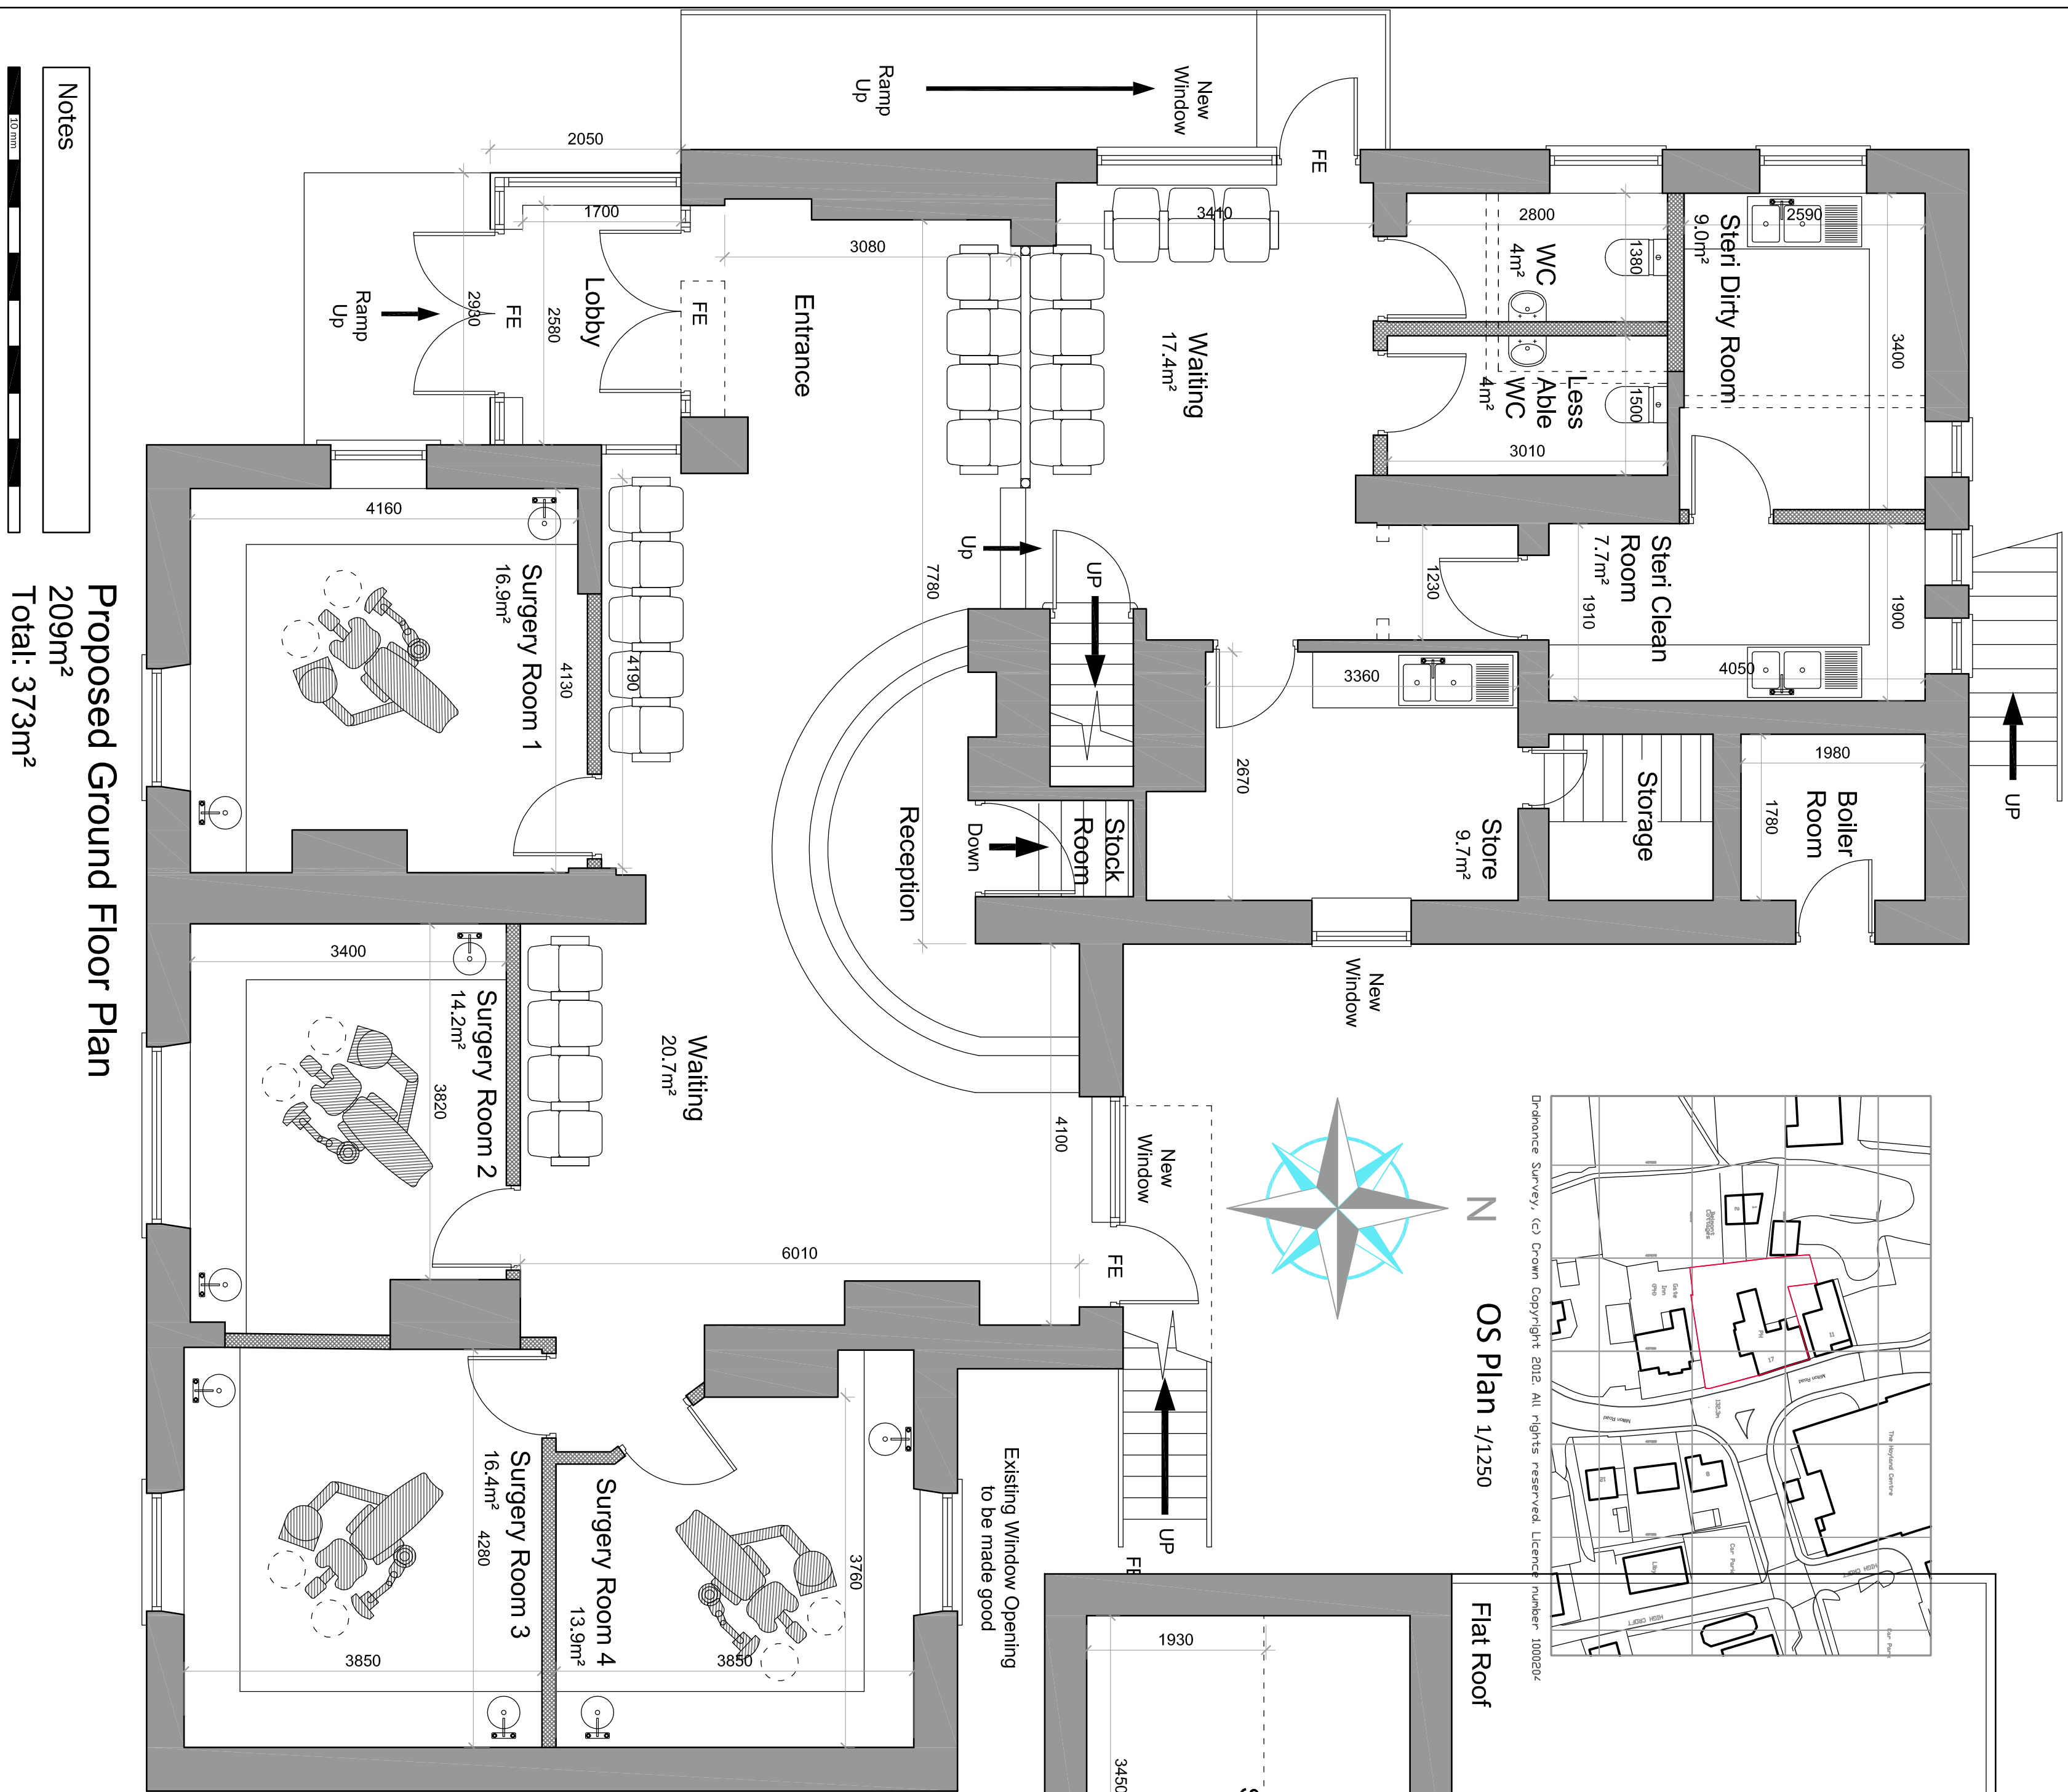

Proposed Ground Floor Plan

Notes

209m²
Total: 373m²

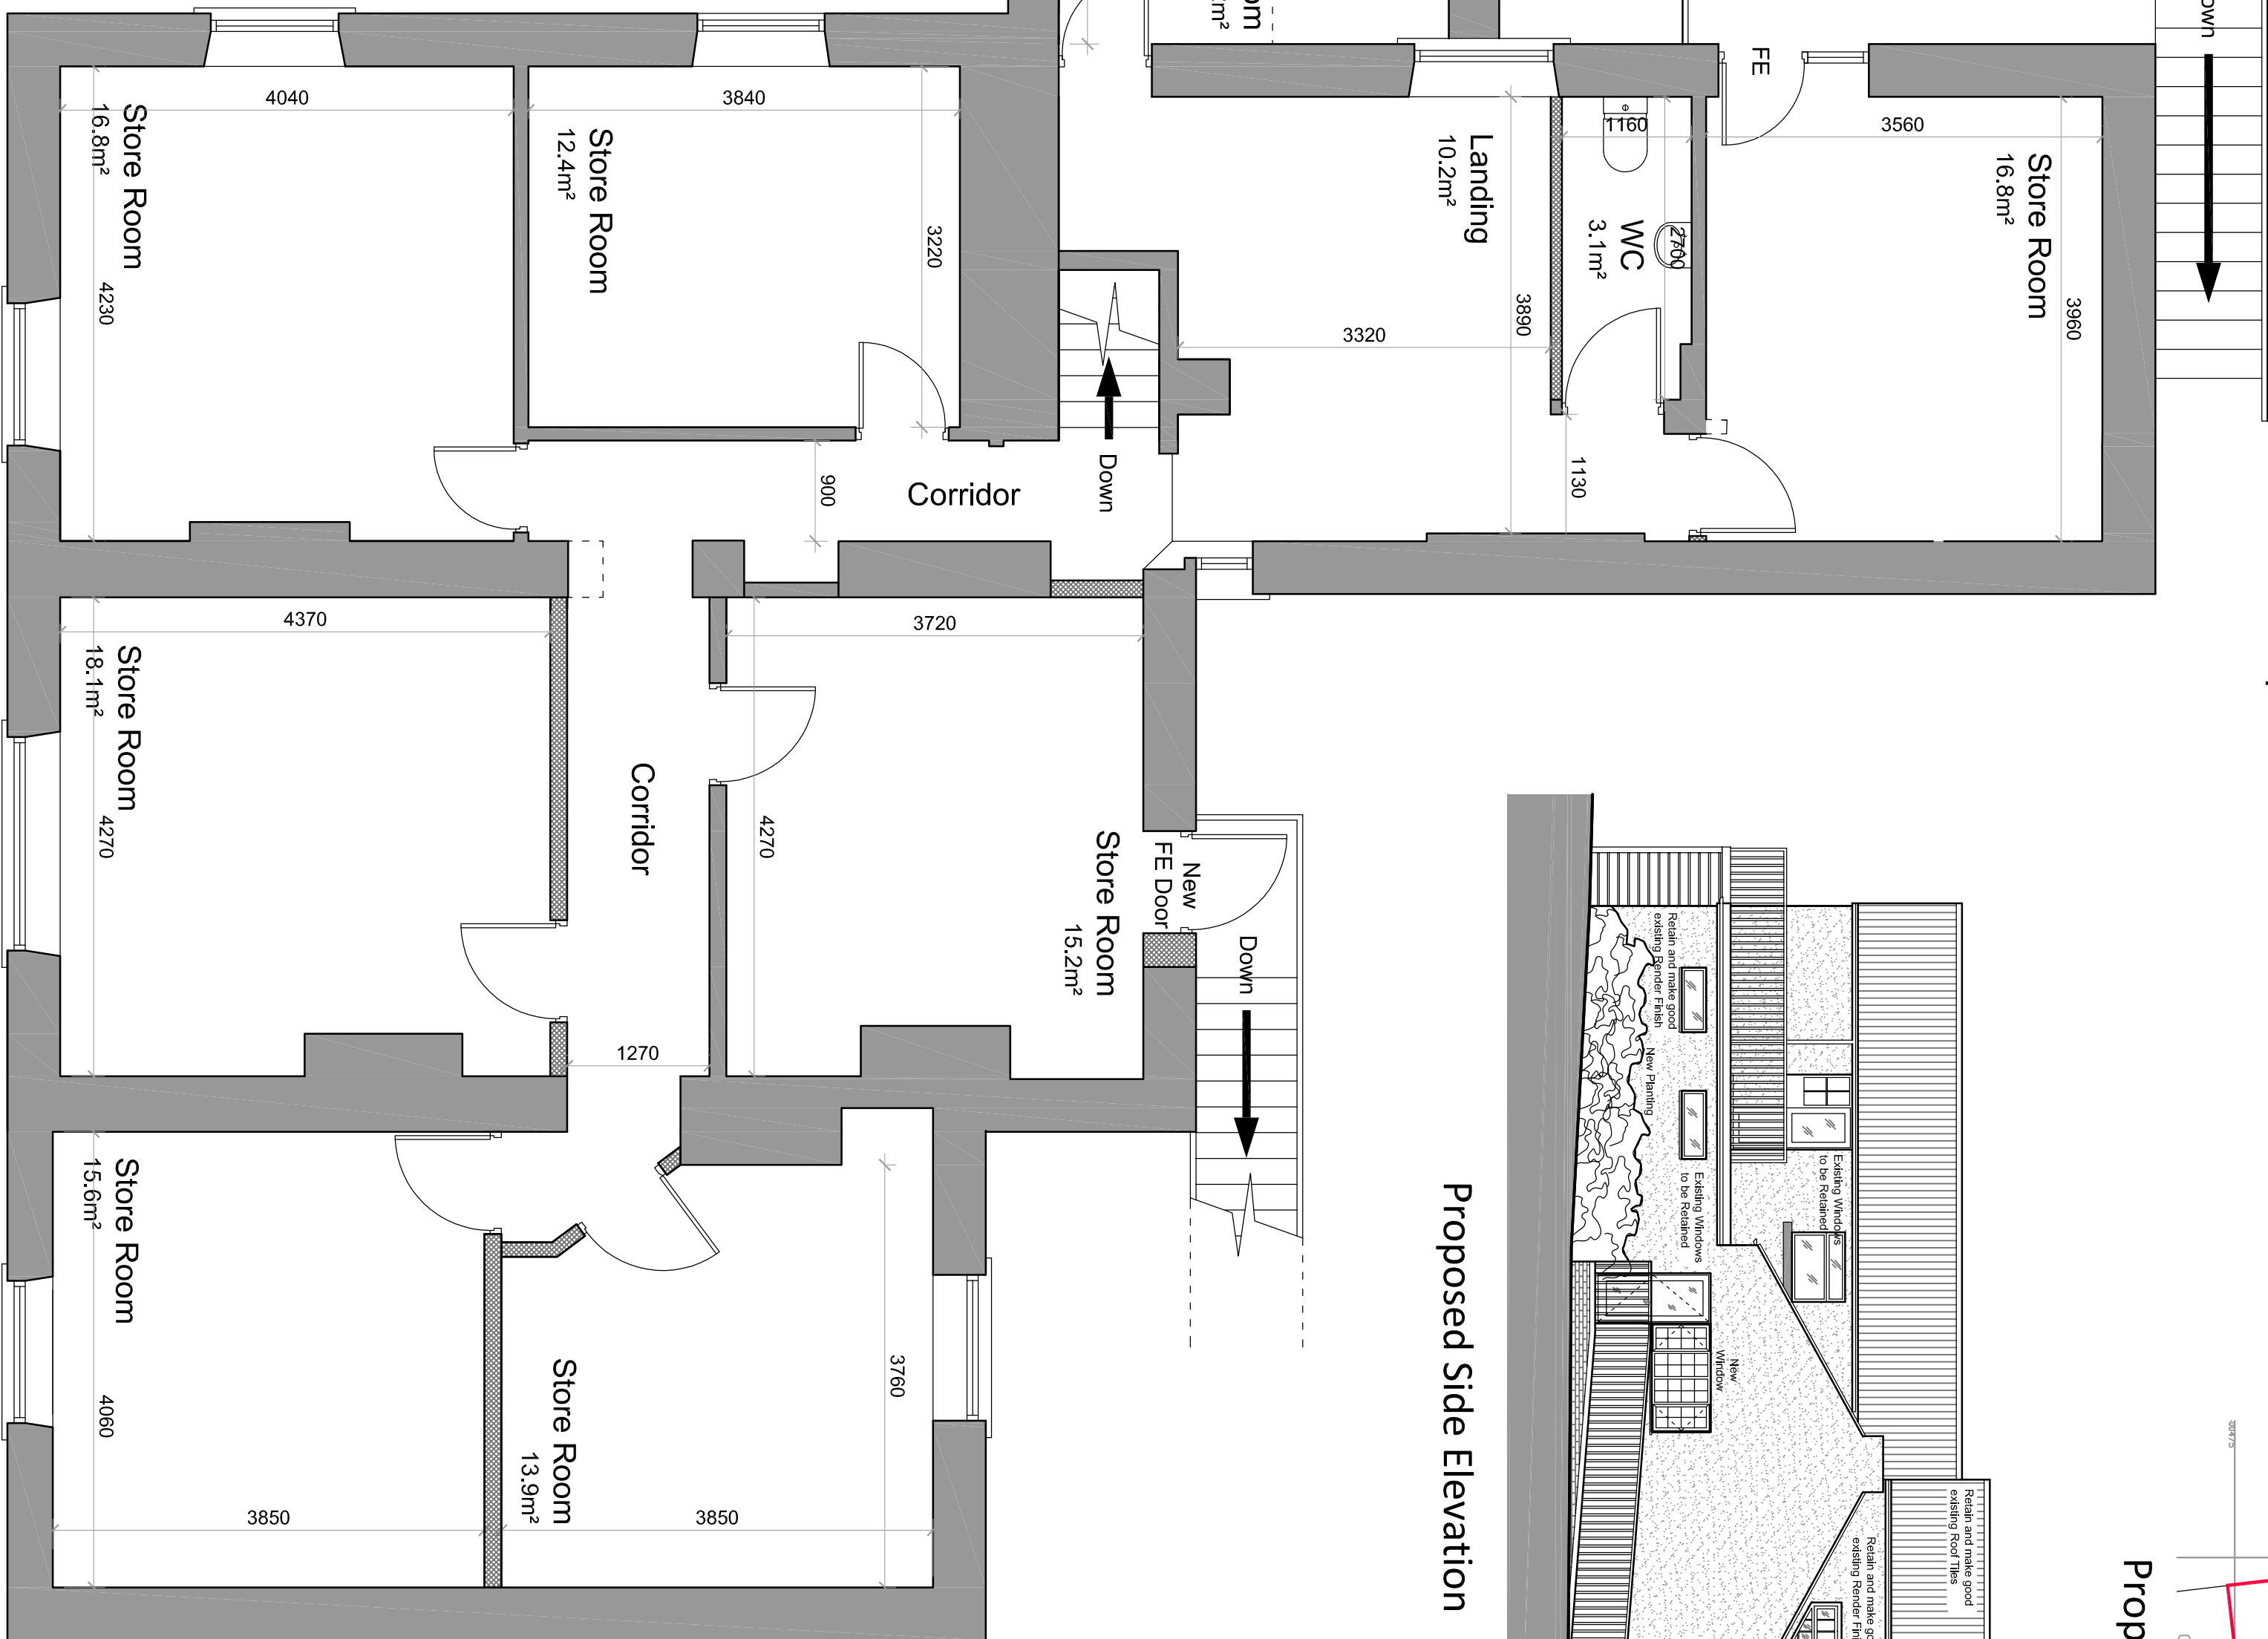

First Floor Plan

164m²
Total: 373m²

Important Notes		
1.	Prior to the commencement of work, the contractor and client are to check on-site all exterior dimensions, boundary positions and details to verify and agree upon. Any errors, omissions or design changes should be reported immediately to enable amended plans to be prepared and submitted for approval.	
2.	The contractor will be responsible for locating all hidden services that may be affected by the proposal and stopping off or diverting checked on-site before work commences.	
3.	The requirements of the 'Party Wall Act 1996' will apply to certain walls and foundations of the proposed work affects the party wall or is within 3 meters of the foundations of the nearby building. If an agreement cannot be made then professional advice should be sought from a qualified surveyor or structural engineer to ensure the safety of the building. SWISH Architecture Ltd take no responsibility for this.	
Revision	Date	Description
B	28.06.12	Client Changes
A	22.06.12	Client Changes

swish

bespoke architecture

SWISH Architecture Ltd

5 Starpage Gardens
100-102 Starpage Gardens
KOS 3RD
M4 4JN
T +44 (0) 352 432 578
T +44 (0) 115 887 7951
F +44 (0) 115 887 7951
E design@swish-architecture.co.uk
W www.swish-architecture.co.uk

- Bespoke Architectural Services
- Town Planning Applications
- New Builds
- Extensions
- Loft / Garage Conversions
- Conversions / Refurbishments
- Site & Building Surveys
- 3D Visuals

NATIONWIDE HEALTHCARE

Project: Planning Permission - Sketch
PROPOSED CHANGE OF USE TO A DENTAL PRACTICE
AND REFURBISHMENT WORKS TO
THE OLD PORTERS PUB, 17 MILTON ROAD,
HOVLAND, BARNSLEY, S74 9AU.

PROPOSED PLANS, ELEVATIONS, OS PLAN AND BLOCK PLAN

Scale: 1:50, 1:100 Sheet Size: A1 Drawn By: DL Date: June 2012
Project No.: 064 Drawing No.: 002
Revision: B
This drawing must not be reproduced in whole or part without written consent. Do not scale.
Note to be confirmed by client copy only. ©2012 SWISH Architecture Ltd. All Rights Reserved.