



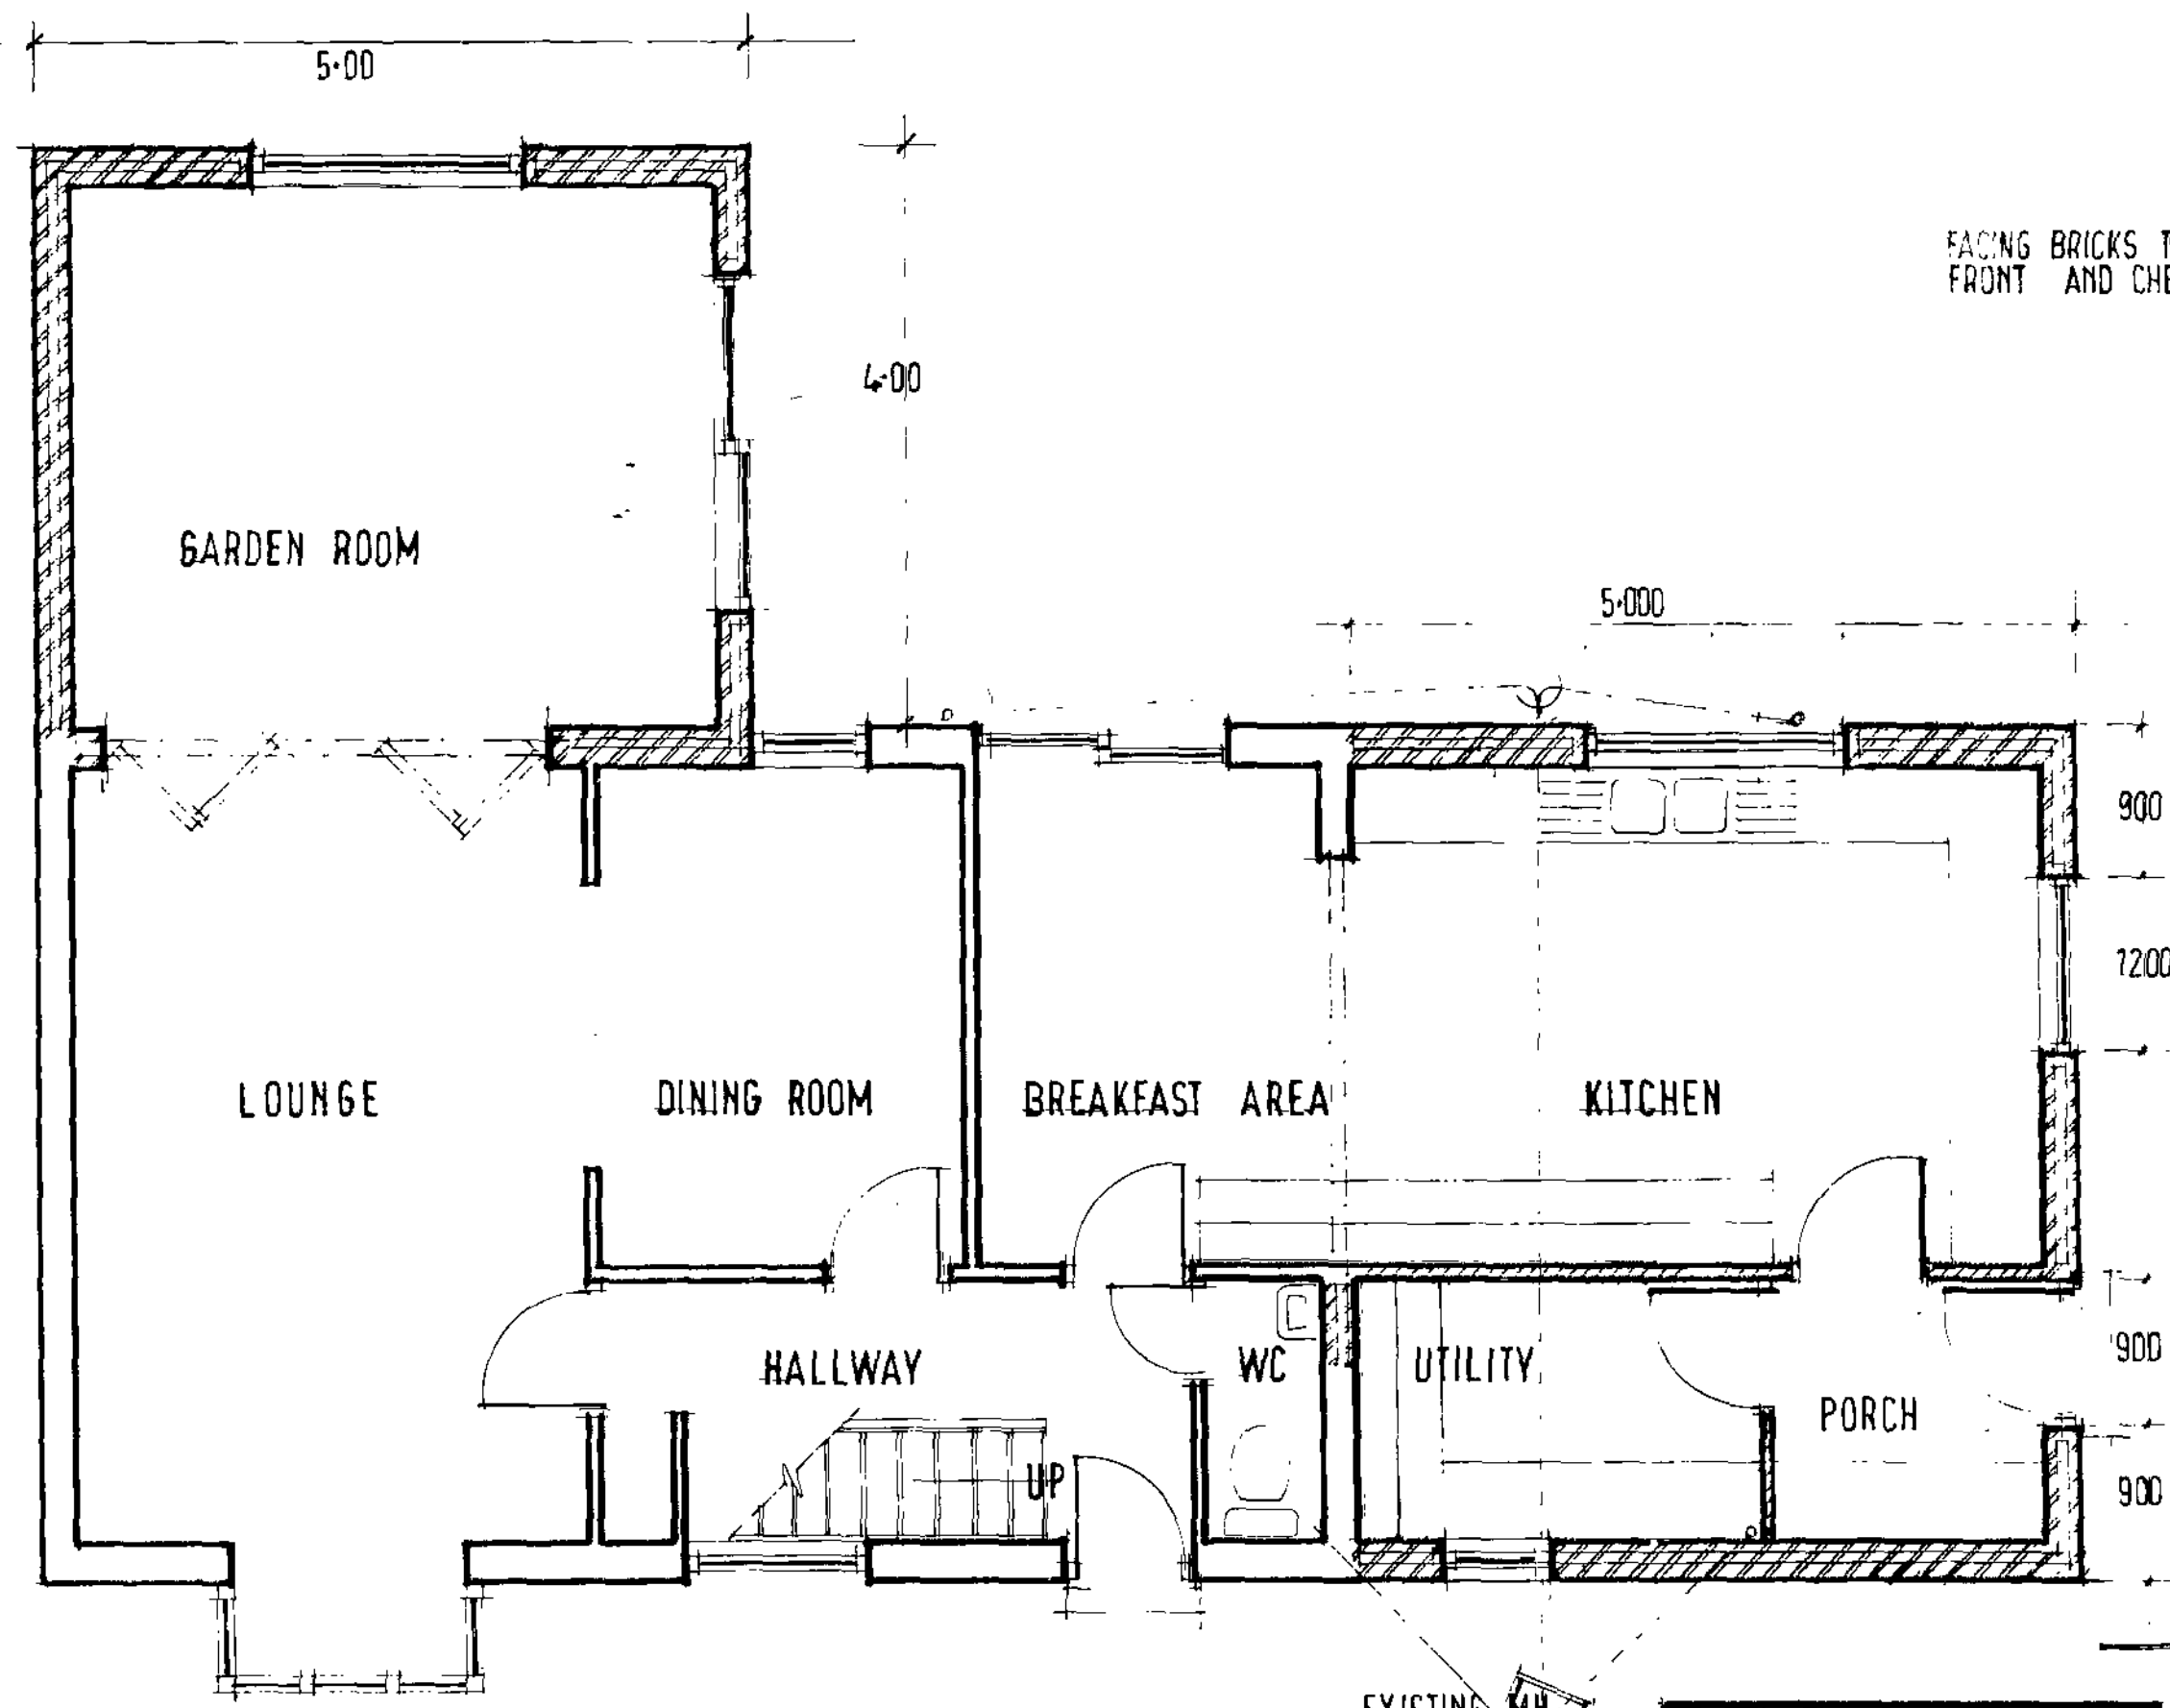


GROUND FLOOR PLAN PROPOSED

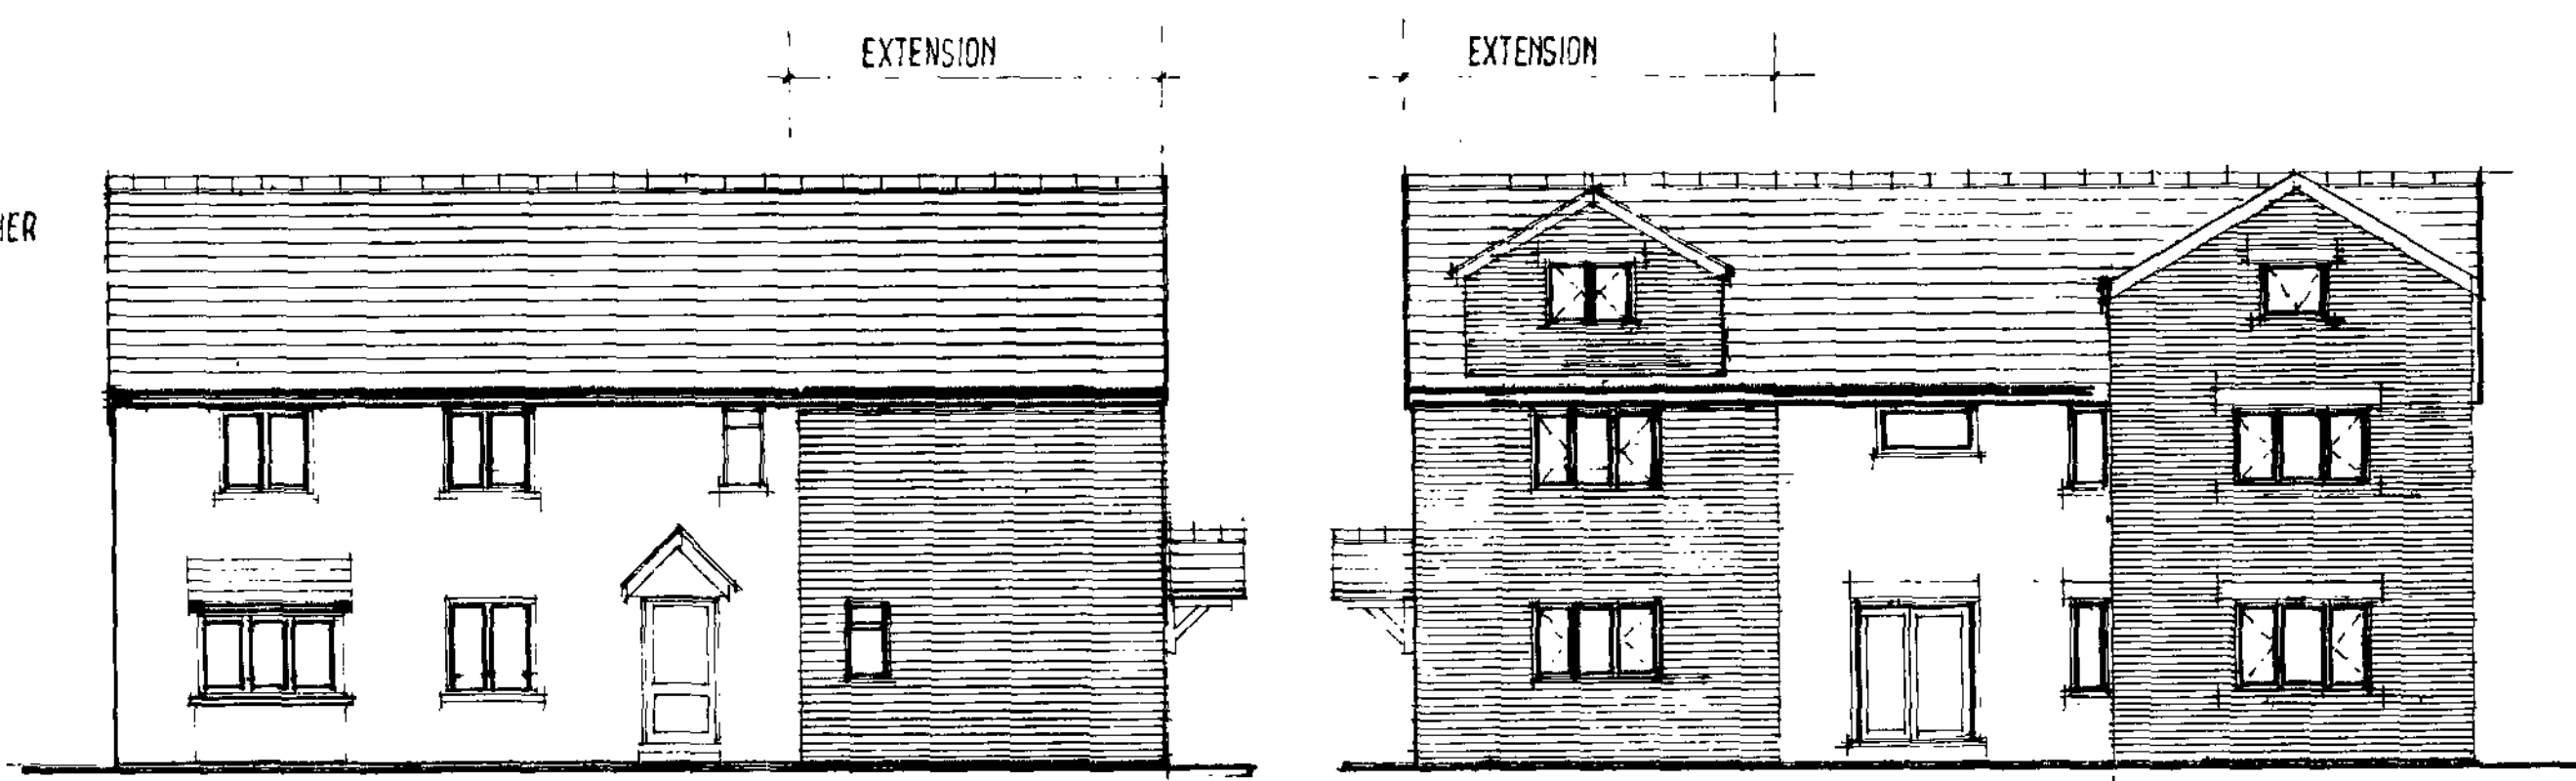


FRONT ELEVATION PROPOSED


REAR ELEVATION PROPOSED

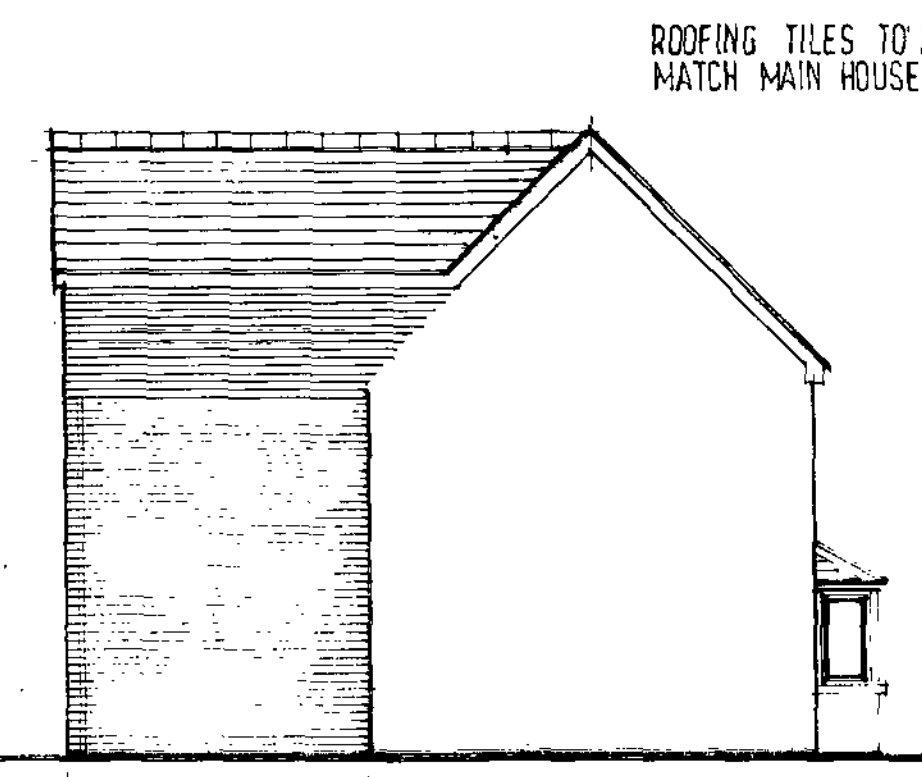


SIDE ELEVATION PROPOSED

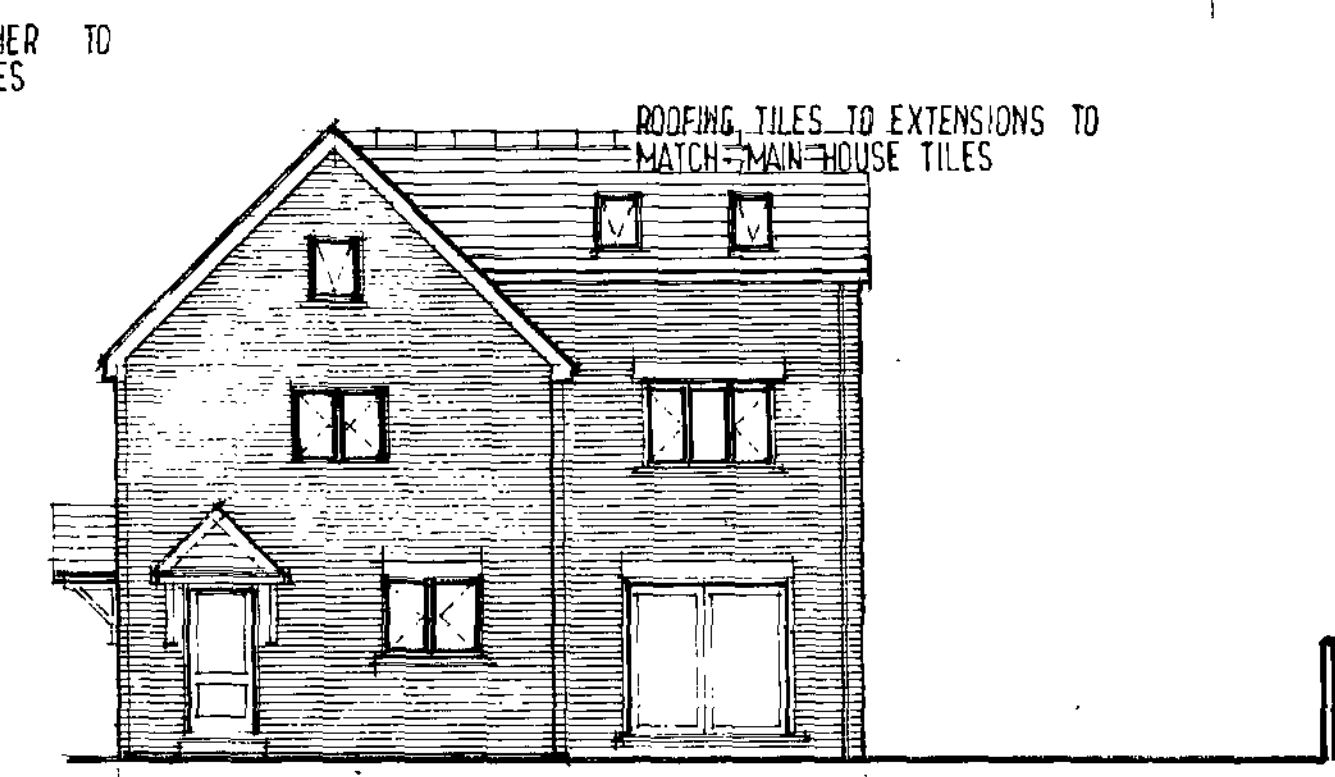

SIDE ELEVATION PROPOSED

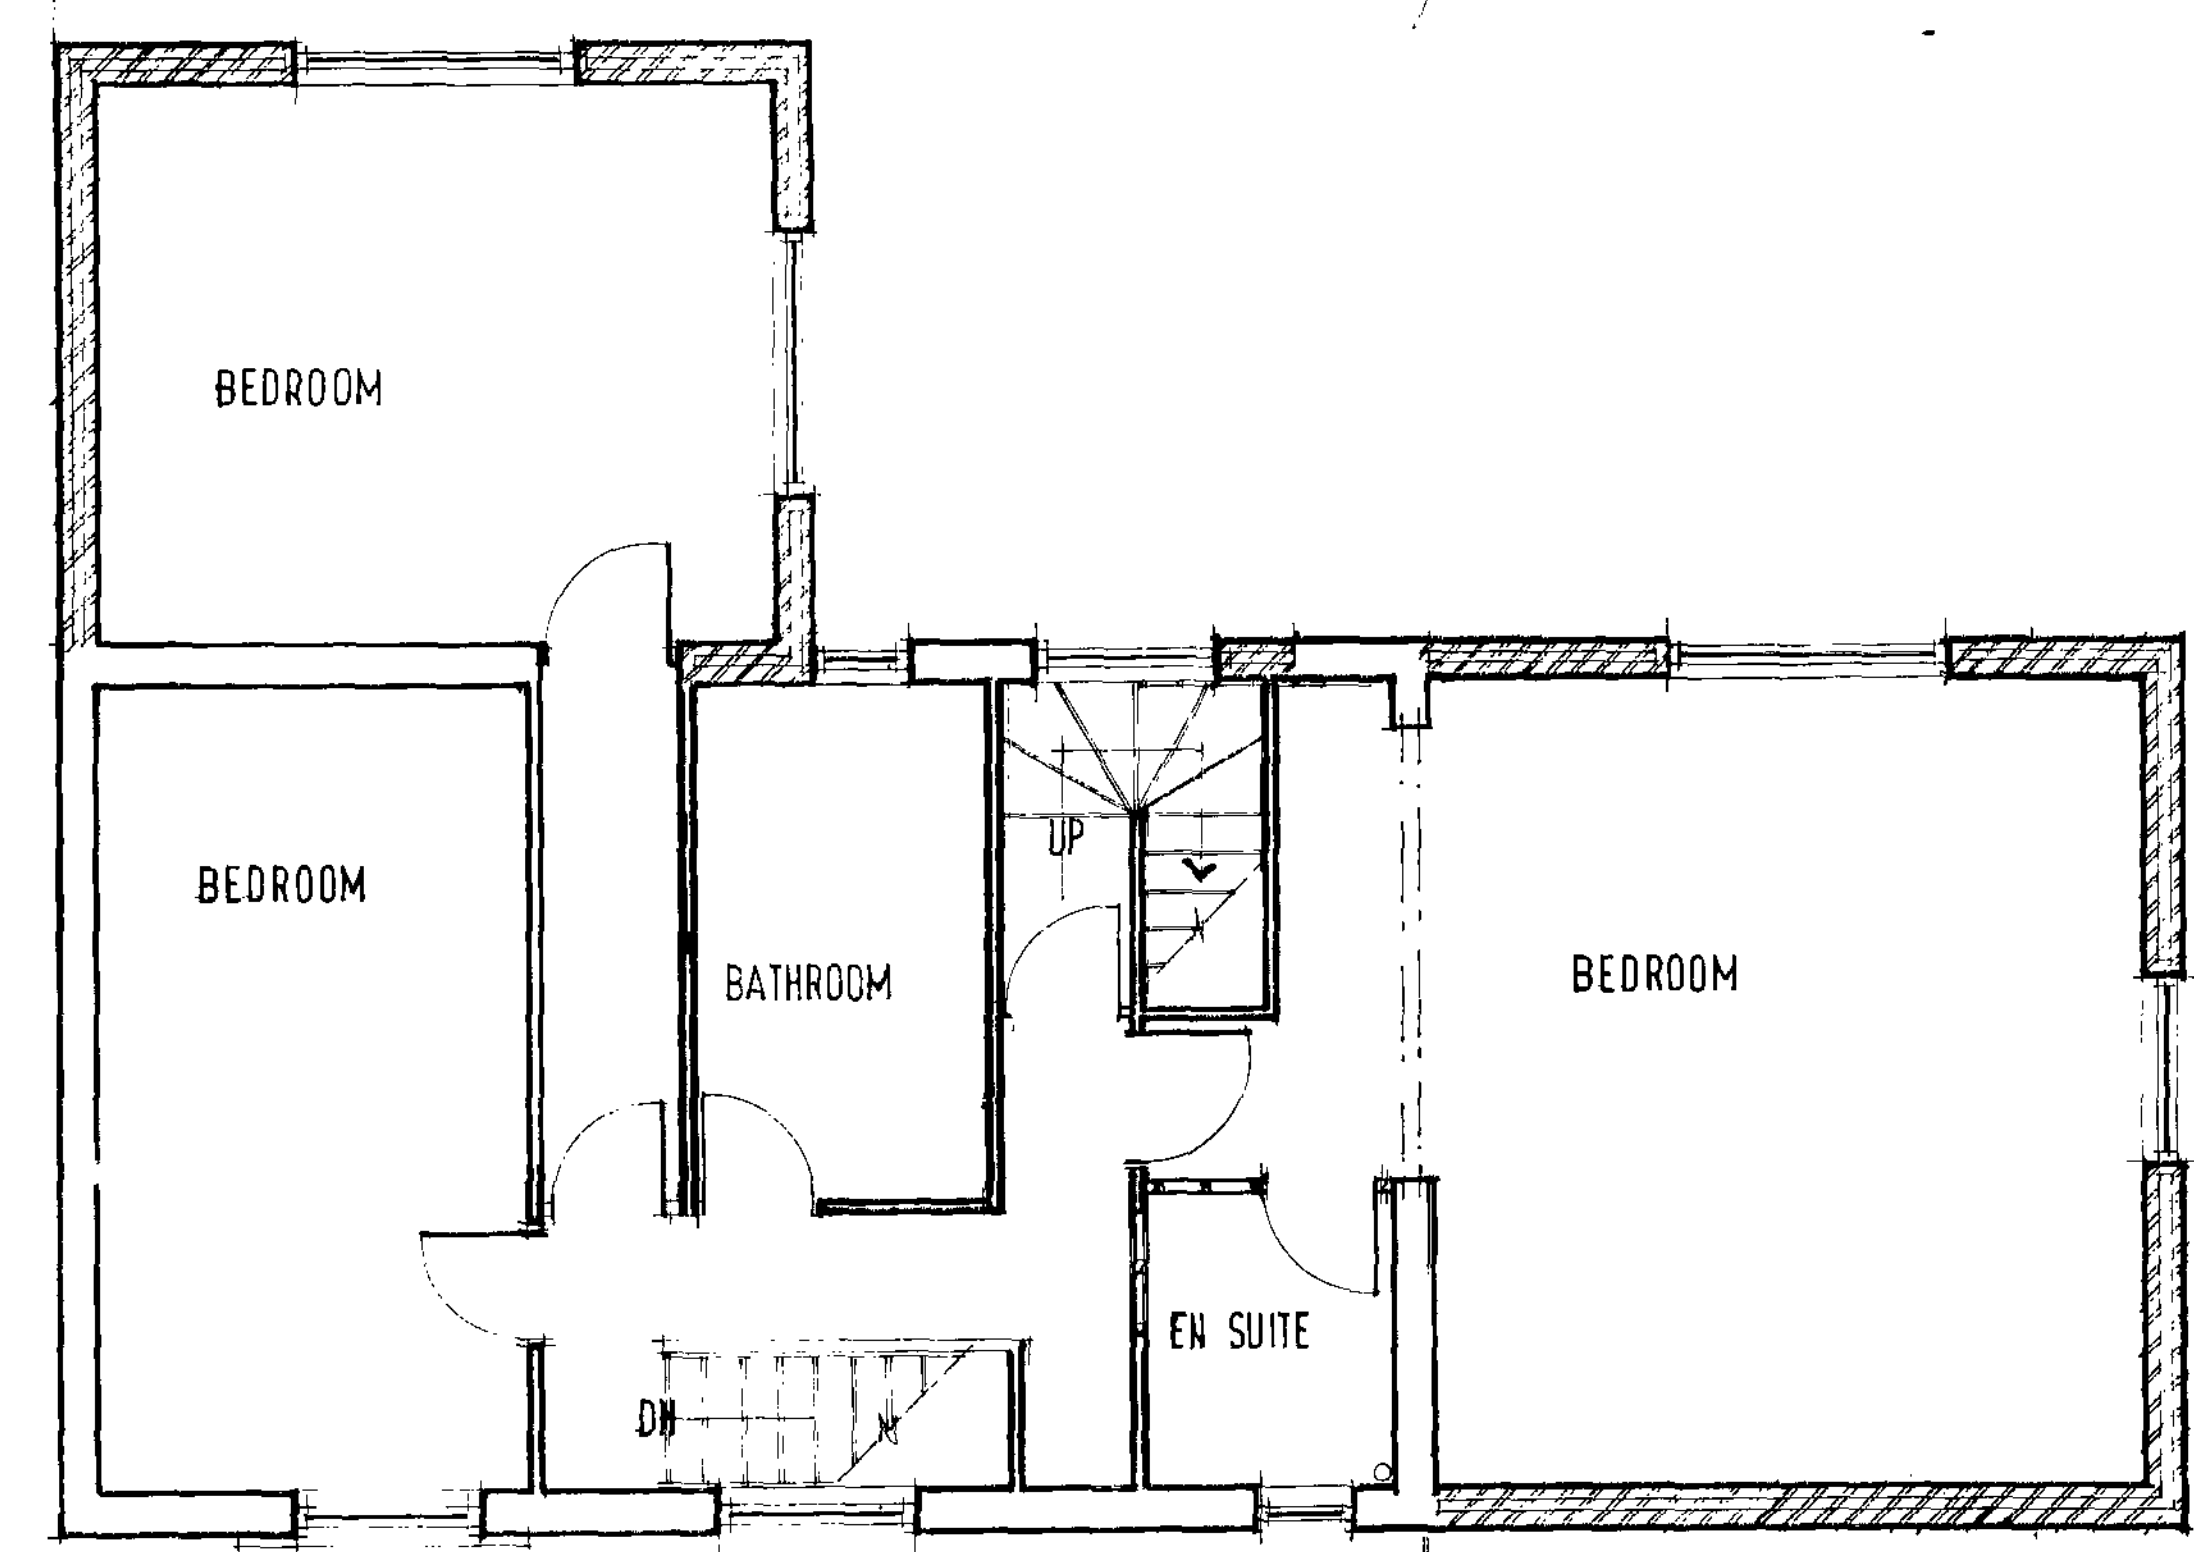

FIRST FLOOR PLAN PROPOSED

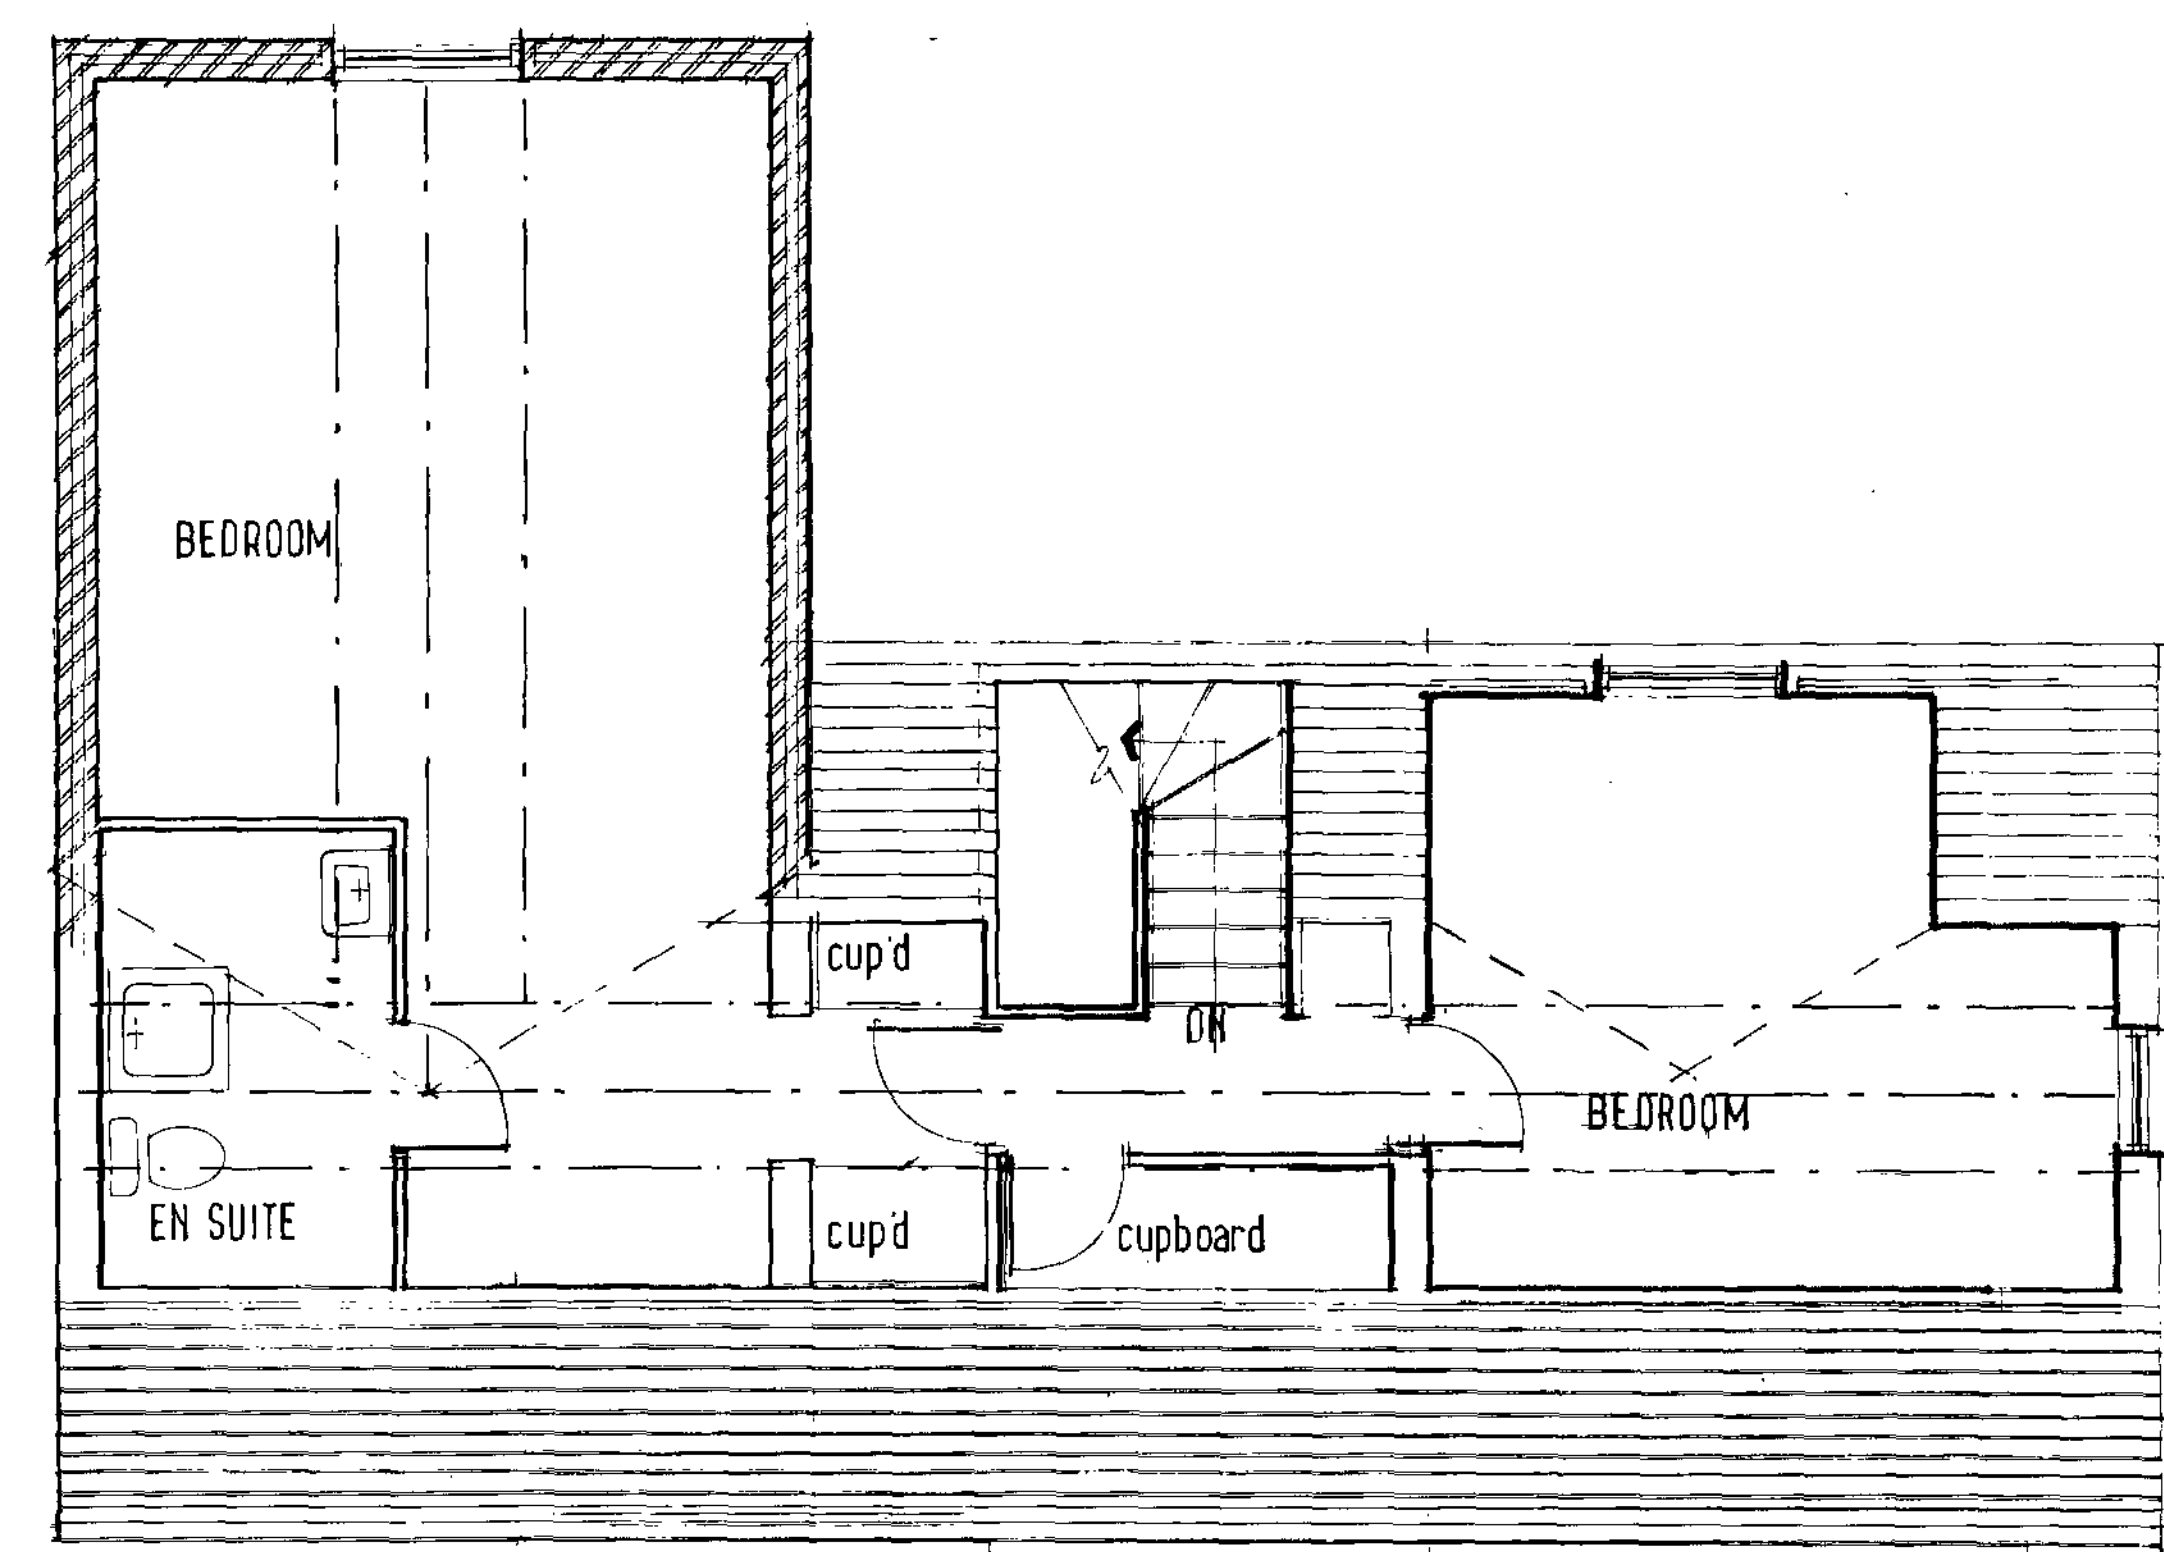

ROOF PLAN PROPOSED

A
 AMENDMENTS TO PLANNING APPLICATION
 DORMERS TO FRONT ELEVATION OMITTED
 GARDEN ROOM/BEDROOM INCREASED IN WIDTH TO PROVIDE ROOM IN ROOFSPACE
 R HARRIS 5-5-09

PROPOSED DOUBLE STOREY EXTENSIONS AND ROOMS IN ROOFSPACE AT
 88 BLUEBELL AVENUE
 PENISTONE

SCALE 1:50 1:100
 DATE FEB 09 2009 07:02 A
 DRAWN R HARRIS

Millé design

Architectural planning,
 building & interiors
 tel. & fax:
 0114 286929