


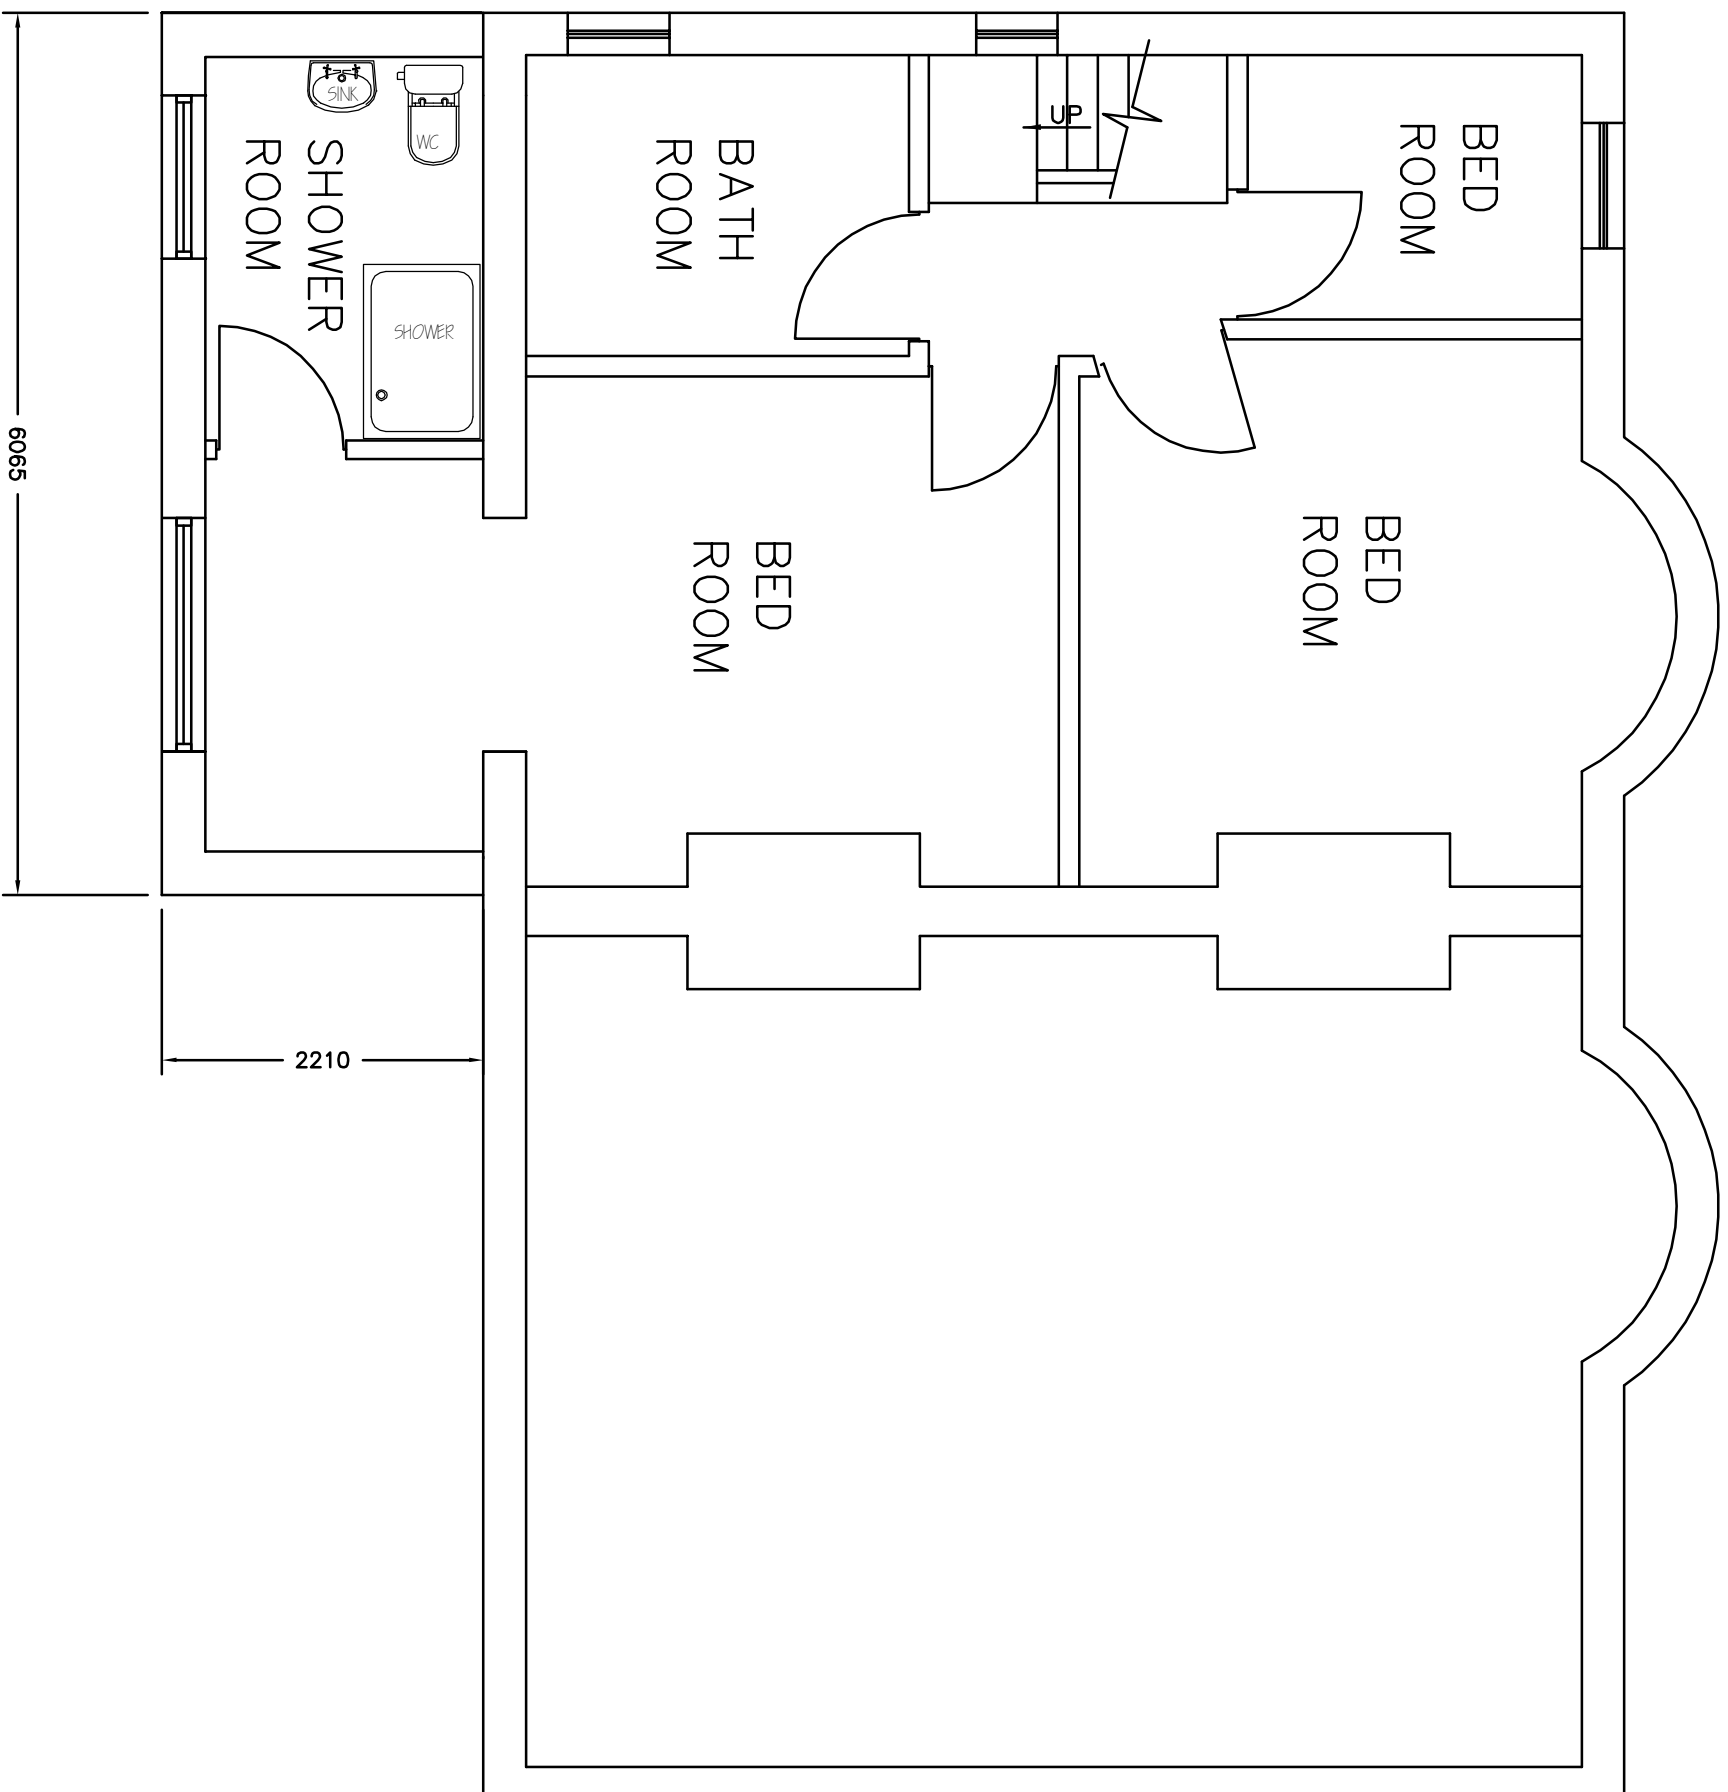

PROPOSED FIRST FLOOR PLAN

Revisions	A. A-----	00-00-C
This drawing is for planning permission only and is not a construction drawing.		
Drawing Title	PROPOSED-PLAN	
Job No. - Draw No.	LW/2012/10	—
Client:	Mr & Mrs Milton 42 (Emps) Ave Dunstable, Bedfordshire, SG23 9BJ	
Scale.	1:50	