





Existing front

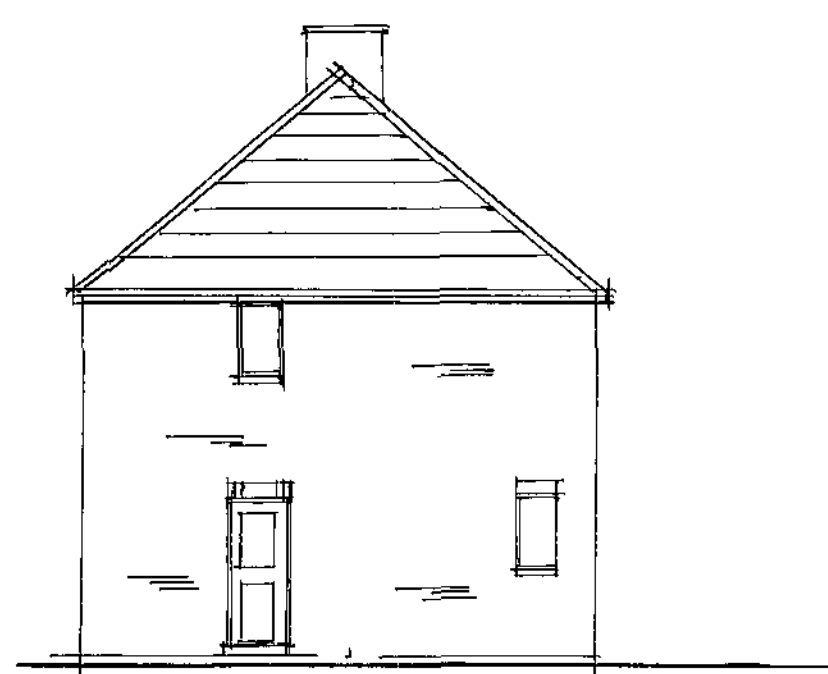


Existing side

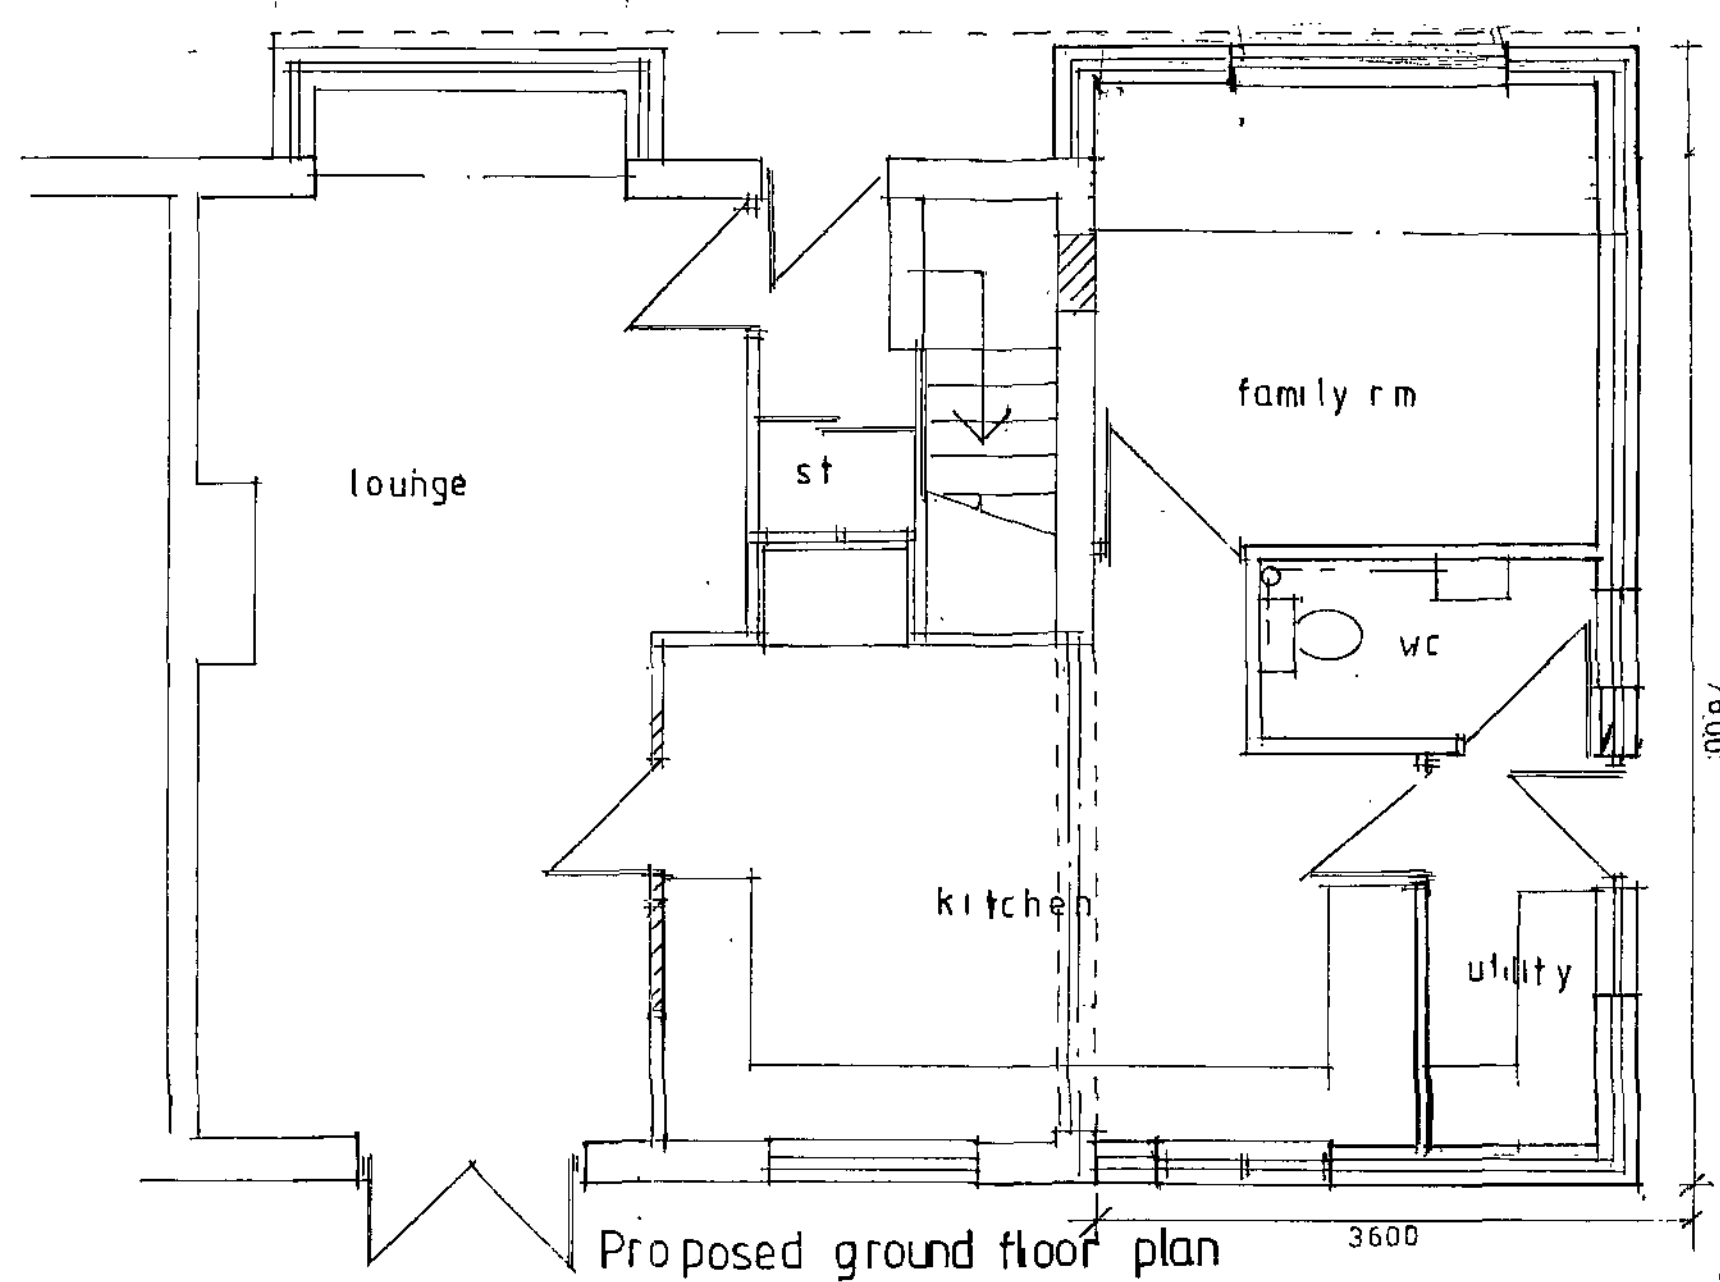


Proposed ground floor plan




Proposed front

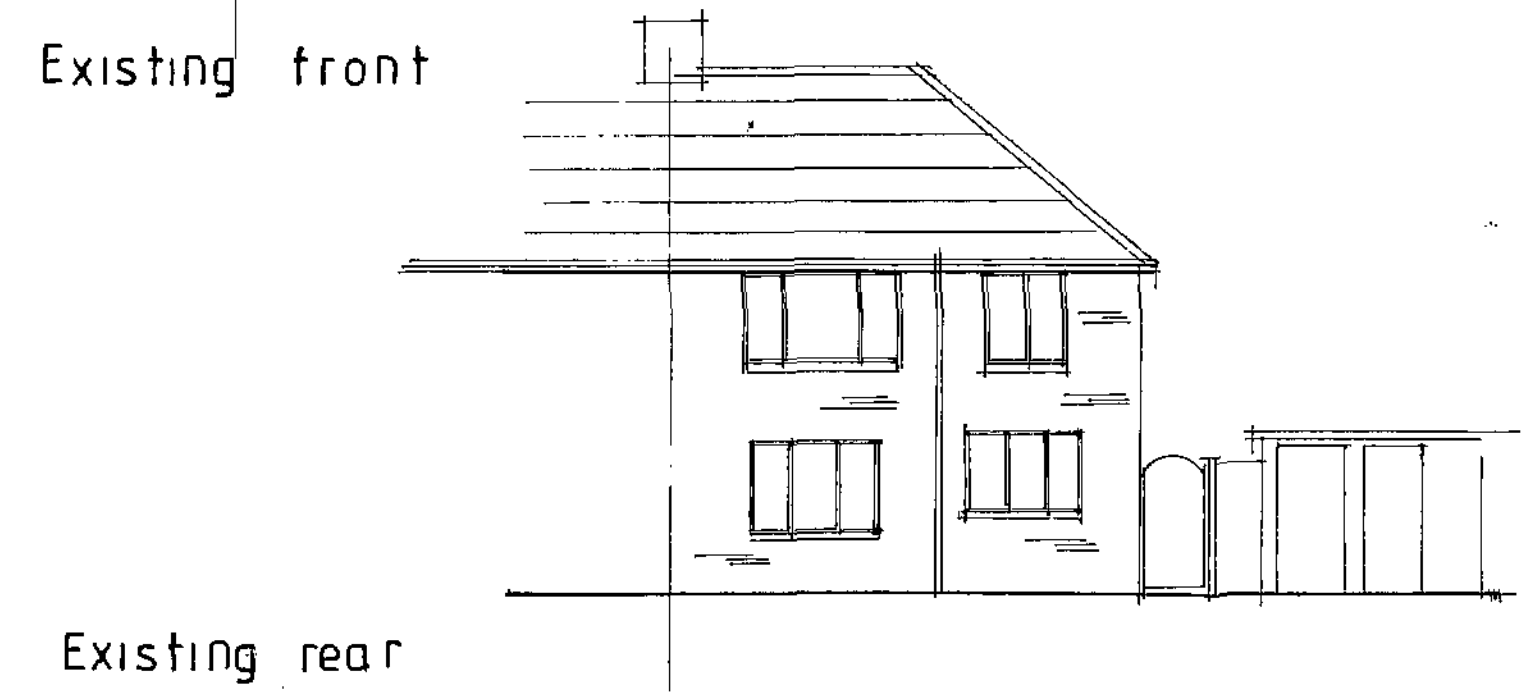


Existing rear

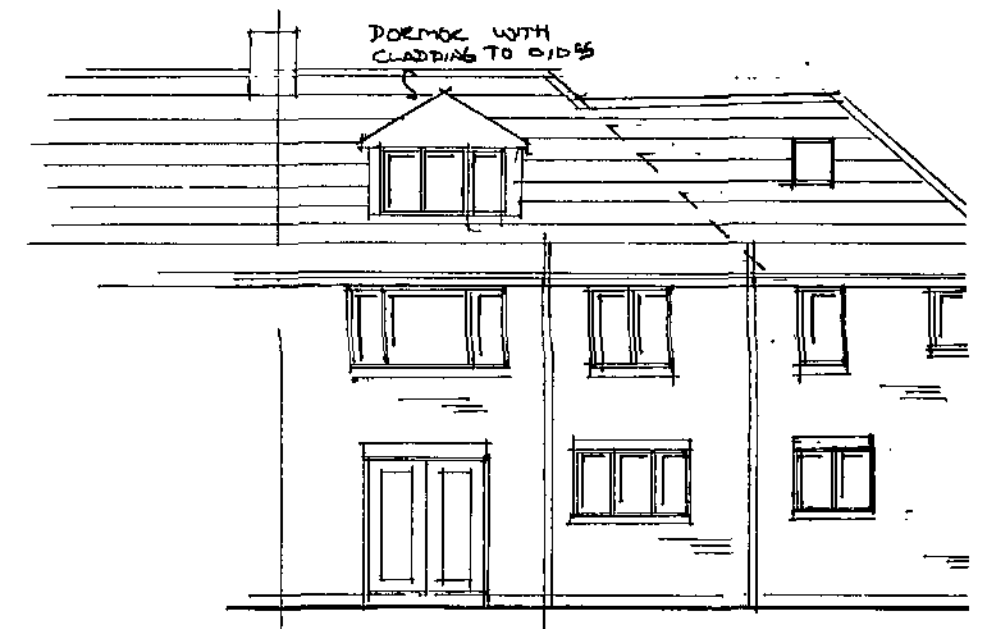


Proposed rear

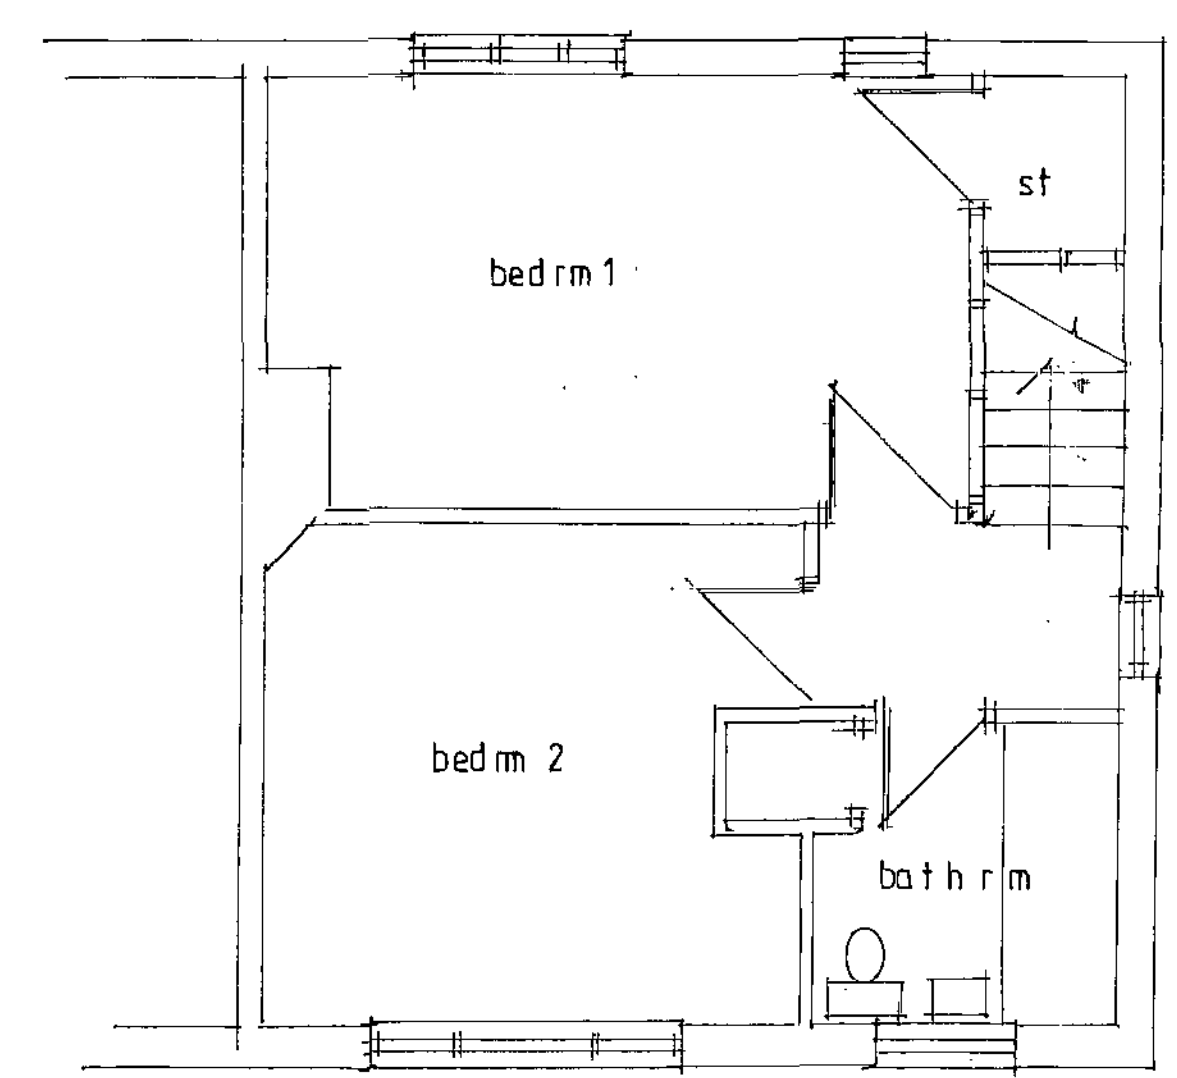


Existing first floor plan

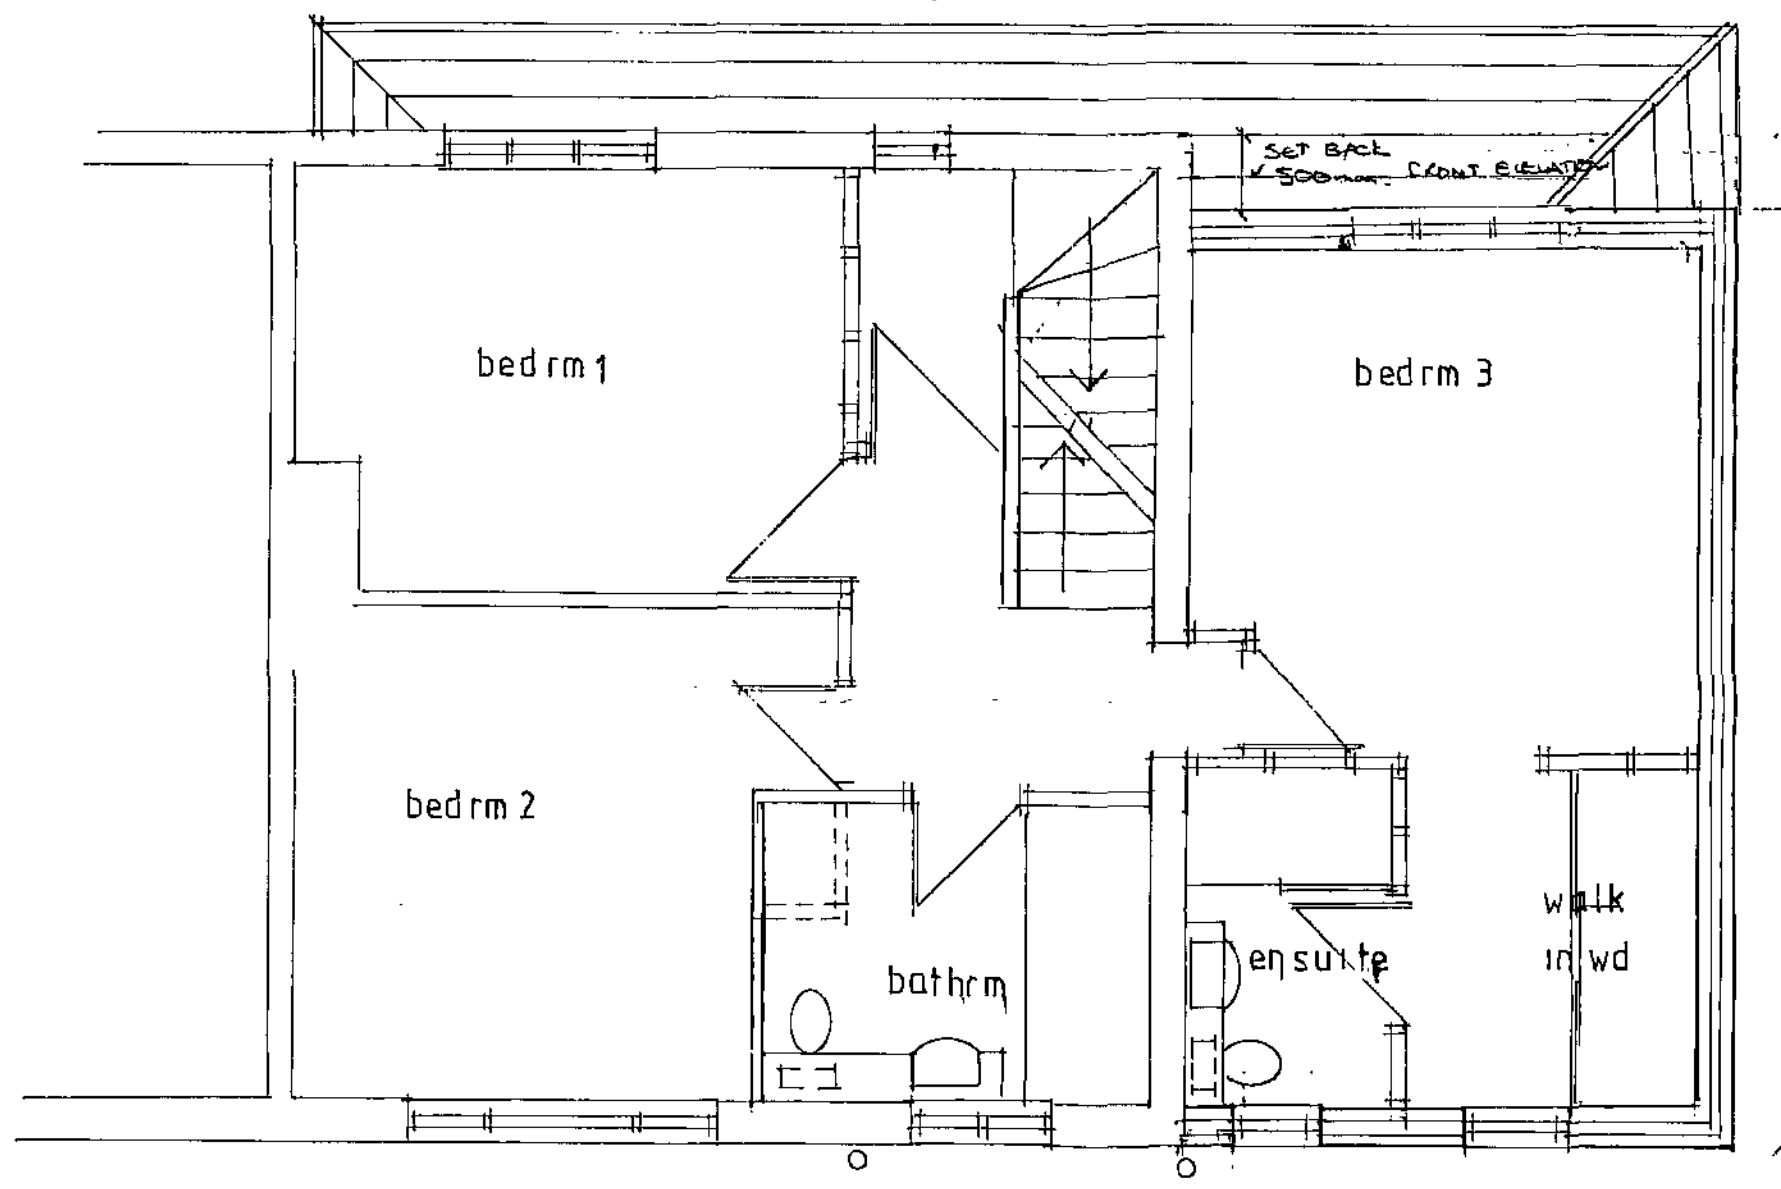

Proposed first floor plan

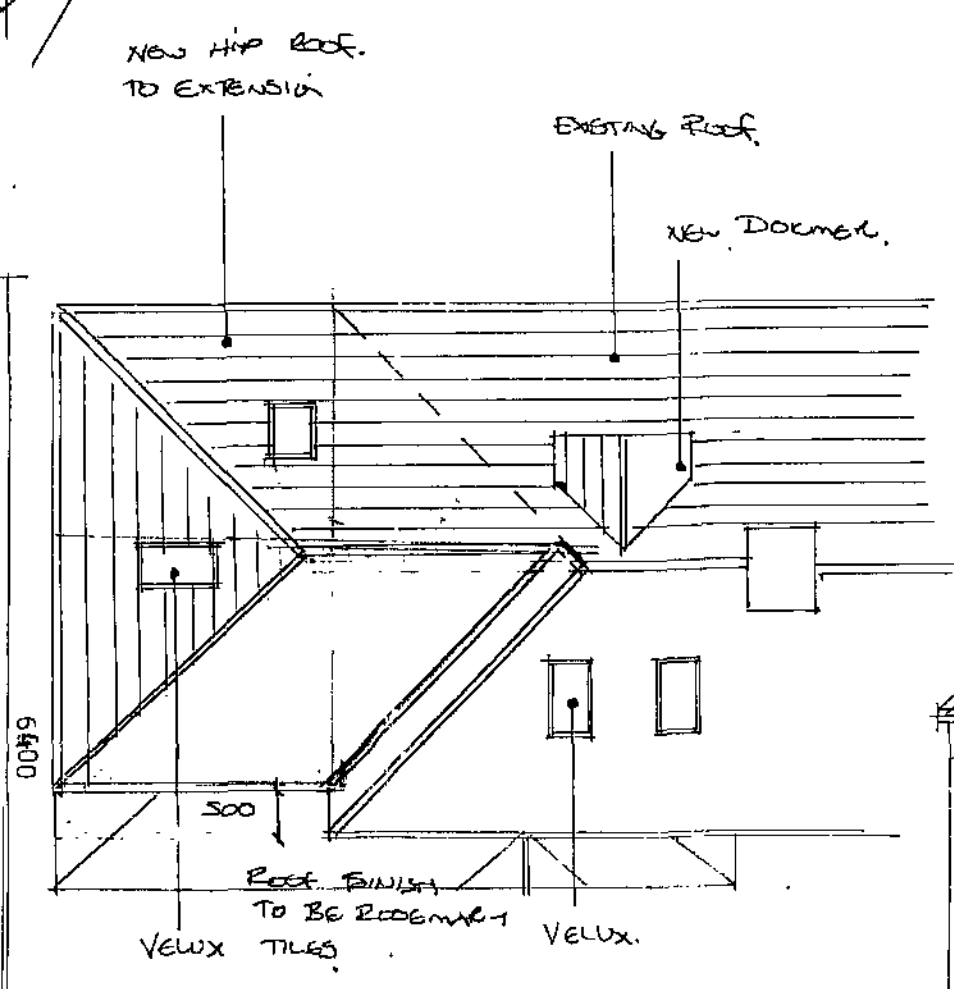


Proposed roof plan

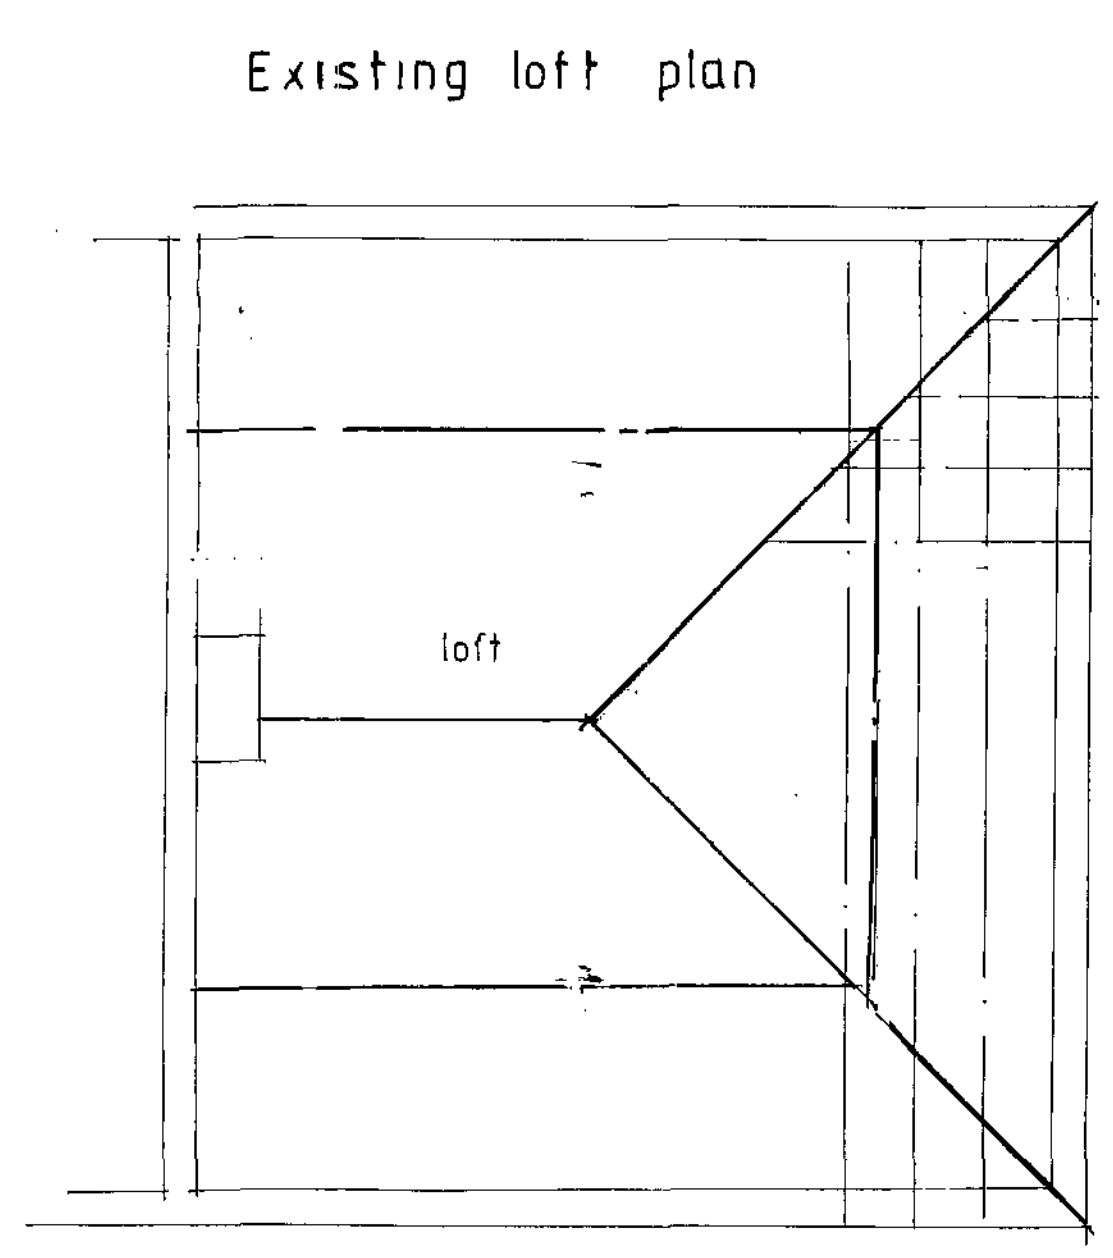


Existing loft plan



Proposed side

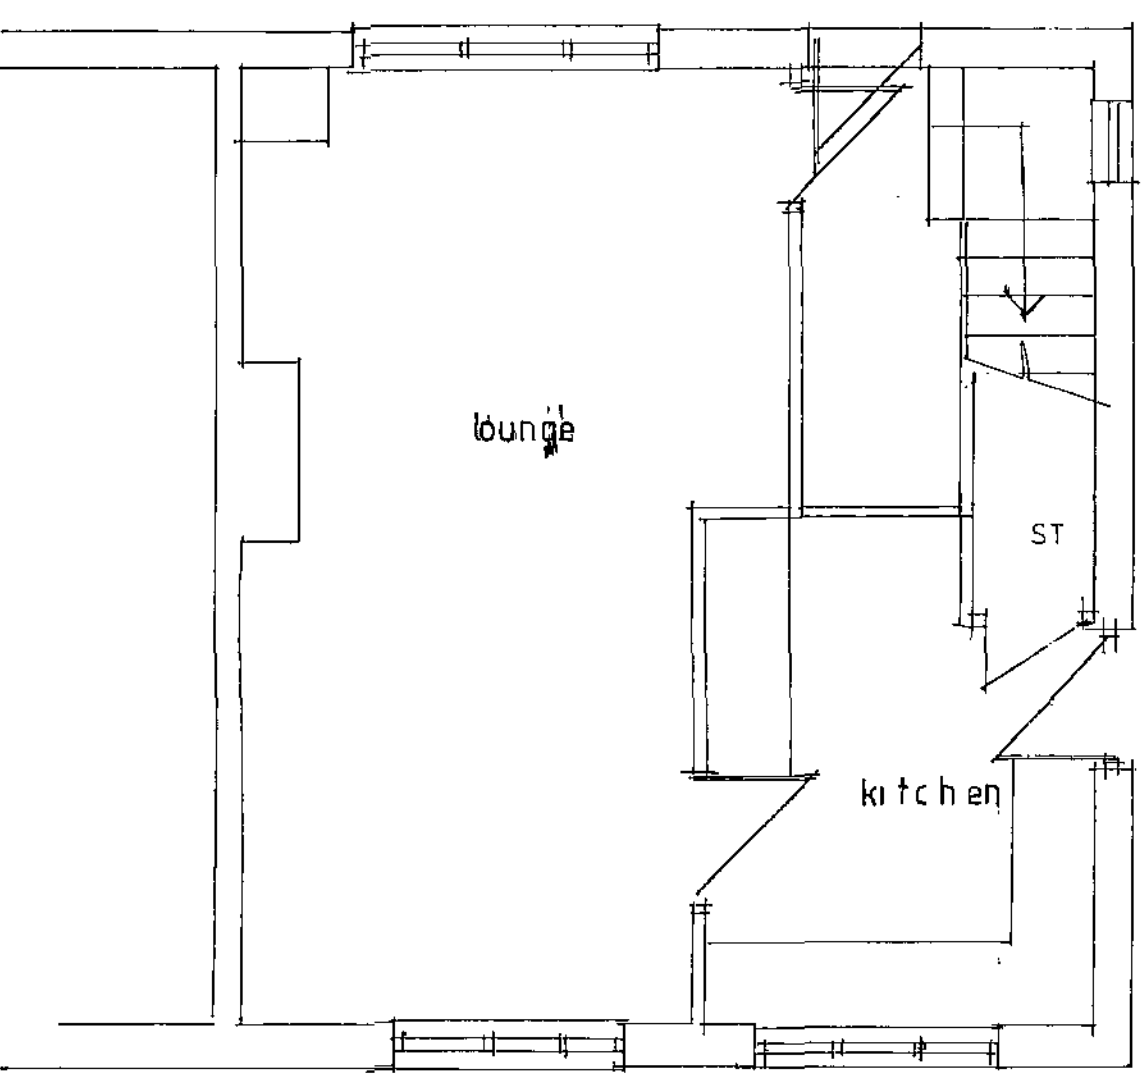

Existing ground floor plan

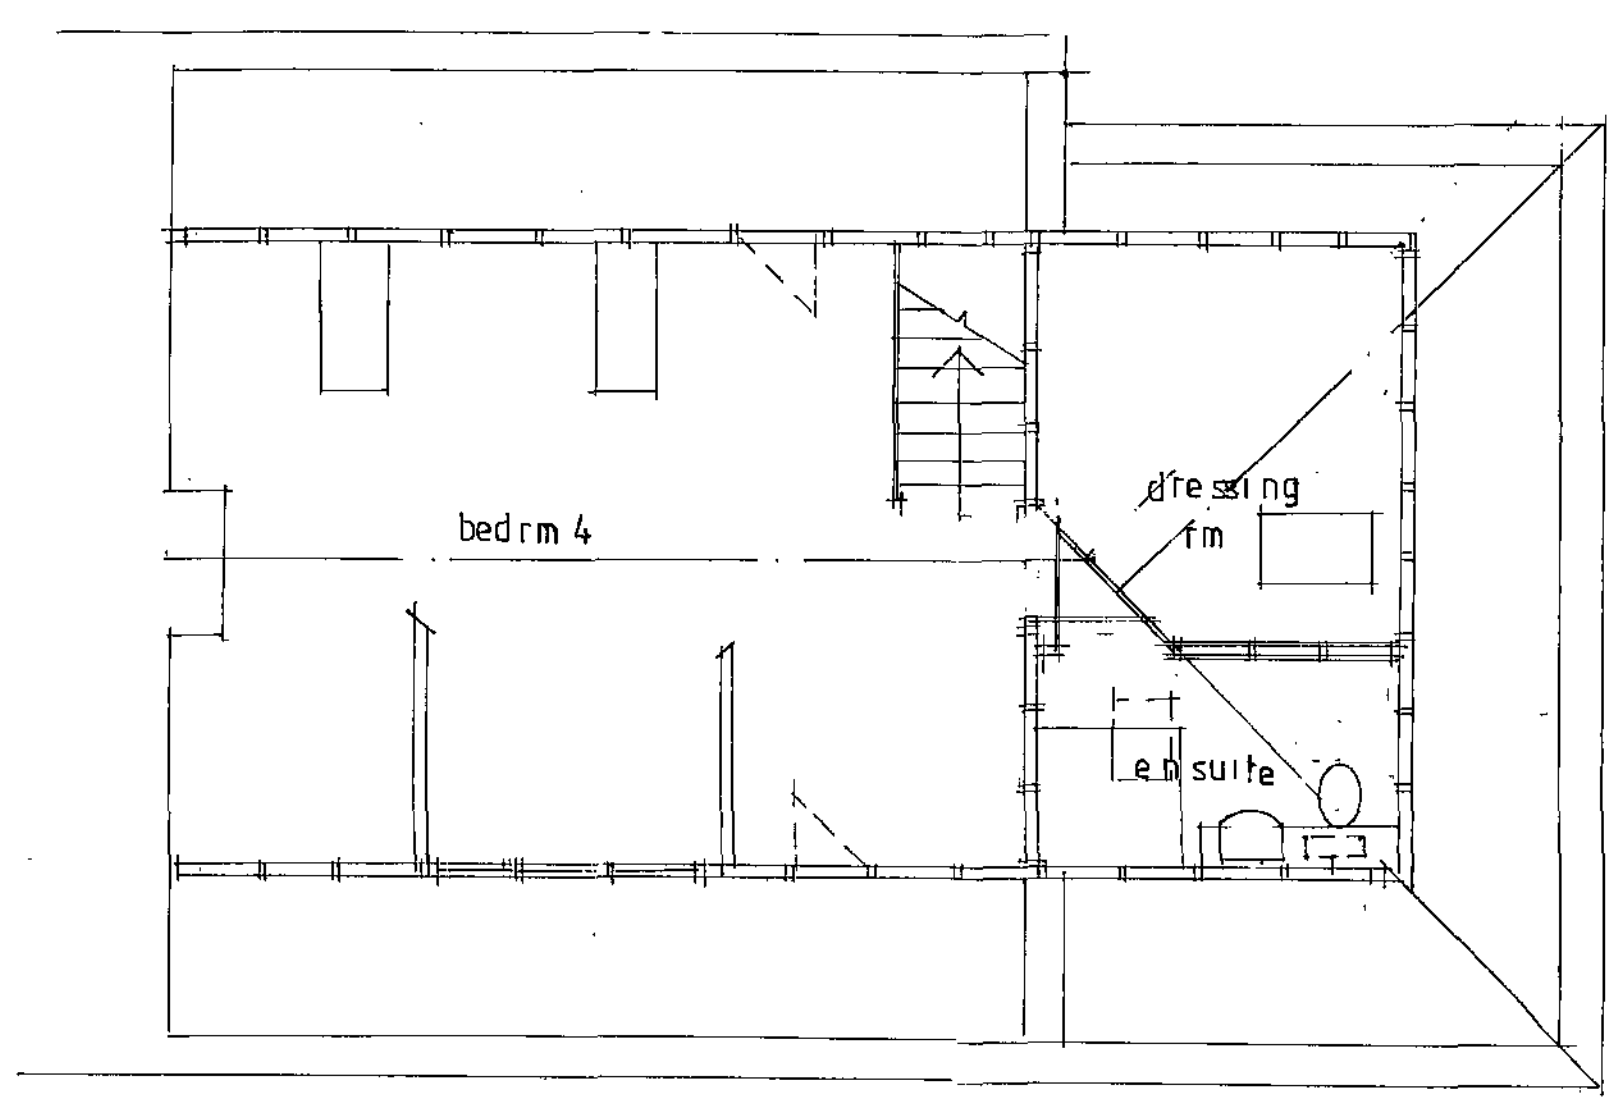

Proposed loft plan



DO NOT SCALE OFF THIS DRAWING	
REV MAX 10 - SET BACK 500mm FROM RIDGE & FRONT ELEVATION	
Client : Ms M Andrelos	
Title : PROPOSED EXTENSION AND LOFT CONVERSION TO NO 1 CROSSWAYS BOLTON UP ON DEAR ROTHERHAM S63 8 BD	
Date FEB10	Scale : 1:100 1:50
Drawn by	Drawing no: CAD1 rev