




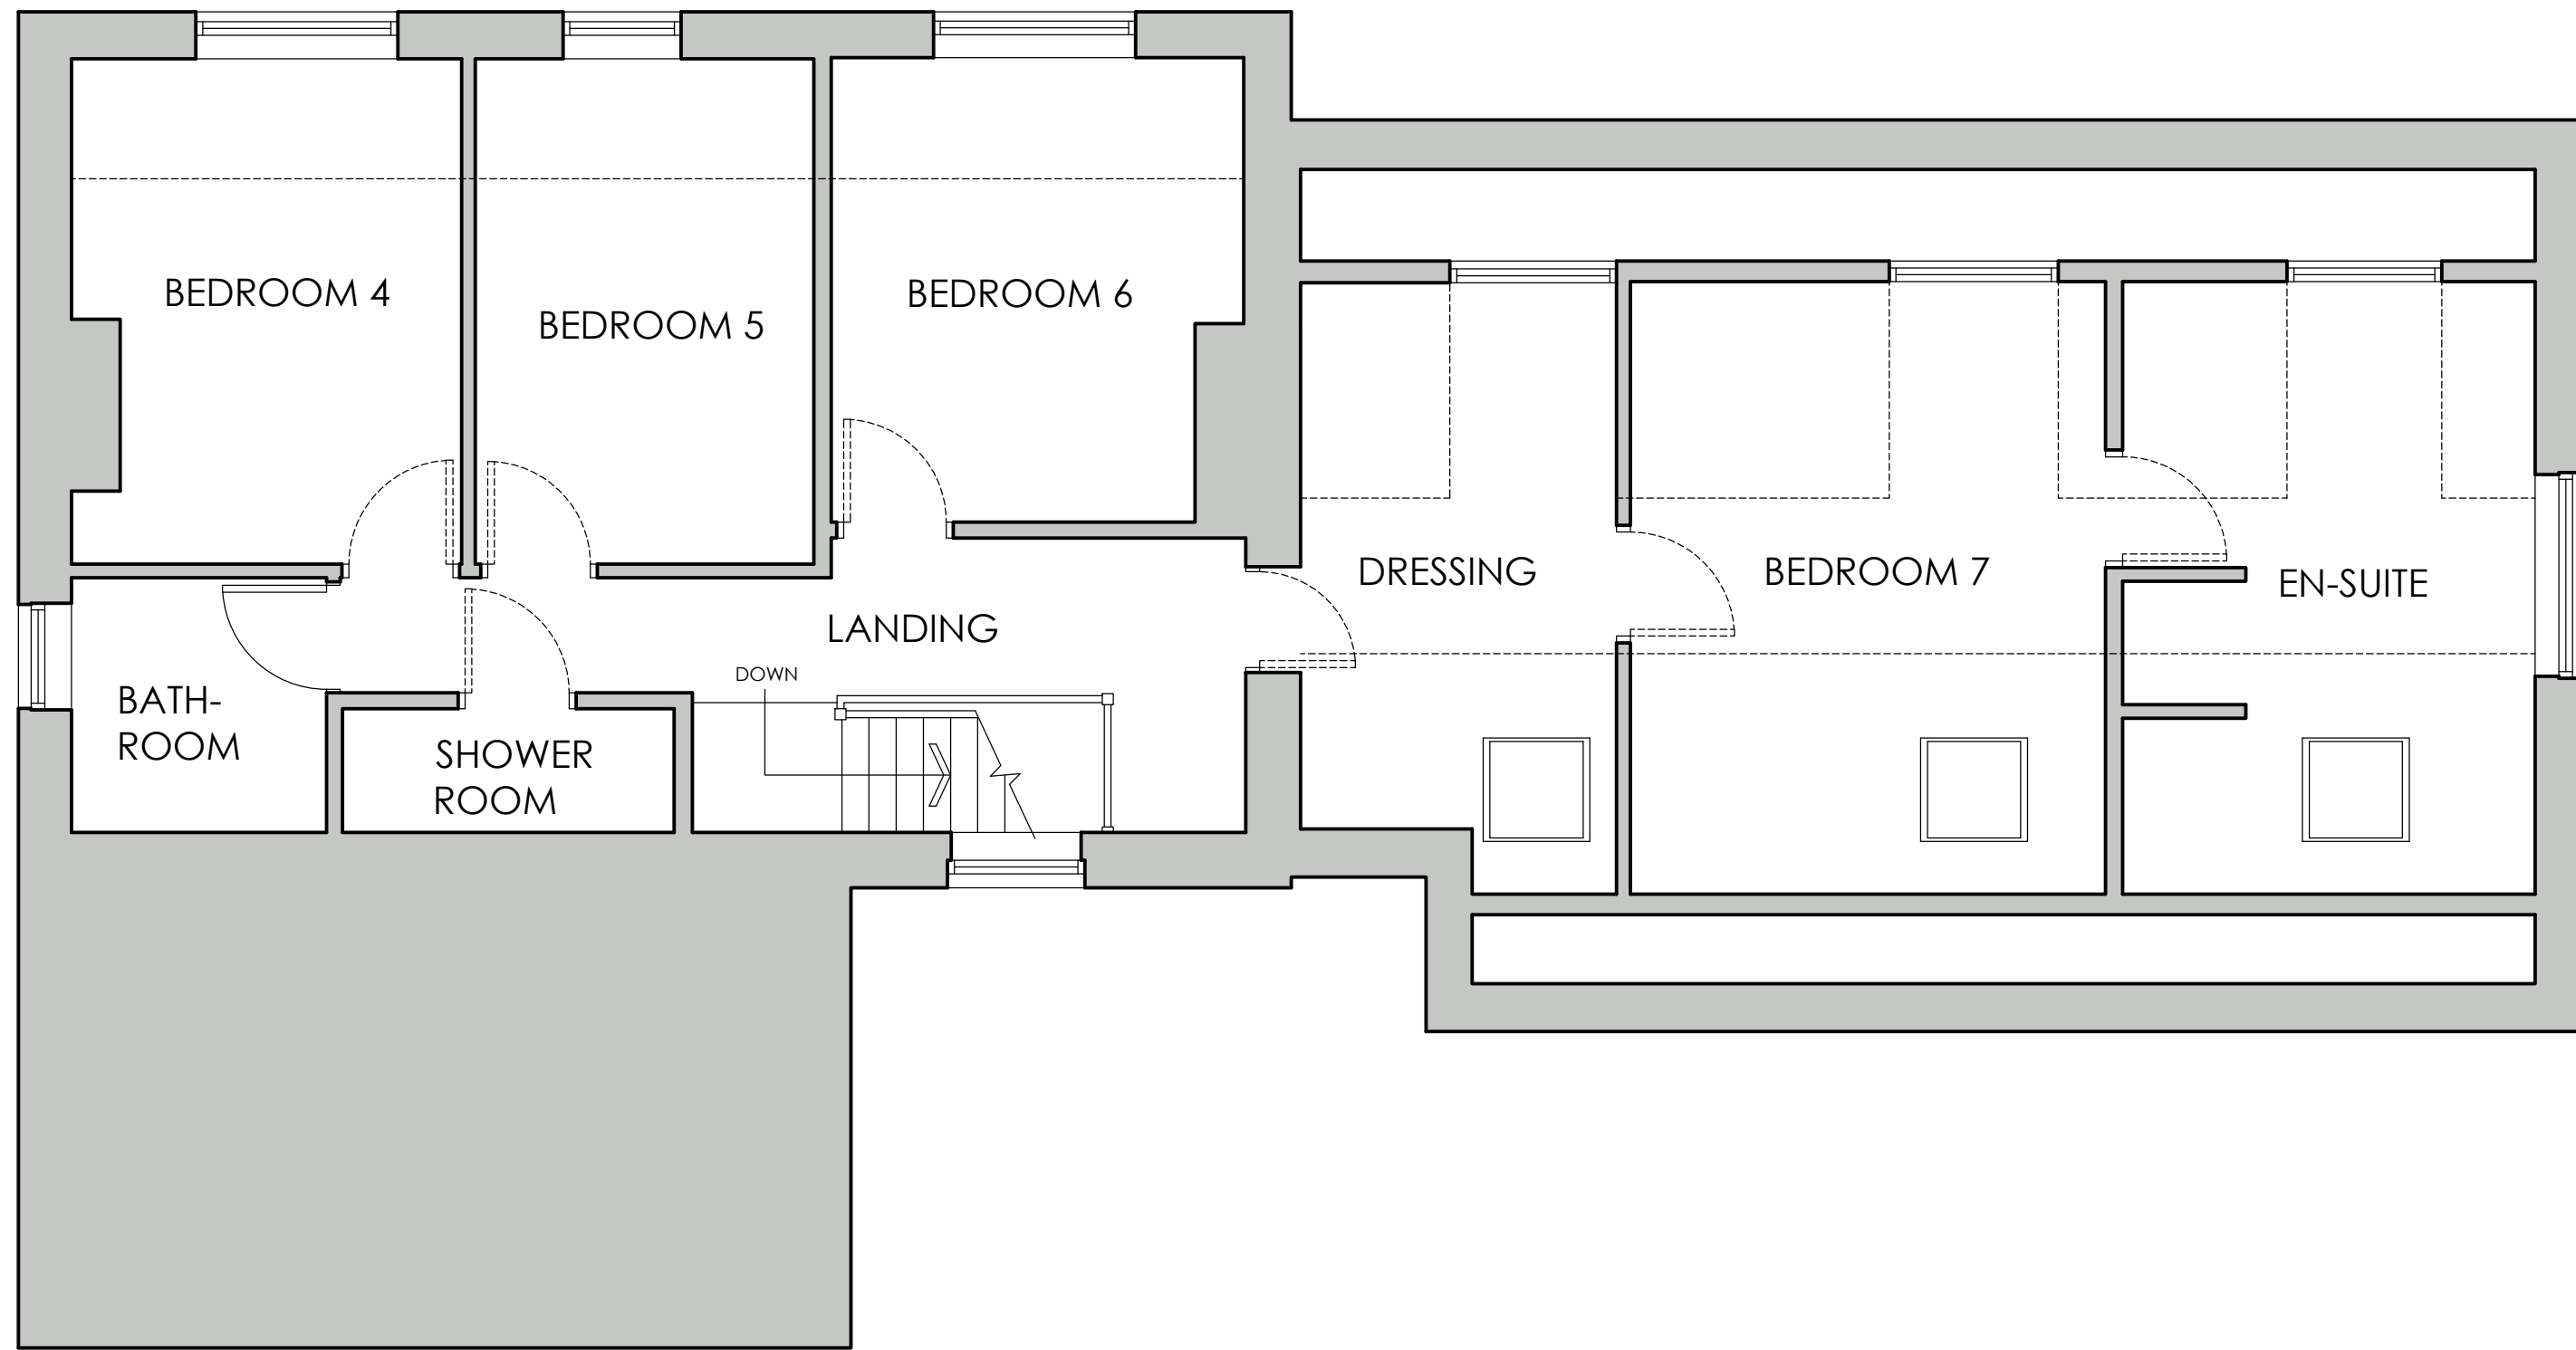

PROPOSED GROUND
FLOOR PLAN
SCALE 1:50

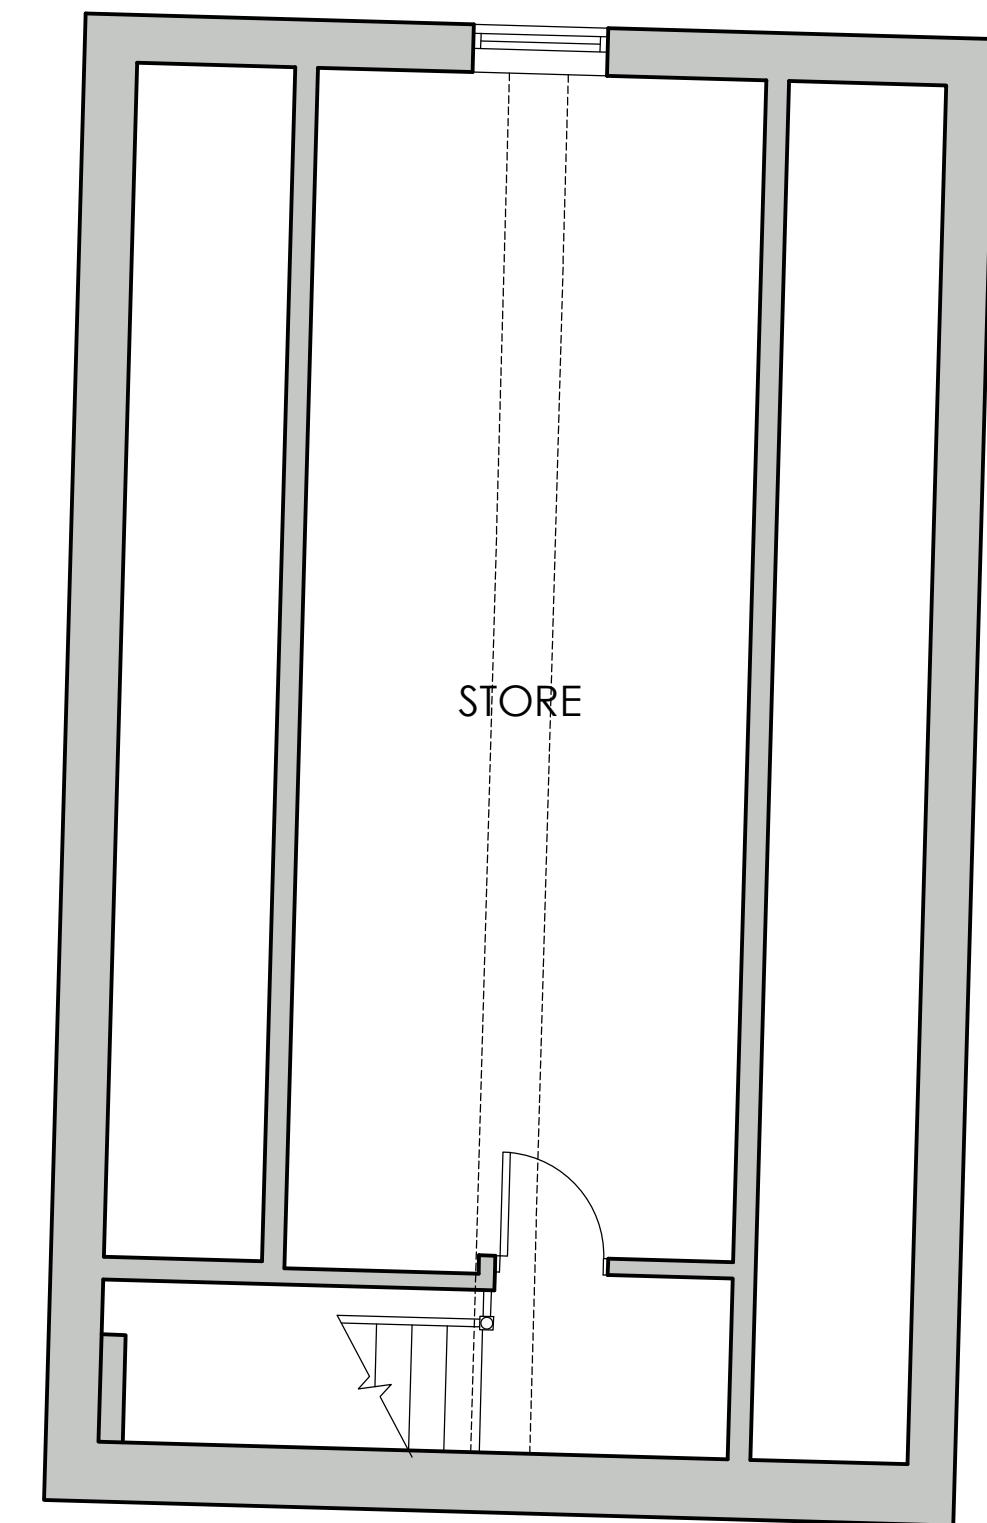

PROPOSED
SIDE ELEVATION
SCALE 1:100

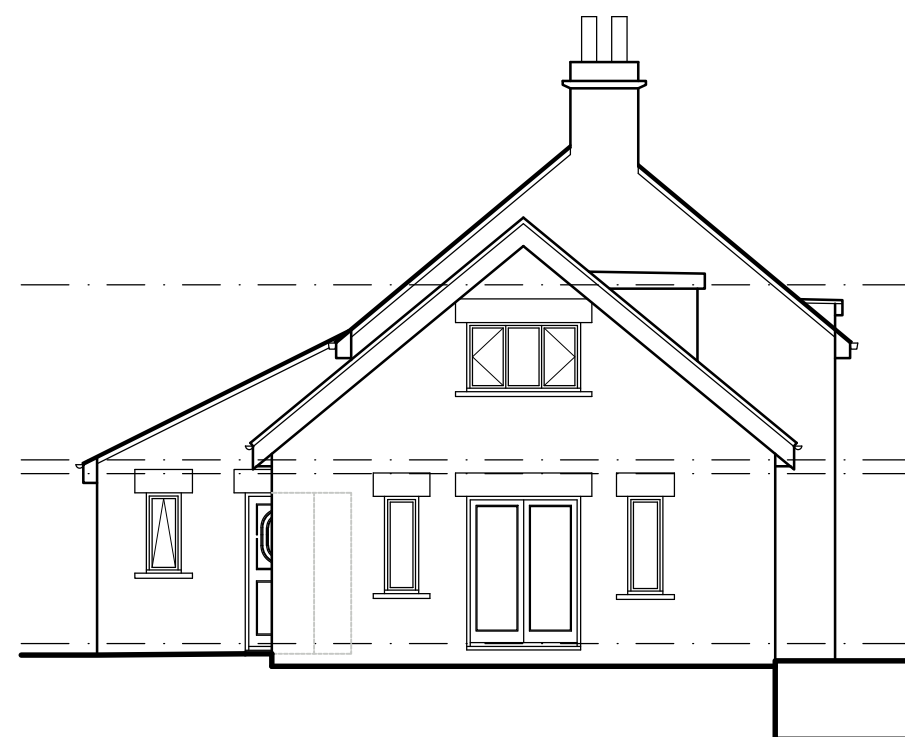

PROPOSED
FRONT ELEVATION
SCALE 1:100



PROPOSED
SIDE ELEVATION
SCALE 1:100

		OFFICE ONE, DRILL HALL, 11 EASTGATE, BARNLEY, S70 2EU		Phone: 01226 208482 Email: info@whiteagus.co.uk Web: www.whiteagus.co.uk	
Project: PROPOSED ALTERATIONS AT DARLEY COTTAGE, ARDSLEY ROAD BARNLEY, S70 4RQ				Client: DAVID & ALISON WILCOCK	
Drawing Title: PROPOSED FIRST FLOOR PLAN				Date: JULY 2026	Scale: 1:50 & 1:100 @ A1
Ref: 26-068				Dwg. No. 04	Rev.
Date	Suffix	Description	Date	Suffix	Description