





VISUAL SCALE 1:100 @ A3

Do not scale from this drawing  
The contractor is to check all dimensions on site and report any discrepancies to the architect  
All rights described in chapter IV of the copyright, designs and patents act 1988 have been generally asserted

Notes

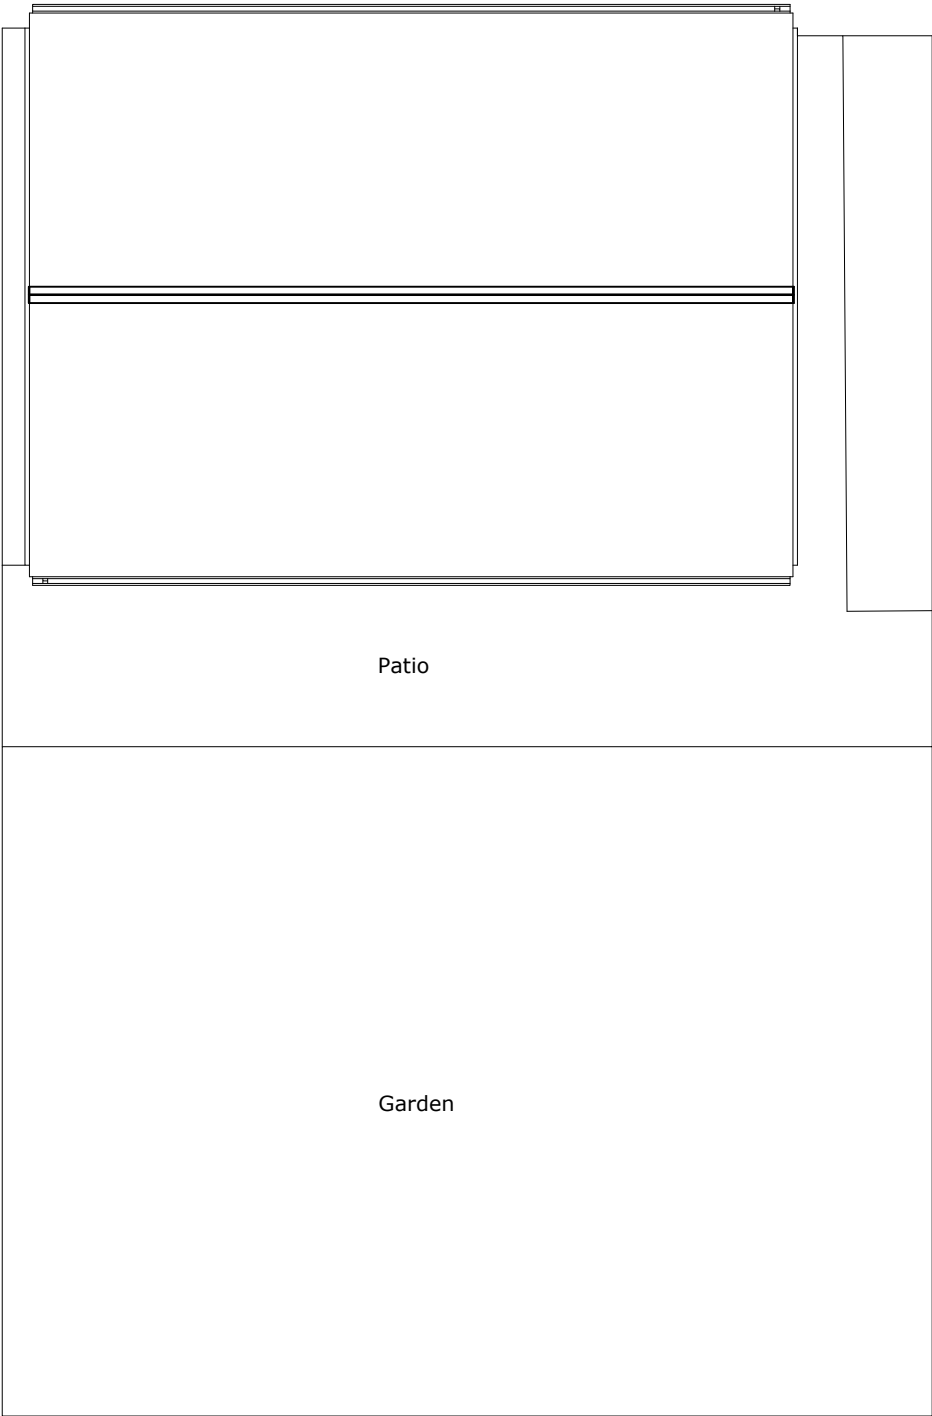

Existing Plan @ 1:100

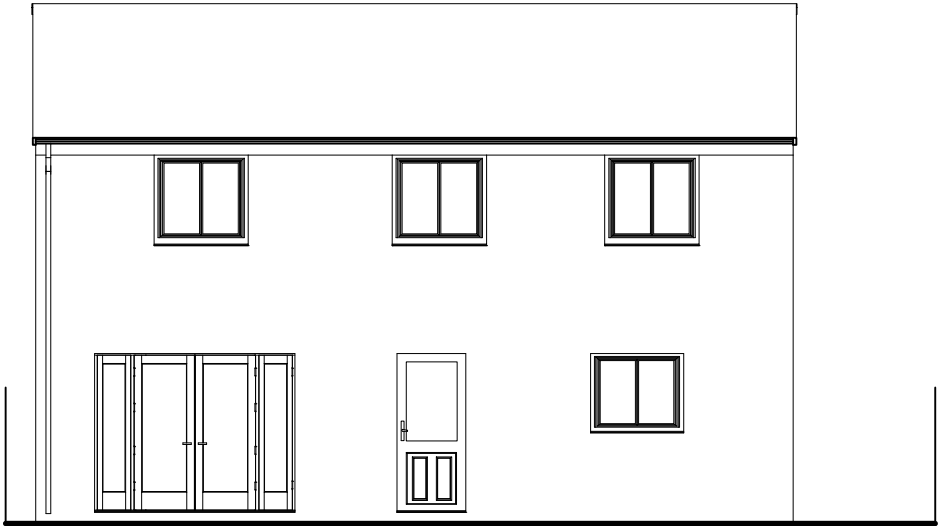

Existing Rear Elevation @ 1:100

|   |               |          |
|---|---------------|----------|
| A | Initial Issue | 19.07.20 |
|---|---------------|----------|

| Rev | Description | Date |
|-----|-------------|------|
|-----|-------------|------|

S75.  
DESIGN

Project  
33 Rectory Close,  
Wombwell, Barnsley

Drawing  
Existing Plan & Elevation

|                      |              |                  |
|----------------------|--------------|------------------|
| Scale<br>1 :100 @ A3 | Drawn<br>CJR | Date<br>19.07.20 |
|----------------------|--------------|------------------|

Drawing Purpose  
FOR PLANNING

|                                   |           |
|-----------------------------------|-----------|
| Ref.<br>1016-S75-XX-XX-DR-A-02000 | Rev.<br>A |
|-----------------------------------|-----------|