


NOTES
DO NOT SCALE FROM THIS DRAWING.
It is the Contractor's responsibility to check all governing dimensions and verify all dimensions on site before commencing any work or making any shop drawings.
This drawing is to be read in conjunction with schedules of work, specifications, bills of quantities and other relevant information. Any discrepancies are to be reported to the Project Architect.
Work and materials are to be in accordance with the Building Regulations and to comply with the relevant British Standards.
This drawing is copyright of Mark Brotherton Ltd and should not be reproduced in whole or part without their written permission.

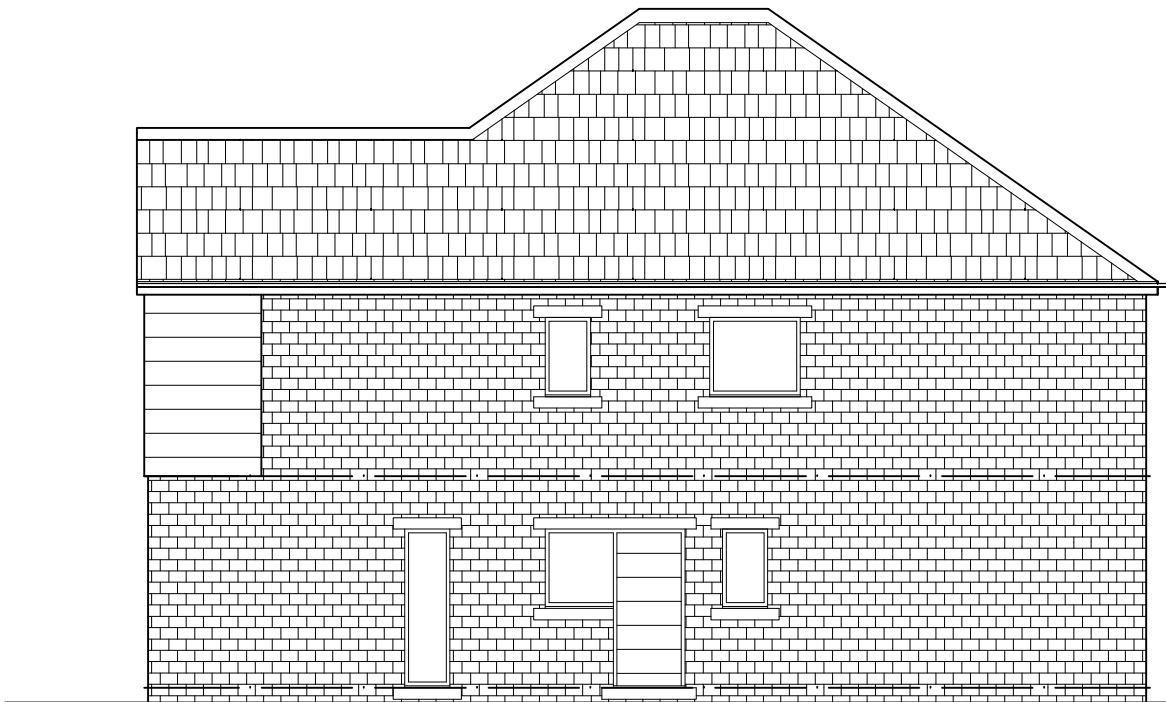

Plot 3 East Elevation



Plot 3 South Elevation

Construction

Walls - Regular coursed locally sourced pitch faced stone + Artificial Coloured Timer cladding


Roof - Grey concrete plain tiles

Windows - Coloured PVC-U

Drainage - Foul and surface drainage to connect into existing house drainage system.



Plot 3 North Elevation

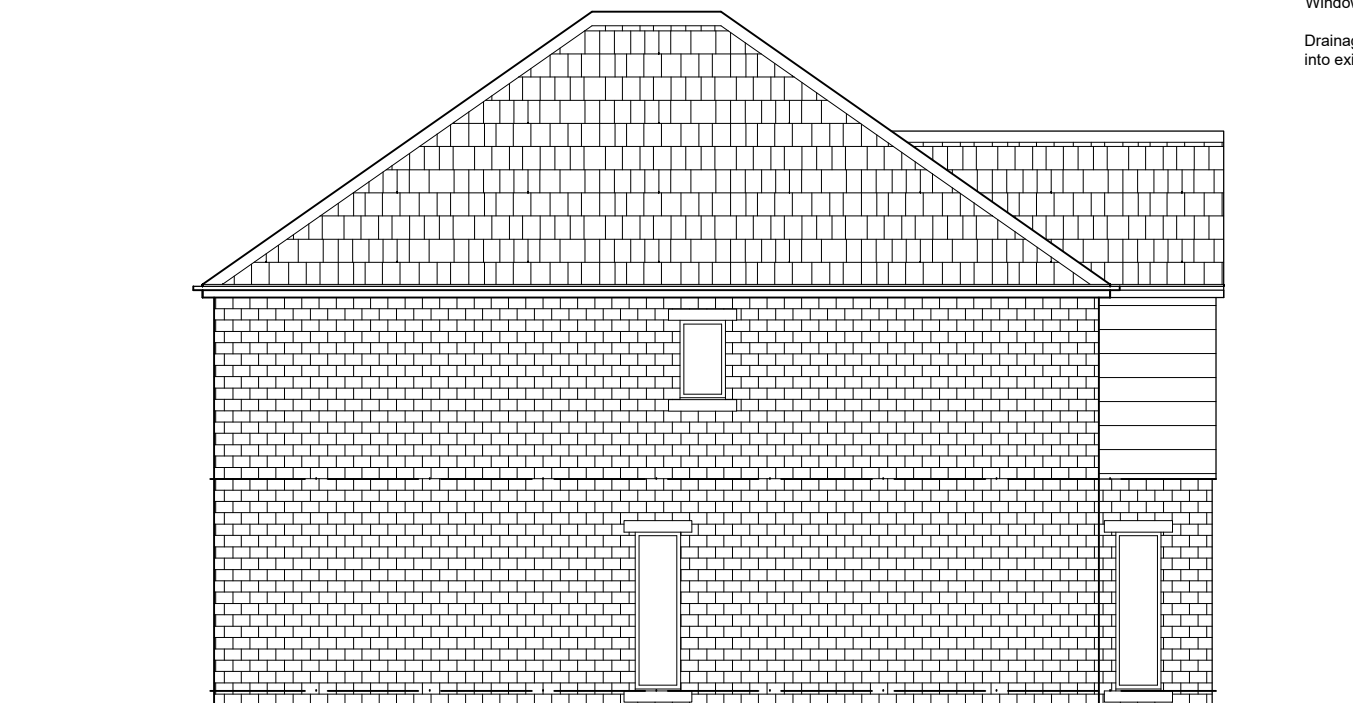

Plot 3 West Elevation

Rev:	Date:	Notes:
FOX ARCHITECTURE & DESIGN Fox Cottage, Whitley Road, Whitley West Yorkshire, WF12 6LJ T 01924 459231 E info@foxarchitecture.co.uk www.foxarchitecture.co.uk		
Client: Mason Building Contractors Ltd		
Project: Housing Development Stone Croft, Hall Road Silkstone Common		
Drawing: Plot 4 Elevations		
Date: Jan 2026	Scale: 1:100 @ A3	
Drawing No: 2517/118		Rev: