





FRONT ELEVATION
AS EXISTING

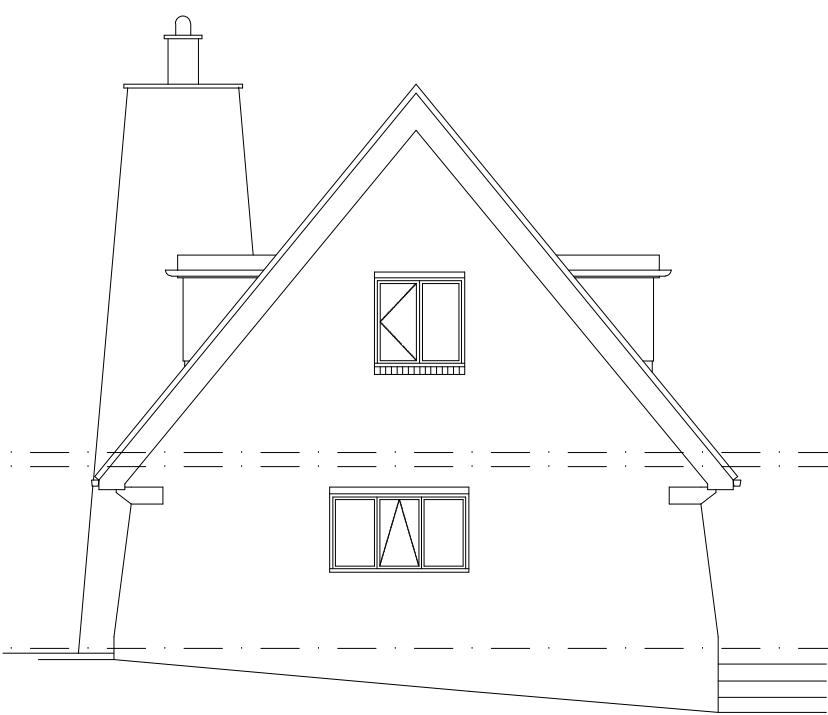


SIDE ELEVATION
AS EXISTING



REAR ELEVATION
AS EXISTING

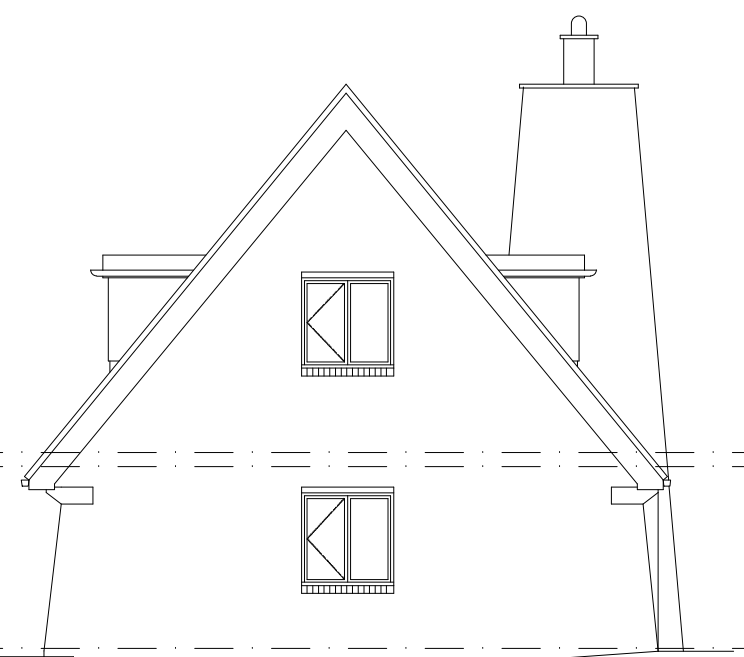

SIDE ELEVATION
AS EXISTING

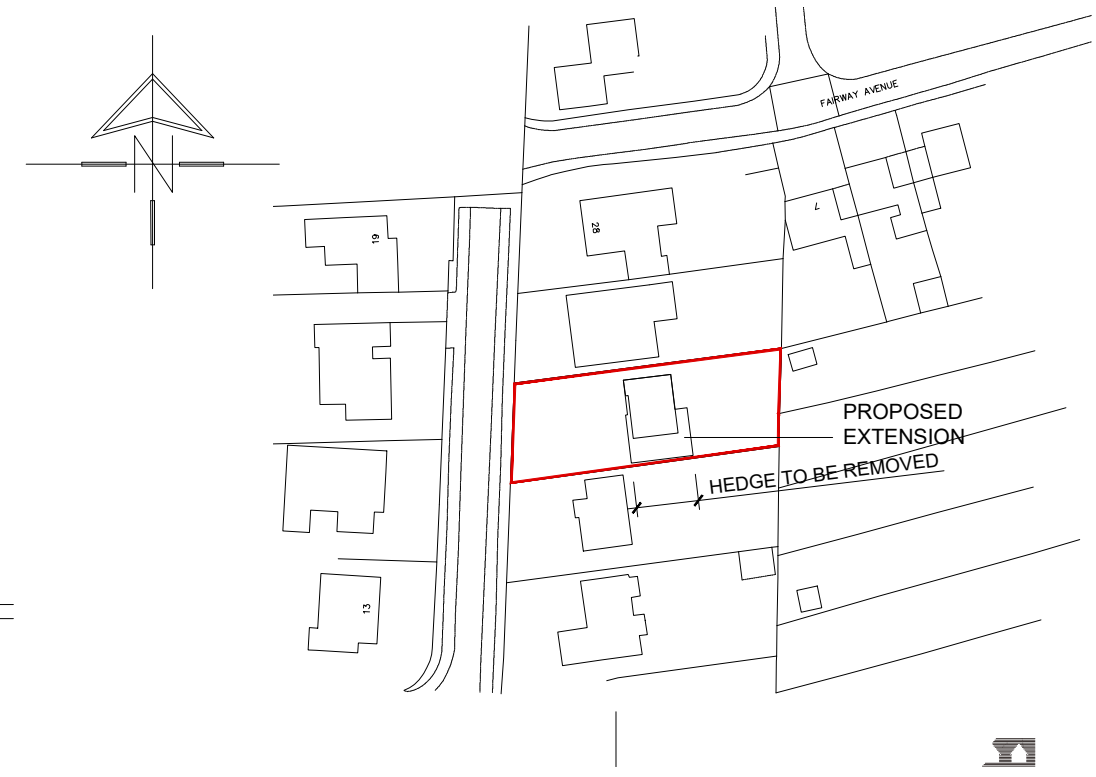

LOCATION PLAN


SCALE 1:1250




FRONT ELEVATION
AS PROPOSED




SIDE ELEVATION
AS PROPOSED

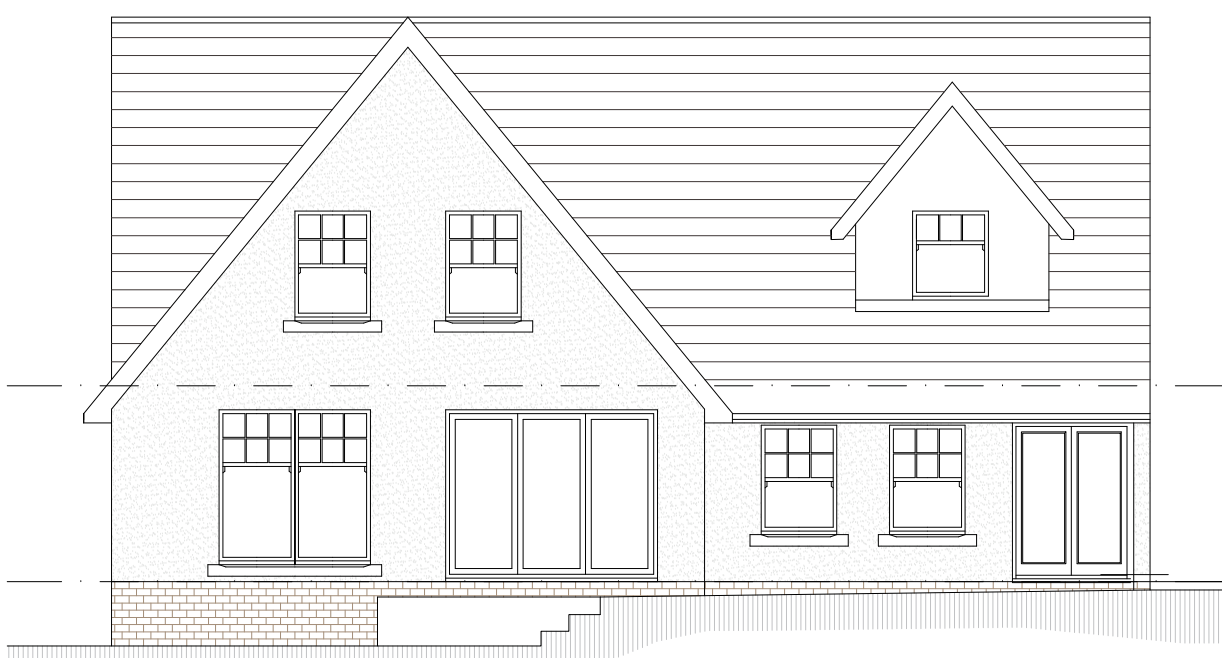


REAR ELEVATION
AS PROPOSED

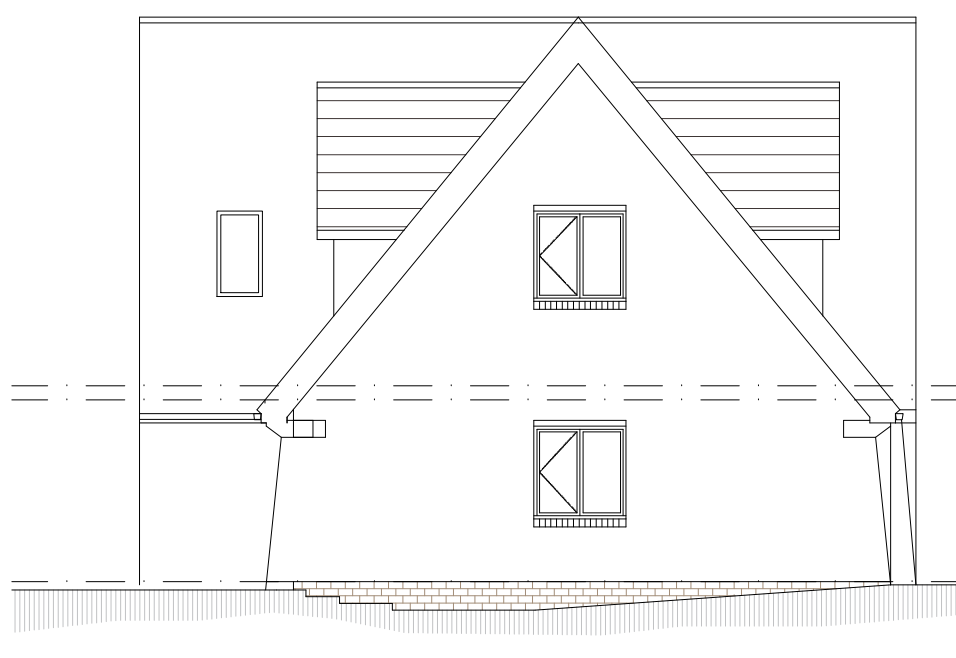


SIDE ELEVATION
AS PROPOSED

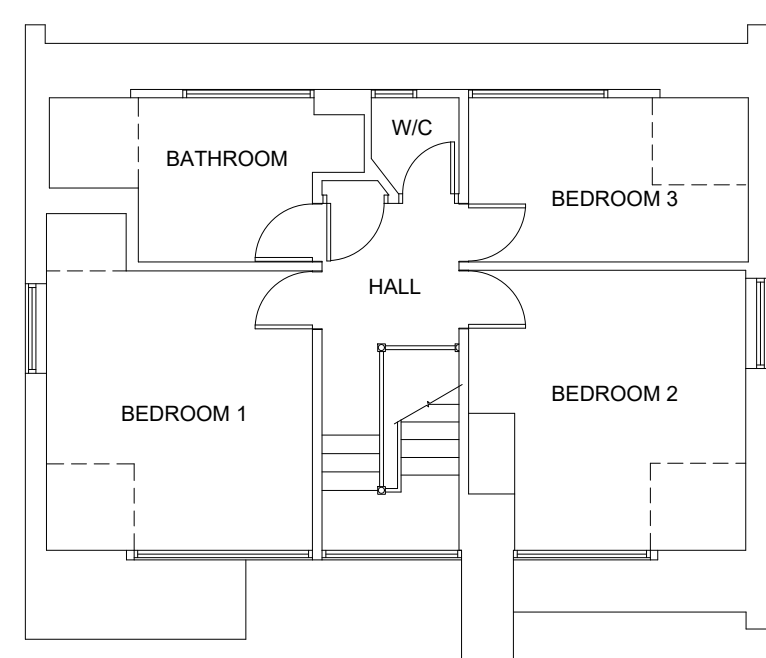


FIRST FLOOR AS EXISTING

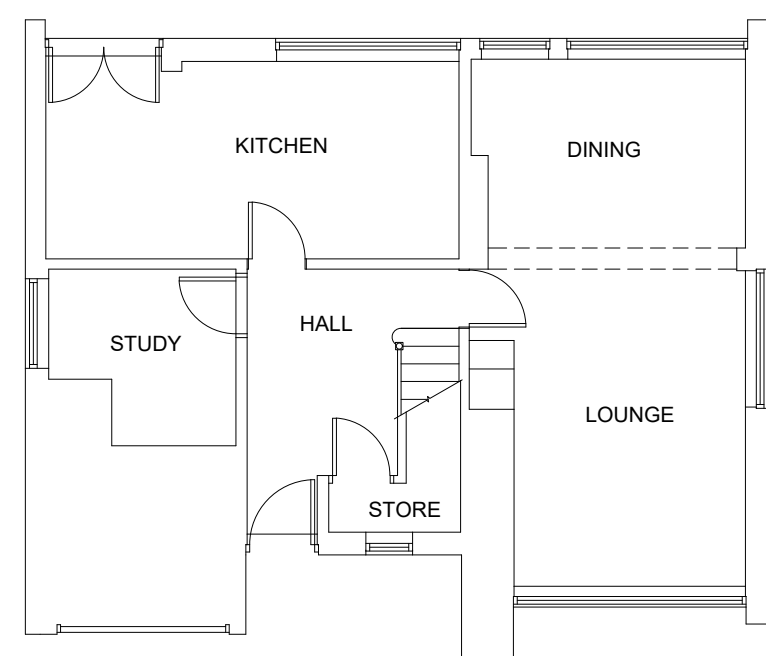

GROUND FLOOR AS EXISTING

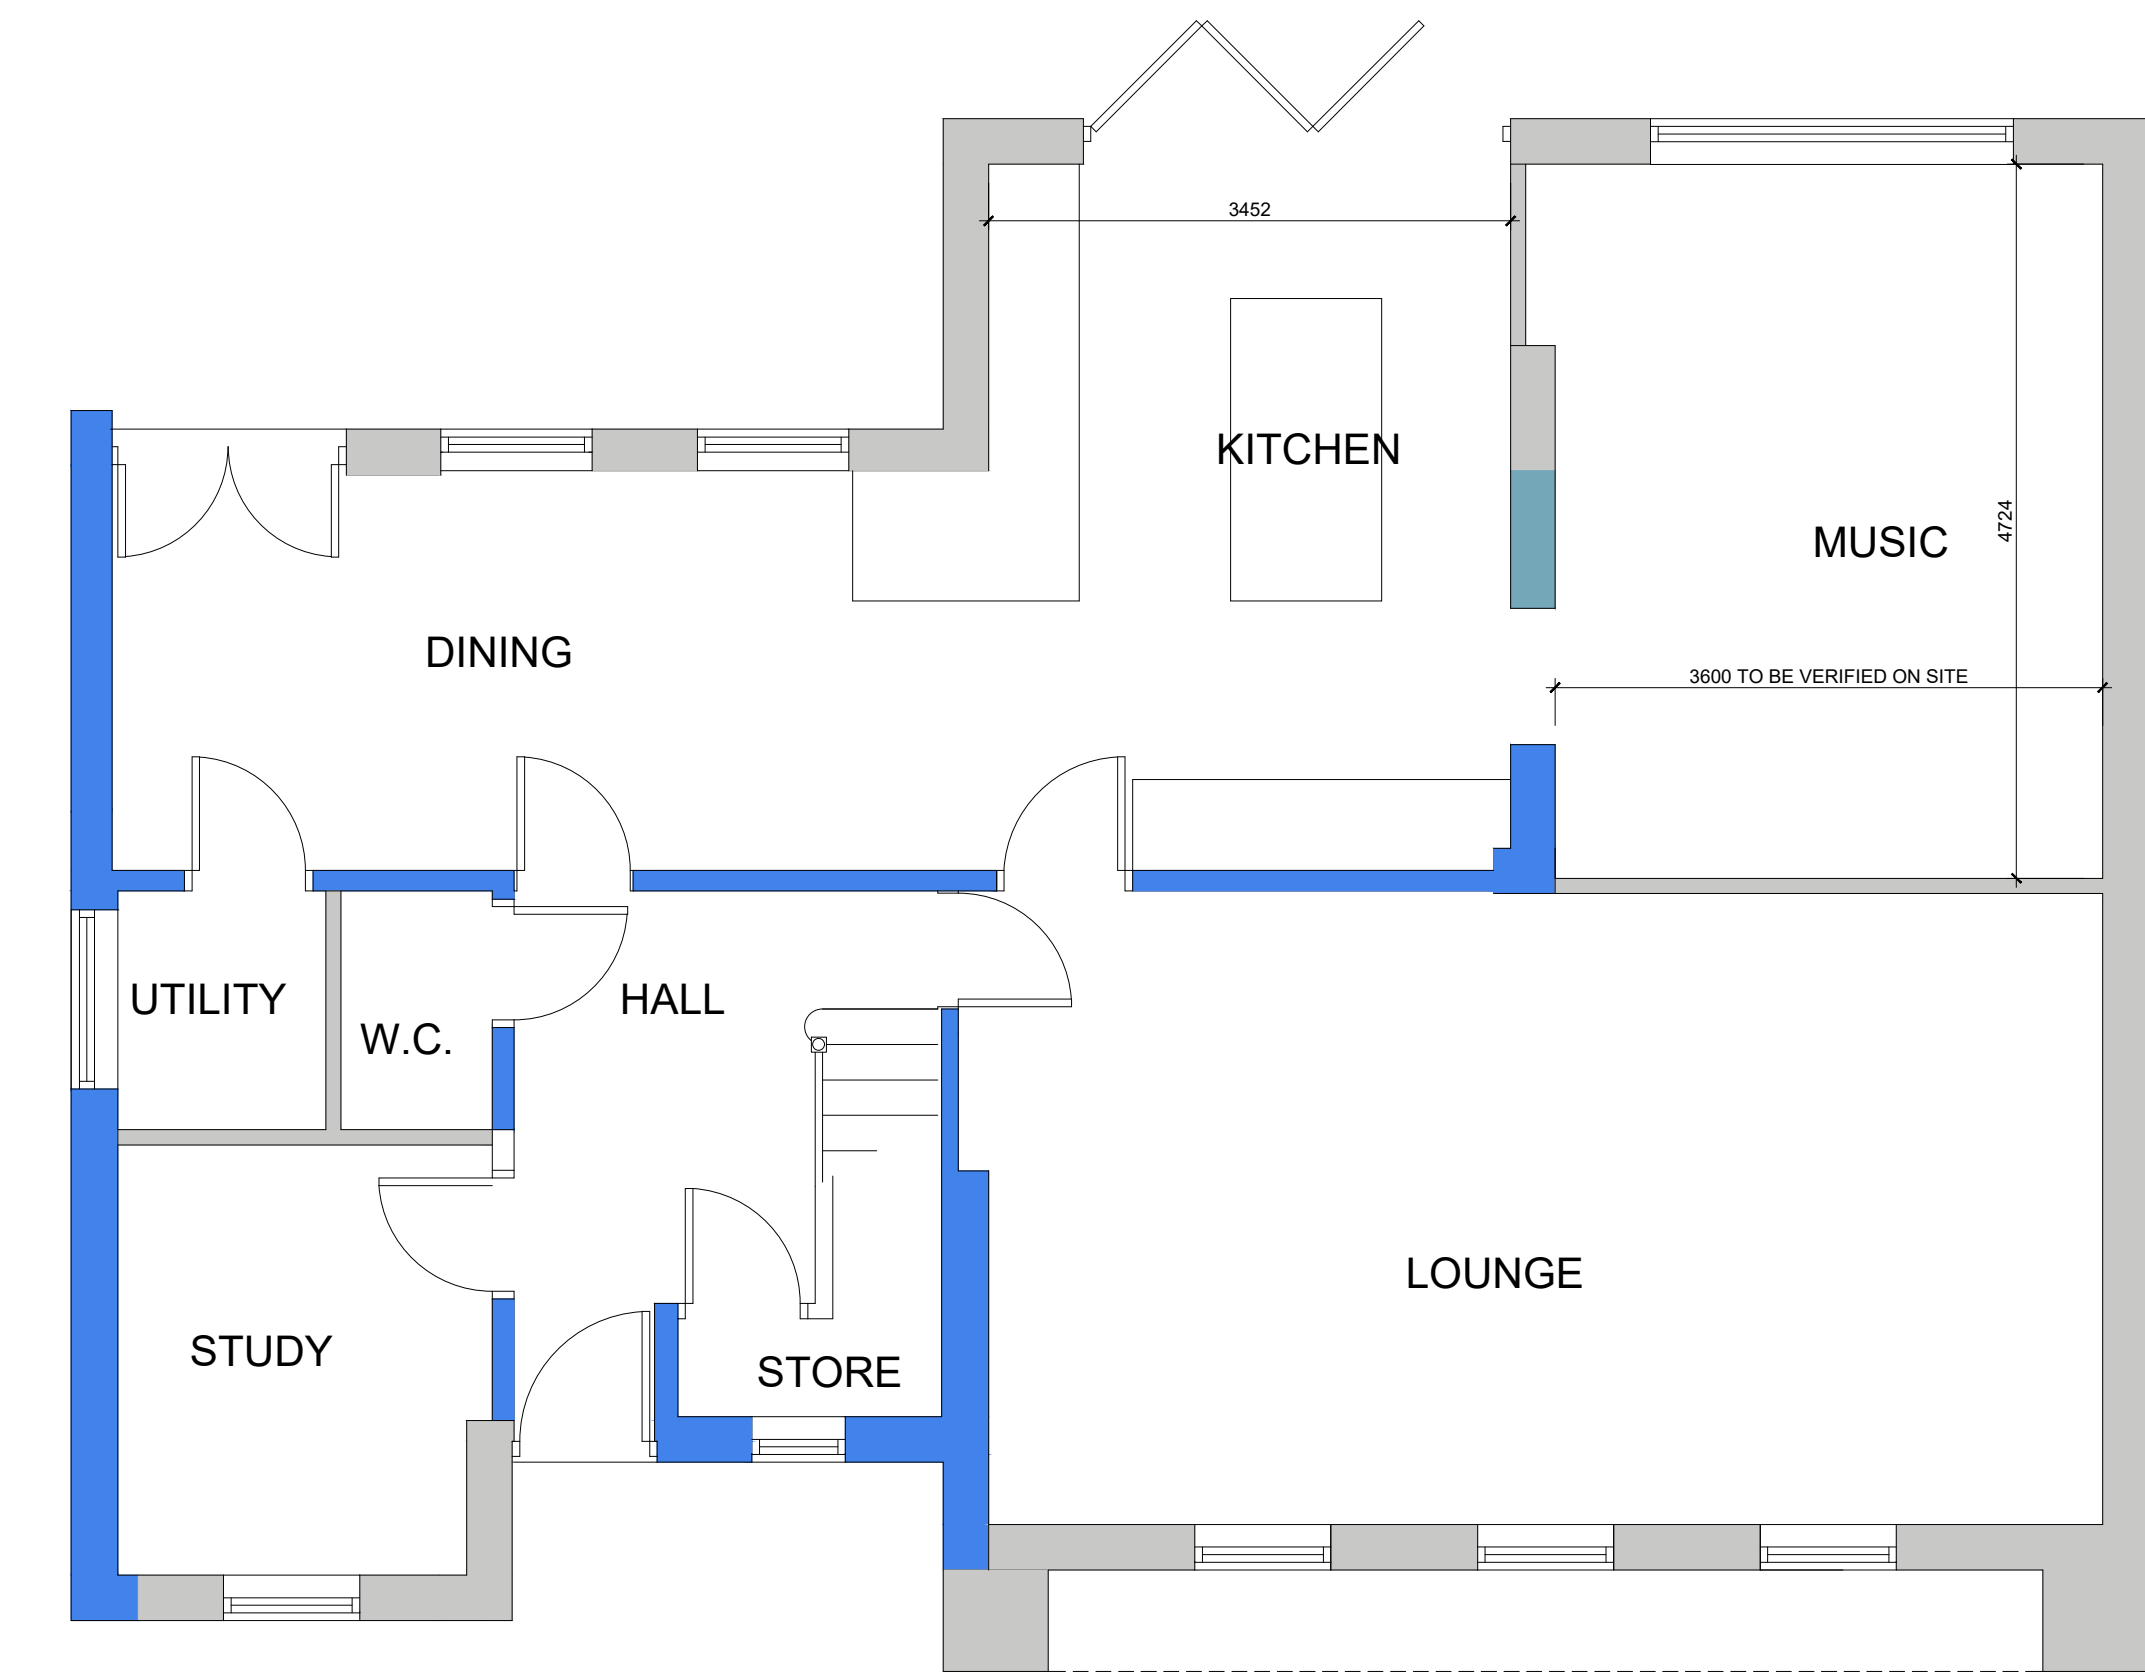

GROUND FLOOR PLAN AS PROPOSED

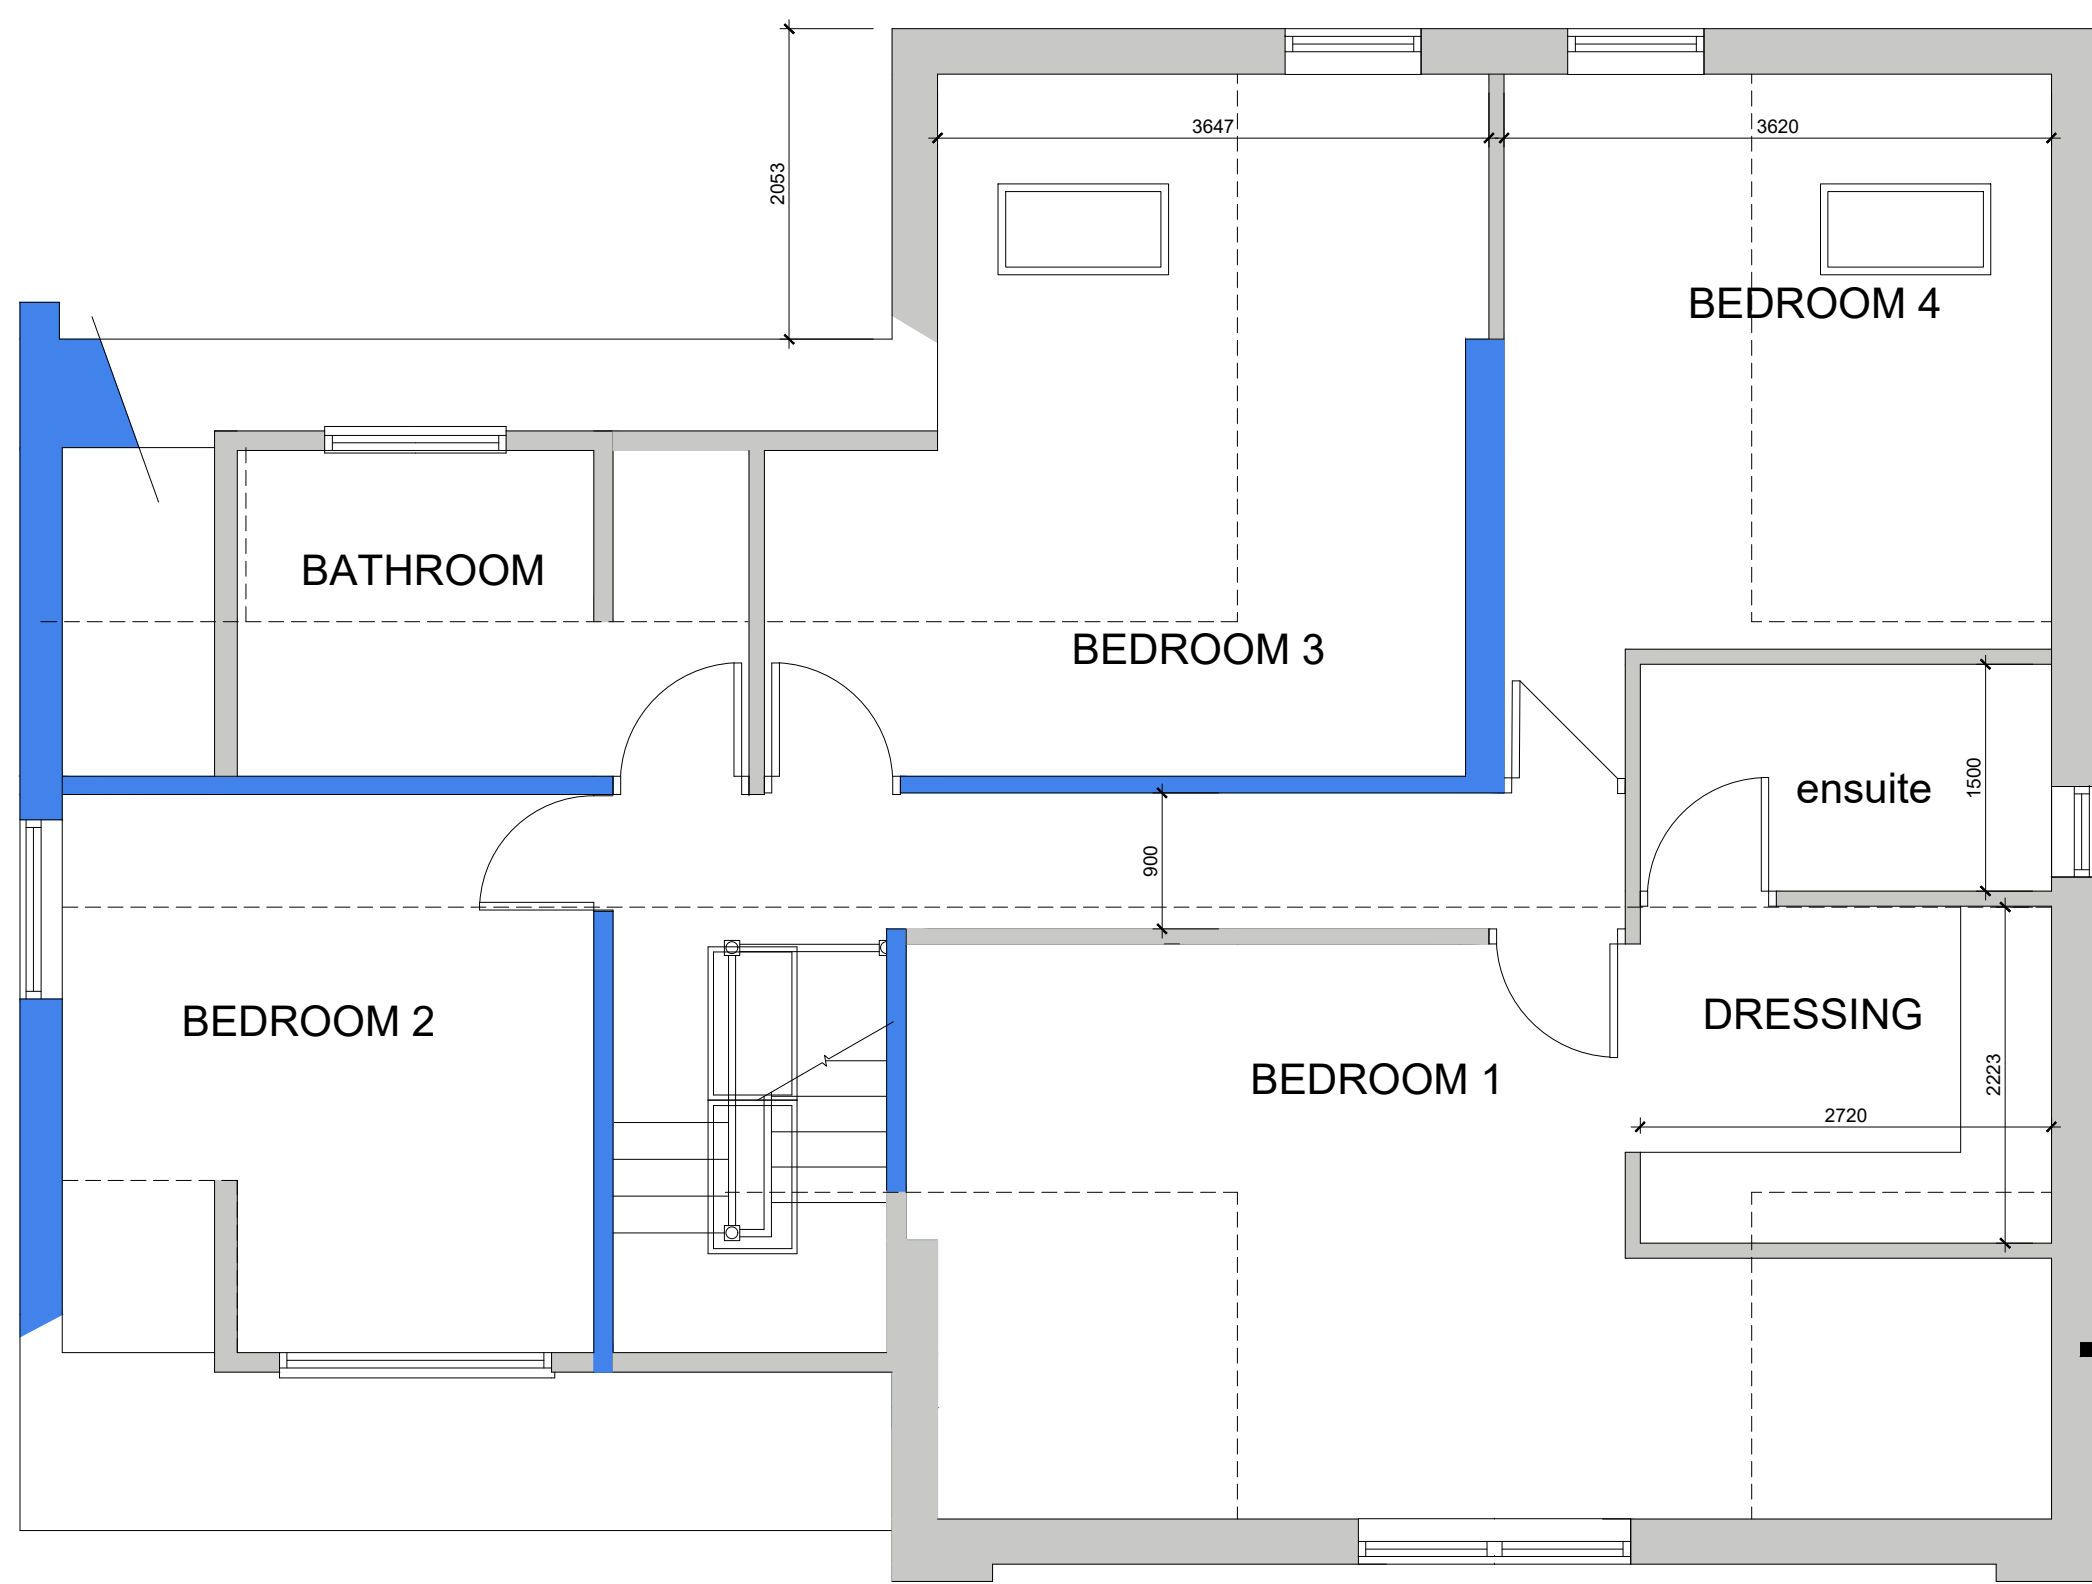

FIRST FLOOR PLAN AS PROPOSED

			OFFICE ONE 34 VICTORIA ROAD BARNLEY, S70 2BU			Phone: 01226 208482 Fax: 01226 283030 Email: info@whiteaguspartnership.co.uk Web: www.whiteaguspartnership.co.uk		
ARCHITECTURAL SERVICES								
Project.			PROPOSED EXTENSION AT 24 THE BALK, STAINCROSS BARNLEY, S75 6JJ			Client.		
						MR & MRS GRIFFITHS		
Drawing Title.			Date.			Scale.		
			APRIL 2019			1:50 @ A1		
Plans and Elevations			Ref.			Dwg. No.		
			8-210			01		
						Rev.		
						B		
Date	Suffix	Description	Date	Suffix	Description	Date	Suffix	Description
25-04-19	A	GENERAL REVISIONS TO CLIENTS REQUIREMENTS						
26-04-19	B	MINOR CHANGES TO GROUND FLOOR LAYOUT						