



this information is confidential and the copyright of wireframe studio Ltd. do not scale from this drawing. all dimensions and levels to be verified on site prior to manufacture of any component. read drawing in conjunction with all other contract documentation and structural engineers details.

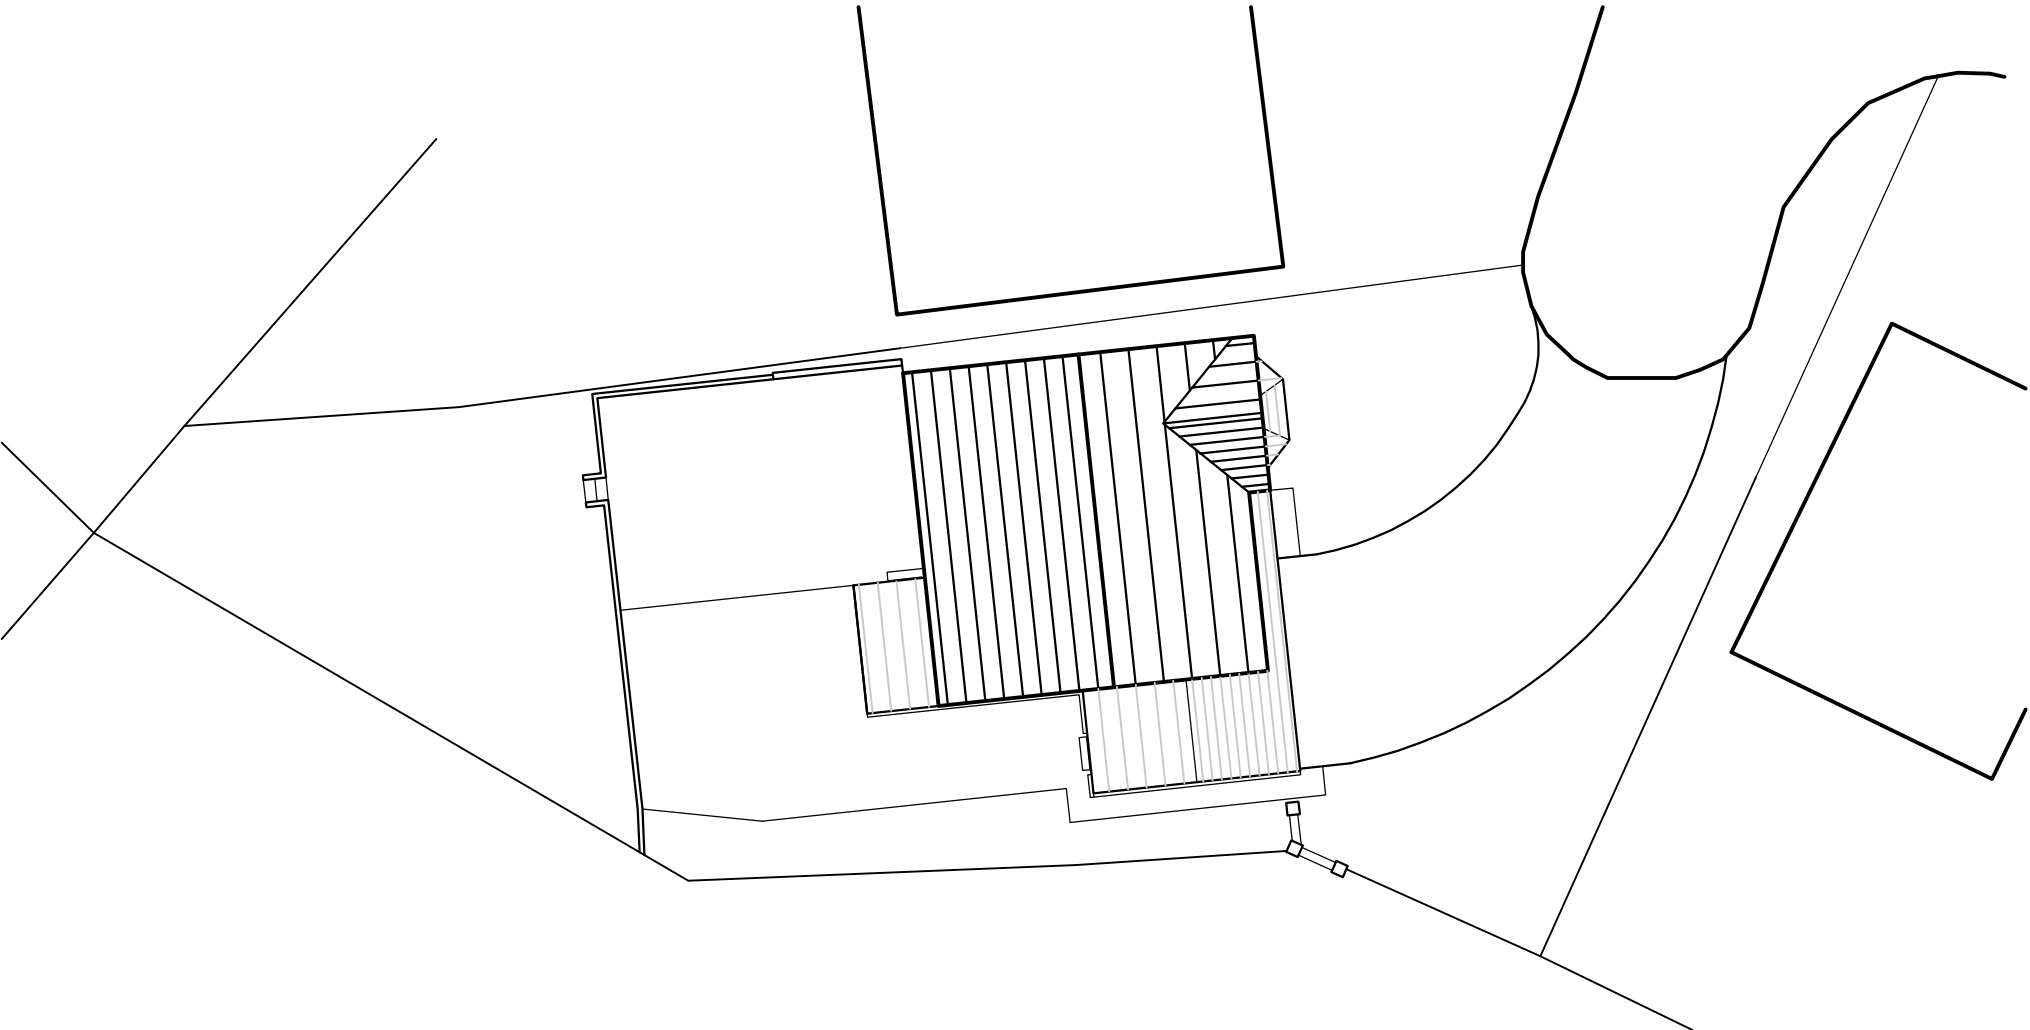

EXISTING SITE PLAN

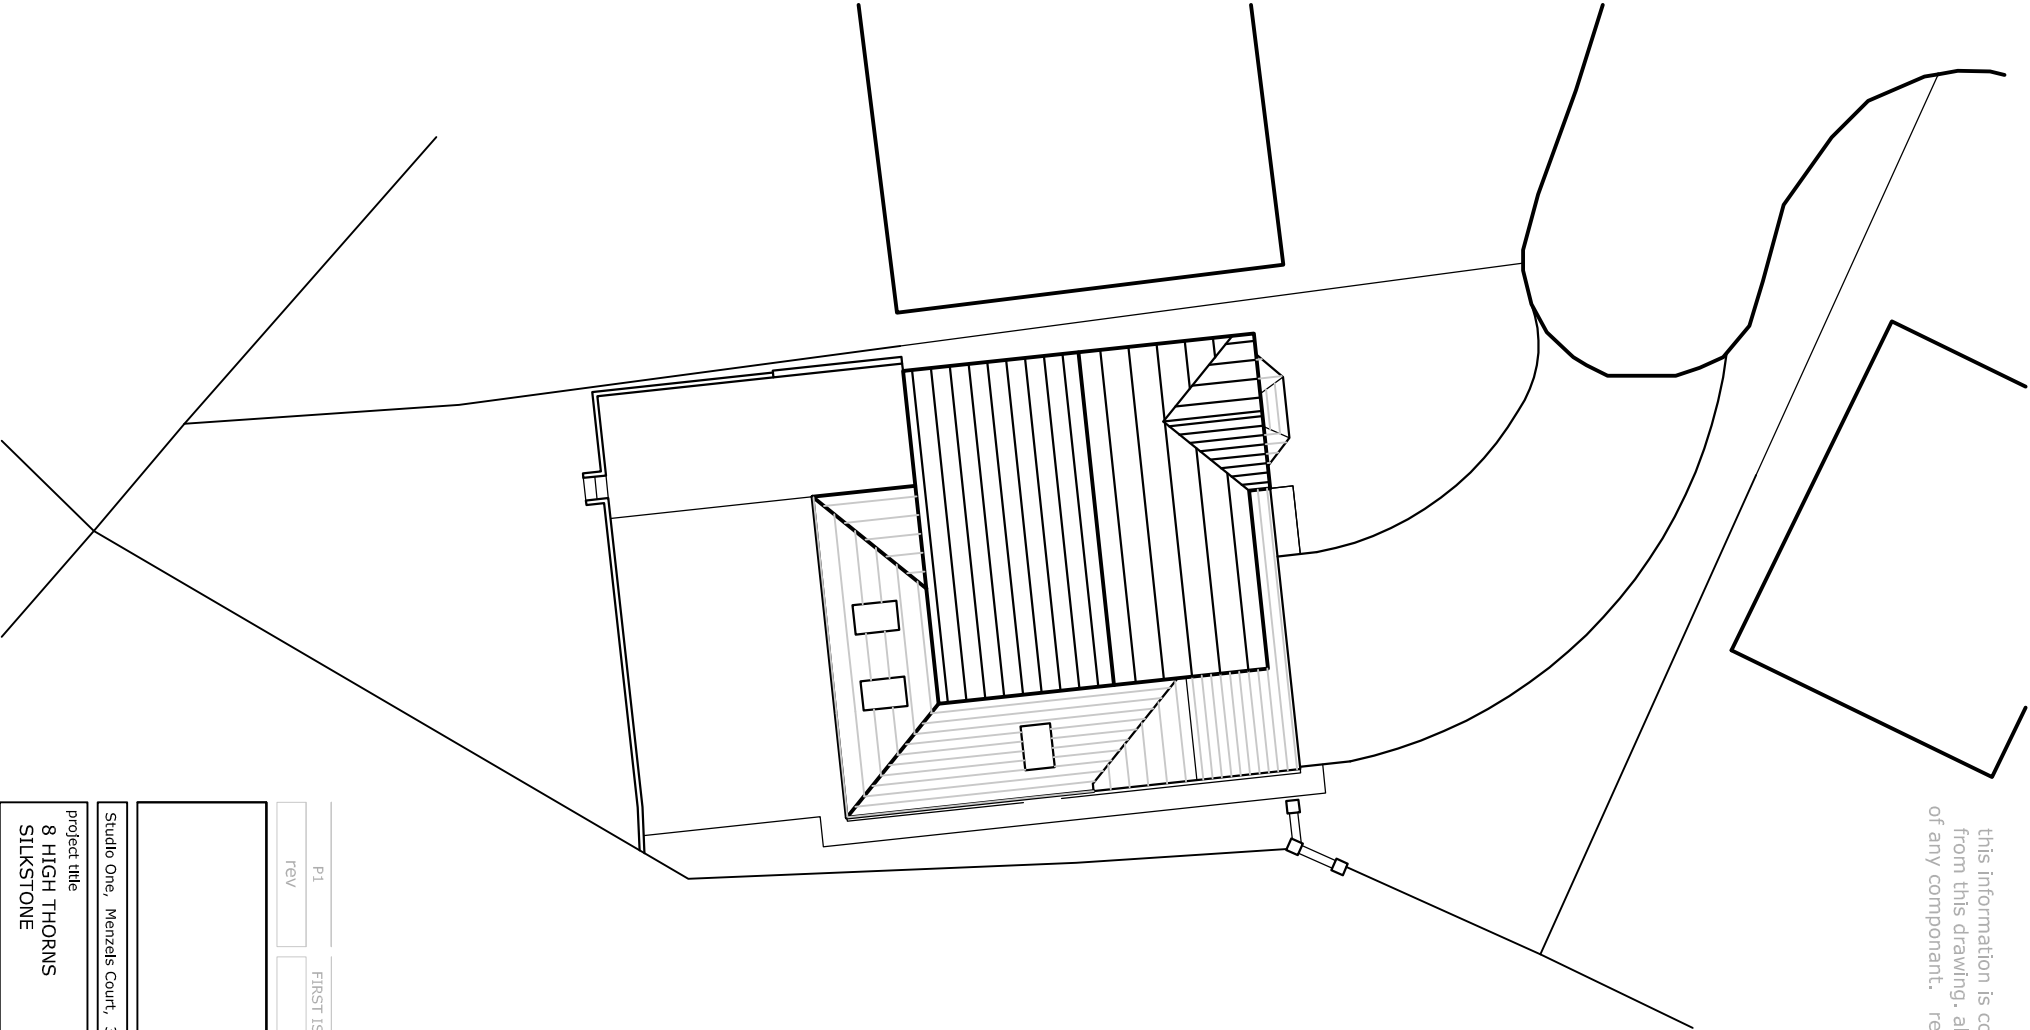

PROPOSED SITE PLAN

P1		FIRST ISSUE		APRIL 2016			
rev		description			date		
wireframe studio Ltd							
Studio One, Menzels Court, 301 Ecclesall Road, S11 8NX tel - 0114 266 9903 mail- studio@wireframestudio.co.uk							
project title 8 HIGH THORNS SILKSTONE		project no 1556		rev P1			
drawing title EXISTING AND PROPOSED SITE PLAN		drawing no 02		date APRIL 2016			
				drawn CF			