




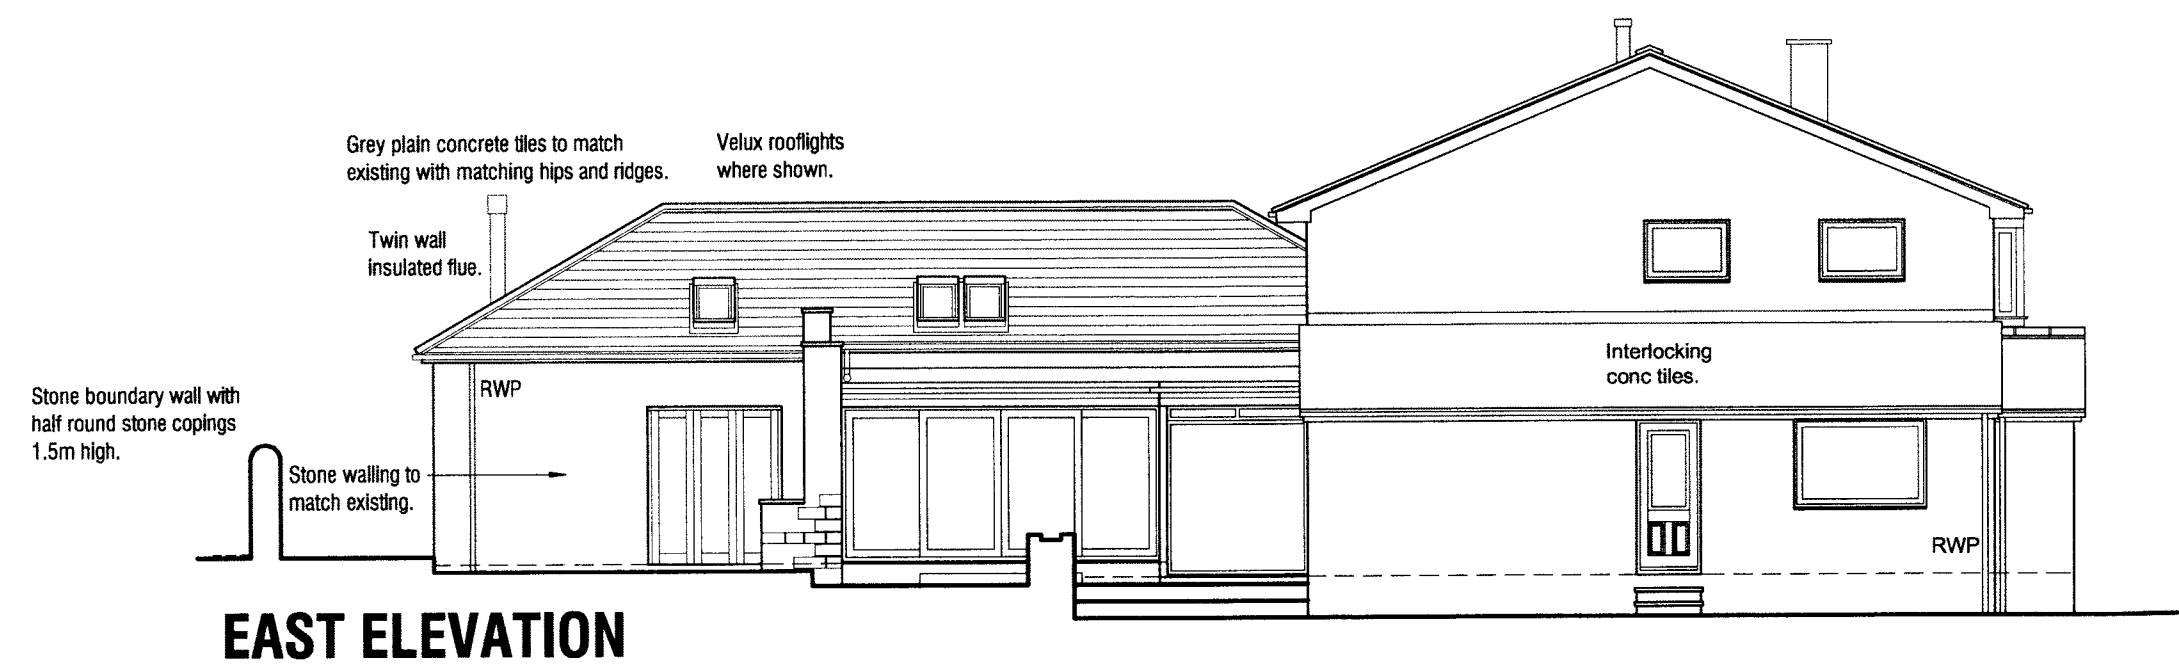


EAST ELEVATION

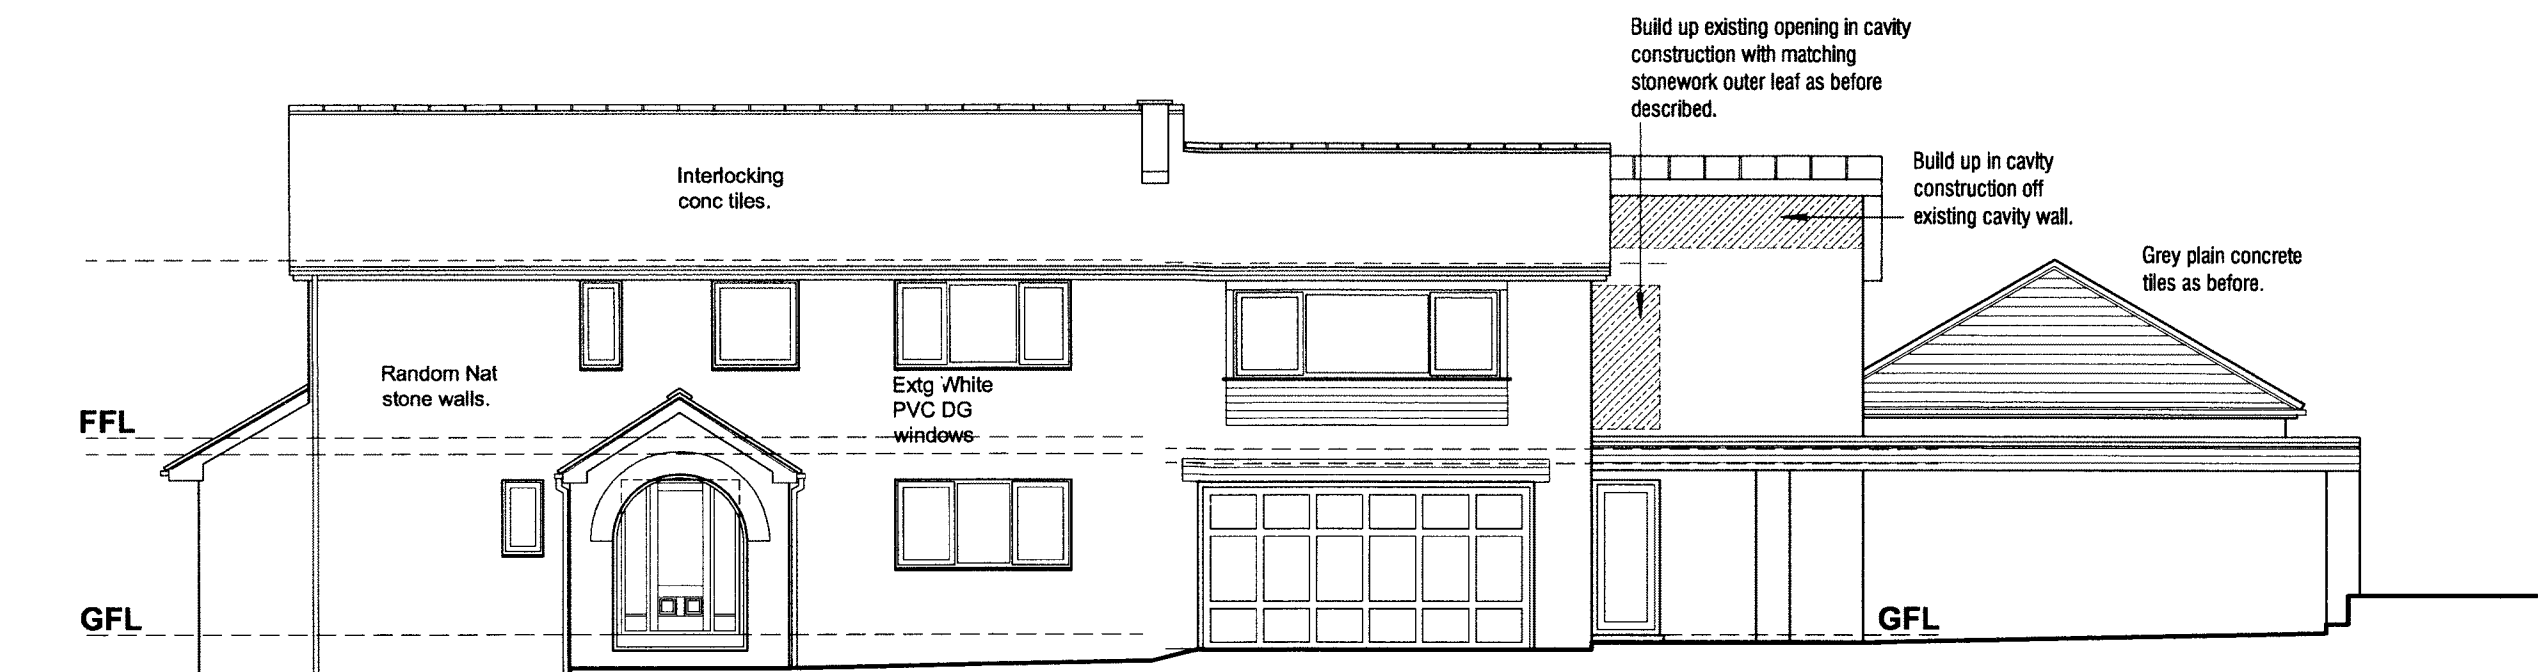


NORTH ELEVATION

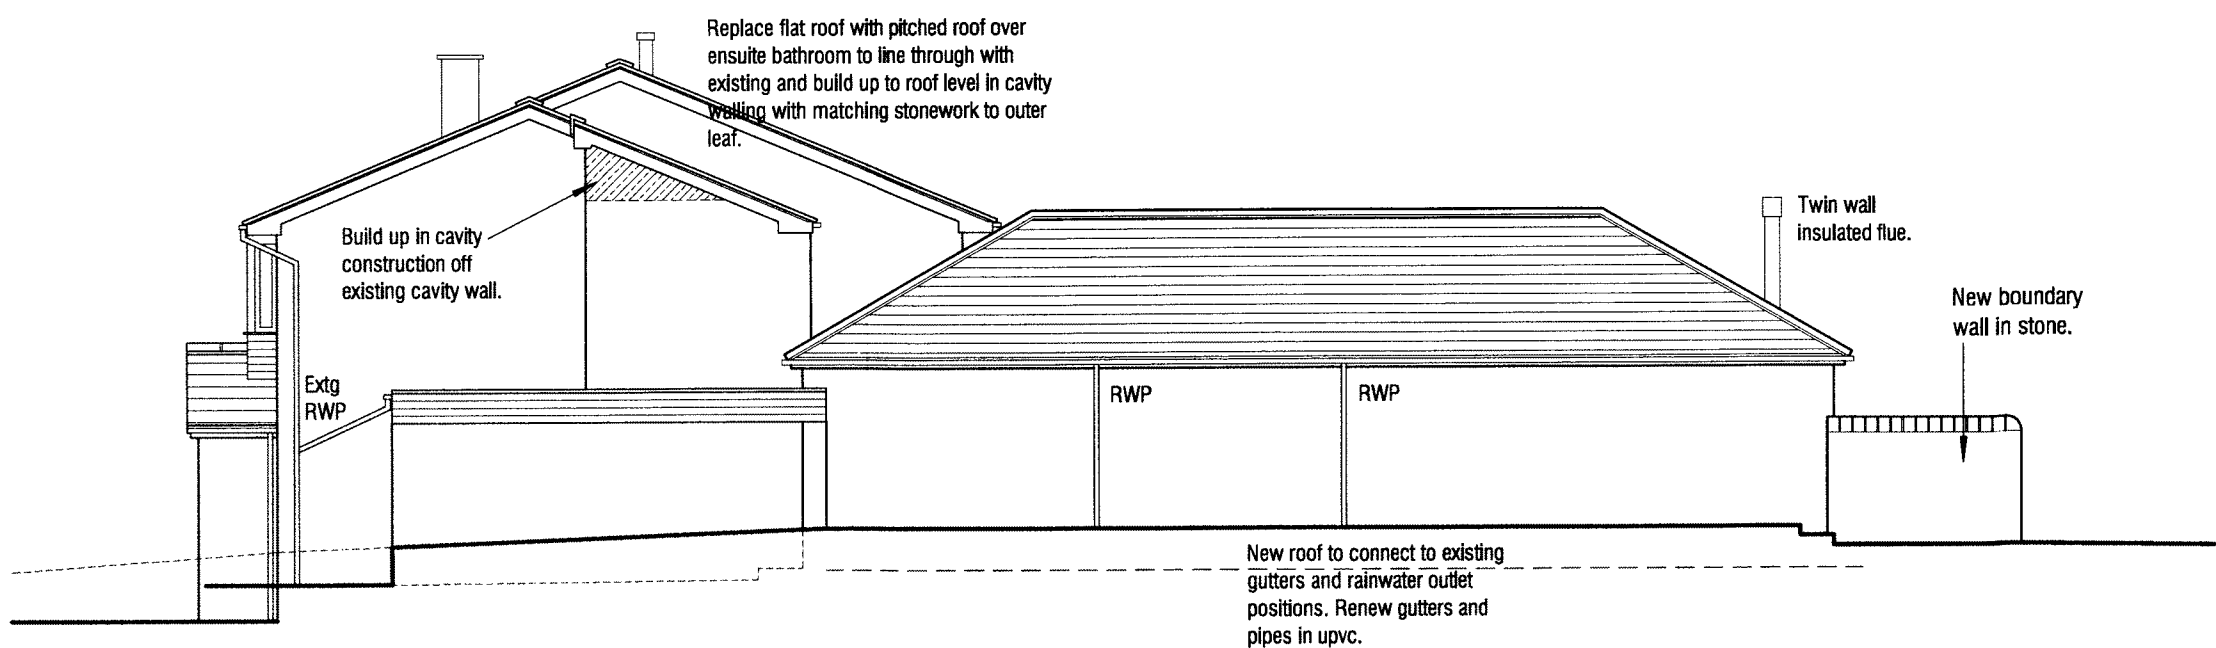


WEST ELEVATION

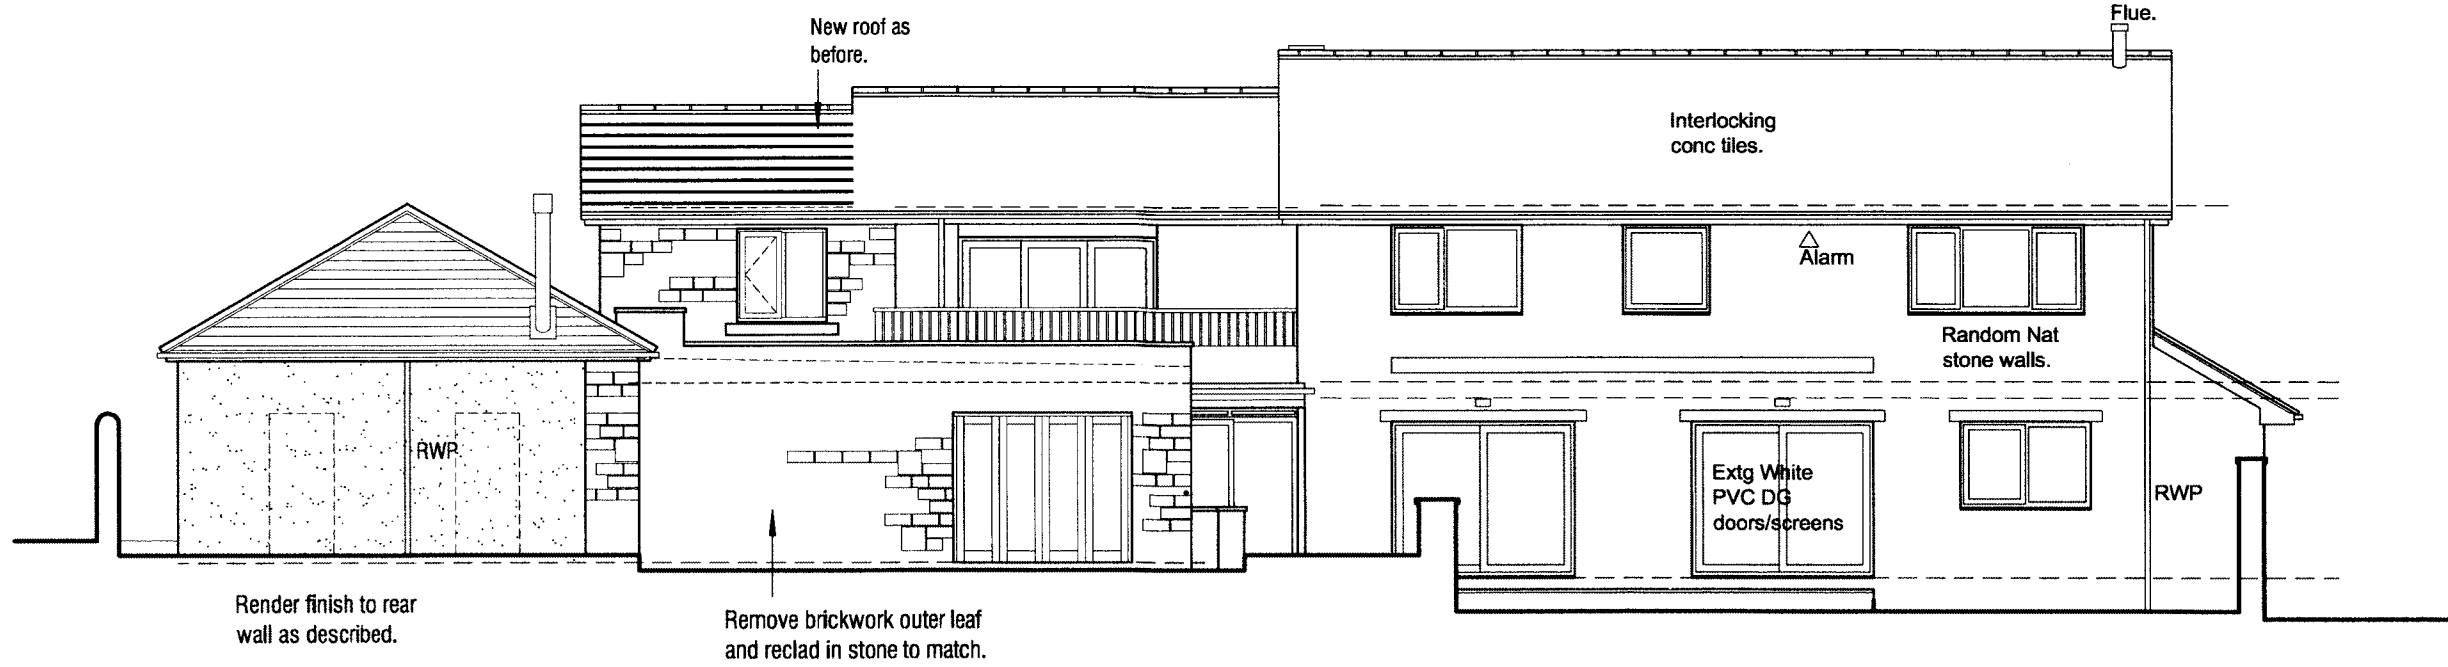

SOUTH ELEVATION

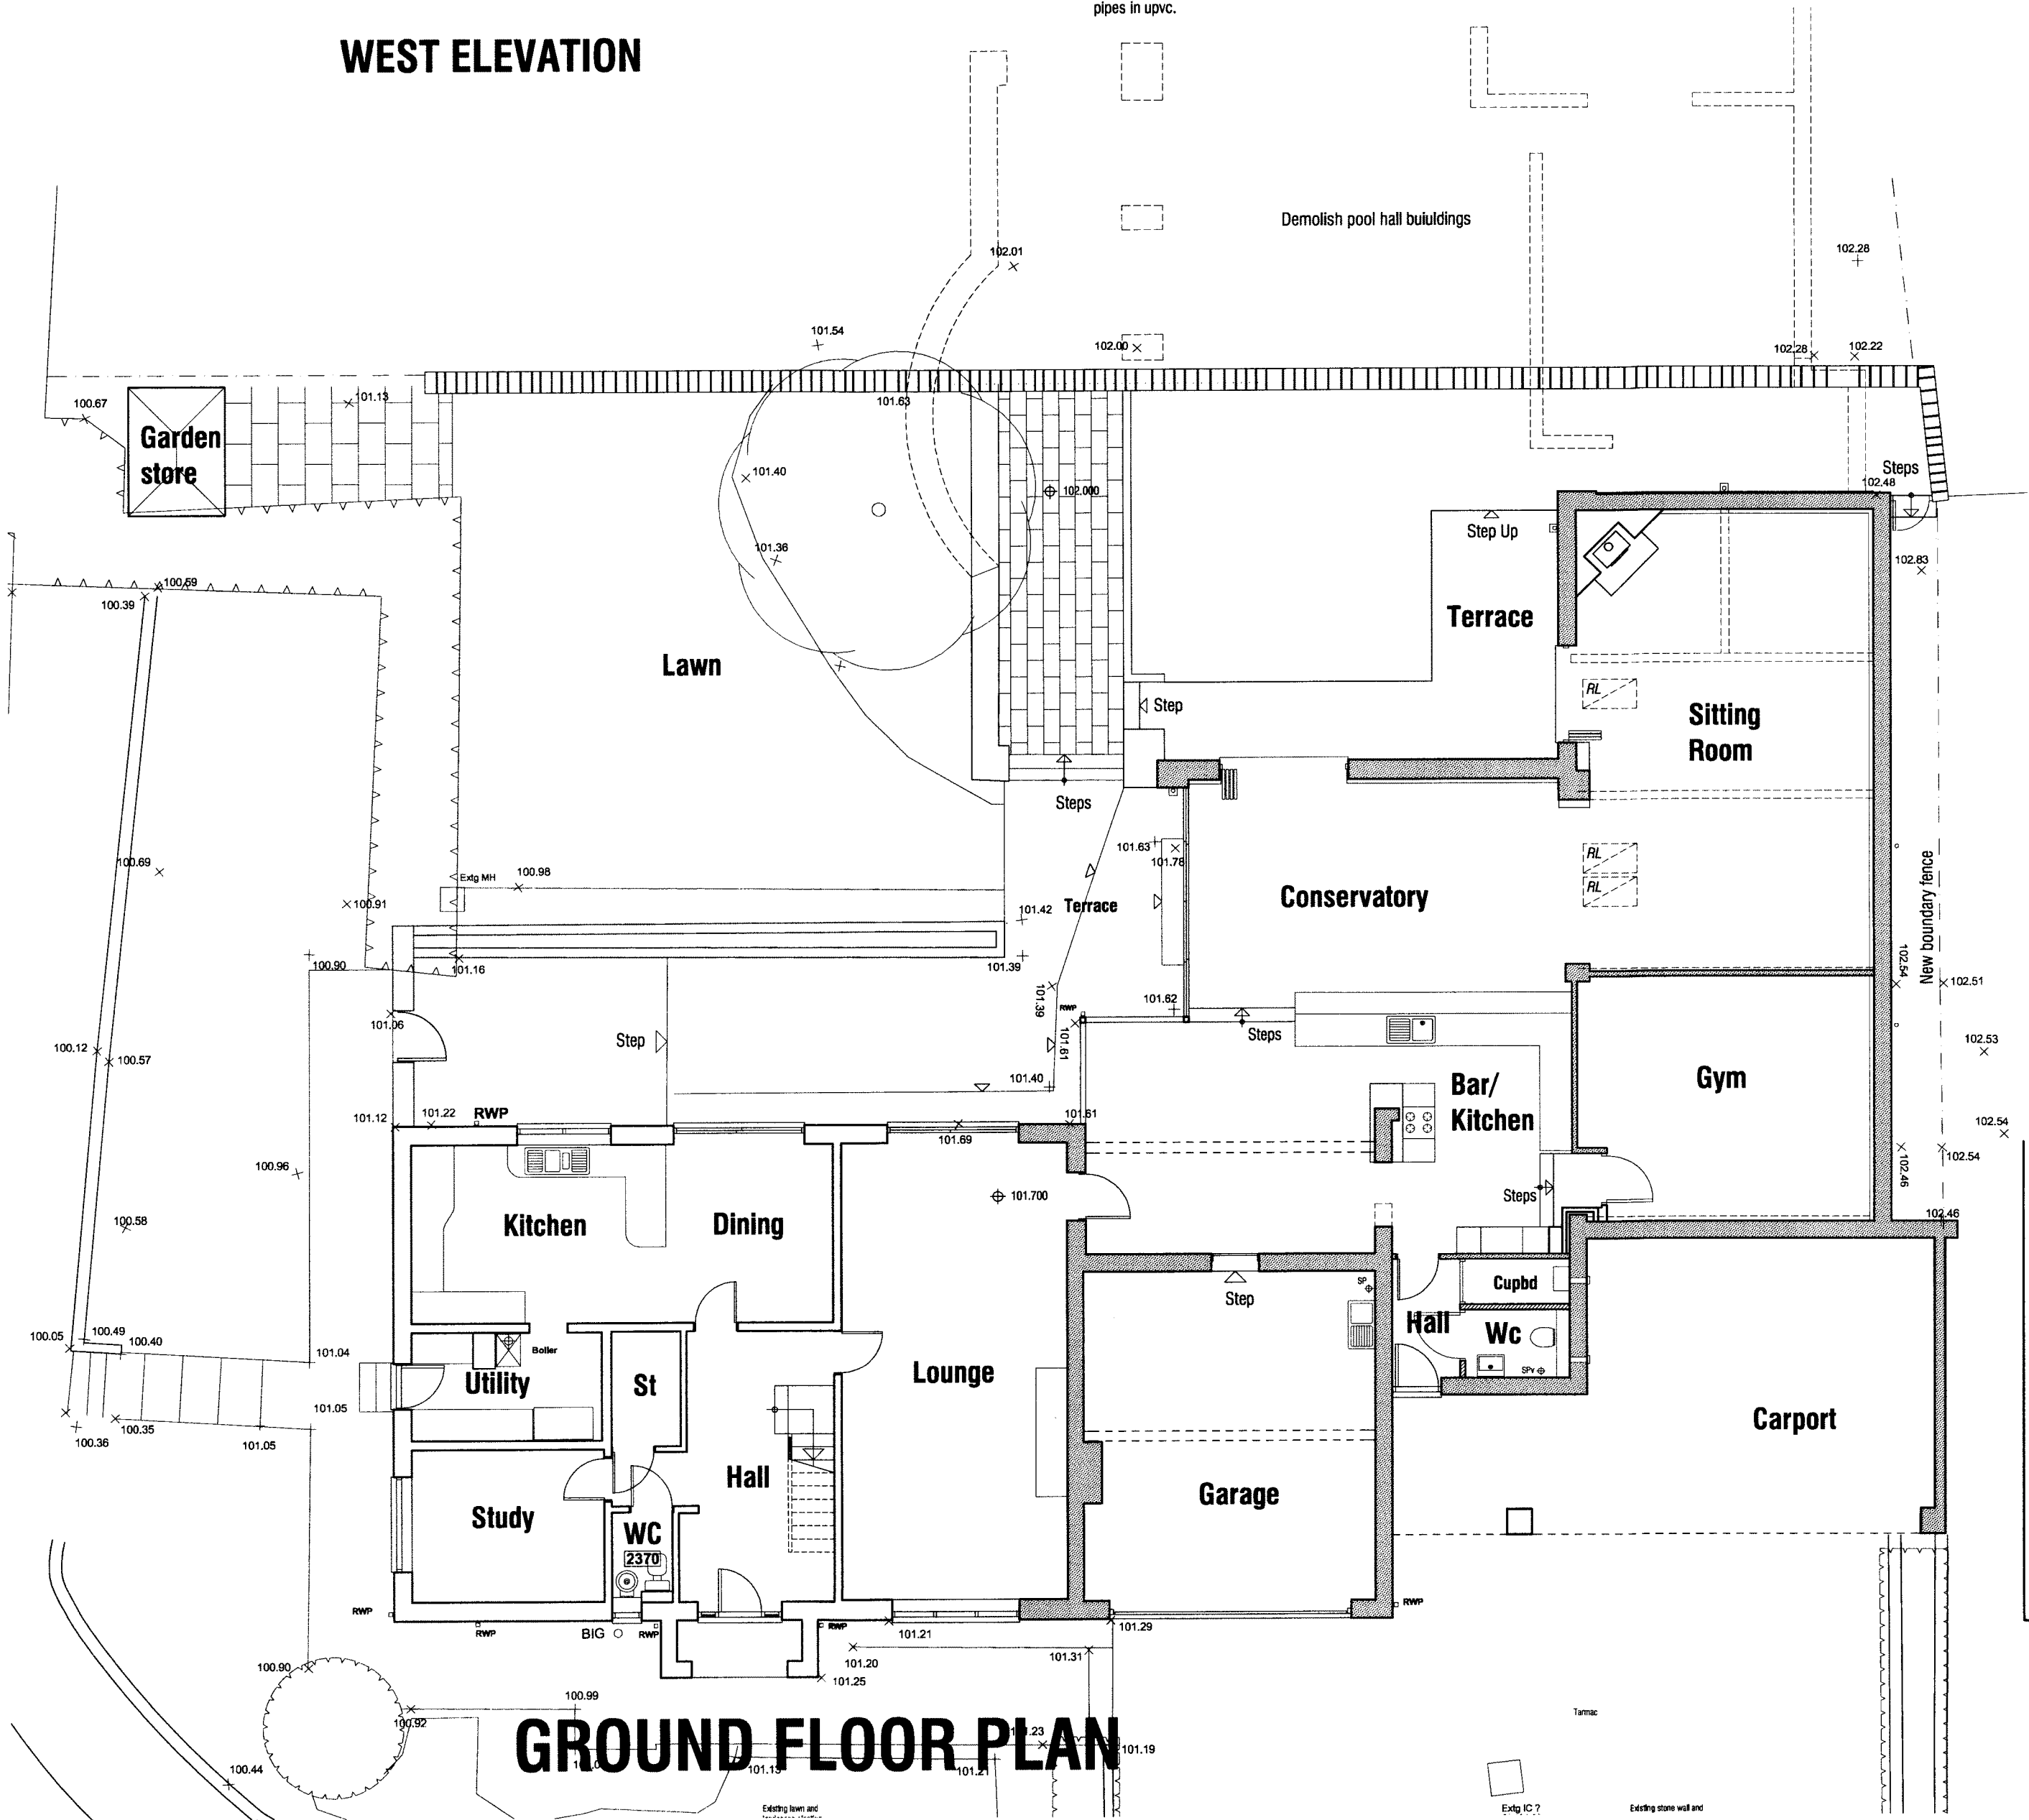

GROUND FLOOR PLAN

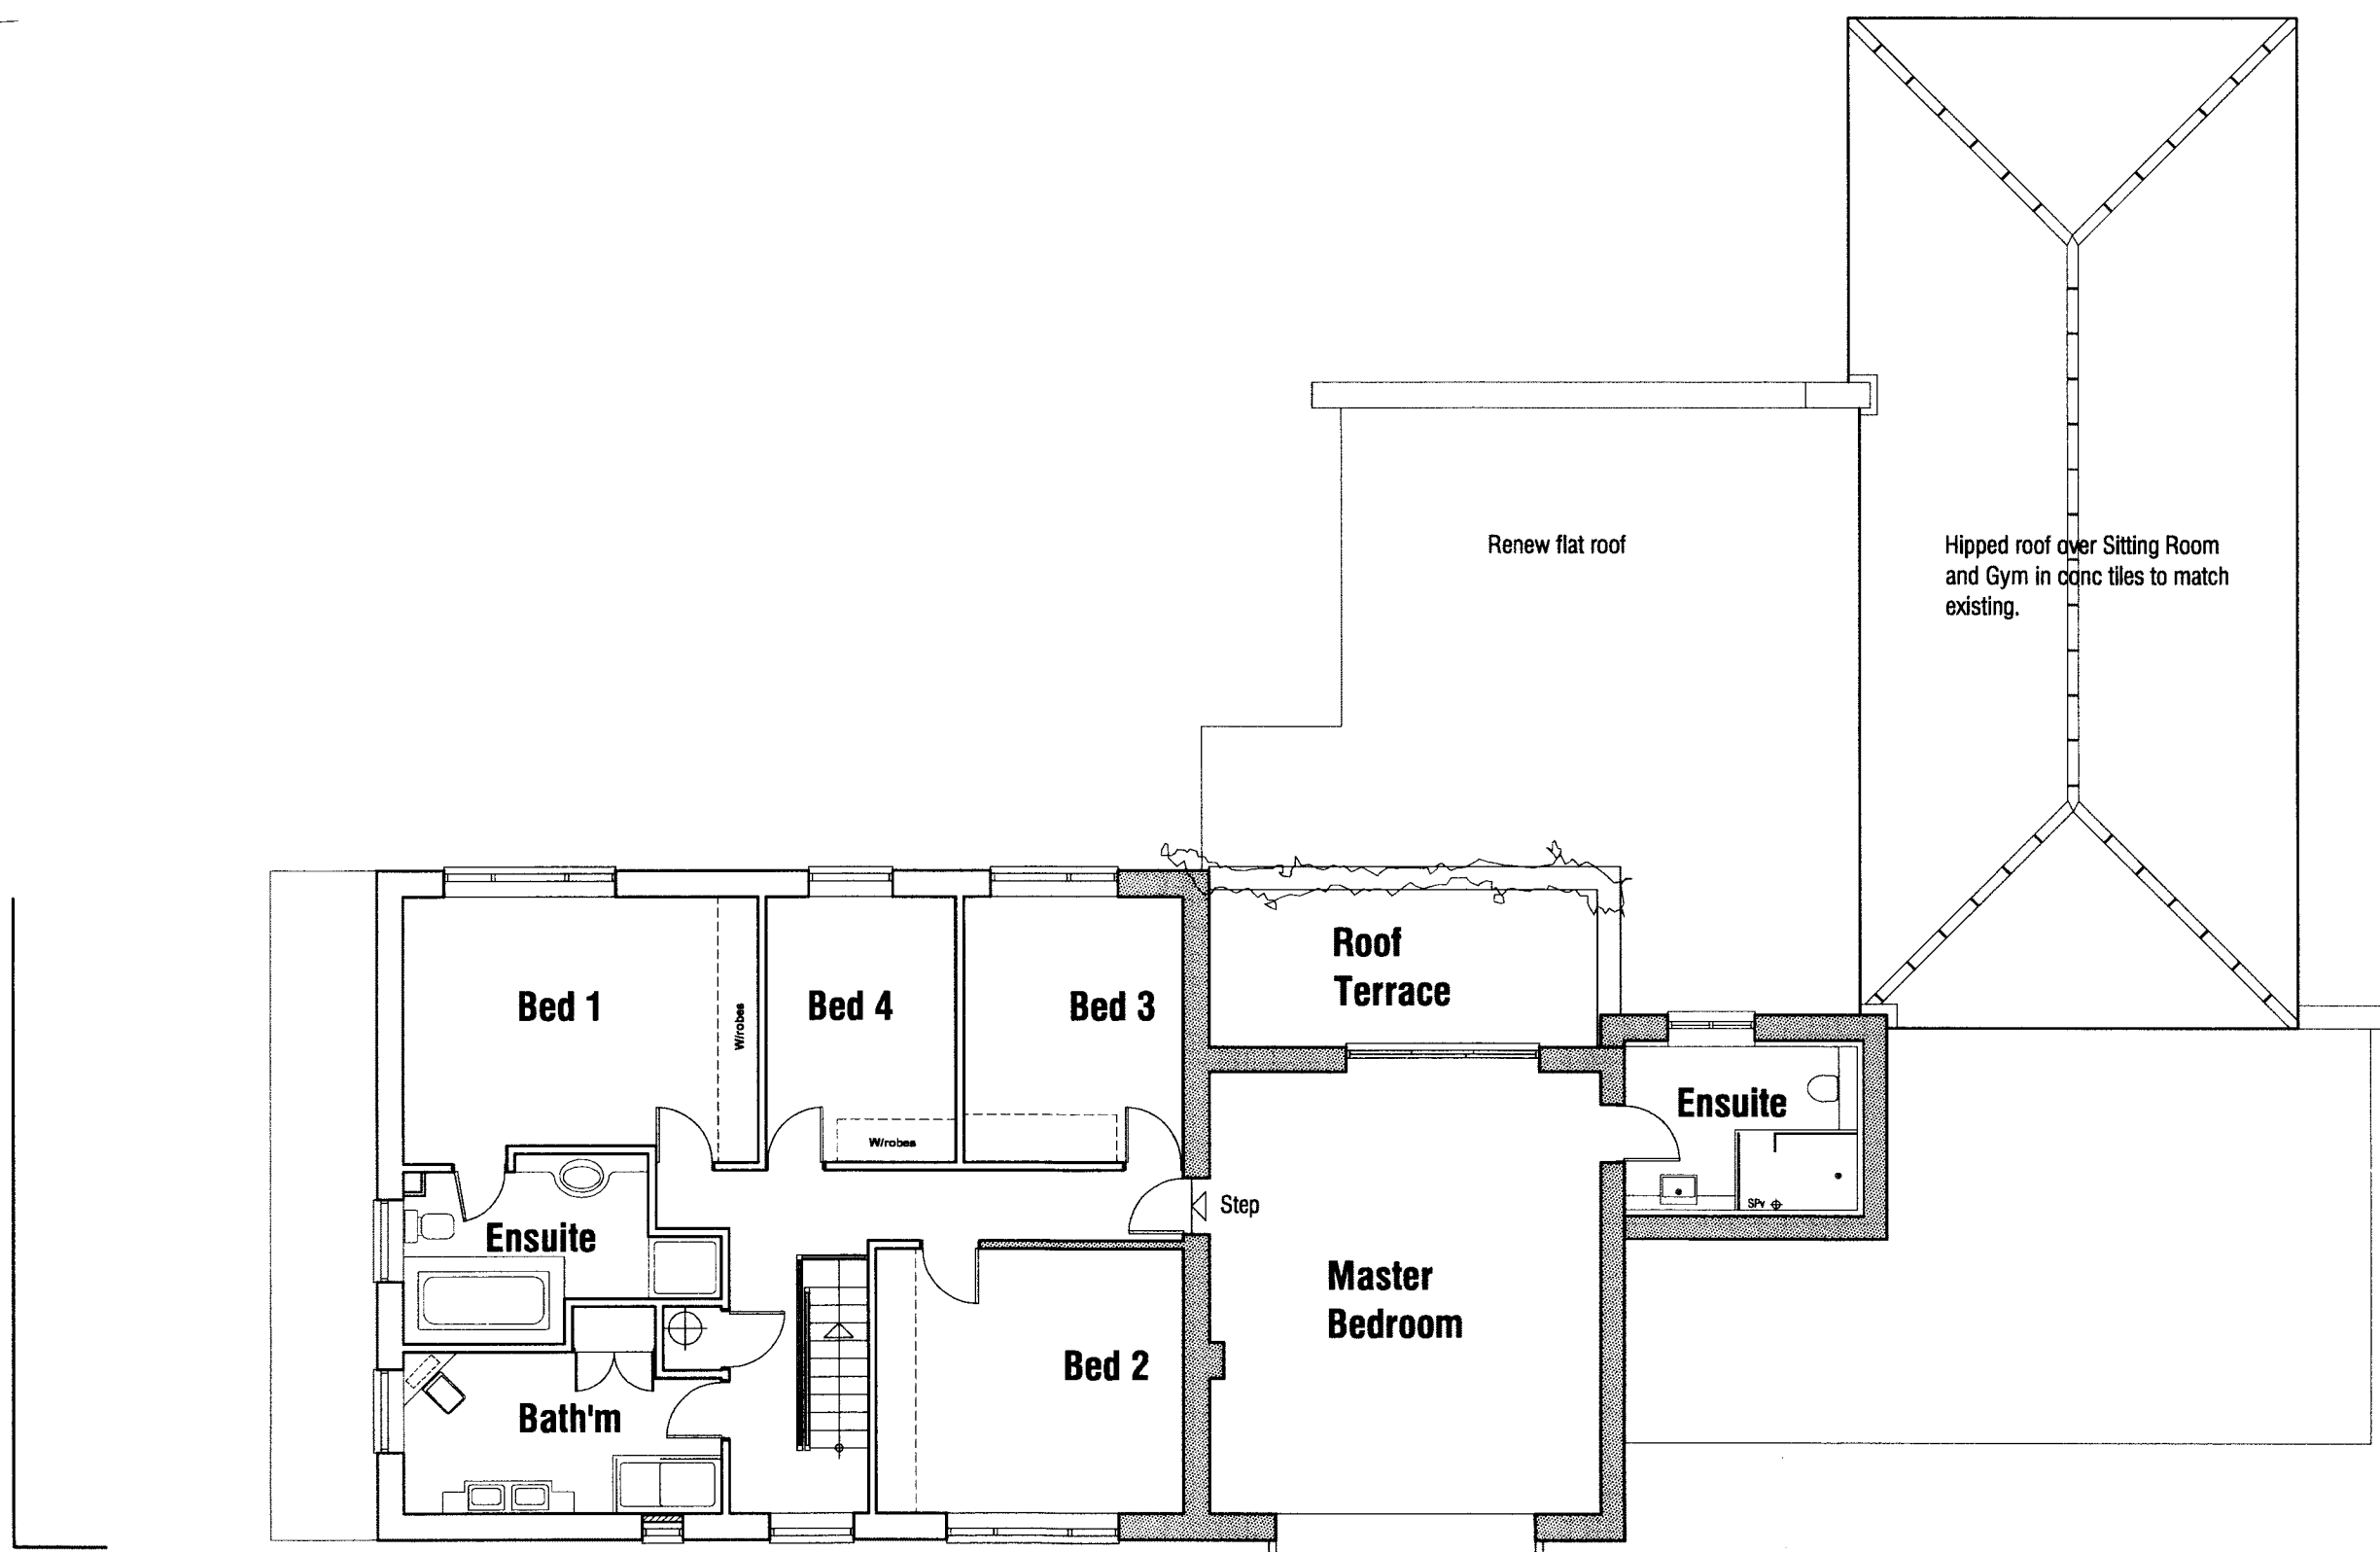

FIRST FLOOR PLAN

ALTERATIONS TO DWELLING
1 MAYBERRY DRIVE
SILKSTONE
BARNSELY

PROPOSALS

PLANS & ELEVATIONS

mboothdesign
architectural design and building consultants

11 Crowden Walk Barnsley S75 2LJ
T: 01226 286256
M: 07781 698300
E: mboothdesign@btconnect.com

Scale 1:100 Drawn MJB
Date JUNE 2011 Ref. 11.03
Dwg No. **P10** Rev.
0m 2m 4m 6m
Copyright mboothdesign. All dimensions in millimeters unless otherwise stated.
Dimensions for setting out in existing buildings are to be checked and verified on site.
to be checked on site