




Drawing No.	Rev No.
MRL001	-004

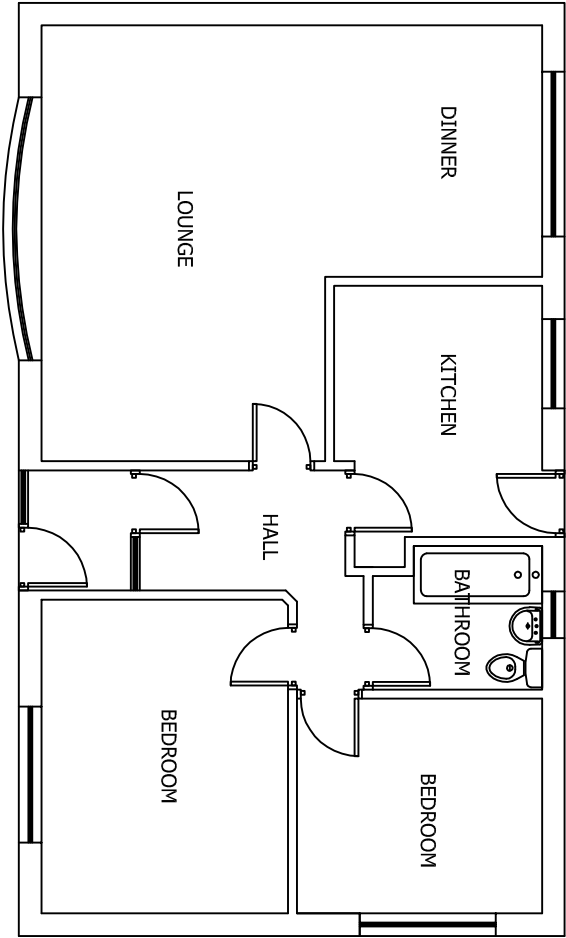


EXISTING FIRST FLOOR PLAN
SCALE 1:100 AT A3

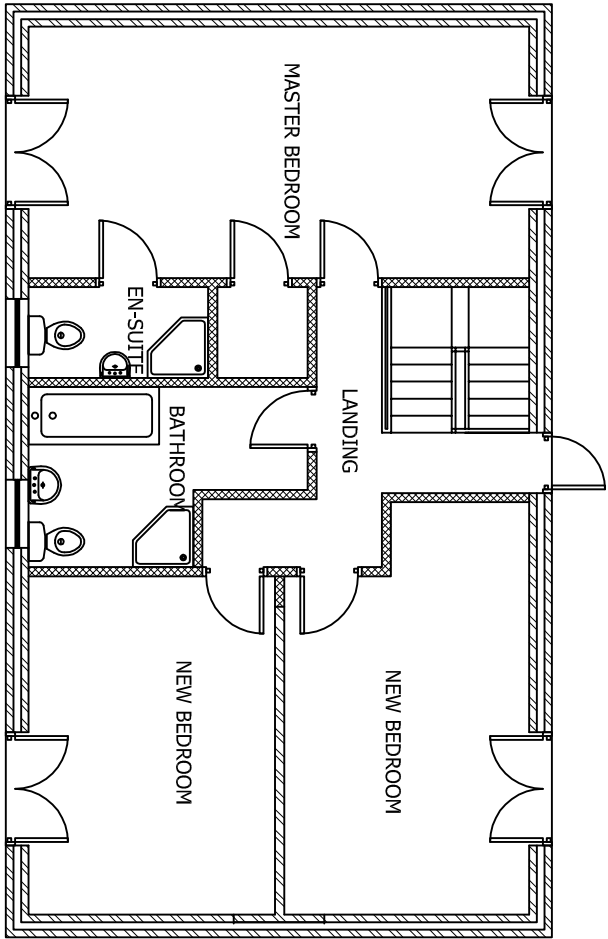

PROPOSED FIRST FLOOR PLAN
SCALE 1:100 AT A3

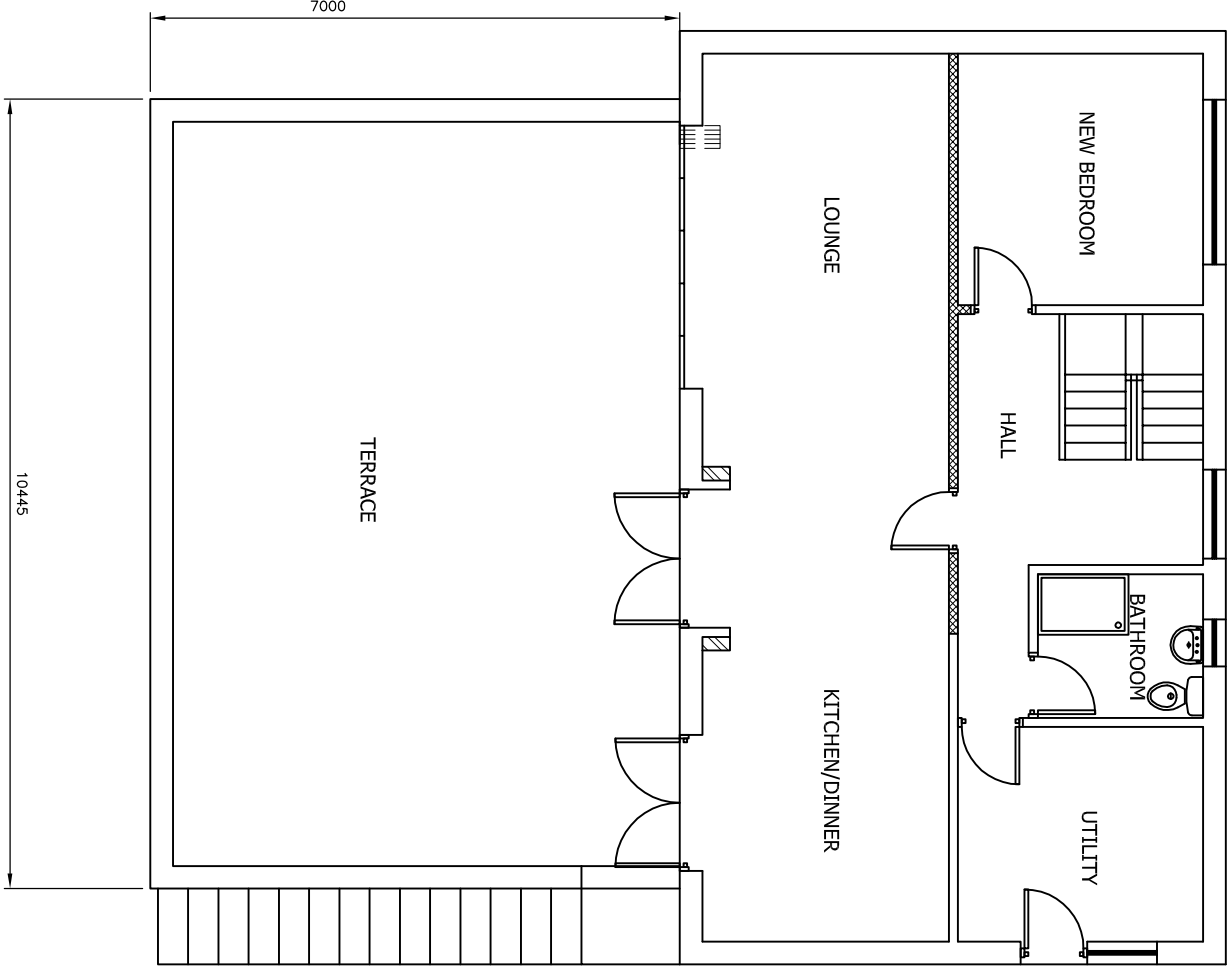

PROPOSED GROUND FLOOR PLAN
SCALE 1:100 AT A3

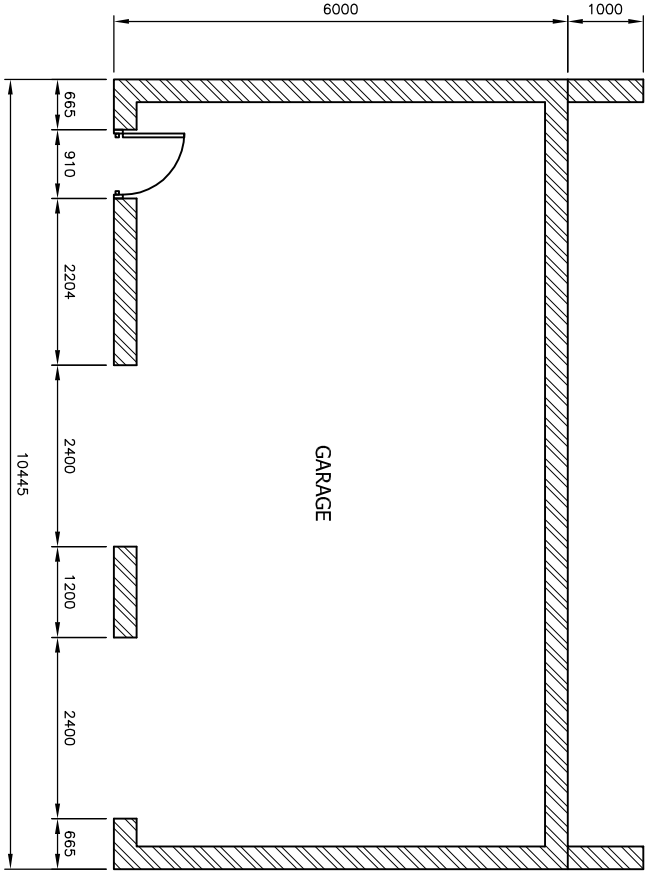

PROPOSED BASEMENT GARAGE PLAN
SCALE 1:100 AT A3

DO NOT SCALE: Contractor to check all dimensions and report any omissions or errors

NOTES

Rev	Description	By	CHK	App	Date
-----	-------------	----	-----	-----	------

JRB DESIGNS LTD
1 Saville Road
Cudworth
Barnsley
S72 8LT
Tel: 01226 383542
Fax: 01226 380078
Mob: 07970 541132
Email: jrb@jrbdesigns.co.uk

This drawing is copyright. © Jrbdesigns Ltd.

Client

MR R LEE

Drawing Title

PROPOSED PLANS

Address

HILL RISE
WARREN LANE
STAINCROSS
BARNSELEY

Project Title:
**CONVERT BUNGALOW TO HOUSE
& FRONT SINGLE STOREY EXT**

Purpose of Issue:

PLANNING

Drawing Status

FIRST ISSUE

Scale at A3	Drawn By	Date
AS SHOWN	JRB	09/04/2014
Checked By	Date	Approved By
09/04/2014	09/04/2014	09/04/2014
Project No.	Drawing No.	Revision
MRL001	004	-

APPROVAL ☒ INFORMATION ☐ TENDER ☐ CONTRACT ☐ CONSTRUCTION ☐