




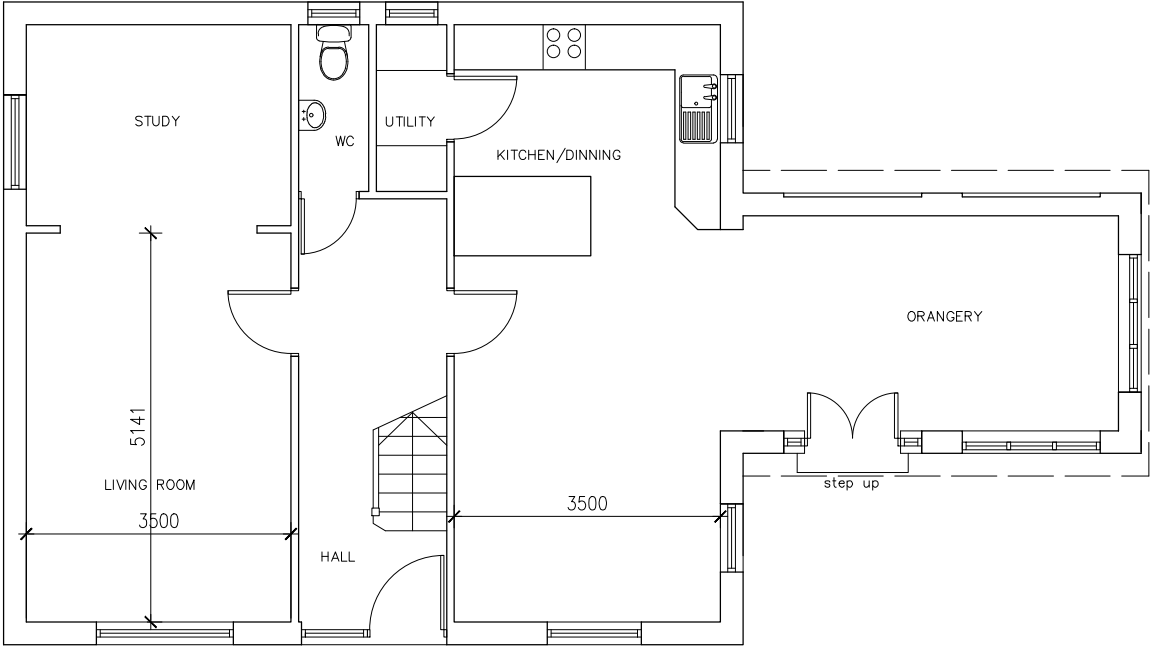


GROUND FLOOR PLAN  
SCALE 1:100@A3

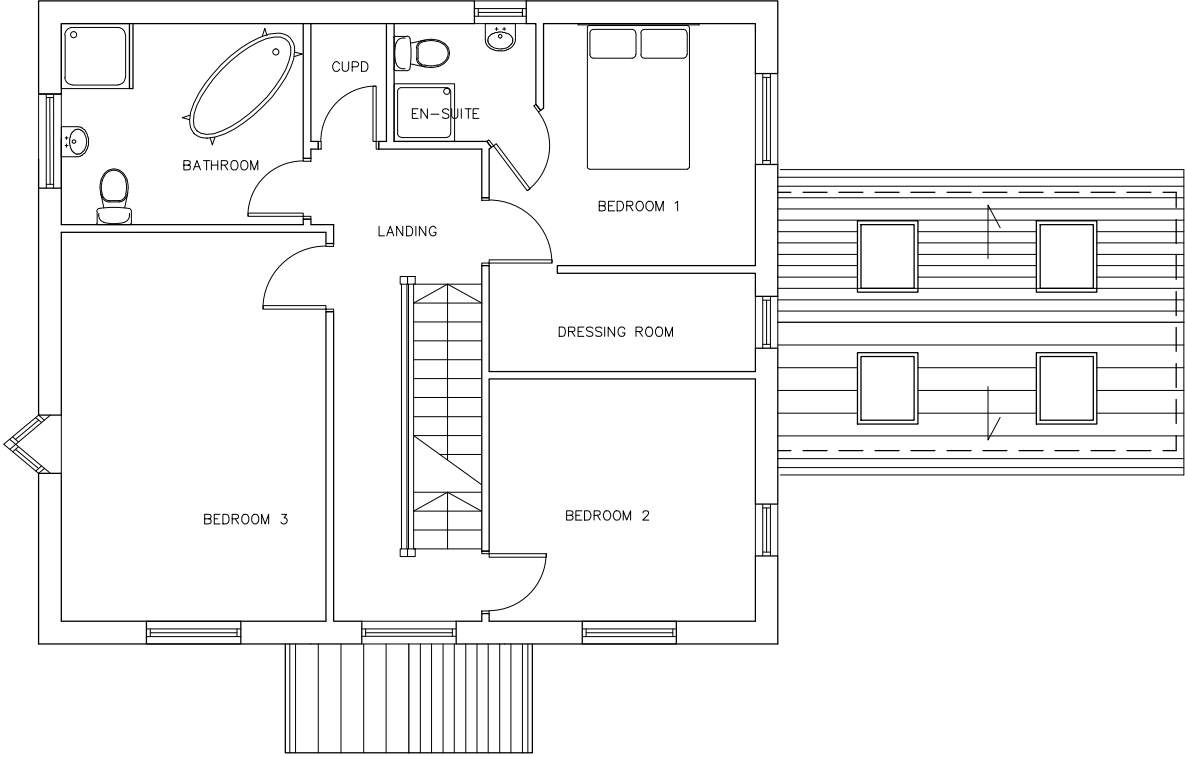

FIRST FLOOR PLAN  
SCALE 1:100@A3

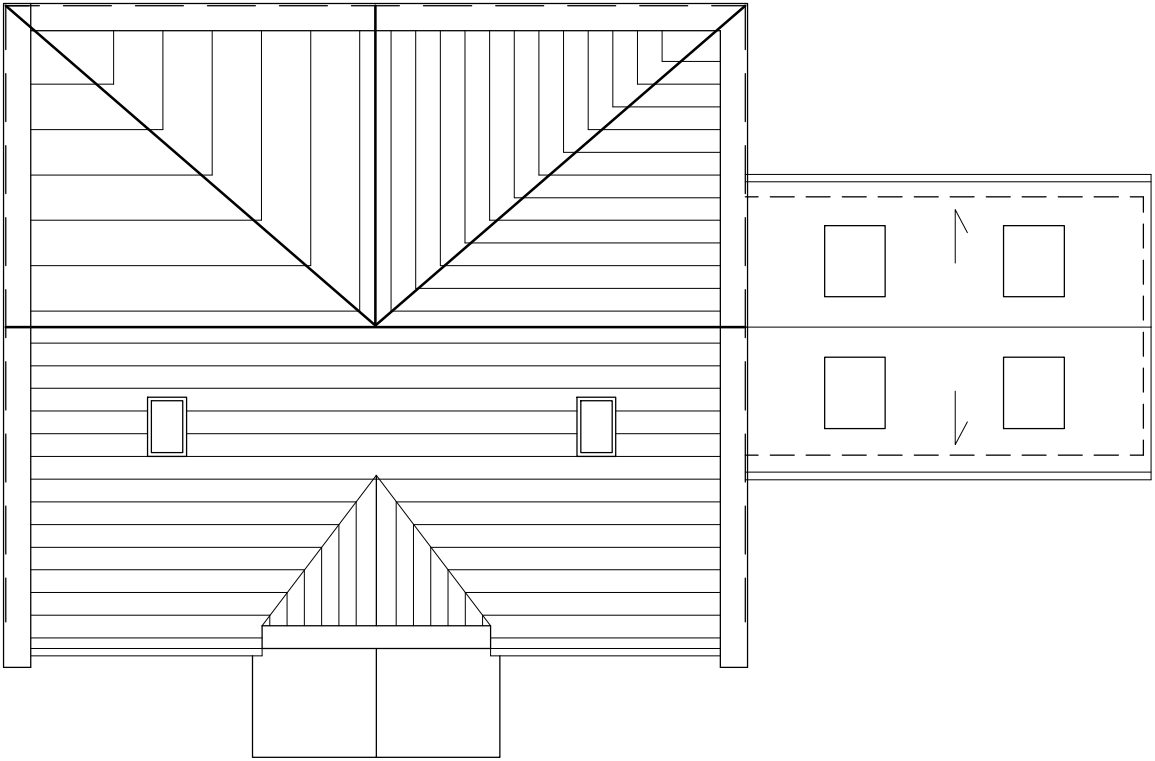

ROOF PLAN SCALE  
1:100@A3

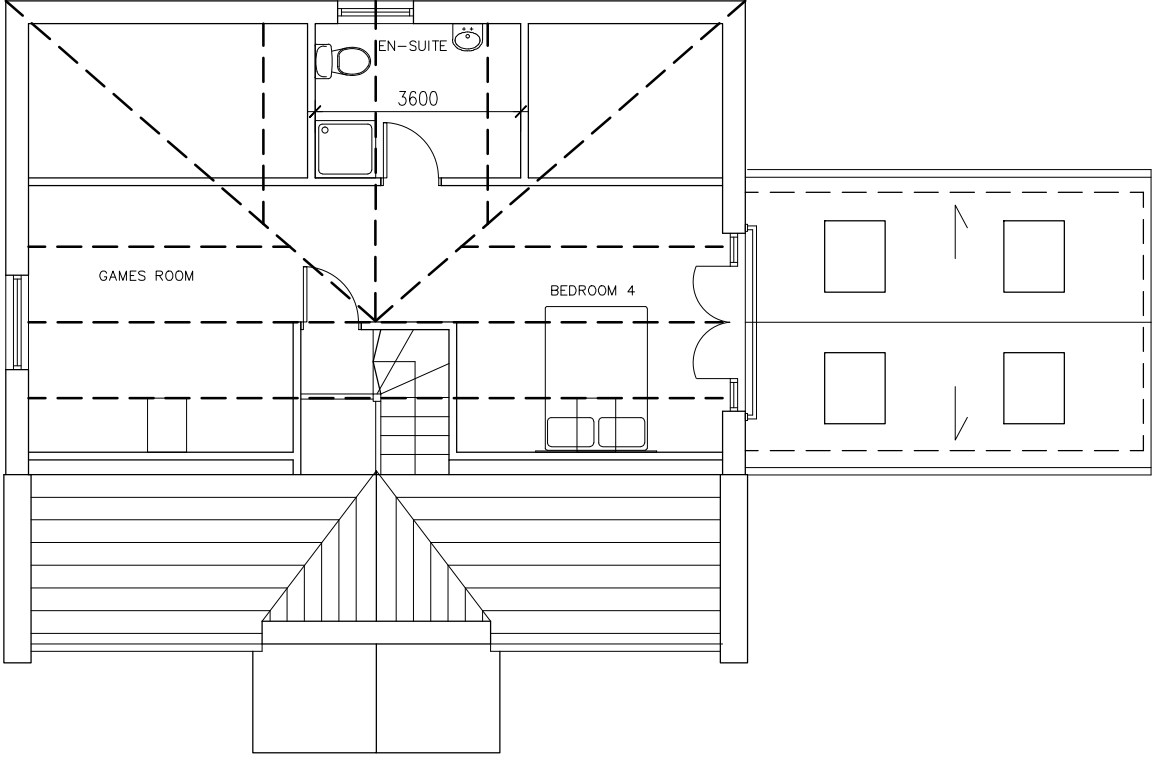

SECOND FLOOR PLAN  
SCALE 1:100@A3

client MR PAUL ROBERTSON

project RATTEN HOUSE, RATTEN ROW,  
DODWORTH, BARNSELEY

title PROPOSED PLANS

drawing no A13-149/02

revision H

scale 1:100@A3

date drawn 11/09/2013



SPACE  
studio

18 Mylor Road  
Sheffield  
S11 7PF

Telephone +44 (0) 114 263 1762

|          |                              |            |            |          |     |
|----------|------------------------------|------------|------------|----------|-----|
| Revision | F                            | date drawn | 15/01/2014 | Drawn By | AMA |
| Comments | CLIENTS AMENDMENTS           |            |            |          |     |
| Revision | G                            | date drawn | 13/02/2014 | Drawn By | AMA |
| Comments | CLIENTS AMENDMENTS           |            |            |          |     |
| Revision | H                            | date drawn | 27/02/2014 | Drawn By | AMA |
| Comments | SKY LIGHTS ADDED TO ORANGERY |            |            |          |     |