




VIEW A

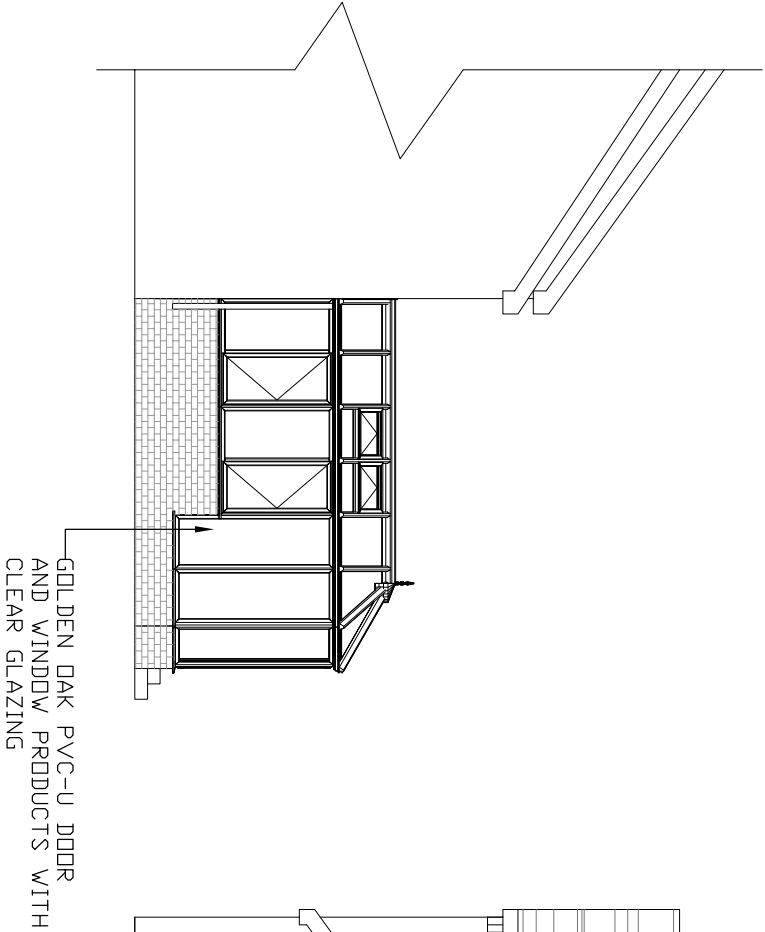



REAR ELEVATION

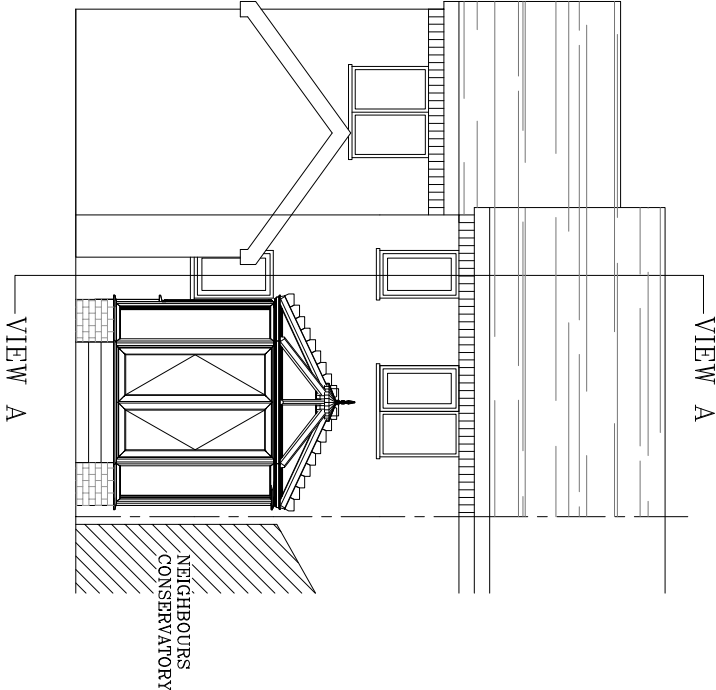

SIDE ELEVATION

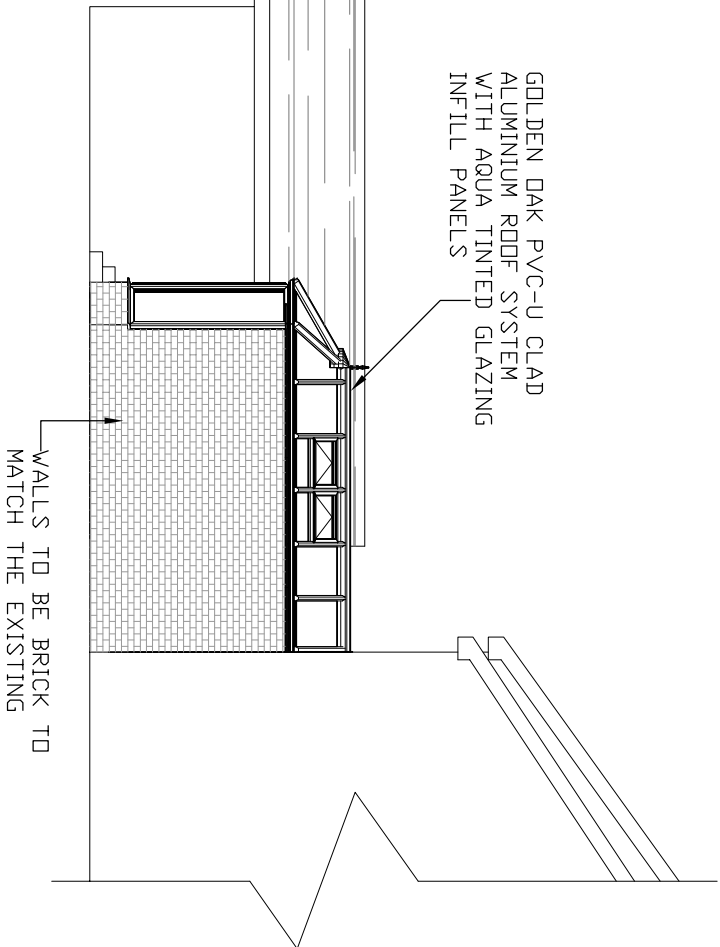

KNOCKTHROUGH WITH
EXTERNAL QUALITY
DOORS TO BE FITTED

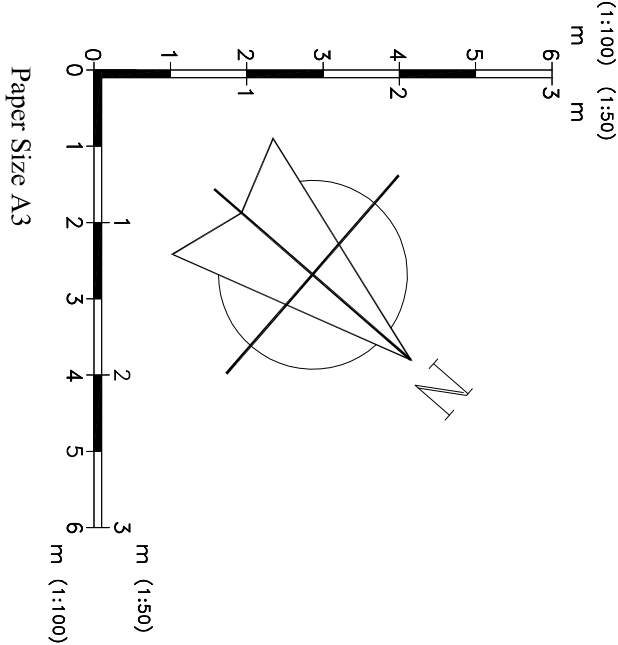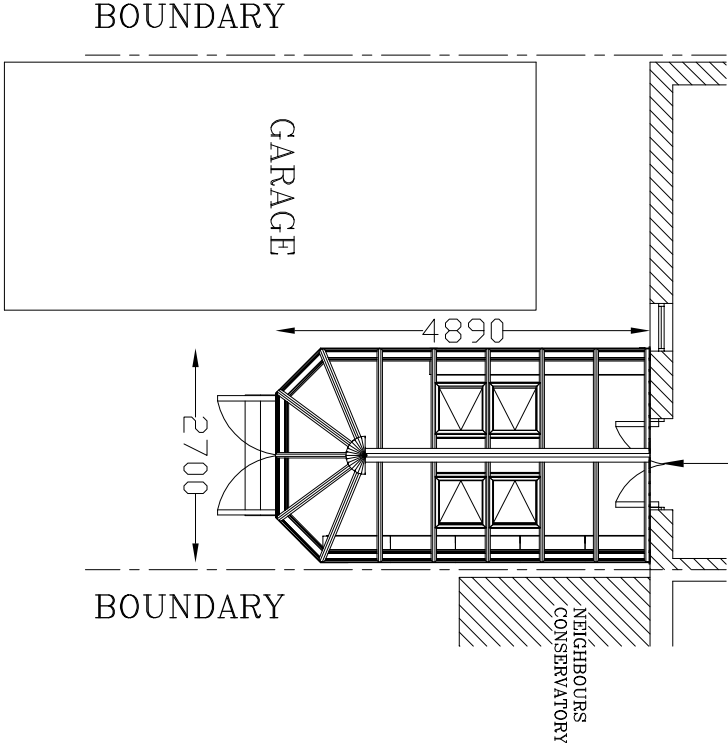

PROPOSED

Drawing No: 4842/02		Pag Ref No: NM1235AP	
Title: HINCHCLIFFE		Drawn: A.BURGESS	
6 MILFORD AVENUE ELSECAR BARNESLEY SOUTH YORKSHIRE S74 8DT		Scale: 1:100	
EVEREST CONSERVATORIES UNIT 7 NORTH ORBITAL COMMERCIAL PARK, NAPSBUURY LANE, ST ALBANS AL1 1XB		Date: 20/06/2011	