




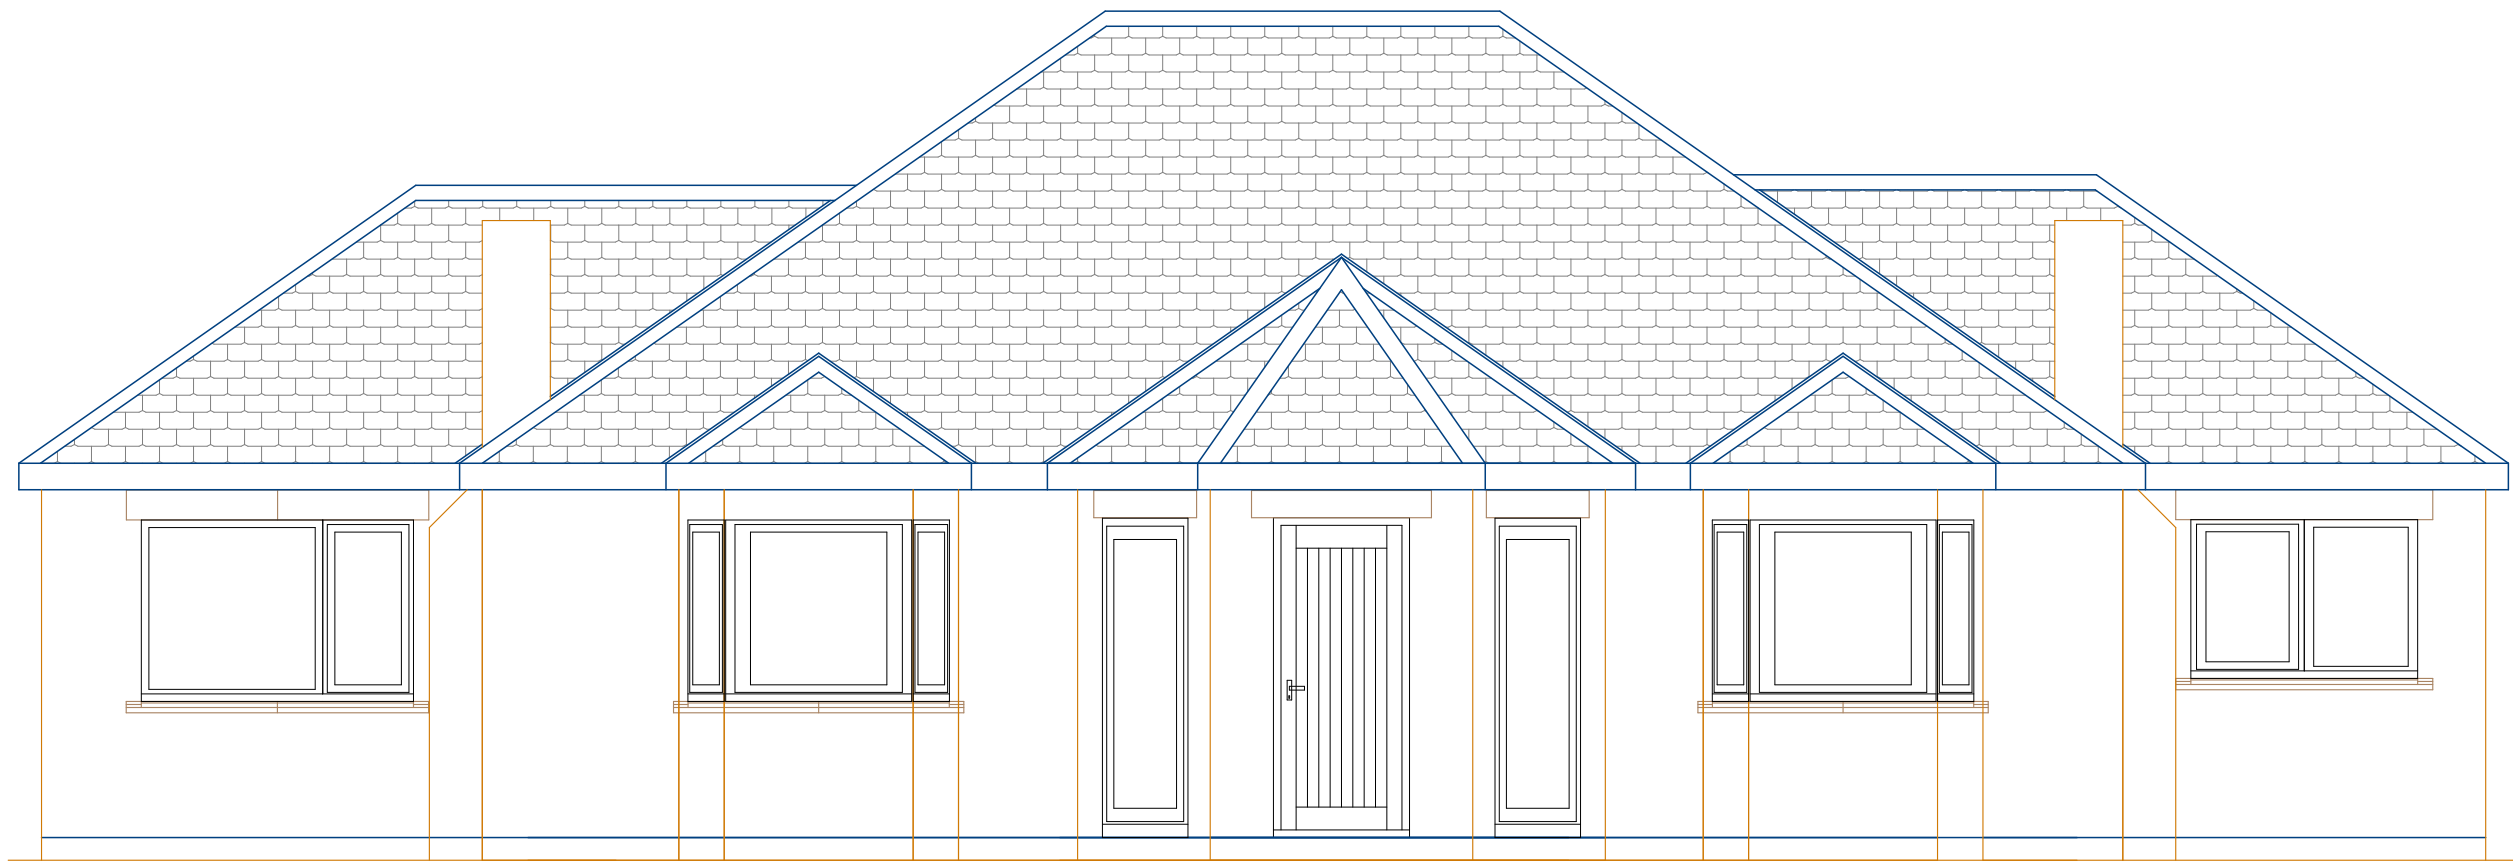


Existing Front Elevation

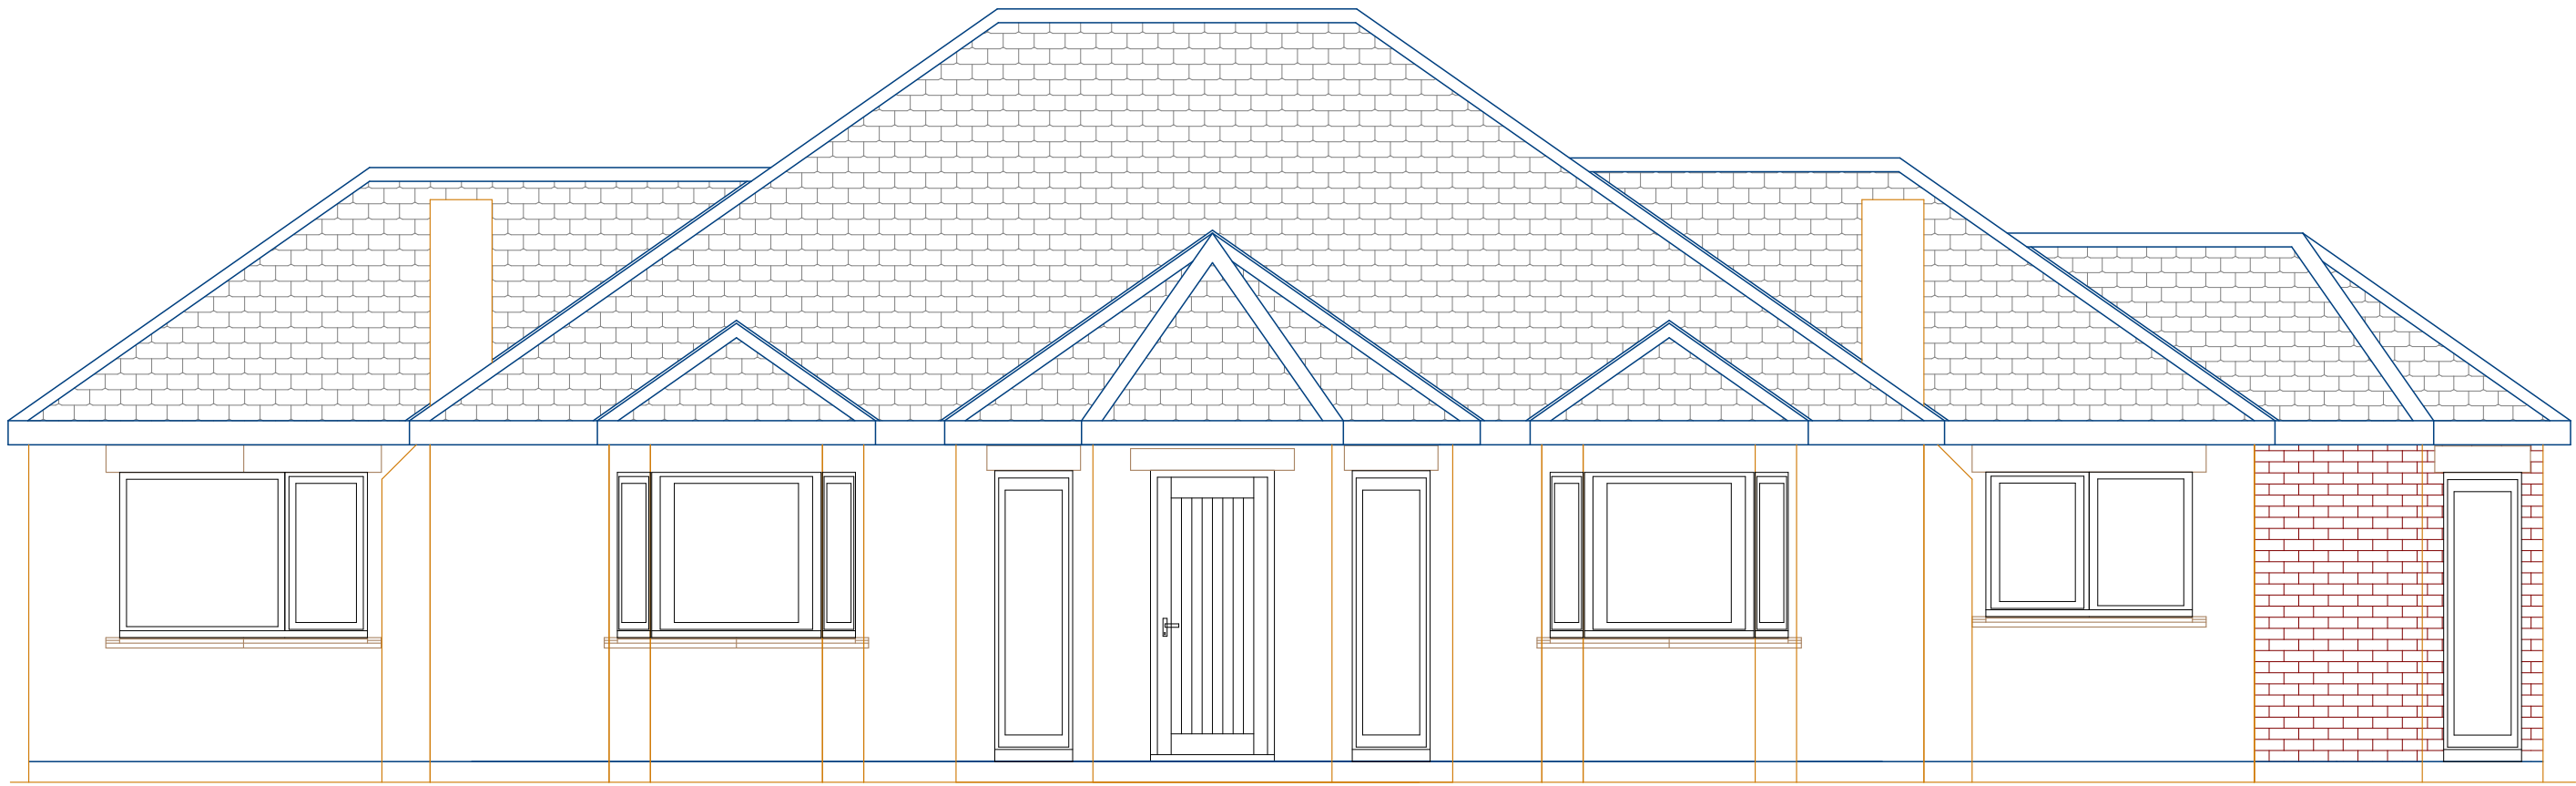

Proposed Front Elevation

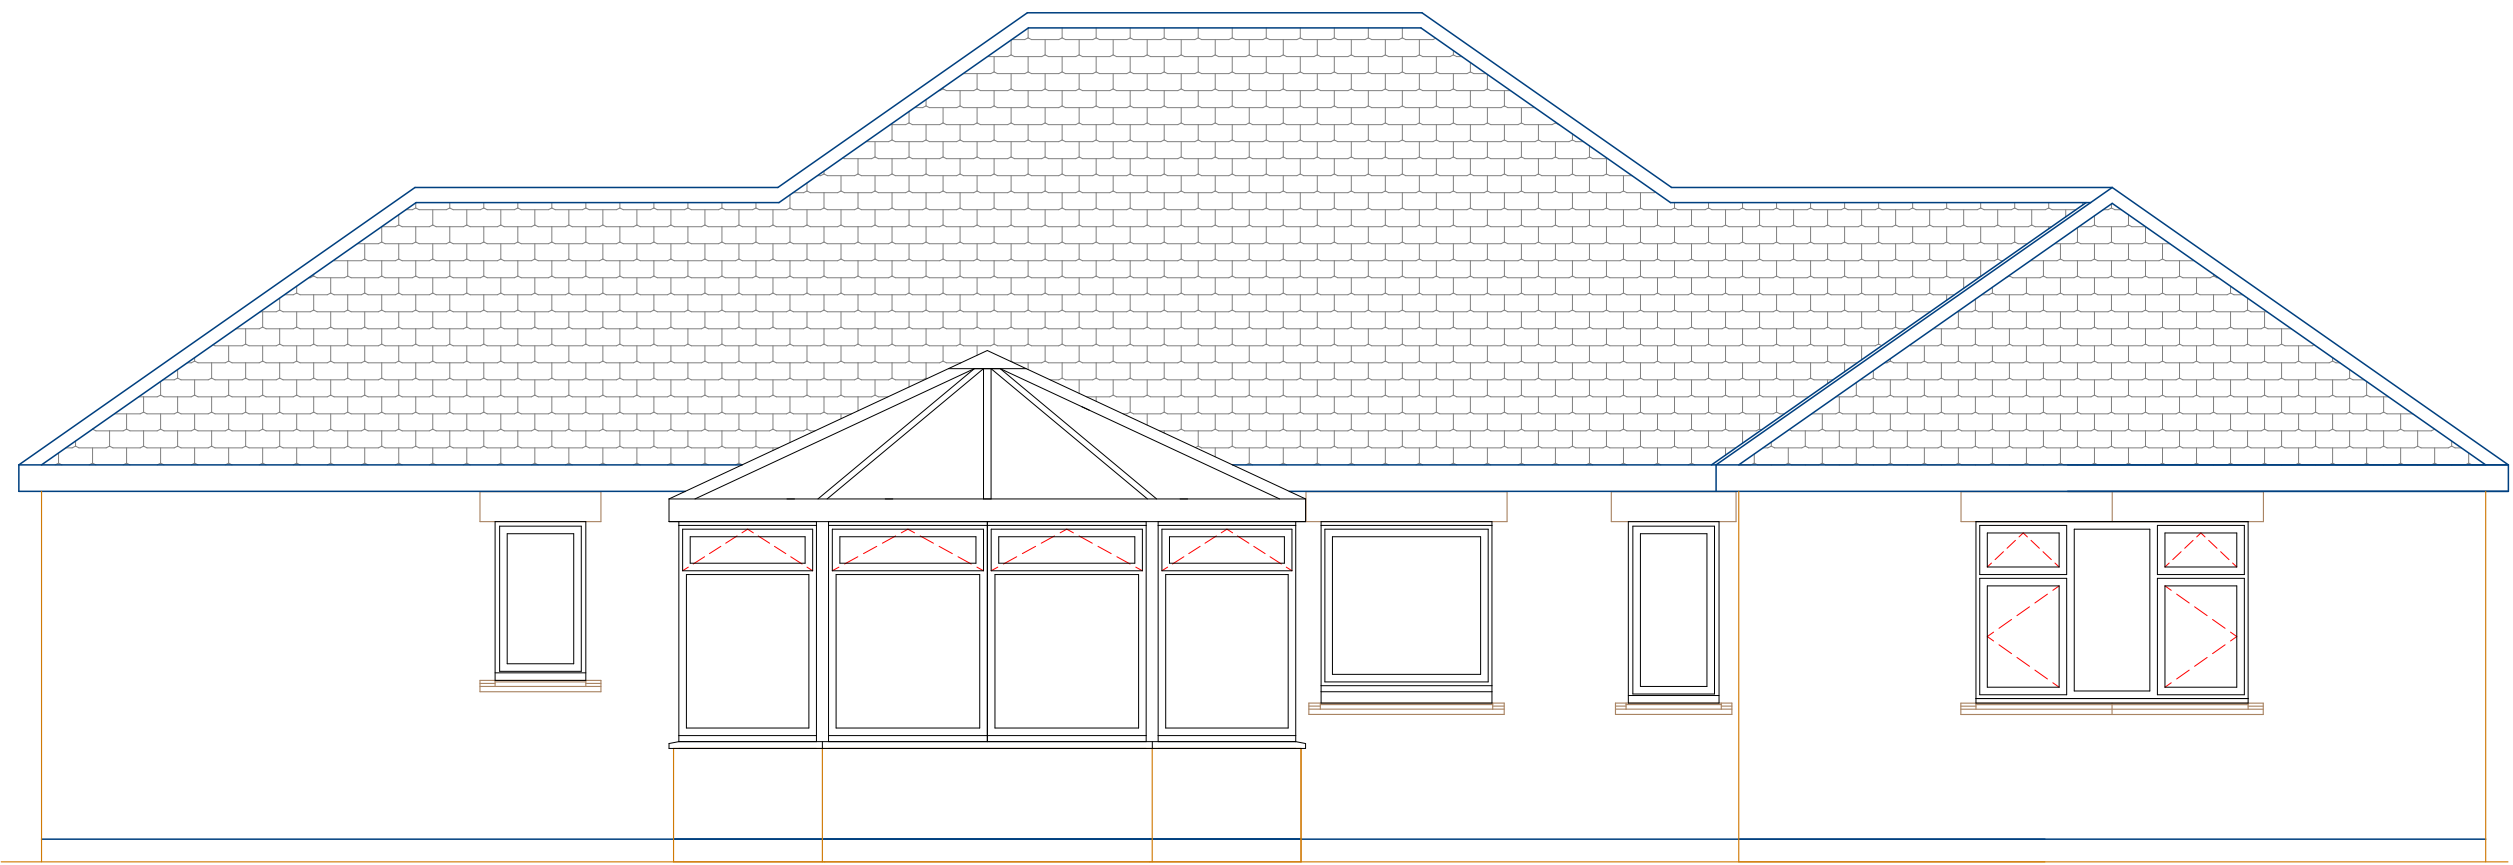

Existing Rear Elevation

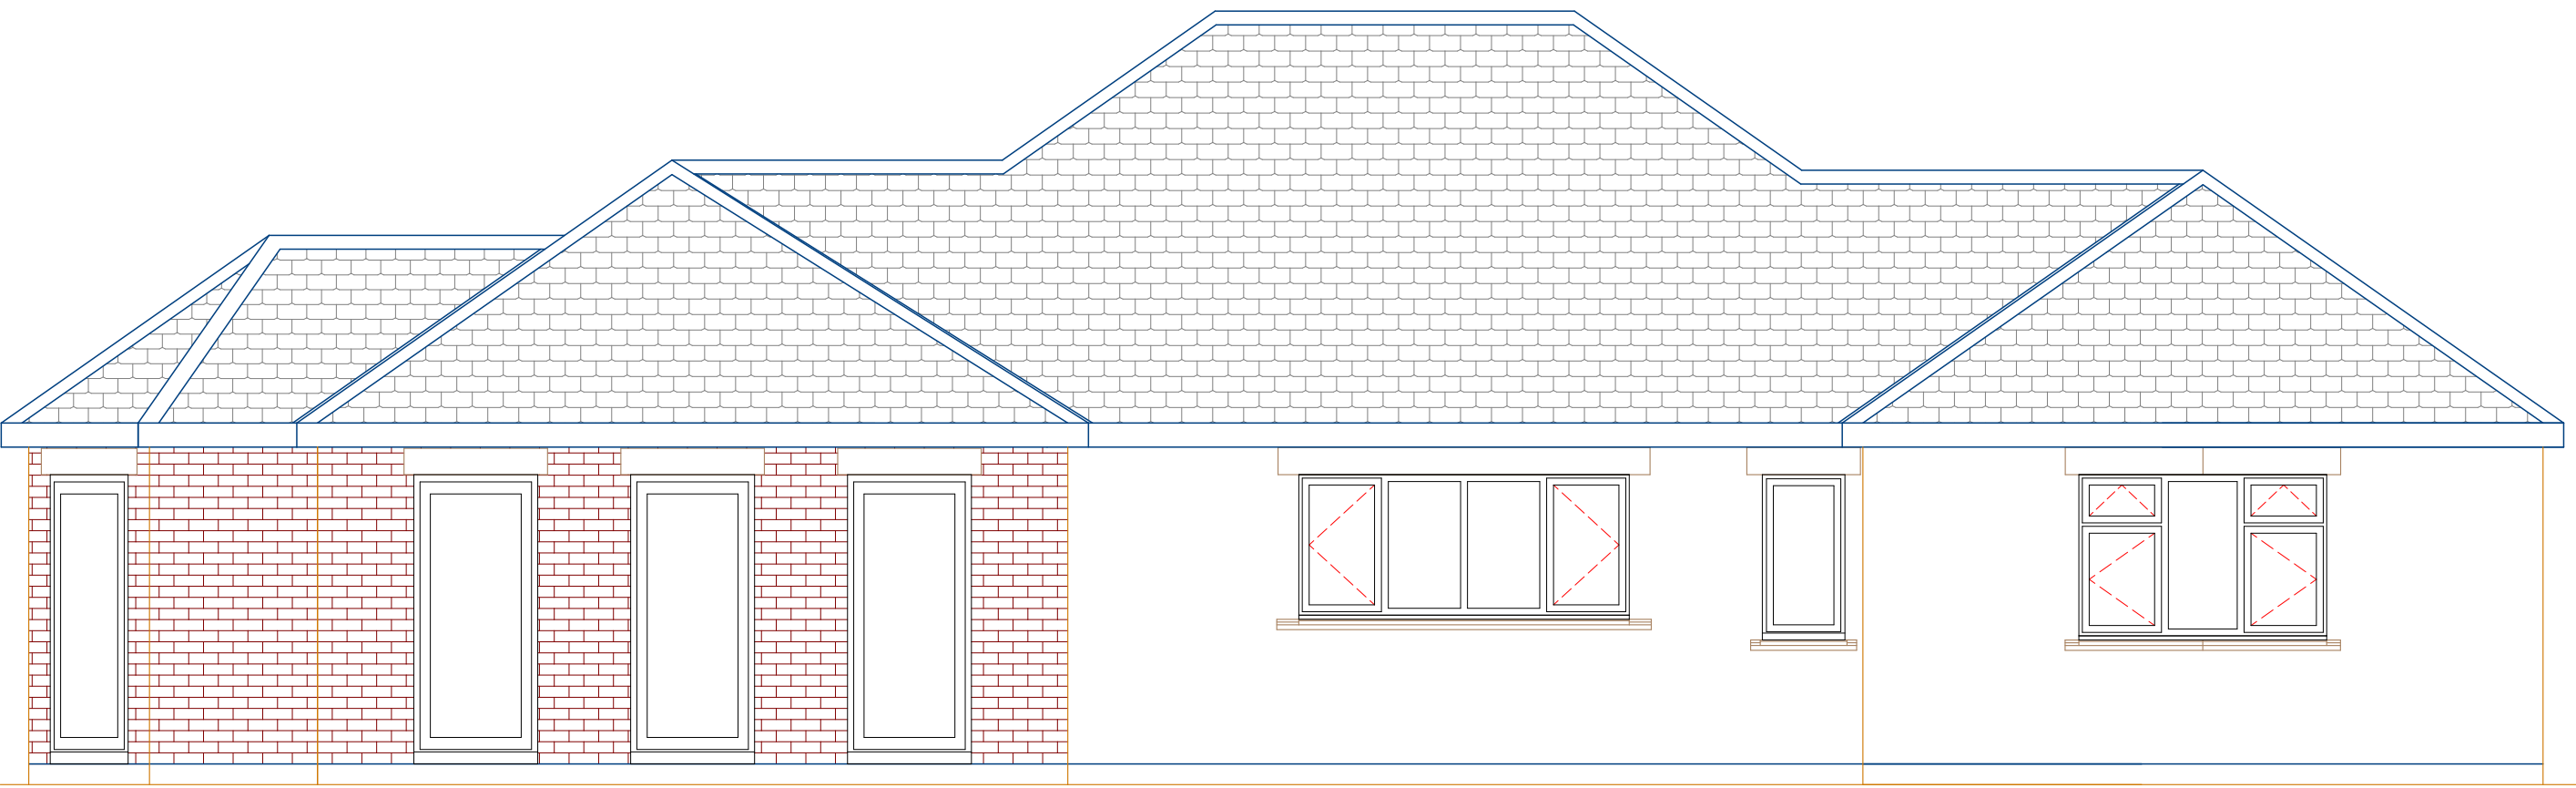

Proposed Rear Elevation

Notes

Revisions

A-Larger window added 29/06/19
B-Porch position altered 02/07/19
C-Rear elevation altered 24/03/21

PAUL GLOVER
DESIGN SERVICES

Glover Building Management

Project
Proposed Single Storey Extension
362 Pontefract Rd
Lundwood
Barnsley S71 5JY
Drawing Title
Planning Proposal
Front & Rear Elevations

Client
Mr & Mrs Salt
Drawing No.
PG 174-2 Rev C

Date
June 2019
Drawn by
P Glover
Scale
1:50
Checked by
PG

Page Size - A1 3000 mm

6 Beaulieu Close, Mapplewell
Barnsley S75 6FJ
Tel 01226 387491/07730258347
Email paulglover555@btinternet.com