


Site Plan 16 Westgate, Monk Bretton, Barnsley S71 2DJ

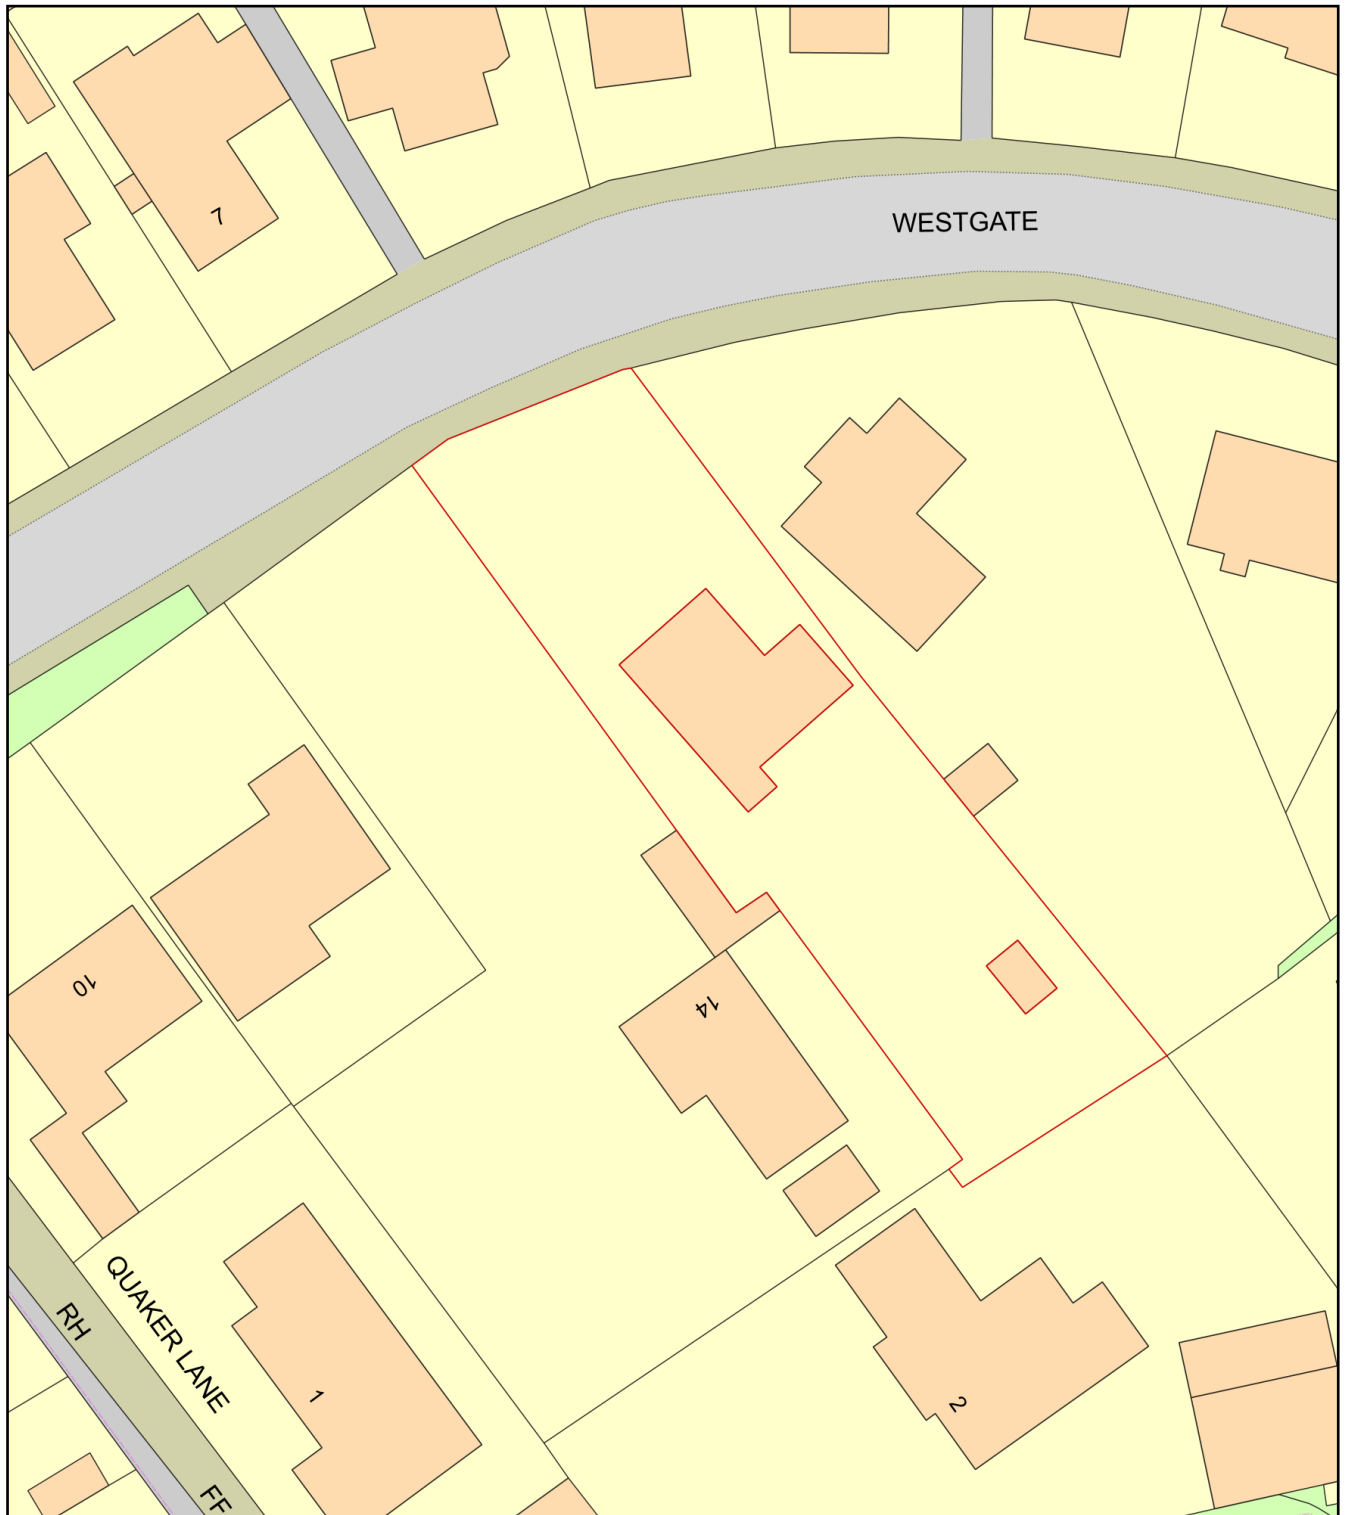

0 20
Metres



Plan Produced for: Miss Lauren Clarke

Date Produced: 21 Nov 2019

Plan Number/Project ID: TQRQM19325092346004

Scale: 1:500 @ A4