




Existing South East Facing Rear Elevation
Scale 1:50

- EXISTING MATERIALS
- WALLS – NATURAL COURSED STONE
 - ROOF – ARTIFICIAL STONE & NATURAL STONE SLATE
 - DOORS – TIMBER
 - WINDOWS – TIMBER WITH LEAD WORK
 - RAINWATER GOODS – BLACK PVCu
 - FASCIA – BLACK TIMBER

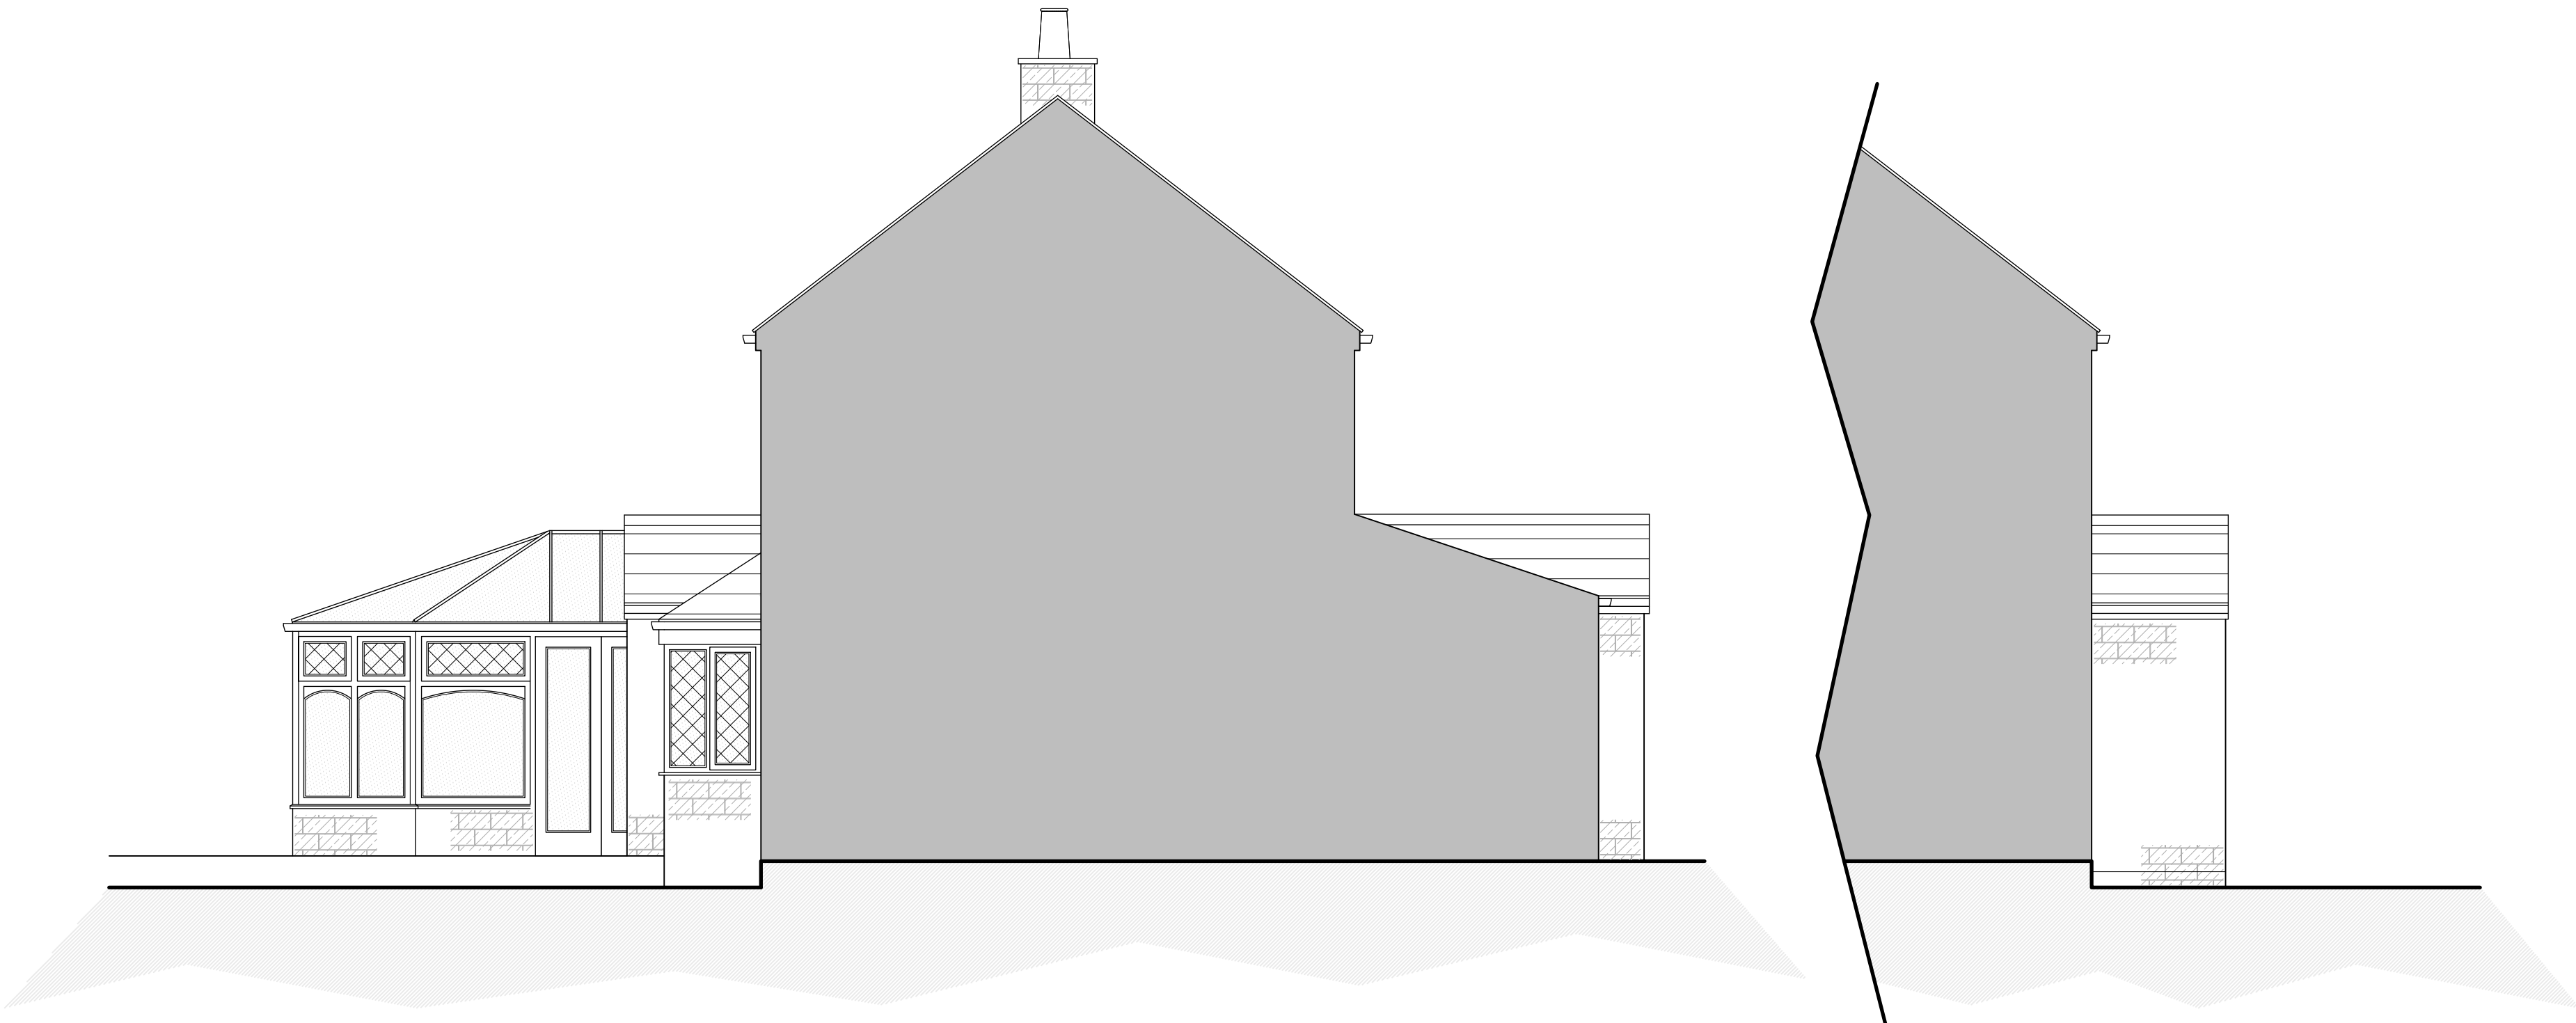

Existing North East Facing Side Elevation
Scale 1:50

Existing South West Facing Side Elevation
Scale 1:50



Existing Site Plan
Scale 1:250

- NOTES**
1. No dimensions to be scaled. IF IN DOUBT ASK.
 2. All dimensions must be checked and verified on site by the Contractor prior to the commencement of works and Hinchliffe Architecture & Design Ltd. to be notified of any discrepancies.
 3. The copyright of these drawings remains the property of Hinchliffe Architecture & Design Ltd. They must not be reproduced in any way without prior written consent from the originator (Hinchliffe Architecture & Design Ltd.)
 4. Any works undertaken on site prior to obtaining full written approval from the Planning Department & Building Control is at the Contractor/Clients own risk. Works should not commence until ALL approvals are granted.

C	01/08/26	EXISTING SOUTH WEST FACING ELEVATION ADDED
B	21/08/26	DRAWING RE-CREATED
A	11/08/26	FIRST ISSUE
Rev.	Date	Description

Status PLANNING

hinchliffe
architecture & design

Hinchliffe A&D
24 Carr View Road
Heptonstall
West Yorkshire
BD9 1JG

01921 907 142
01484 520 764
info@hinch-architecture.co.uk
www.hinch-architecture.co.uk

Client MR & MRS F & M ORR

Project 106 HUDDERSFIELD RD
INGBIRCHWORTH
PENISTONE
HUDDERSFIELD
SOUTH YORKSHIRE, S36 7GF

Drawing Title
EXISTING ELEVATIONS
& SITE LAYOUT

Scale (at A1)	Date
AS SHOWN	AUG' 2026

Drg. no.	Rev.
387-26-PL03	C