
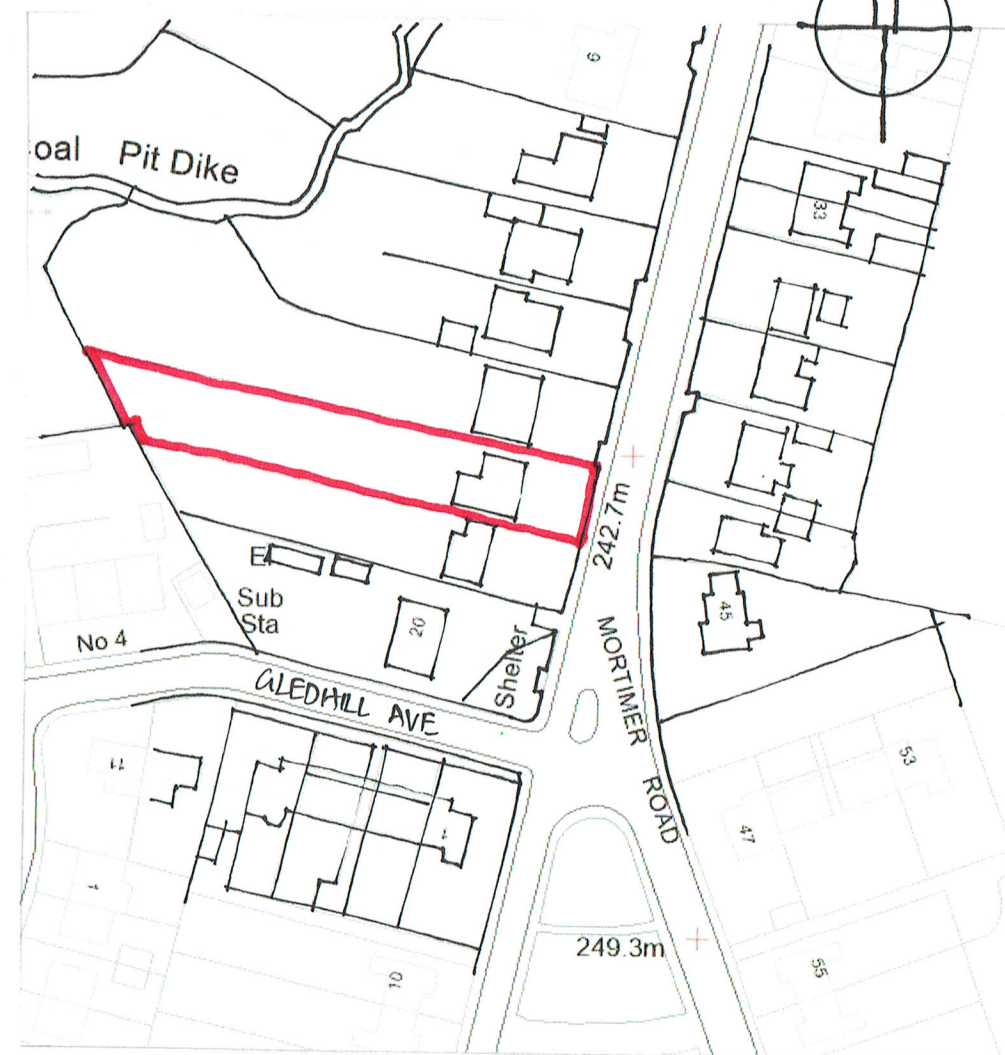


Site Plan 1:200

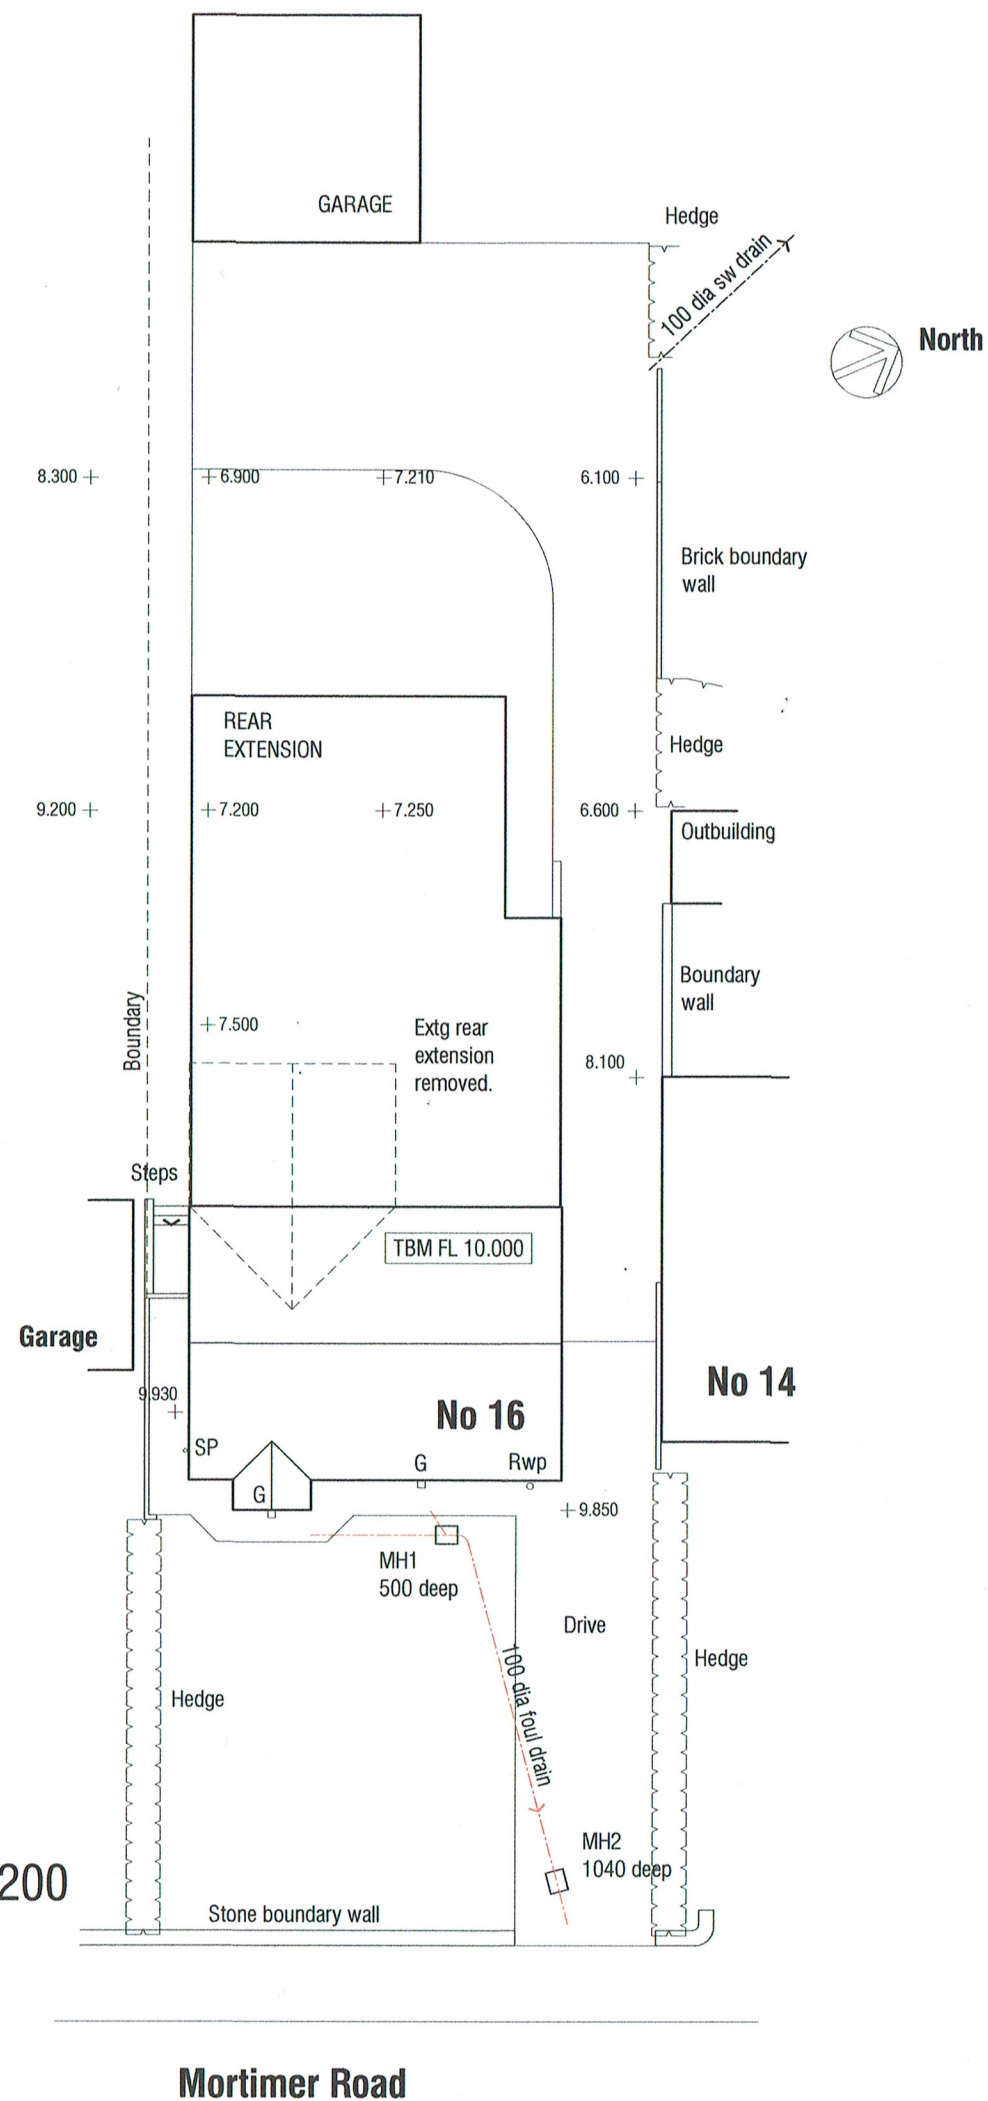

Site Location Plan 1:1250

Extension to Dwelling
16 Mortimer Road
Cubley
Sheffield

PROPOSALS

BLOCK PLAN & LOCATION PLAN

mboothdesign
architectural design and building consultants

Fairfield House
Berneslai Close Barnsley
S70 2FL
T: 01226 286256
M: 07881898300
E: mboothdesign@btconnect.com

Scale 1:200 1:1250 @ A3 Drawn MJB

Date JUNE 2019 Ref. 19.01

Dwg No. BP01 Rev.

0cm 2cm 4cm

Copyright mboothdesign. All dimensions in millimeters unless otherwise stated.
Dimensions for setting out in existing buildings are to be checked and verified on site.