



VISUAL SCALE 1:50 @ A1


Do not scale from this drawing  
The contractor is to check all dimensions on site and report any  
discrepancies to the architect  
All rights described in chapter IV of the copyright, designs and  
patents act 1988 have been generally asserted

Notes


MATERIAL KEY

To be read in conjunction with the external  
materials schedule.

- ① Brickwork
- ② PPC Aluminium Bi-Fold Doors
- ③ Roof Tile
- ④ Double Glazed uPVC Windows  
- Irish Oak
- ⑤ Brickwork Soldier Course
- ⑥ Terracotta Chimney Pot & Cowel
- ⑦ Plain Composite Door - Irish Oak
- ⑧ Matching Verge Tile
- ⑨ Matching Ridge Tile
- ⑩ Black uPVC Gutter & Downpipe
- ⑪ 2m Close Boarded Timber Fence
- ⑫ 1.5m Close Boarded Timber Fence  
on 0.5m Brickwork Wall
- ⑬ Velux Top Hung Roof Window
- ⑭ Hormann Sectional Garage Door  
- Irish Oak

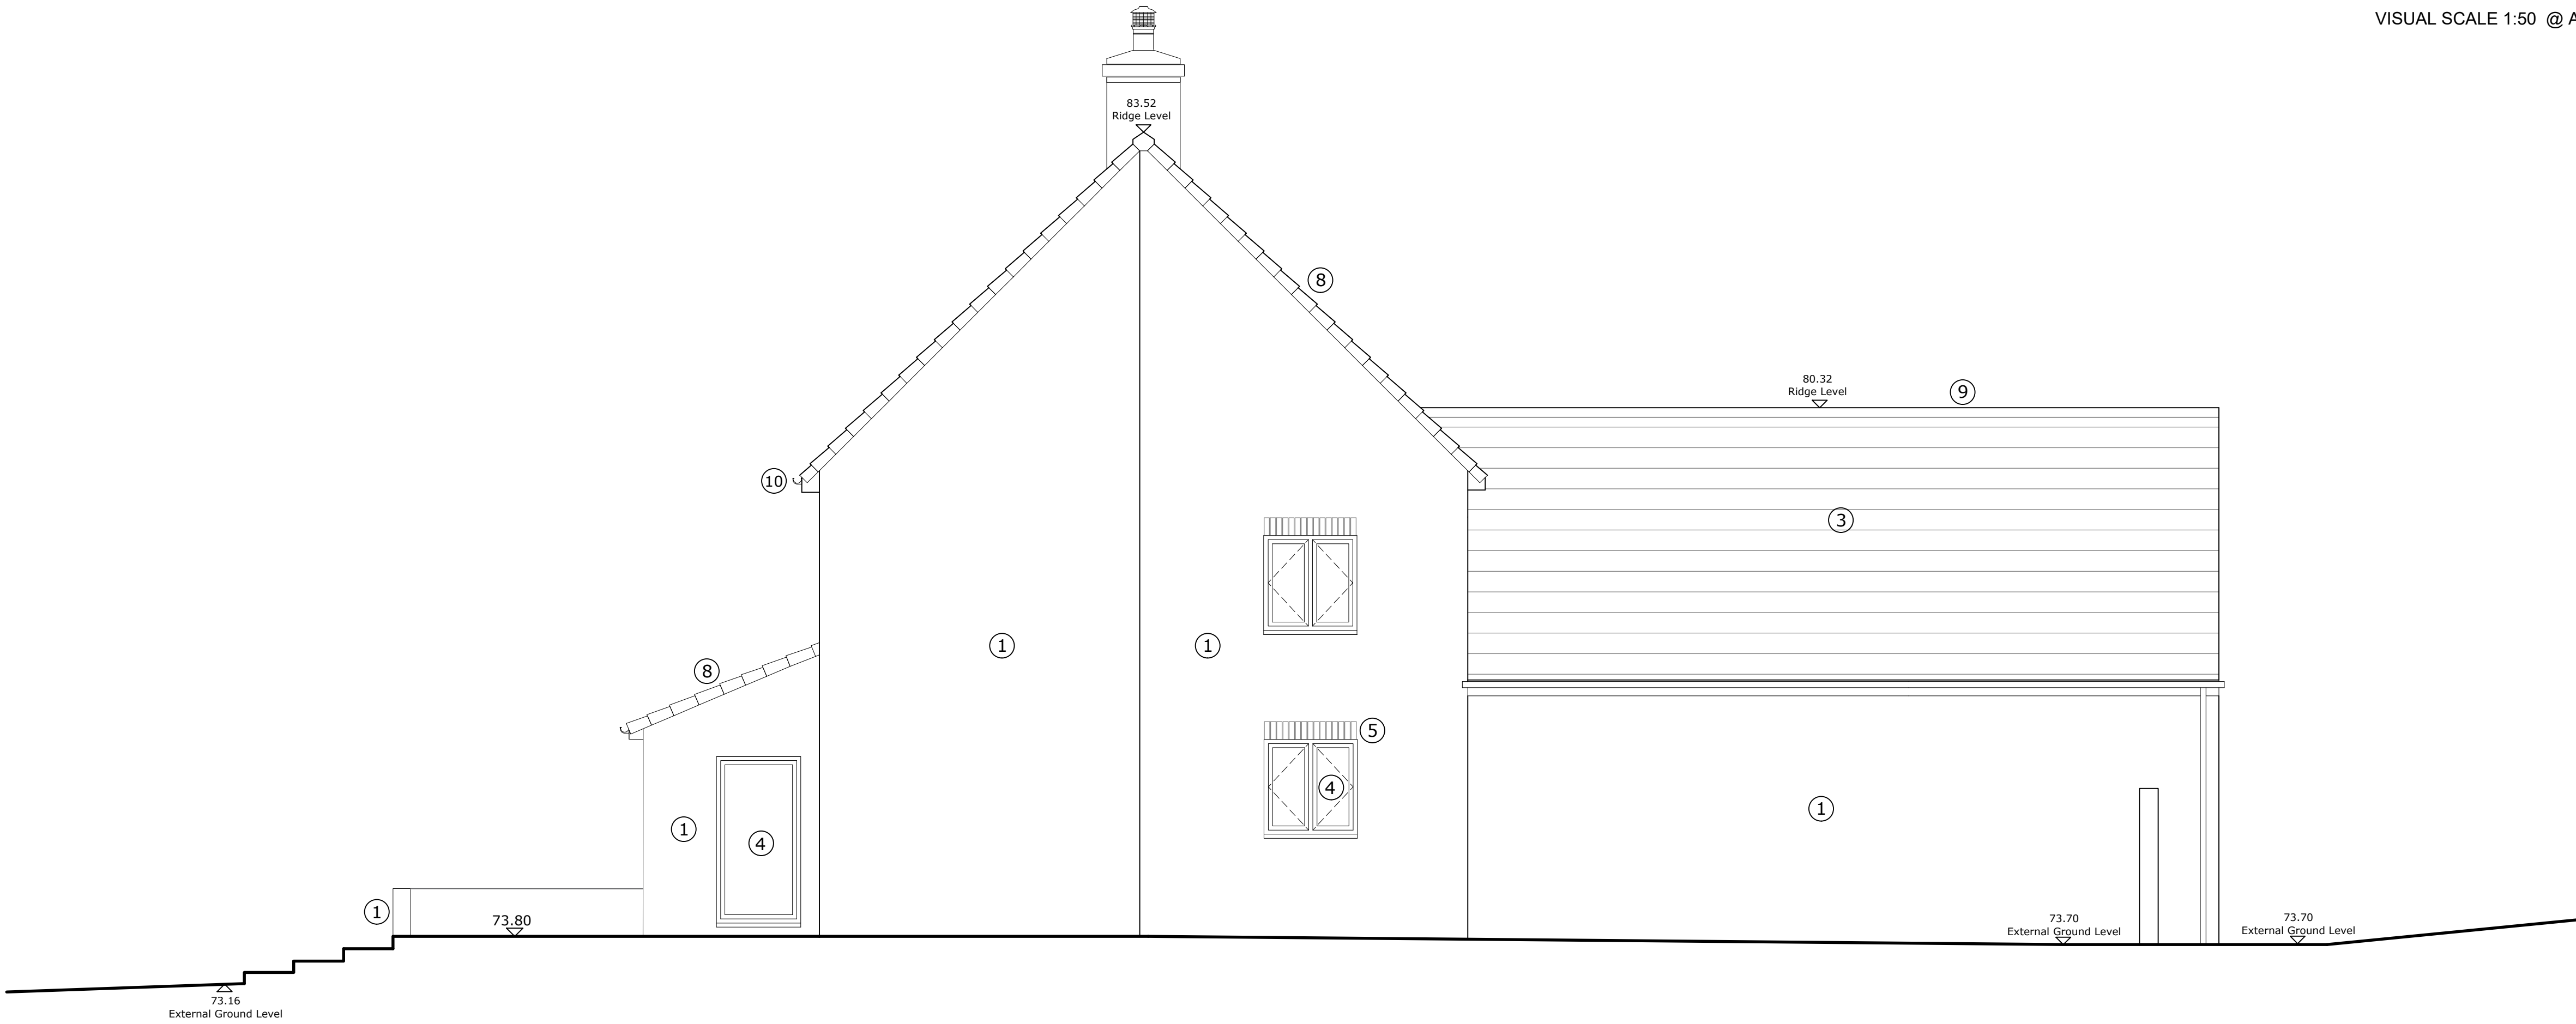

EAST ELEVATION

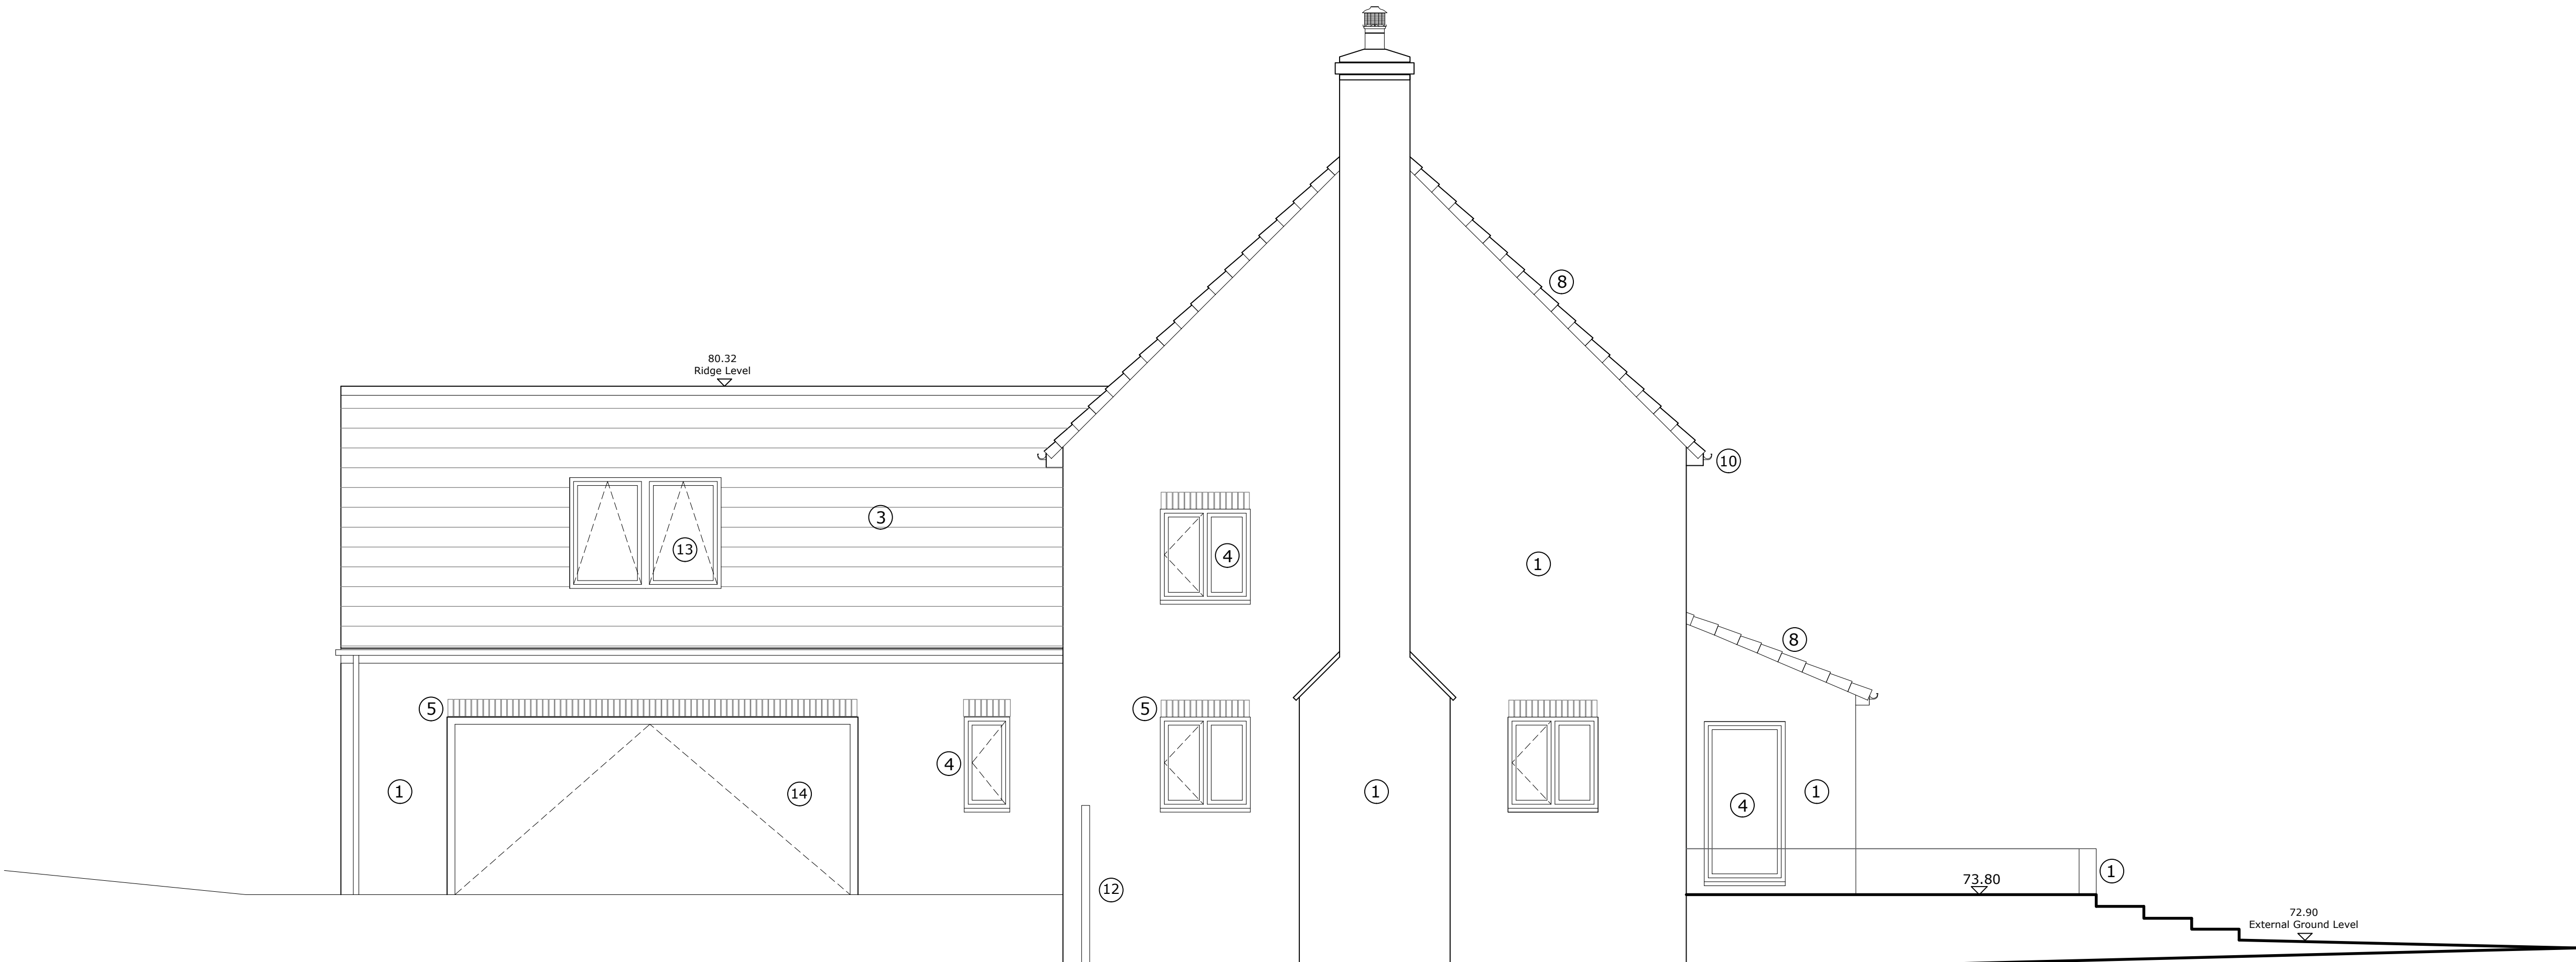

WEST ELEVATION

| P1  | Initial Issue | 12/05/18 |
|-----|---------------|----------|
| Rev | Description   | Date     |

Project  
Windmill Avenue, Grimethorpe

Drawing  
Proposed Elevations (East & West)

|                              |              |                  |
|------------------------------|--------------|------------------|
| Scale<br>1:50 @ A1           | Drawn<br>CJR | Date<br>28.06.17 |
| Ref<br>0100-XX-XX-DR-A-04001 | Rev.<br>P1   |                  |