

Notes:

-DO NOT SCALE, contractor must verify all dimensions prior to commencing shop drawings or works on site;
-INSPECTION, Contractor is responsible for a full inspection of the site prior to quoting to ensure a full understanding of all reasonably foreseeable issues
-ALL WORKS, to be carried out in strict accordance with good building practice and accredited details, building regulations and British standards.
Materials and components to be stored, mixed, assembled and installed in strict accordance with the manufacturers instructions.
-CDM, client to appoint CDM coordinator if advised by Architect project is notifiable, contractor to exercise full responsibility for health and safety during construction, taking particular note to any residual risks as identified by the design team and compiling health and safety plan if necessary. For Self Builds the client takes on the responsibilities of the principal contractor
-TEMPORARY WORKS, to be installed and checked in strict accordance with british standards and health and safety regulations
-LOCAL AUTHORITY, all works to be carried out to the complete satisfaction of the building control officer.

Revision: B

Revision List:

A - 19.05.10 - Walkway extended, svp moved
B - 14.04.11 - Levels amended, render to low level

0 5

Project Name: 3 Rockside Road, S36 9RB


Drawing Title: East & West Elevation - Proposed

Drawing Number: 1020/LO/007


Scale: 1:100@A3 & 1:50@A1

Date: Apr 10

- ① Coursed Yorkshire Delph Stone, random lengths & course height (140mm & 65mm), recessed pointing
- ② Render, cream
- ③ Blue slate roofing
- ④ Loose stone (from site excavation) in gabion basket cladding
- ⑤ Steel stairs & balustrade
- ⑥ All windows PVCu grey frames
- ⑦ Rainwater goods, box gutter, square downpipes, PVC grey
- ⑧ Fascias & soffits, PVC grey
- ⑨ Cantilevered glass balustrade, ss handrail
- ⑩ PPC grey ral 7024 wood burning stove flue
- ⑪ Existing pole & gabion basket retaining wall
- ⑫ Solar water heating panels
- ⑬ Front door, painted
- ⑭ Garage door, grey sectional
- ⑮ Dry stone wall
- ⑯ Steel RS Angle truss & purlins, painted dark grey ral 7024
- ⑰ Sawn stone cills, flush
- ⑱ Sawn stone window mullions, square
- ⑲ Opaque cantilevered toughened glass screen 0.5m high

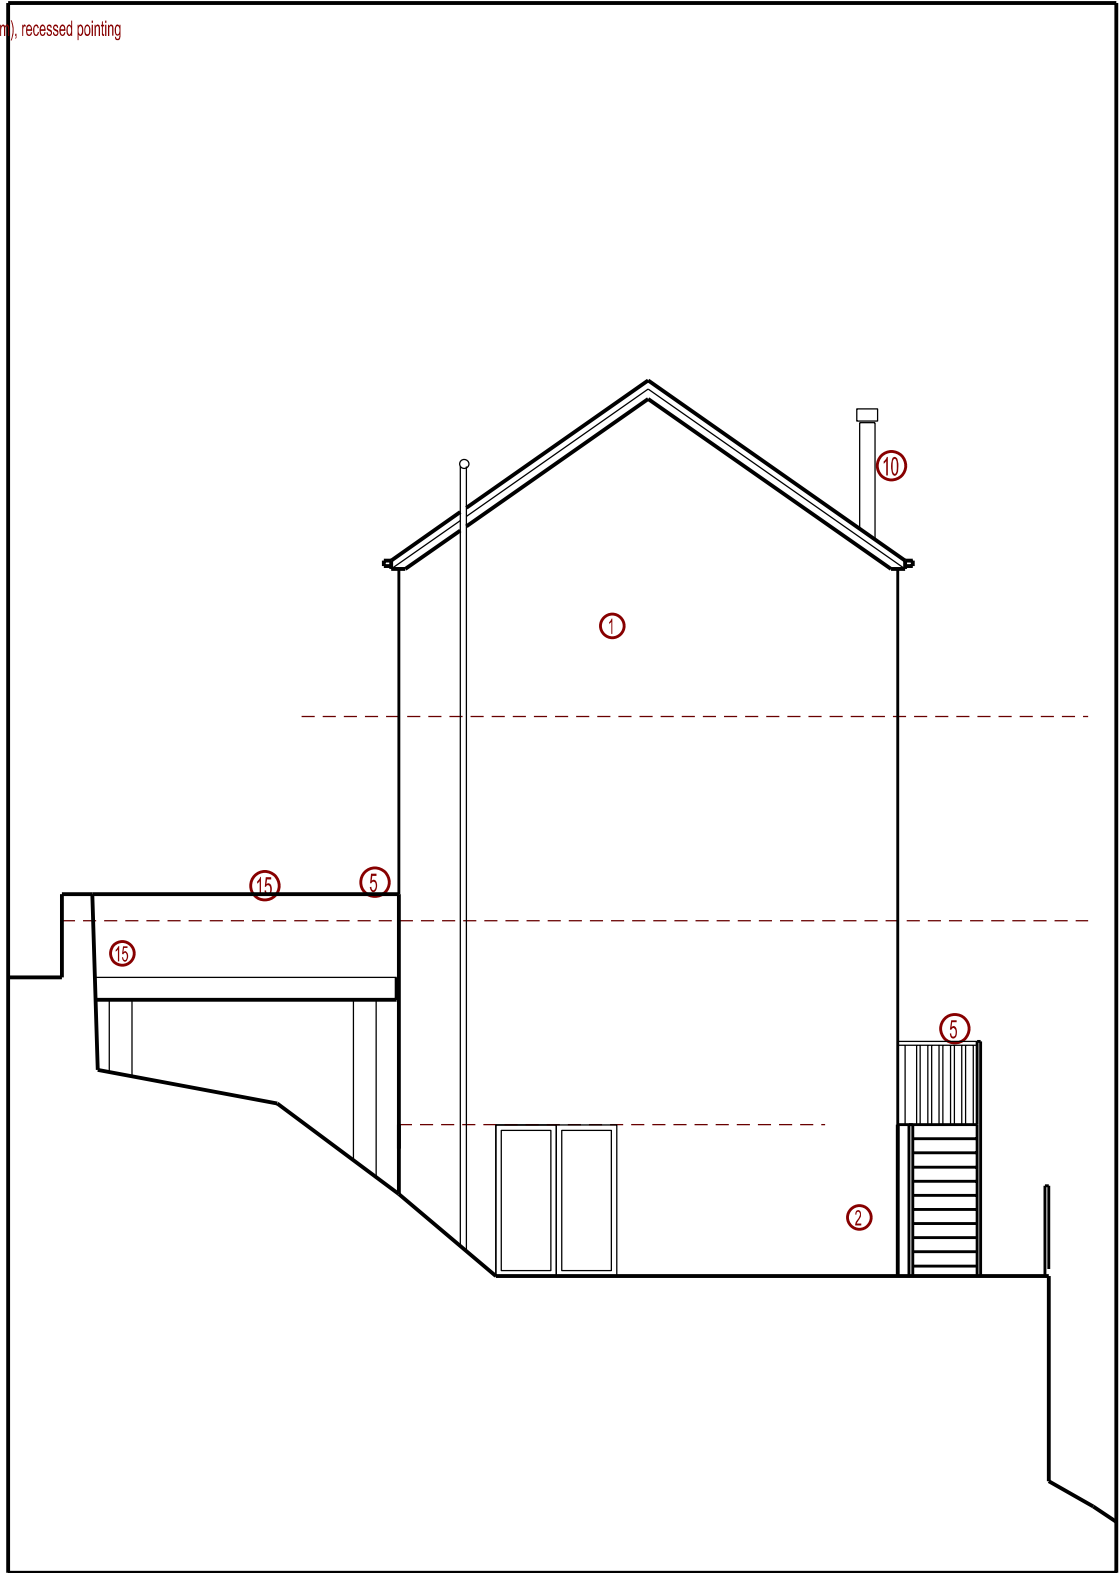

East Elevation

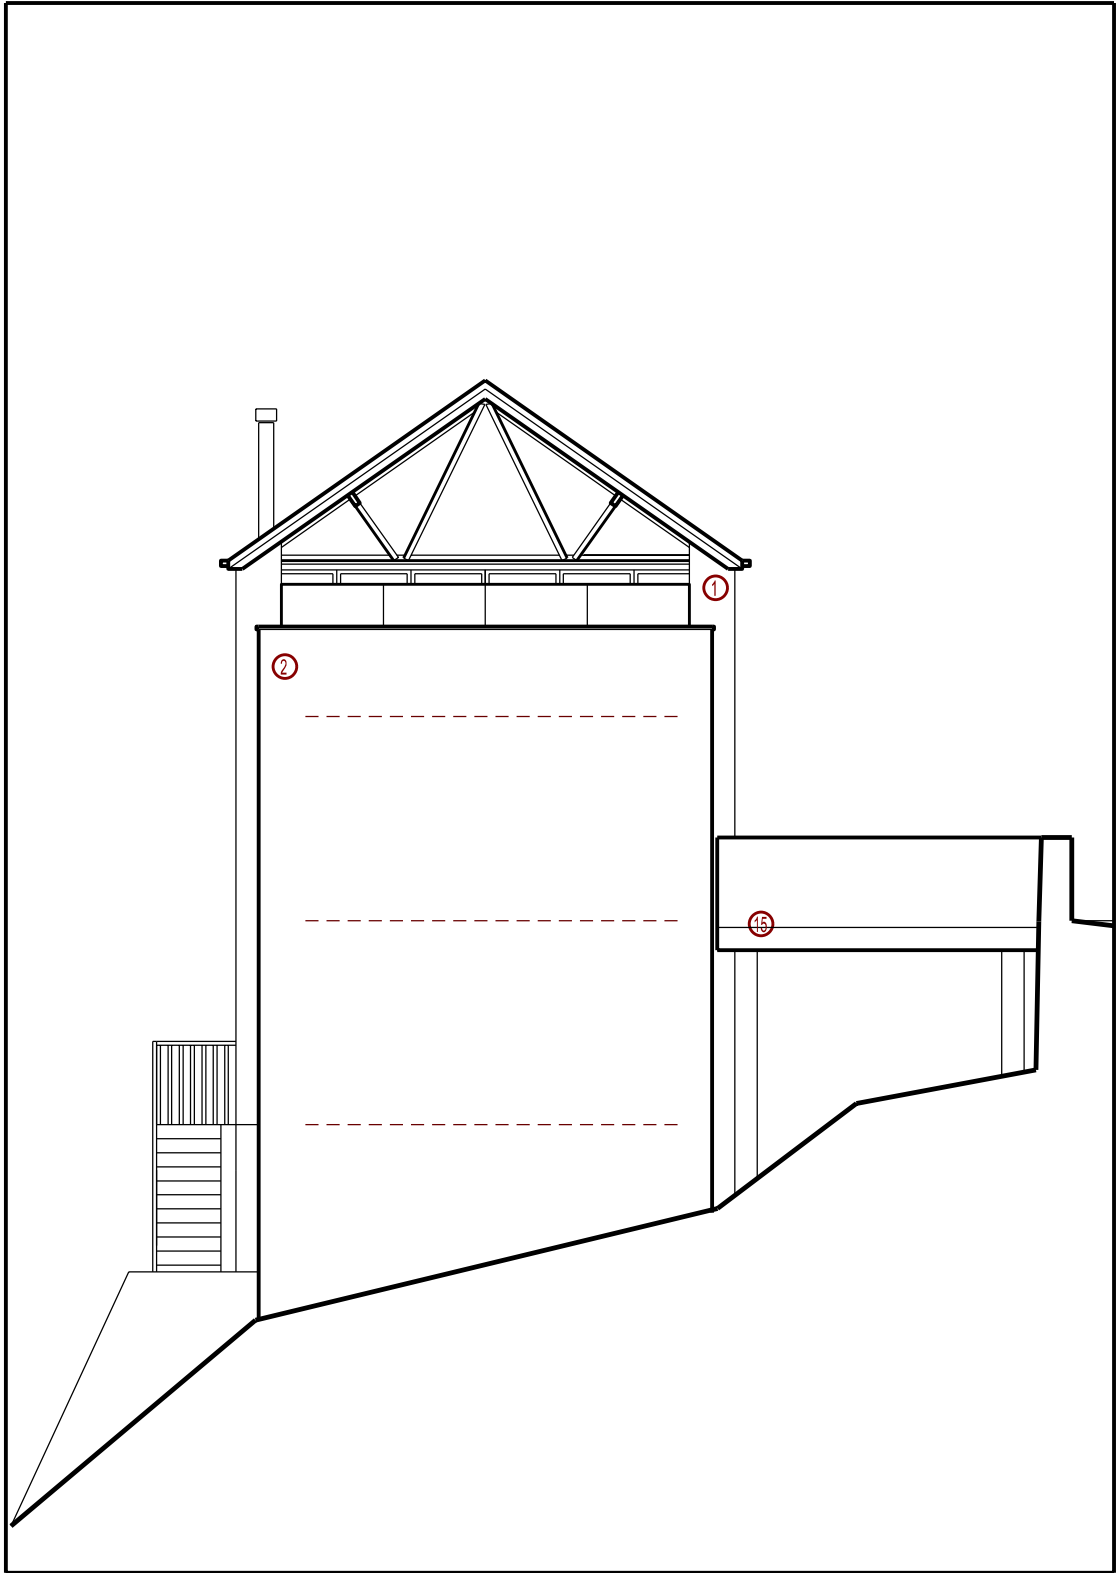

West Elevation