




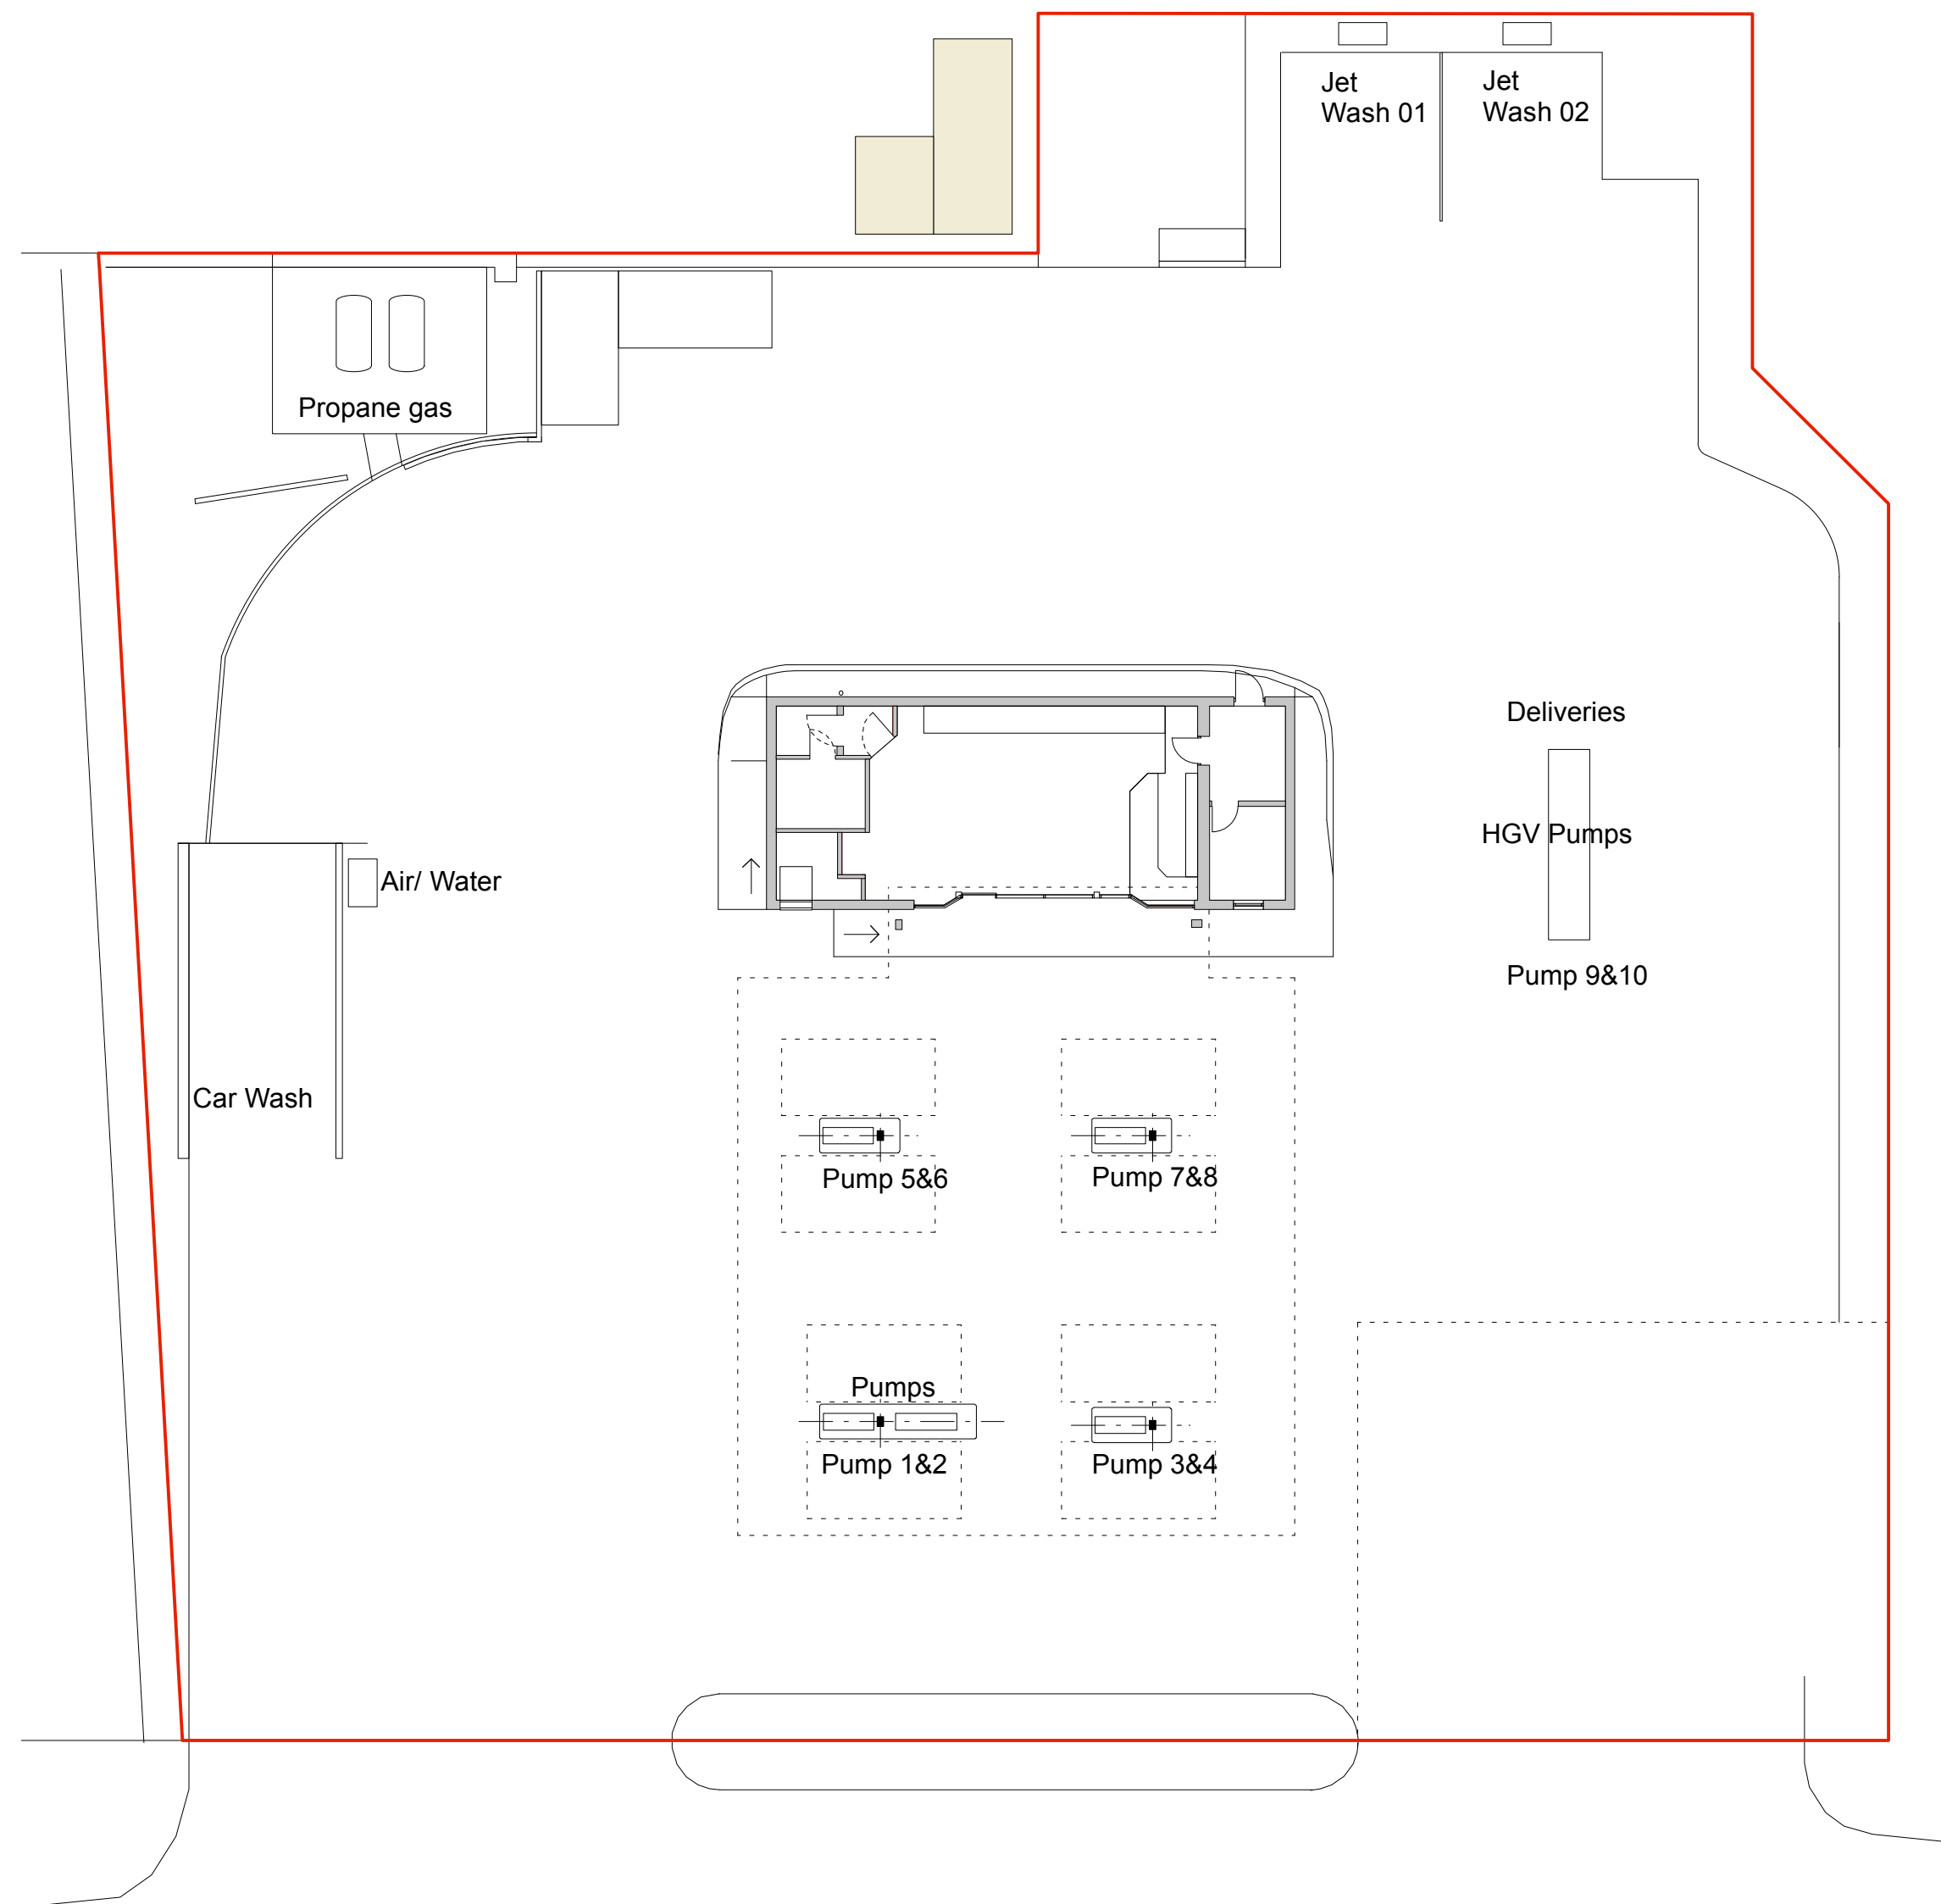


Ground Floor Site Plan As Existing
Scale 1:200

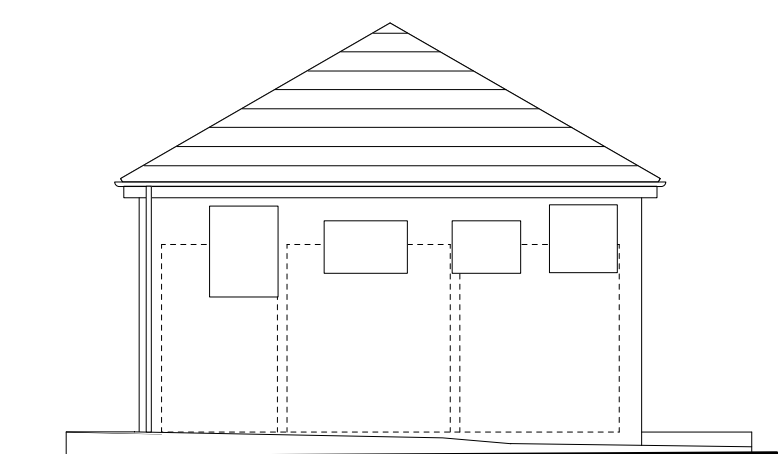


Side/ North Elevation As Existing
Scale 1:100

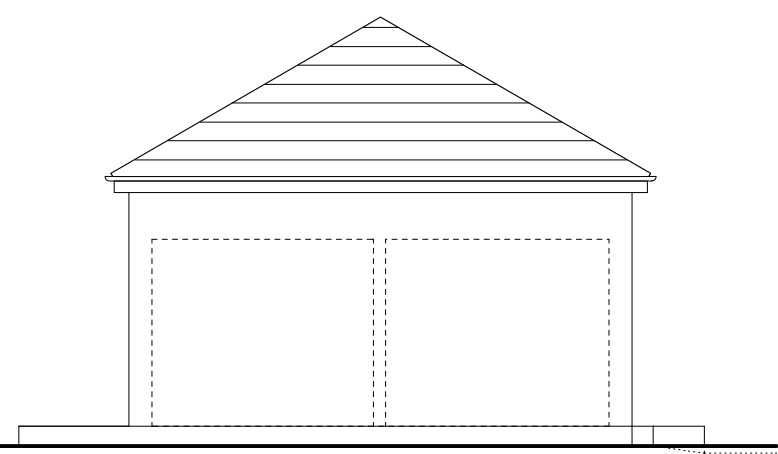

Side/ South Elevation As Existing
Scale 1:100

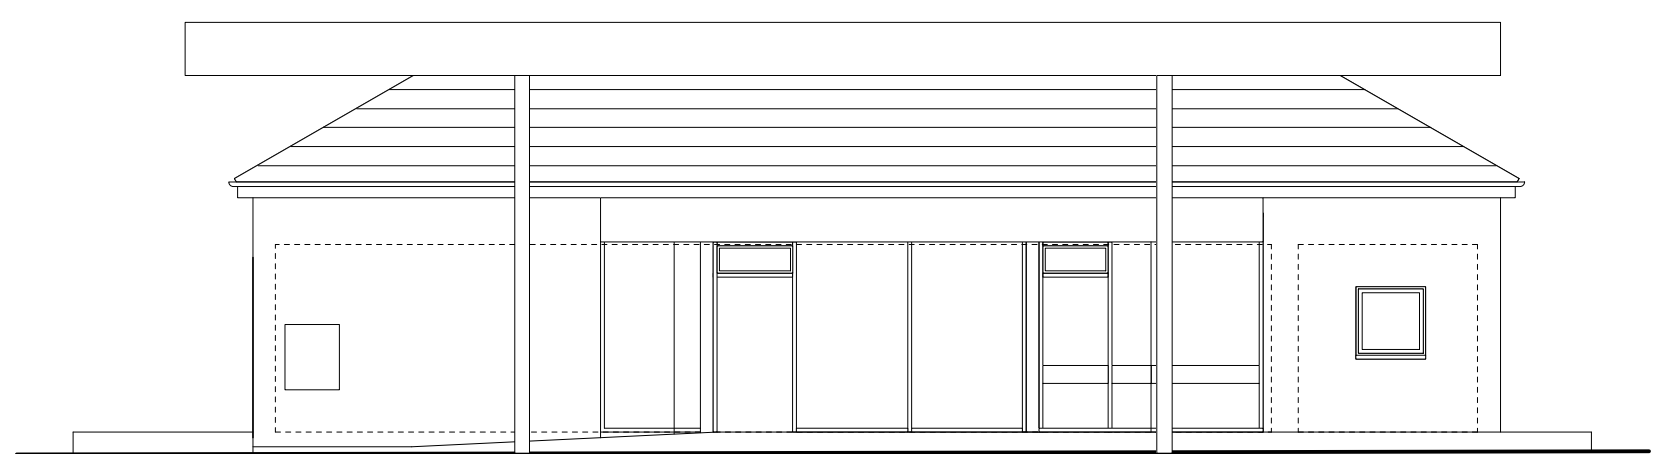


Front/ West Elevation As Existing
Scale 1:100

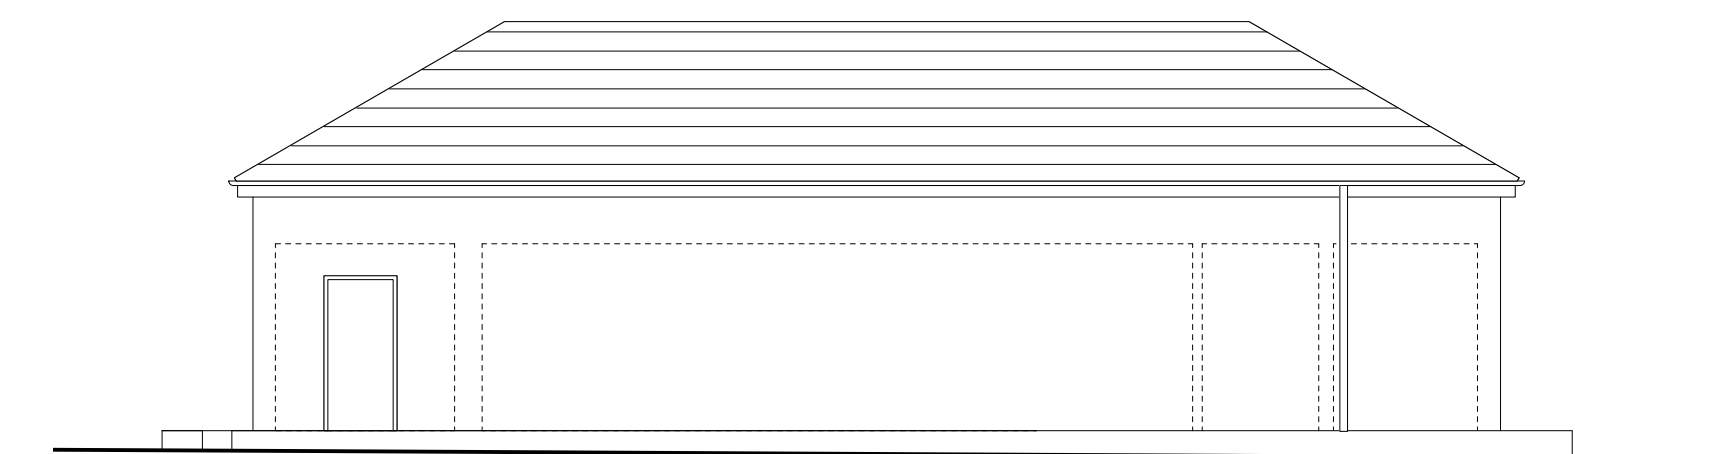


Rear / East Elevation As Existing
Scale 1:100



Roof Plan As Existing
Scale 1:100

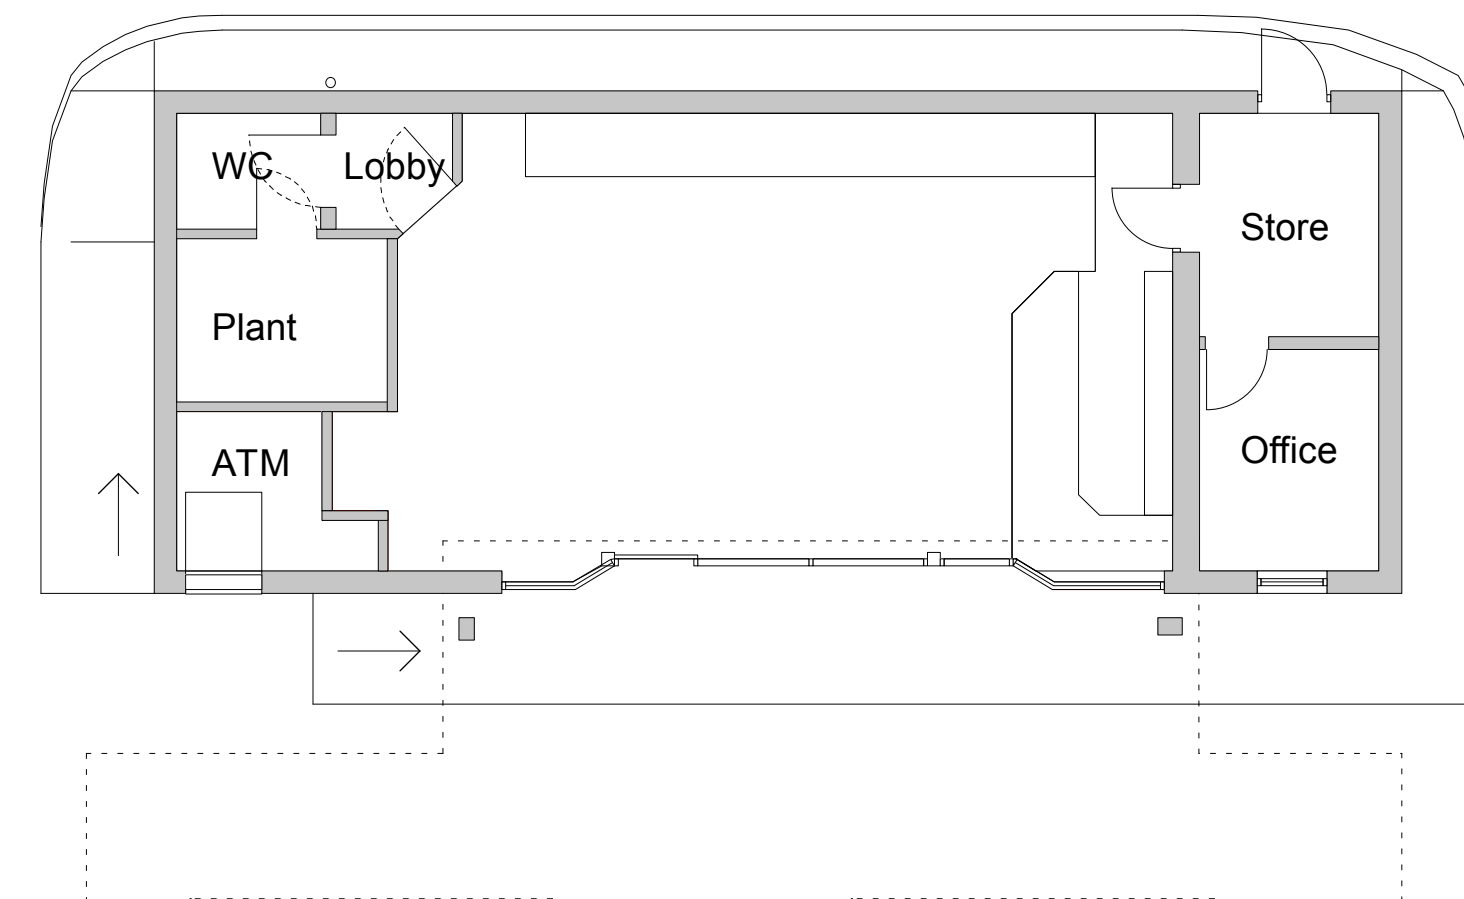

Ground Floor Plan As Existing
Scale 1:100

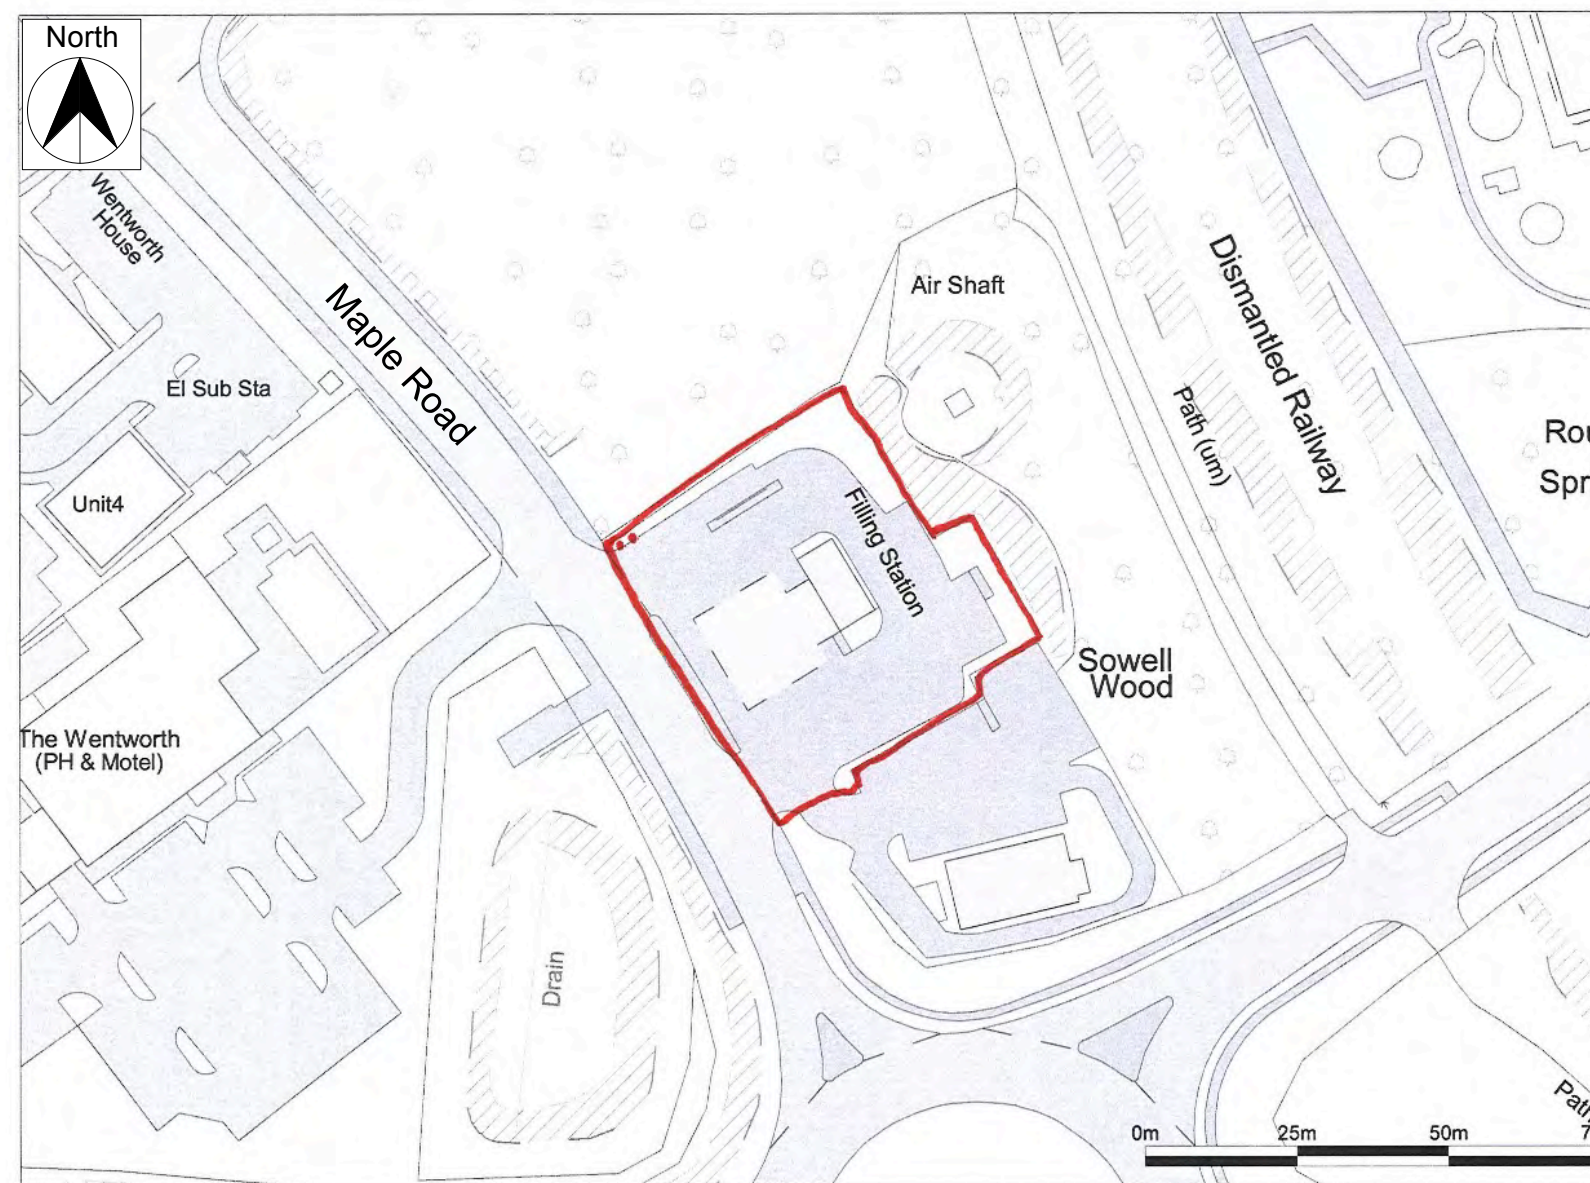

Location Plan
Scale 1:1250

NOTES:

Any errors or omissions to be reported to Code L6 immediately.

This drawing and design is the copyright of Code L6 and is not to be used for any purpose without their consent.

Planning Submission

rev details date

Code L6
Architecture

31 Halifax Road Brighouse
West Yorkshire HD6 2AA
T: 01484 714 870
E: codeL6@btinternet.com
W: www.CODEL6.com

RIBA
Chartered Practice

Project:
Wentworth Service Station
Maple Road,
S75 3DL

Client:

Drawing:
Plans as Existing

Date: 01/06/14 Scale: 1:100/ 1:1250 Size: A1

Drawing Number:
14-228 - 01